



POWER SYSTEMS NETWORK MANAGEMENT  
PROTECTION AND SUBSTATION AUTOMATION SYSTEMS  
WBS NO: S-13656

ABB AUTOMATION COMPANY LTD.,  
414, AL-KHARJ ROAD  
SECOND INDUSTRIAL CITY  
RIYADH-11383 K.S.A

CONTRACTOR : ABB Contracting Company  
CLIENT : National Grid SA  
PROJECT : CONSTRUCTION OF NEW 132/13.8kV SS 8709 IN AL-KHARJ CITY  
SUBSTATION : S/S 8709  
CONTRACT NO. : 11131113/00  
TITLE : Assembly Drawing - +R03.1 [Under Ground Feeder]

AS-BUILT BY \_\_\_\_\_ DATE \_\_\_\_\_ CONTRACT NO. 11131113/00 JOB ORDER NO. S-13656

			DRAWN BY RIZ	CHECKED BY KVR
00	13 04	FOR APPROVAL	DATE STARTED 24.01.2013	DATE COMPLETED
REV. NO.	DATE	DESCRIPTION	OPRG. DEPT. CTPD	ENG. DEPT. AUT-PSAC

#### COVER SHEET

132kV UGF-8710 RELAY PANEL-1 +R03.1  
S/S 8709-132/13.8KV IN AL-KHARJ CITY  
RIYADH SAUDI ARABIA

الشركة الوطنية لنقل الكهرباء



نقل الكهرباء  
National Grid SA

INDEX	PLANT NO.	DRAWING NUMBER	SHEET NO.	REV. NO.
-	C421	CD-322917	SHT 1 CONT.	00
			G00 G01	


NG/D2-D (2012/01)

DMS

VECTOR

NGD200

THIS DRAWING AND THE INFORMATION CONTAINED HEREIN ARE THE SOLE PROPERTY OF National Grid SA. NO REPRODUCTION IN FULL OR IN PART SHALL BE OBTAINED FROM THIS DOCUMENT WITHOUT THE WRITTEN CONSENT OF ITS OWNER.

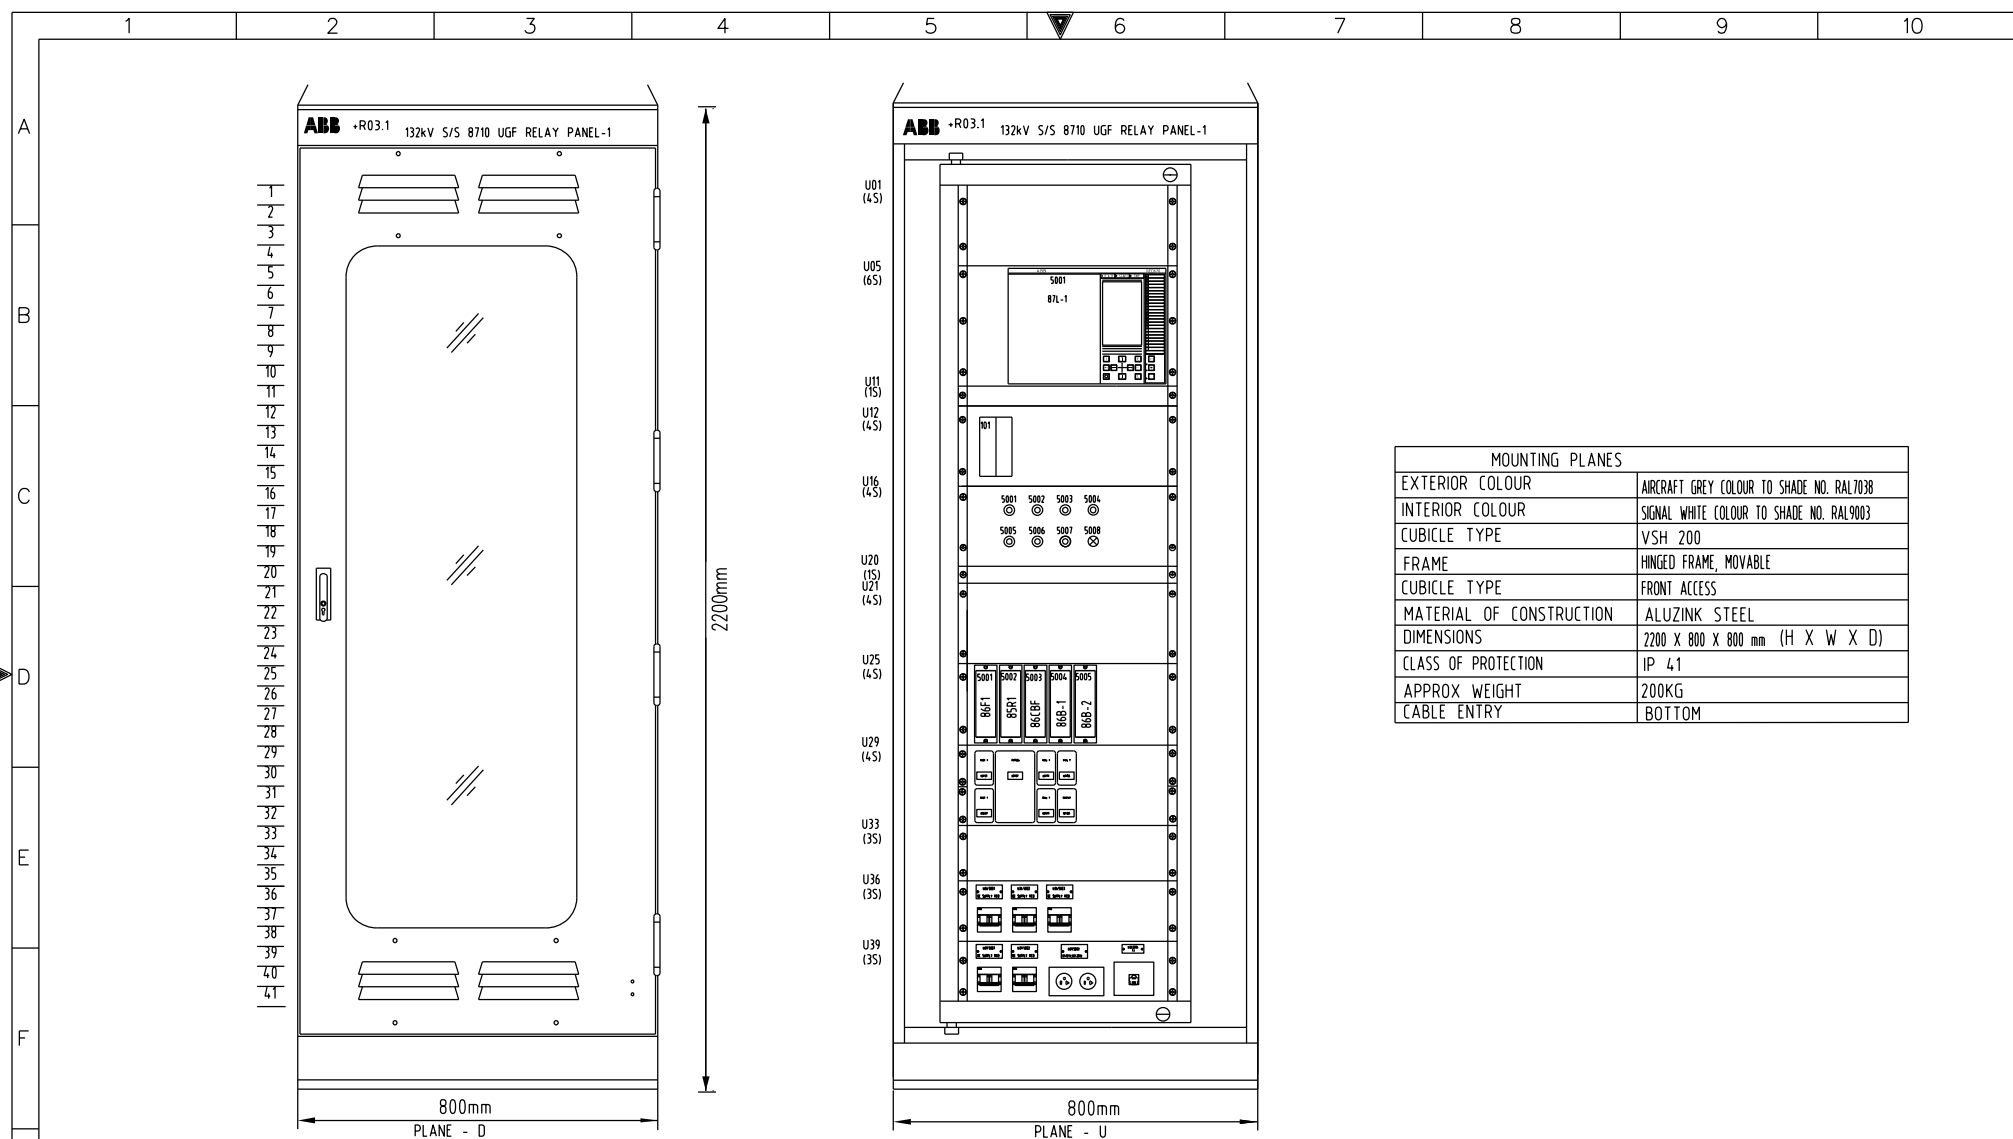

MOUNTING PLANES	
EXTERIOR COLOUR	AIRCRAFT GREY COLOUR TO SHADE NO. RAL7038
INTERIOR COLOUR	SIGNAL WHITE COLOUR TO SHADE NO. RAL9003
CUBICLE TYPE	VSH 200
FRAME	HINGED FRAME, MOVABLE
CUBICLE TYPE	FRONT ACCESS
MATERIAL OF CONSTRUCTION	ALUZINK STEEL
DIMENSIONS	2200 X 800 X 800 mm (H X W X D)
CLASS OF PROTECTION	IP 41
APPROX WEIGHT	200KG
CABLE ENTRY	BOTTOM

AS-BUILT BY \_\_\_\_\_ DATE \_\_\_\_\_

CONTRACT NO. 11131113/00

JOB ORDER NO. S-13656


ASSEMBLY DRAWING

132kV UGF-8710 RELAY PANEL-1 +R03.1

S/S 8709-132/13.8KV IN AL-KHARJ CITY

RIYADH SAUDI ARABIA

الشركة الوطنية لنقل الكهرباء



National Grid SA

INDEX	PLANT NO.	DRAWING NUMBER	SHEET NO.	REV. NO.
-	C421	CD-322917	SHT 1 CONT.	00

00

13 04

FOR APPROVAL

REV. NO.


DATE

DESCRIPTION

DRAWN BY RIZ CHECKED BY KVR

DATE STARTED 24.01.2013 DATE COMPLETED \_\_\_\_\_

OPRG. DEPT. CTPD ENG. DEPT. AUT-PSAC

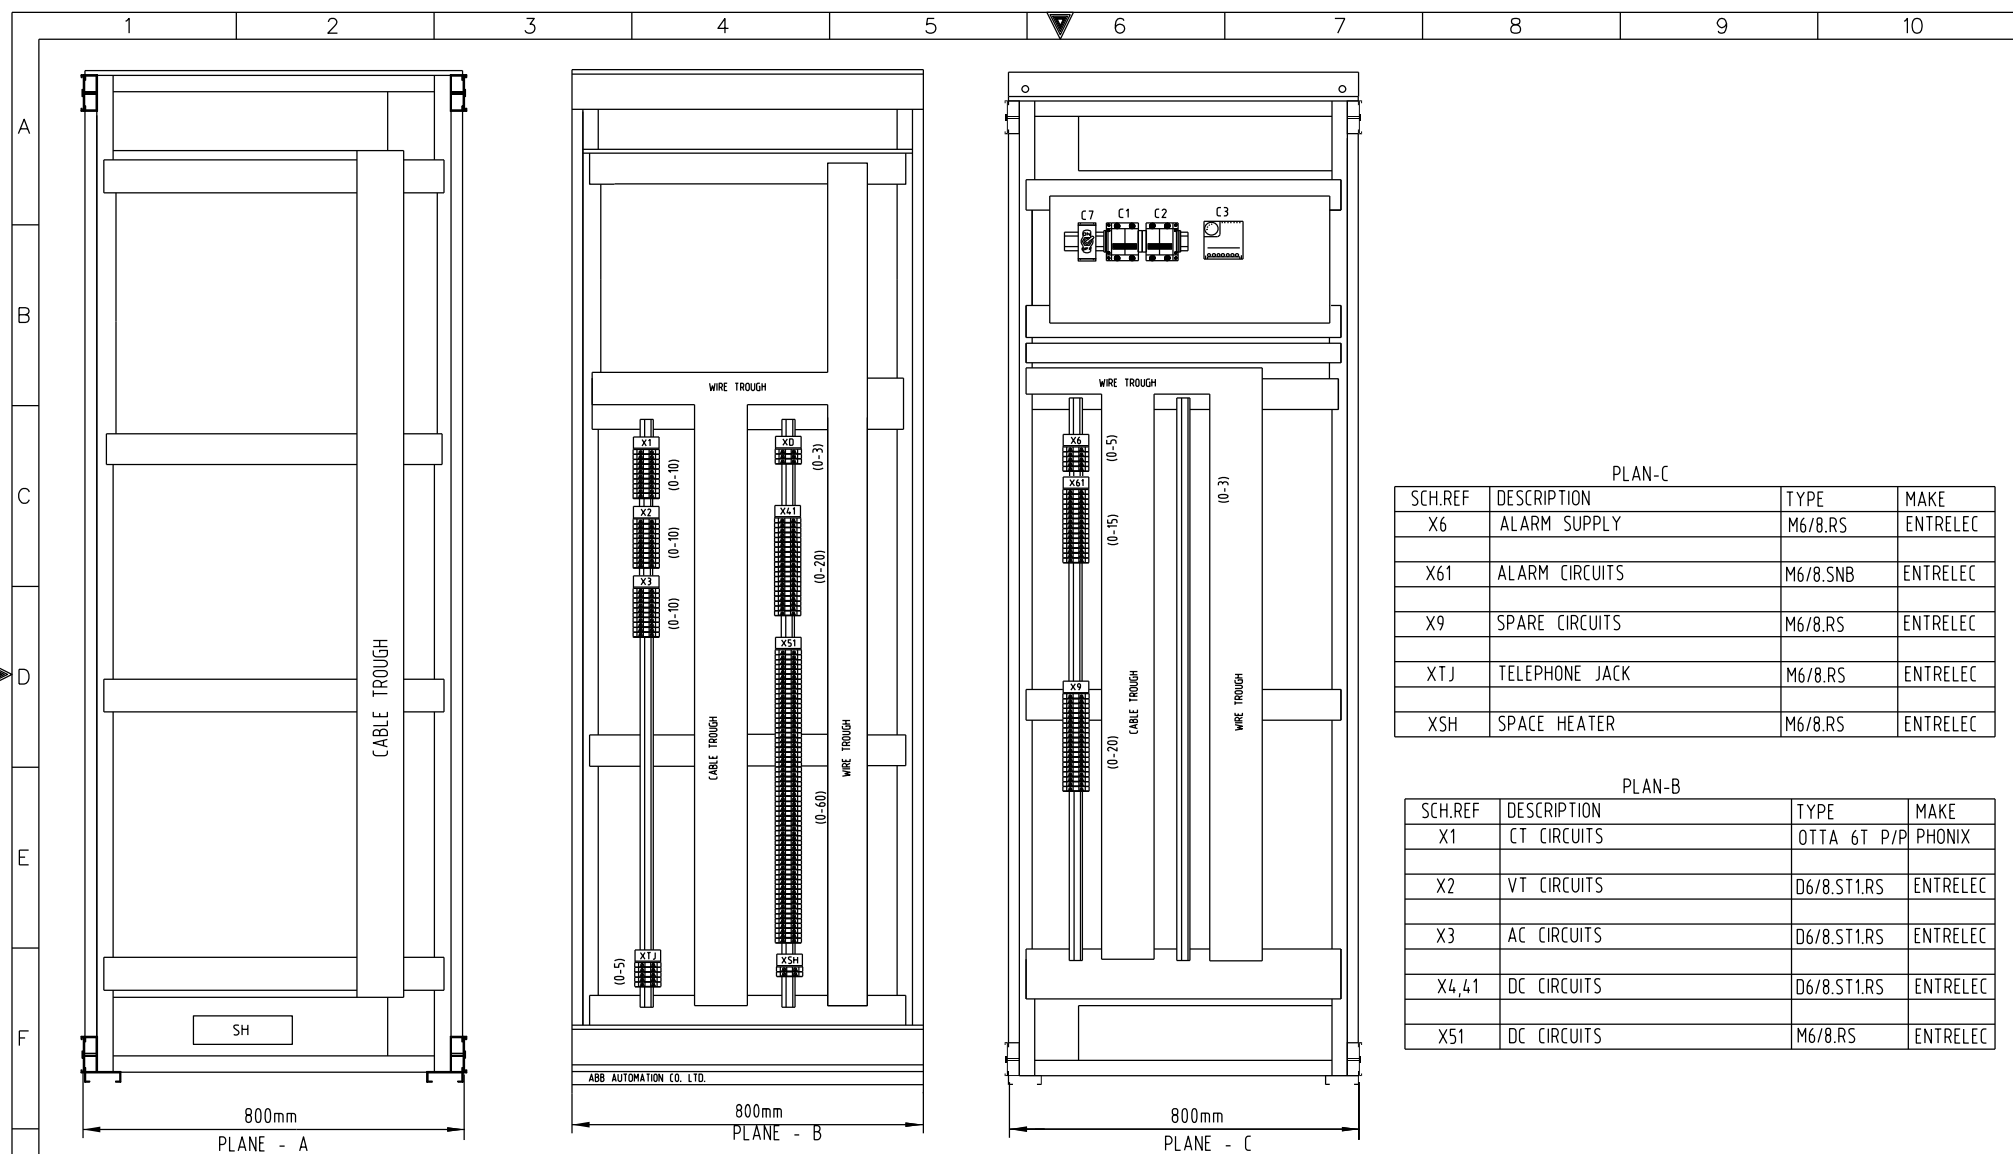

PLAN-C			
SCH.REF	DESCRIPTION	TYPE	MAKE
X6	ALARM SUPPLY	M6/8.RS	ENTRELEC
X61	ALARM CIRCUITS	M6/8.SNB	ENTRELEC
X9	SPARE CIRCUITS	M6/8.RS	ENTRELEC
XTJ	TELEPHONE JACK	M6/8.RS	ENTRELEC
XSH	SPACE HEATER	M6/8.RS	ENTRELEC

PLAN-B			
SCH.REF	DESCRIPTION	TYPE	MAKE
X1	CT CIRCUITS	OTTA 6T P/P	PHONIX
X2	VT CIRCUITS	D6/8.ST1.RS	ENTRELEC
X3	AC CIRCUITS	D6/8.ST1.RS	ENTRELEC
X4,41	DC CIRCUITS	D6/8.ST1.RS	ENTRELEC
X51	DC CIRCUITS	M6/8.RS	ENTRELEC

AS-BUILT BY \_\_\_\_\_ DATE \_\_\_\_\_

CONTRACT NO. 11131113/00

JOB ORDER NO. S-13656

132kV UGF-8710 RELAY PANEL-1 +R03.1

S/S 8709-132/13.8KV IN AL-KHARJ CITY

RIYADH SAUDI ARABIA

0013 04

FOR APPROVAL

REV. NO.

DATE

DESCRIPTION

DRAWN BY RIZ

CHECKED BY KVR

DATE STARTED 24.01.2013

DATE COMPLETED \_\_\_\_\_

OPRG. DEPT. CTPD

ENG. DEPT. AUT-PSAC

ASSEMBLY DRAWING


132kV UGF-8710 RELAY PANEL-1 +R03.1

S/S 8709-132/13.8KV IN AL-KHARJ CITY

RIYADH SAUDI ARABIA

نقل الكهرباء

الشركة الوطنية لنقل الكهرباء





National Grid SA

INDEX	PLANT NO.	DRAWING NUMBER	SHEET NO.	REV. NO.
-	C421	CD-322917	SHT   CONT. G02   G03	00

BASE PLATE/  
FOUNDATION

PLAN

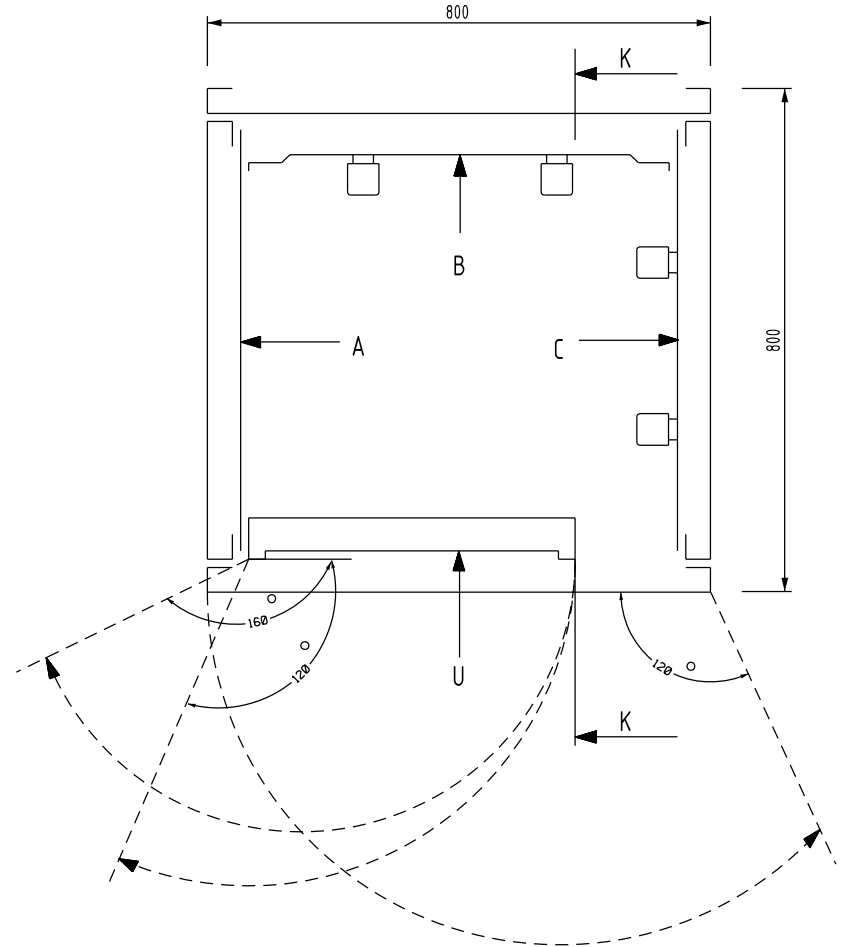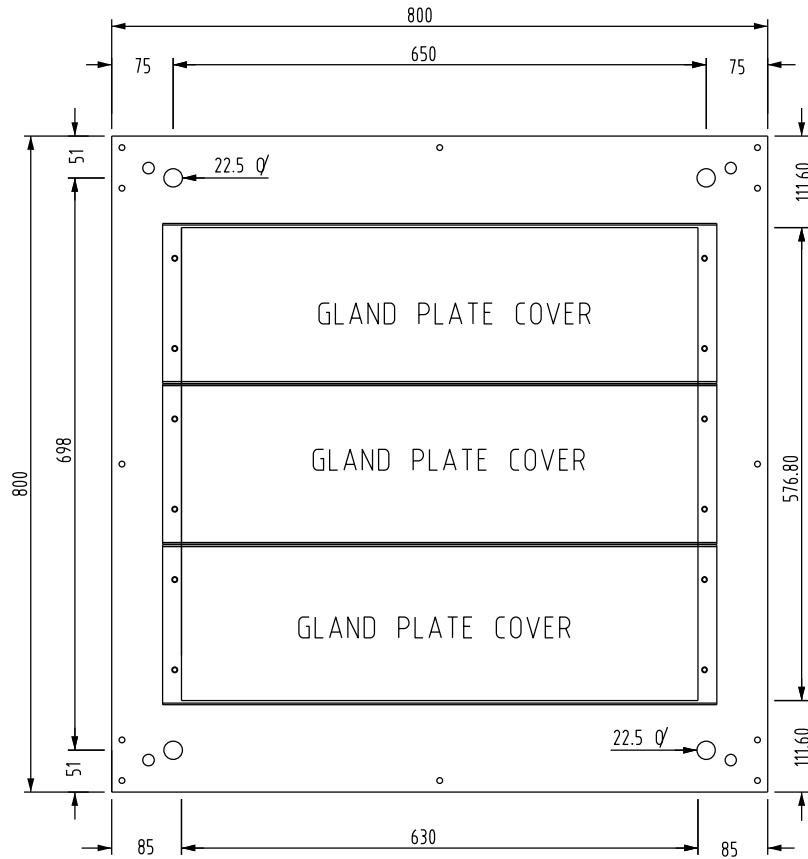

AS-BUILT BY \_\_\_\_\_ DATE \_\_\_\_\_ CONTRACT NO. 11131113/00 JOB ORDER NO. S-13656

ASSEMBLY DRAWING

132kV UGF-8710 RELAY PANEL-1 +R03.1

S/S 8709-132/13.8KV IN AL-KHARJ CITY

RIYADH

SAUDI ARABIA

الشركة الوطنية لنقل الكهرباء

نقل الكهرباء  
National Grid SA

REV. NO.	DATE	DESCRIPTION
00	13 04	FOR APPROVAL

DRAWN BY RIZ	CHECKED BY KVR
DATE STARTED 24.01.2013	DATE COMPLETED
OPRG. DEPT. CTPD	ENG. DEPT. AUT-PSAC

INDEX	PLANT NO.	DRAWING NUMBER	SHEET NO.	REV. NO.
-	C421	CD-322917	G03 G04	00

NG/D2-D (2012/01)

DMS

VECTOR

NGD200

THIS DRAWING AND THE INFORMATION CONTAINED HEREIN ARE THE SOLE PROPERTY OF National Grid SA. NO REPRODUCTION IN FULL OR IN PART SHALL BE OBTAINED FROM THIS DOCUMENT WITHOUT THE WRITTEN CONSENT OF ITS OWNER.



	1	2	3	4	5	6	7	8	9	10
A										
B										
C										
D										
E										
F										
G										

TOP VIEW FOR EARTHING BAR

U PLANE TOP LABEL

+R03.1 132kV SS 8710 UG FEEDER RELAY PANEL-1

800

28

U PLANE BOTTOM LABEL

ABB AUTOMATION CO. LTD

800

28

MANUFACTURING LABEL

**ABB** ABB Automation Co.Ltd.

PROJECT : National Grid SA S/S 8709

ORDER REFERENCE : 2875 RF S13656





YEAR OF MANUFACTURE : 2013

PANEL NO. : +R03.1

DRAWING NO. : S13656-CD-323919

MADE IN THE KINGDOM OF SAUDI ARABIA

AS-BUILT BY _____ DATE _____		CONTRACT NO. 11131113/00	JOB ORDER NO. S-13656	ASSEMBLY DRAWING		الشركة الوطنية لنقل الكهرباء National Grid SA				
		DRAWN BY RIZ	CHECKED BY KVR	132kV UGF-8710 RELAY PANEL-1 +R03.1		INDEX	PLANT NO.	DRAWING NUMBER	SHEET NO.	REV. NO.
		DATE STARTED 24.01.2013	DATE COMPLETED	S/S 8709-132/13.8KV IN AL-KHARJ CITY					SHT ICONT.	
		OPRG. DEPT. CTPD	ENG. DEPT. AUT-PSAC	RIYADH SAUDI ARABIA		-	C421	CD-322917	G04 L00	00
REV. NO.	DATE	DESCRIPTION								

	1	2	3	4	5	6	7	8	9	10	
A	<div></div> <div>POWER SYSTEMS NETWORK MANAGEMENT PROTECTION AND SUBSTATION AUTOMATION SYSTEMS WBS NO: S-13656</div>					<div>ABB AUTOMATION COMPANY LTD., 414, AL-KHARJ ROAD SECOND INDUSTRIAL CITY RIYADH-11383 K.S.A</div>	
B	
C	<div>CONTRACTOR : ABB Contracting Company</div> <div>CLIENT : National Grid sa</div> <div>PROJECT : CONSTRUCTION OF NEW 132/13.8kV SS 8709 IN AL-KHARJ CITY</div> <div>SUBSTATION : S/S 8709</div> <div>CONTRACT NO. : 11131113/00</div> <div>TITLE : LIST OF APPARATUS +R03.1 [Under Ground Feeder]</div>	
D	
E	
F	
G	<table><tr><td colspan="3">AS-BUILT BY _____ DATE _____</td><td colspan="2">CONTRACT NO. 11131113/00</td><td colspan="2">JOB ORDER NO. S-13656</td><td colspan="3">COVER SHEET</td><td colspan="2"><div>الشركة الوطنية لنقل الكهرباء</div><div> نقل الكهرباء</div><div>National Grid sa</div></td></tr><tr><td colspan="3"></td><td colspan="2">DRAWN BY RIZ</td><td colspan="2">CHECKED BY KVR</td><td colspan="3">132kV UGF-8710 RELAY PANEL-1 +R03.1</td><td colspan="2">INDEX PLANT NO. DRAWING NUMBER SHEET NO. REV. NO.</td></tr><tr><td colspan="3"></td><td colspan="2">DATE STARTED 24.01.2013</td><td colspan="2">DATE COMPLETED _____</td><td colspan="3">S/S 8709-132/13.8KV IN AL-KHARJ CITY</td><td colspan="2">SHT   CONT.</td></tr><tr><td colspan="3">00 13 04 FOR APPROVAL</td><td colspan="2">OPRG. DEPT. CTPD</td><td colspan="2">ENG. DEPT. AUT-PSAC</td><td colspan="3">RIYADH SAUDI ARABIA</td><td colspan="2">L00   L01 00</td></tr><tr><td colspan="3">REV. NO. DATE DESCRIPTION</td><td colspan="2">OPRG. DEPT. CTPD</td><td colspan="2">ENG. DEPT. AUT-PSAC</td><td colspan="3">RIYADH SAUDI ARABIA</td><td colspan="2">L00   L01 00</td></tr></table>										AS-BUILT BY _____ DATE _____			CONTRACT NO. 11131113/00		JOB ORDER NO. S-13656		COVER SHEET			<div>الشركة الوطنية لنقل الكهرباء</div> <div> نقل الكهرباء</div> <div>National Grid sa</div>					DRAWN BY RIZ		CHECKED BY KVR		132kV UGF-8710 RELAY PANEL-1 +R03.1			INDEX PLANT NO. DRAWING NUMBER SHEET NO. REV. NO.					DATE STARTED 24.01.2013		DATE COMPLETED _____		S/S 8709-132/13.8KV IN AL-KHARJ CITY			SHT   CONT.		00 13 04 FOR APPROVAL			OPRG. DEPT. CTPD		ENG. DEPT. AUT-PSAC		RIYADH SAUDI ARABIA			L00   L01 00		REV. NO. DATE DESCRIPTION			OPRG. DEPT. CTPD		ENG. DEPT. AUT-PSAC		RIYADH SAUDI ARABIA			L00   L01 00	
AS-BUILT BY _____ DATE _____			CONTRACT NO. 11131113/00		JOB ORDER NO. S-13656		COVER SHEET			<div>الشركة الوطنية لنقل الكهرباء</div> <div> نقل الكهرباء</div> <div>National Grid sa</div>	
			DRAWN BY RIZ		CHECKED BY KVR		132kV UGF-8710 RELAY PANEL-1 +R03.1			INDEX PLANT NO. DRAWING NUMBER SHEET NO. REV. NO.	
			DATE STARTED 24.01.2013		DATE COMPLETED _____		S/S 8709-132/13.8KV IN AL-KHARJ CITY			SHT   CONT.	
00 13 04 FOR APPROVAL			OPRG. DEPT. CTPD		ENG. DEPT. AUT-PSAC		RIYADH SAUDI ARABIA			L00   L01 00	
REV. NO. DATE DESCRIPTION			OPRG. DEPT. CTPD		ENG. DEPT. AUT-PSAC		RIYADH SAUDI ARABIA			L00   L01 00	

NG/D2-D (2012/01)

DMS VECTOR NGD200

THIS DRAWING AND THE INFORMATION CONTAINED HEREIN ARE THE SOLE PROPERTY OF National Grid SA. NO REPRODUCTION IN FULL OR IN PART SHALL BE OBTAINED FROM THIS DOCUMENT WITHOUT THE WRITTEN CONSENT OF ITS OWNER.



	1	2	3	4	5	6	7	8	9	10	
A	SR. NO.	GA. REF.	SCH. REF.	DESCRIPTION		SHT.	QTY.	TYPE	MAKE	ORDERING INFORMATION	COUNTRY OF ORIGIN
	8	U25.5001	86F1	HIGH BURDEN TYPE HAND/ELECTRICAL RESET TRIP RELAY		232	1	MVAJ105	ALSTOM	MVAJ105RA0802A	UK
				AUXILIARY VOLTAGE : 110 - 125V DC							
				OUTPUT CONTACTS : 8NO+2NC							
B				OPERATION INDICATOR : HAND RESET FLAG							
	9	U25.5002	85R1	HIGH BURDEN TYPE SELF RESET TRIP RELAY		233	1	MVAJ101	ALSTOM	MVAJ101RA0800B	UK
				AUXILIARY VOLTAGE : 110 - 125V DC							
				OUTPUT CONTACTS : 10 NO							
C				OPERATION INDICATOR : SELF RESET FLAG							
	10	U25.5003	86CBF	HIGH BURDEN TYPE HAND/ELECTRICAL RESET TRIP RELAY		276	1	MVAJ105	ALSTOM	MVAJ105RA0802A	UK
				AUXILIARY VOLTAGE : 110 - 125V DC							
				OUTPUT CONTACTS : 8NO+2NC							
D				OPERATION INDICATOR : HAND RESET FLAG							
	11	U25.5004	86B-1	HIGH BURDEN TYPE HAND/ELECTRICAL RESET TRIP RELAY		276	1	MVAJ105	ALSTOM	MVAJ105RA0802A	UK
				AUXILIARY VOLTAGE : 110 - 125V DC							
				OUTPUT CONTACTS : 8NO+2NC							
E				OPERATION INDICATOR : HAND RESET FLAG							
	12	U25.5005	86B-2	HIGH BURDEN TYPE HAND/ELECTRICAL RESET TRIP RELAY		277	1	MVAJ105	ALSTOM	MVAJ105RA0802A	UK
				AUXILIARY VOLTAGE : 110 - 125V DC							
				OUTPUT CONTACTS : 8NO+2NC							
F				OPERATION INDICATOR : HAND RESET FLAG							
G											

AS-BUILT BY _____ DATE _____		CONTRACT NO. 11131113/00		JOB ORDER NO. S-13656		LIST OF APPARATUS		نقل الكهرباء الشركة الوطنية لنقل الكهرباء National Grid SA	
		DRAWN BY RIZ CHECKED BY KVR		132kV UGF-8710 RELAY PANEL-1 +R03.1					
		DATE STARTED 24.01.2013 DATE COMPLETED _____		S/S 8709-132/13.8KV IN AL-KHARJ CITY					
		OPRG. DEPT. CTPD ENG. DEPT. AUT-PSAC		RIYADH SAUDI ARABIA					

REV. NO.	DATE	DESCRIPTION	INDEX	PLANT NO.	DRAWING NUMBER	SHEET NO.	REV. NO.
00	13 04	FOR APPROVAL	-	C421	CD-322917	L02	00
						L03	

NG/D2-D (2012/01)  
 DMS VECTOR NGD200

THIS DRAWING AND THE INFORMATION CONTAINED HEREIN ARE THE SOLE PROPERTY OF National Grid SA. NO REPRODUCTION IN FULL OR IN PART SHALL BE OBTAINED FROM THIS DOCUMENT WITHOUT THE WRITTEN CONSENT OF ITS OWNER.

	1	2	3	4	5	6	7	8	9	10	
A	SR. NO.	GA. REF.	SCH. REF.	DESCRIPTION		SHT.	QTY.	TYPE	MAKE	ORDERING INFORMATION	COUNTRY OF ORIGIN
	13	U29.101	74R1/74IT1	DUAL COIL RELAY FOR R1 DC /74IT1 DC		232,233	2	RXSF 1	ABB	RK 271 019-AN	SWEDEN
		U29.301	74RS/74IS	AUXILIARY VOLTAGE : 110-125VDC		277					
				CONTACT DATA : 1NO + 2NC PER COIL							
B	14	U29.107	K01M	BISTABLE RELAY		232	1	RXMVB 4	ABB	RK 251 401-AP	SWEDEN
				AUXILIARY VOLTAGE : 125V DC							
				CONTACT DATA : 7NC+7NO							
C	15	U29.119	TMR/86F1	DELAY FOR PICKUP RELAY		232	3	RXKL1	ABB	1MR 000 006-AB	SWEDEN
		U29.319	TMR/86B-1	AUXILIARY VOLTAGE : 24-250V DC		276					
		U29.125	TMR/86B-2	CONTACT DATA : 2C/O		277					
D	16	U29.325	R1	RESISTOR UNIT FOR TCS		291	1	RXTMA1	ABB	RK 711 008-AF	SWEDEN
				RESISTOR WATT : 6.8 K OHMS							
E											
F											

G	AS-BUILT BY _____ DATE _____		CONTRACT NO. 11131113/00	JOB ORDER NO. S-13656	LIST OF APPARATUS		الشركة الوطنية لنقل الكهرباء National Grid SA				
			DRAWN BY RIZ CHECKED BY KVR		132kV UGF-8710 RELAY PANEL-1 +R03.1		INDEX	PLANT NO.	DRAWING NUMBER	SHEET NO.	REV. NO.
	00	13 04	DATE STARTED 24.01.2013 DATE COMPLETED _____		S/S 8709-132/13.8KV IN AL-KHARJ CITY		-	C421	CD-322917	SHT   CONT.	00
	REV. NO.	DATE	DESCRIPTION		OPRG. DEPT. CTPD	ENG. DEPT. AUT-PSAC	RIYADH	SAUDI ARABIA		L03   L04	

THIS DRAWING AND THE INFORMATION CONTAINED HEREIN ARE THE SOLE PROPERTY OF National Grid SA. NO REPRODUCTION IN FULL OR IN PART SHALL BE OBTAINED FROM THIS DOCUMENT WITHOUT THE WRITTEN CONSENT OF ITS OWNER.





	1	2	3	4	5	▼ 6	7	8	9	10
A										
B										
C										
D										
E										
F										
G										

LABEL REF.	LABEL ENGRAVING	MATERIALS	ENGRAVING	LABEL SIZE	LETTER SIZE
U05.5001	U05.5001 87L-1	ALUMINUM PAPER FOIL	BLACK LETTERS	50X10mm	3mm
U12.101	U12.101 TS-1	ALUMINUM PAPER FOIL	BLACK LETTERS	50X15mm	4mm
U16.5001	U16.5001 S86F1	TRAFOLITE	BLACK LETTERS ON WHITE BACKGROUND	50X15mm	4mm
U16.5002	U16.5002 S86CBF	TRAFOLITE	BLACK LETTERS ON WHITE BACKGROUND	50X15mm	4mm
U16.5003	U16.5003 S86B-1	TRAFOLITE	BLACK LETTERS ON WHITE BACKGROUND	50X15mm	4mm
U16.5004	U16.5004 S86B-2	TRAFOLITE	BLACK LETTERS ON WHITE BACKGROUND	50X10mm	3mm
U16.5005	U16.5005 LT	TRAFOLITE	BLACK LETTERS ON WHITE BACKGROUND	50X10mm	4mm
U16.5006	U16.5006 S01	TRAFOLITE	BLACK LETTERS ON WHITE BACKGROUND	50X15mm	4mm
U16.5007	U16.5007 S02	TRAFOLITE	BLACK LETTERS ON WHITE BACKGROUND	50X10mm	4mm
U16.5008	U16.5008 L01	TRAFOLITE	BLACK LETTERS ON WHITE BACKGROUND	50X10mm	4mm
U25.5001	U25.5001 86F1	TRAFOLITE	BLACK LETTERS ON WHITE BACKGROUND	50X15mm	4mm
U25.5002	U25.5002 85R1	TRAFOLITE	BLACK LETTERS ON WHITE BACKGROUND	50X15mm	4mm
U25.5003	U25.5003 86CBF	TRAFOLITE	BLACK LETTERS ON WHITE BACKGROUND	50X15mm	4mm
U25.5004	U25.5004 86B-1	TRAFOLITE	BLACK LETTERS ON WHITE BACKGROUND	50X15mm	4mm
U25.5005	U25.5005 86B-2	TRAFOLITE	BLACK LETTERS ON WHITE BACKGROUND	50X15mm	4mm
U29.101	U29.101 74R1/74IT1	ALUMINUM PAPER FOIL	BLACK LETTERS	50X10mm	3mm
U29.301	U29.301 74RS/74IS	ALUMINUM PAPER FOIL	BLACK LETTERS	50X10mm	3mm
U29.107	U29.107 K01M	ALUMINUM PAPER FOIL	BLACK LETTERS	50X10mm	3mm
U29.119	U29.307 TMR/86BF1	ALUMINUM PAPER FOIL	BLACK LETTERS	50X10mm	3mm
U29.319	U29.319 TMR/86B-1	ALUMINUM PAPER FOIL	BLACK LETTERS	50X10mm	3mm
U29.125	U29.125 TMR/86B-2	ALUMINUM PAPER FOIL	BLACK LETTERS	50X10mm	3mm
U29.325	U29.325 R1	ALUMINUM PAPER FOIL	BLACK LETTERS	50X10mm	3mm
U29.131	U29.131 R2	ALUMINUM PAPER FOIL	BLACK LETTERS	50X10mm	3mm





AS-BUILT BY _____ DATE _____		CONTRACT NO. 11131113/00	JOB ORDER NO. S-13656	LIST OF APPARATUS		نقل الكهرباء الشركة الوطنية لنقل الكهرباء National Grid SA									
		DRAWN BY <u>RIZ</u> CHECKED BY <u>KVR</u>		132kV UGF-8710 RELAY PANEL-1 +R03.1		INDEX		PLANT NO.		DRAWING NUMBER		SHEET NO.		REV. NO.	
		DATE STARTED <u>24.01.2013</u> DATE COMPLETED _____		S/S 8709-132/13.8KV IN AL-KHARJ CITY		-		C421		CD-322917		L06 L07		00	
FOR APPROVAL		OPRG. DEPT. <u>CTPD</u> ENG. DEPT. <u>AUT-PSAC</u>		RIYADH SAUDI ARABIA											
REV. NO.	DATE	DESCRIPTION													

THIS DRAWING AND THE INFORMATION CONTAINED HEREIN ARE THE SOLE PROPERTY OF National Grid SA. NO REPRODUCTION IN FULL OR IN PART SHALL BE OBTAINED FROM THIS DOCUMENT WITHOUT THE WRITTEN CONSENT OF ITS OWNER.



1	2	3	4	5	▼ 6	7	8	9	10	
A	<table border="1" style="width:100%; border-collapse: collapse;"> <thead> <tr> <th style="width:10%;">LABEL REF.</th> <th style="width:20%;">LABEL ENGRAVING</th> <th style="width:10%;">MATERIALS</th> <th style="width:20%;">ENGRAVING</th> <th style="width:10%;">LABEL SIZE</th> <th style="width:10%;">LETTER SIZE</th> </tr> </thead> <tbody> <tr> <td>C1</td> <td>C1 127V AC SUPPLY MCB</td> <td>TRAFOLITE</td> <td>BLACK LETTERS ON WHITE BACKGROUND</td> <td>50X15mm</td> <td>4mm</td> </tr> <tr> <td>C2</td> <td>C2 220V AC SUPPLY MCB</td> <td>TRAFOLITE</td> <td>BLACK LETTERS ON WHITE BACKGROUND</td> <td>50X15mm</td> <td>4mm</td> </tr> <tr> <td>C3</td> <td>C3 THERMOSTAT</td> <td>TRAFOLITE</td> <td>BLACK LETTERS ON WHITE BACKGROUND</td> <td>50X15mm</td> <td>4mm</td> </tr> <tr> <td>C7</td> <td>C7 ON/OFF SWITCH</td> <td>TRAFOLITE</td> <td>BLACK LETTERS ON WHITE BACKGROUND</td> <td>50X15mm</td> <td>4mm</td> </tr> <tr> <td>DS</td> <td>DS DOOR SWITCH</td> <td>TRAFOLITE</td> <td>BLACK LETTERS ON WHITE BACKGROUND</td> <td>50X15mm</td> <td>4mm</td> </tr> <tr> <td>IL</td> <td>IL ILLUMINATION LAMP</td> <td>TRAFOLITE</td> <td>BLACK LETTERS ON WHITE BACKGROUND</td> <td>50X15mm</td> <td>4mm</td> </tr> <tr> <td>SH</td> <td>SH SPACE HEATER</td> <td>TRAFOLITE</td> <td>BLACK LETTERS ON WHITE BACKGROUND</td> <td>50X15mm</td> <td>4mm</td> </tr> <tr> <td>U39.5001</td> <td>U39.5001 01</td> <td>TRAFOLITE</td> <td>BLACK LETTERS ON WHITE BACKGROUND</td> <td>50X15mm</td> <td>4mm</td> </tr> <tr> <td>U39.5002</td> <td>U39.5002 02</td> <td>TRAFOLITE</td> <td>BLACK LETTERS ON WHITE BACKGROUND</td> <td>50X15mm</td> <td>4mm</td> </tr> <tr> <td>U39.5003</td> <td>U39.5003 03/02</td> <td>TRAFOLITE</td> <td>BLACK LETTERS ON WHITE BACKGROUND</td> <td>50X15mm</td> <td>4mm</td> </tr> <tr> <td>U39.5004</td> <td>U39.5004 04</td> <td>TRAFOLITE</td> <td>BLACK LETTERS ON WHITE BACKGROUND</td> <td>50X15mm</td> <td>4mm</td> </tr> <tr> <td>U36.5001</td> <td>U36.5001 03</td> <td>TRAFOLITE</td> <td>BLACK LETTERS ON WHITE BACKGROUND</td> <td>50X15mm</td> <td>4mm</td> </tr> <tr> <td>U36.5002</td> <td>U36.5002 04</td> <td>TRAFOLITE</td> <td>BLACK LETTERS ON WHITE BACKGROUND</td> <td>50X15mm</td> <td>4mm</td> </tr> <tr> <td>U36.5003</td> <td>U36.5003 05</td> <td>TRAFOLITE</td> <td>BLACK LETTERS ON WHITE BACKGROUND</td> <td>50X15mm</td> <td>4mm</td> </tr> </tbody> </table>									LABEL REF.	LABEL ENGRAVING	MATERIALS	ENGRAVING	LABEL SIZE	LETTER SIZE	C1	C1 127V AC SUPPLY MCB	TRAFOLITE	BLACK LETTERS ON WHITE BACKGROUND	50X15mm	4mm	C2	C2 220V AC SUPPLY MCB	TRAFOLITE	BLACK LETTERS ON WHITE BACKGROUND	50X15mm	4mm	C3	C3 THERMOSTAT	TRAFOLITE	BLACK LETTERS ON WHITE BACKGROUND	50X15mm	4mm	C7	C7 ON/OFF SWITCH	TRAFOLITE	BLACK LETTERS ON WHITE BACKGROUND	50X15mm	4mm	DS	DS DOOR SWITCH	TRAFOLITE	BLACK LETTERS ON WHITE BACKGROUND	50X15mm	4mm	IL	IL ILLUMINATION LAMP	TRAFOLITE	BLACK LETTERS ON WHITE BACKGROUND	50X15mm	4mm	SH	SH SPACE HEATER	TRAFOLITE	BLACK LETTERS ON WHITE BACKGROUND	50X15mm	4mm	U39.5001	U39.5001 01	TRAFOLITE	BLACK LETTERS ON WHITE BACKGROUND	50X15mm	4mm	U39.5002	U39.5002 02	TRAFOLITE	BLACK LETTERS ON WHITE BACKGROUND	50X15mm	4mm	U39.5003	U39.5003 03/02	TRAFOLITE	BLACK LETTERS ON WHITE BACKGROUND	50X15mm	4mm	U39.5004	U39.5004 04	TRAFOLITE	BLACK LETTERS ON WHITE BACKGROUND	50X15mm	4mm	U36.5001	U36.5001 03	TRAFOLITE	BLACK LETTERS ON WHITE BACKGROUND	50X15mm	4mm	U36.5002	U36.5002 04	TRAFOLITE	BLACK LETTERS ON WHITE BACKGROUND	50X15mm	4mm	U36.5003	U36.5003 05	TRAFOLITE	BLACK LETTERS ON WHITE BACKGROUND	50X15mm	4mm	B	C	D	E	F
LABEL REF.										LABEL ENGRAVING	MATERIALS	ENGRAVING	LABEL SIZE	LETTER SIZE	
C1										C1 127V AC SUPPLY MCB	TRAFOLITE	BLACK LETTERS ON WHITE BACKGROUND	50X15mm	4mm	
C2										C2 220V AC SUPPLY MCB	TRAFOLITE	BLACK LETTERS ON WHITE BACKGROUND	50X15mm	4mm	
C3										C3 THERMOSTAT	TRAFOLITE	BLACK LETTERS ON WHITE BACKGROUND	50X15mm	4mm	
C7										C7 ON/OFF SWITCH	TRAFOLITE	BLACK LETTERS ON WHITE BACKGROUND	50X15mm	4mm	
DS										DS DOOR SWITCH	TRAFOLITE	BLACK LETTERS ON WHITE BACKGROUND	50X15mm	4mm	
IL										IL ILLUMINATION LAMP	TRAFOLITE	BLACK LETTERS ON WHITE BACKGROUND	50X15mm	4mm	
SH										SH SPACE HEATER	TRAFOLITE	BLACK LETTERS ON WHITE BACKGROUND	50X15mm	4mm	
U39.5001										U39.5001 01	TRAFOLITE	BLACK LETTERS ON WHITE BACKGROUND	50X15mm	4mm	
U39.5002	U39.5002 02	TRAFOLITE	BLACK LETTERS ON WHITE BACKGROUND	50X15mm	4mm	
U39.5003	U39.5003 03/02	TRAFOLITE	BLACK LETTERS ON WHITE BACKGROUND	50X15mm	4mm	
U39.5004	U39.5004 04	TRAFOLITE	BLACK LETTERS ON WHITE BACKGROUND	50X15mm	4mm	
U36.5001	U36.5001 03	TRAFOLITE	BLACK LETTERS ON WHITE BACKGROUND	50X15mm	4mm	
U36.5002	U36.5002 04	TRAFOLITE	BLACK LETTERS ON WHITE BACKGROUND	50X15mm	4mm	
U36.5003	U36.5003 05	TRAFOLITE	BLACK LETTERS ON WHITE BACKGROUND	50X15mm	4mm	
G	<table border="1" style="width:100%; border-collapse: collapse;"> <tr> <td colspan="2">AS-BUILT BY _____ DATE _____</td> <td>CONTRACT NO. 11131113/00</td> <td>JOB ORDER NO. S-13656</td> <td colspan="2" style="text-align: center;">LIST OF APPARATUS</td> <td colspan="3" rowspan="2" style="text-align: center;"> <b>نقل الكهرباء</b>  الشركة الوطنية لنقل الكهرباء  National Grid SA </td> </tr> <tr> <td colspan="2"></td> <td colspan="2">DRAWN BY <u>RIZ</u> CHECKED BY <u>KVR</u></td> <td colspan="2">132kV UGF-8710 RELAY PANEL-1 +R03.1</td> </tr> <tr> <td colspan="2"></td> <td colspan="2">DATE STARTED <u>24.01.2013</u> DATE COMPLETED _____</td> <td colspan="2">S/S 8709-132/13.8KV IN AL-KHARJ CITY</td> <td>INDEX</td> <td>PLANT NO.</td> <td>DRAWING NUMBER</td> <td>SHEET NO.</td> <td>REV. NO.</td> </tr> <tr> <td colspan="2"></td> <td colspan="2">OPRG. DEPT. <u>CTPD</u> ENG. DEPT. <u>AUT-PSAC</u></td> <td colspan="2">RIYADH SAUDI ARABIA</td> <td>-</td> <td>C421</td> <td>CD-322917</td> <td>L07/NIL</td> <td>00</td> </tr> <tr> <td>REV. NO.</td> <td>DATE</td> <td colspan="2">DESCRIPTION</td> <td colspan="2"></td> <td colspan="5"></td> </tr> </table>									AS-BUILT BY _____ DATE _____		CONTRACT NO. 11131113/00	JOB ORDER NO. S-13656	LIST OF APPARATUS		<b>نقل الكهرباء</b> الشركة الوطنية لنقل الكهرباء National Grid SA					DRAWN BY <u>RIZ</u> CHECKED BY <u>KVR</u>		132kV UGF-8710 RELAY PANEL-1 +R03.1				DATE STARTED <u>24.01.2013</u> DATE COMPLETED _____		S/S 8709-132/13.8KV IN AL-KHARJ CITY		INDEX	PLANT NO.	DRAWING NUMBER	SHEET NO.	REV. NO.			OPRG. DEPT. <u>CTPD</u> ENG. DEPT. <u>AUT-PSAC</u>		RIYADH SAUDI ARABIA		-	C421	CD-322917	L07/NIL	00	REV. NO.	DATE	DESCRIPTION	
AS-BUILT BY _____ DATE _____		CONTRACT NO. 11131113/00	JOB ORDER NO. S-13656	LIST OF APPARATUS		<b>نقل الكهرباء</b> الشركة الوطنية لنقل الكهرباء National Grid SA	
		DRAWN BY <u>RIZ</u> CHECKED BY <u>KVR</u>		132kV UGF-8710 RELAY PANEL-1 +R03.1	
		DATE STARTED <u>24.01.2013</u> DATE COMPLETED _____		S/S 8709-132/13.8KV IN AL-KHARJ CITY		INDEX	PLANT NO.	DRAWING NUMBER	SHEET NO.	REV. NO.	
		OPRG. DEPT. <u>CTPD</u> ENG. DEPT. <u>AUT-PSAC</u>		RIYADH SAUDI ARABIA		-	C421	CD-322917	L07/NIL	00	
REV. NO.	DATE	DESCRIPTION	

THIS DRAWING AND THE INFORMATION CONTAINED HEREIN ARE THE SOLE PROPERTY OF National Grid SA. NO REPRODUCTION IN FULL OR IN PART SHALL BE OBTAINED FROM THIS DOCUMENT WITHOUT THE WRITTEN CONSENT OF ITS OWNER.

	1	2	3	4	5	6	7	8	9	10	
A	<div></div> <div>POWER SYSTEMS NETWORK MANAGEMENT PROTECTION AND SUBSTATION AUTOMATION SYSTEMS WBS NO: S-13656</div>					<div>ABB AUTOMATION COMPANY LTD., 414, AL-KHARJ ROAD SECOND INDUSTRIAL CITY RIYADH-11383 K.S.A</div>	
B	
C	<div>CONTRACTOR : ABB Contracting Company</div> <div>CLIENT : National Grid SA</div> <div>PROJECT : CONSTRUCTION OF NEW 132/13.8kV SS 8709 IN AL-KHARJ CITY</div> <div>SUBSTATION : S/S 8709</div> <div>CONTRACT NO. : 11131113/00</div> <div>TITLE : Assembly Drawing +R03.2 [Under Ground Feeder]</div>	
D	
E	
F	
G	<table><tr><td colspan="3">AS-BUILT BY _____ DATE _____</td><td colspan="2">CONTRACT NO. 11131113/00</td><td colspan="2">JOB ORDER NO. S-13656</td><td colspan="3">COVER SHEET</td><td colspan="2"><div>الشركة الوطنية لنقل الكهرباء</div><div> نقل الكهرباء National Grid SA</div></td></tr><tr><td></td><td></td><td></td><td colspan="2">DRAWN BY RIZ</td><td colspan="2">CHECKED BY KVR</td><td colspan="3">132kV UGF-8710 RELAY PANEL-2 +R03.2</td><td>INDEX</td><td>PLANT NO.</td><td>DRAWING NUMBER</td><td>SHEET NO.</td><td>REV. NO.</td></tr><tr><td></td><td></td><td></td><td colspan="2">DATE STARTED 24.01.2013</td><td colspan="2">DATE COMPLETED _____</td><td colspan="3">S/S 8709-132/13.8KV IN AL-KHARJ CITY</td><td></td><td></td><td></td><td>SHT   CONT.</td><td></td></tr><tr><td>00</td><td>13 04</td><td>FOR APPROVAL</td><td colspan="2">OPRG. DEPT. CTPD</td><td colspan="2">ENG. DEPT. AUT-PSAC</td><td colspan="3">RIYADH SAUDI ARABIA</td><td>-</td><td>C421</td><td>CD-322918</td><td>G00   G01</td><td>00</td></tr><tr><td>REV. NO.</td><td>DATE</td><td>DESCRIPTION</td><td colspan="2"></td><td colspan="2"></td><td colspan="3"></td><td></td><td></td><td></td><td></td><td></td></tr></table>										AS-BUILT BY _____ DATE _____			CONTRACT NO. 11131113/00		JOB ORDER NO. S-13656		COVER SHEET			<div>الشركة الوطنية لنقل الكهرباء</div> <div> نقل الكهرباء National Grid SA</div>					DRAWN BY RIZ		CHECKED BY KVR		132kV UGF-8710 RELAY PANEL-2 +R03.2			INDEX	PLANT NO.	DRAWING NUMBER	SHEET NO.	REV. NO.				DATE STARTED 24.01.2013		DATE COMPLETED _____		S/S 8709-132/13.8KV IN AL-KHARJ CITY						SHT   CONT.		00	13 04	FOR APPROVAL	OPRG. DEPT. CTPD		ENG. DEPT. AUT-PSAC		RIYADH SAUDI ARABIA			-	C421	CD-322918	G00   G01	00	REV. NO.	DATE	DESCRIPTION												
AS-BUILT BY _____ DATE _____			CONTRACT NO. 11131113/00		JOB ORDER NO. S-13656		COVER SHEET			<div>الشركة الوطنية لنقل الكهرباء</div> <div> نقل الكهرباء National Grid SA</div>	
			DRAWN BY RIZ		CHECKED BY KVR		132kV UGF-8710 RELAY PANEL-2 +R03.2			INDEX	PLANT NO.	DRAWING NUMBER	SHEET NO.	REV. NO.	
			DATE STARTED 24.01.2013		DATE COMPLETED _____		S/S 8709-132/13.8KV IN AL-KHARJ CITY						SHT   CONT.	
00	13 04	FOR APPROVAL	OPRG. DEPT. CTPD		ENG. DEPT. AUT-PSAC		RIYADH SAUDI ARABIA			-	C421	CD-322918	G00   G01	00	
REV. NO.	DATE	DESCRIPTION	


NG/D2-D (2012/01)

DMS


VECTOR

NGD200

THIS DRAWING AND THE INFORMATION CONTAINED HEREIN ARE THE SOLE PROPERTY OF National Grid SA. NO REPRODUCTION IN FULL OR IN PART SHALL BE OBTAINED FROM THIS DOCUMENT WITHOUT THE WRITTEN CONSENT OF ITS OWNER.

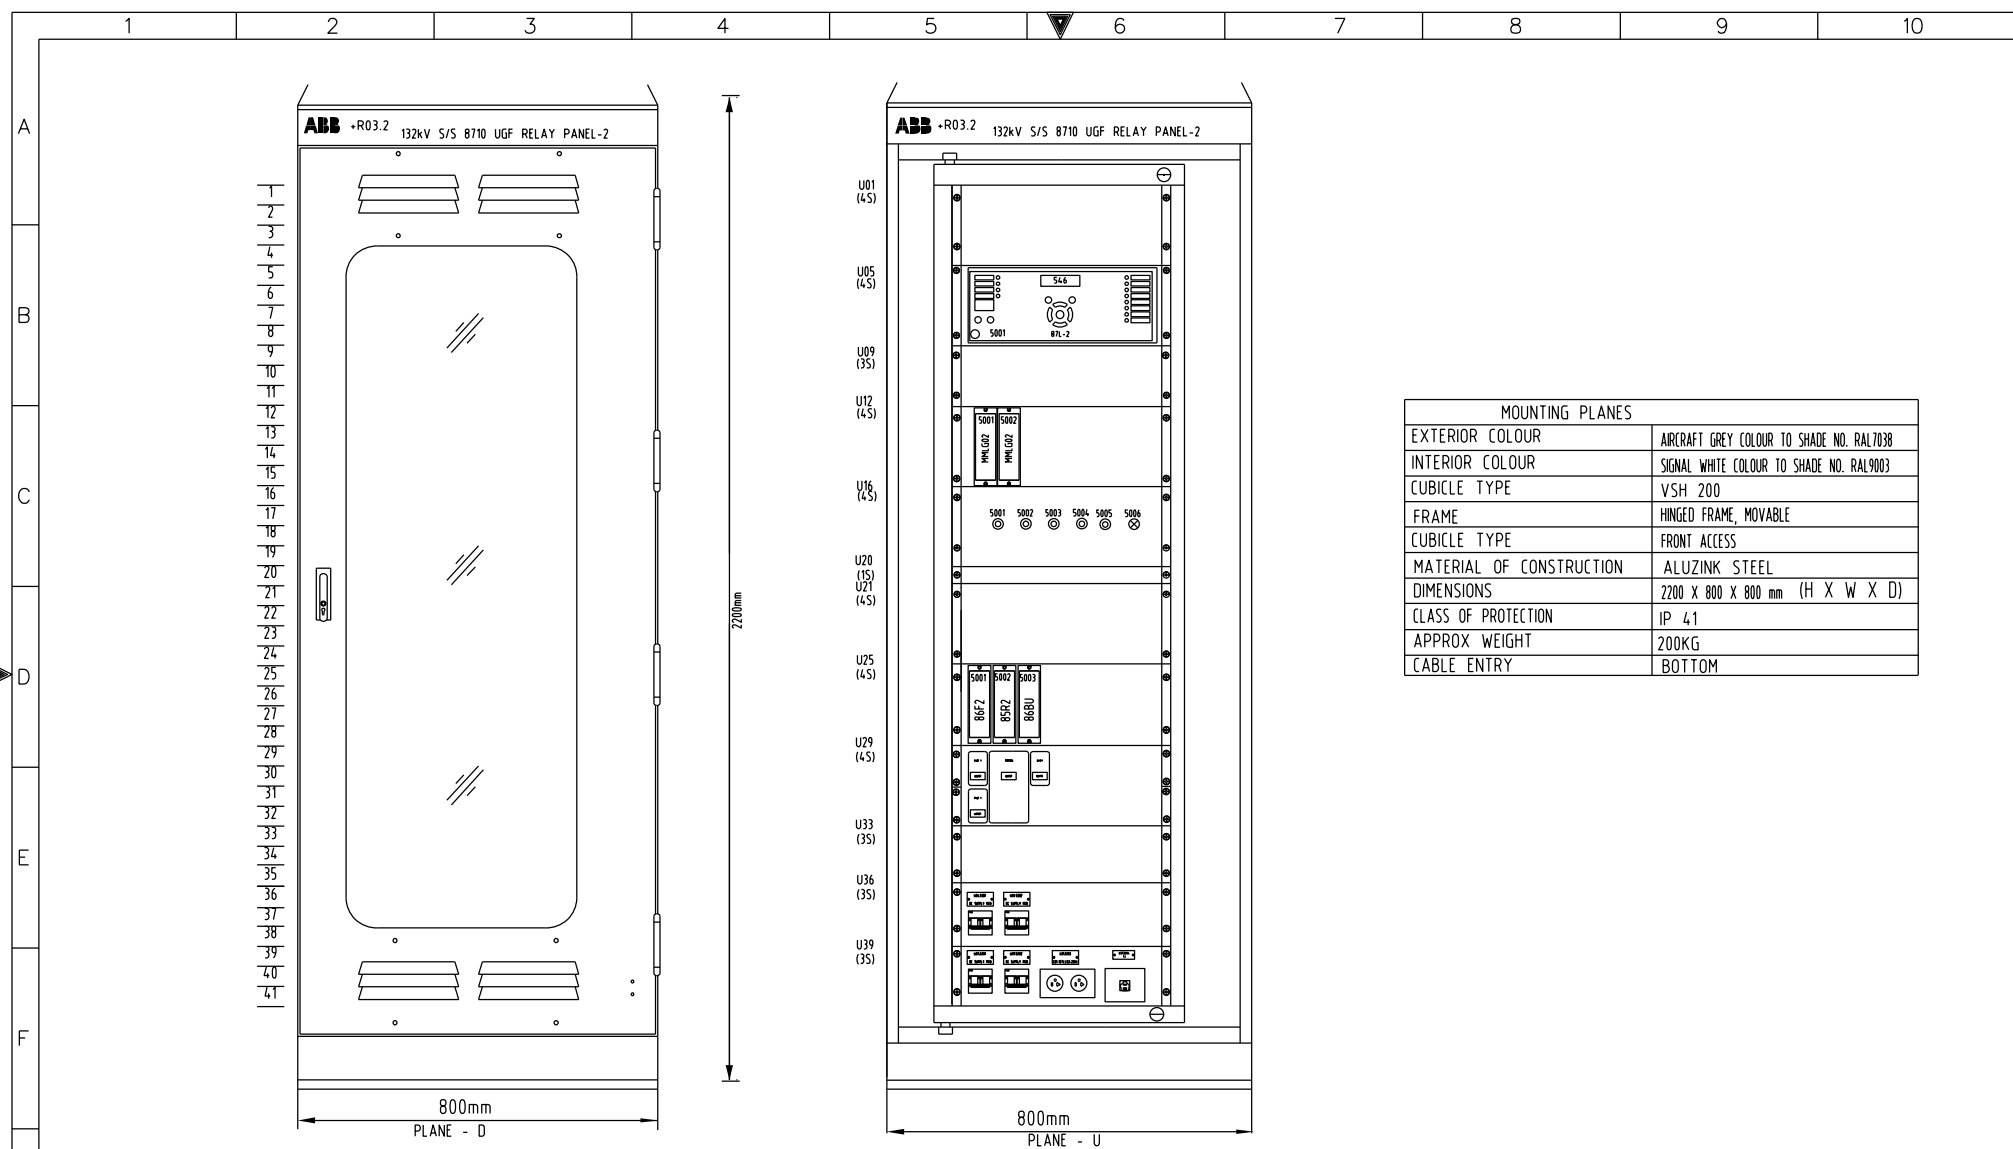

MOUNTING PLANES	
EXTERIOR COLOUR	AIRCRAFT GREY COLOUR TO SHADE NO. RAL7038
INTERIOR COLOUR	SIGNAL WHITE COLOUR TO SHADE NO. RAL9003
CUBICLE TYPE	VSH 200
FRAME	HINGED FRAME, MOVABLE
CUBICLE TYPE	FRONT ACCESS
MATERIAL OF CONSTRUCTION	ALUZINK STEEL
DIMENSIONS	2200 X 800 X 800 mm (H X W X D)
CLASS OF PROTECTION	IP 41
APPROX. WEIGHT	200KG
CABLE ENTRY	BOTTOM

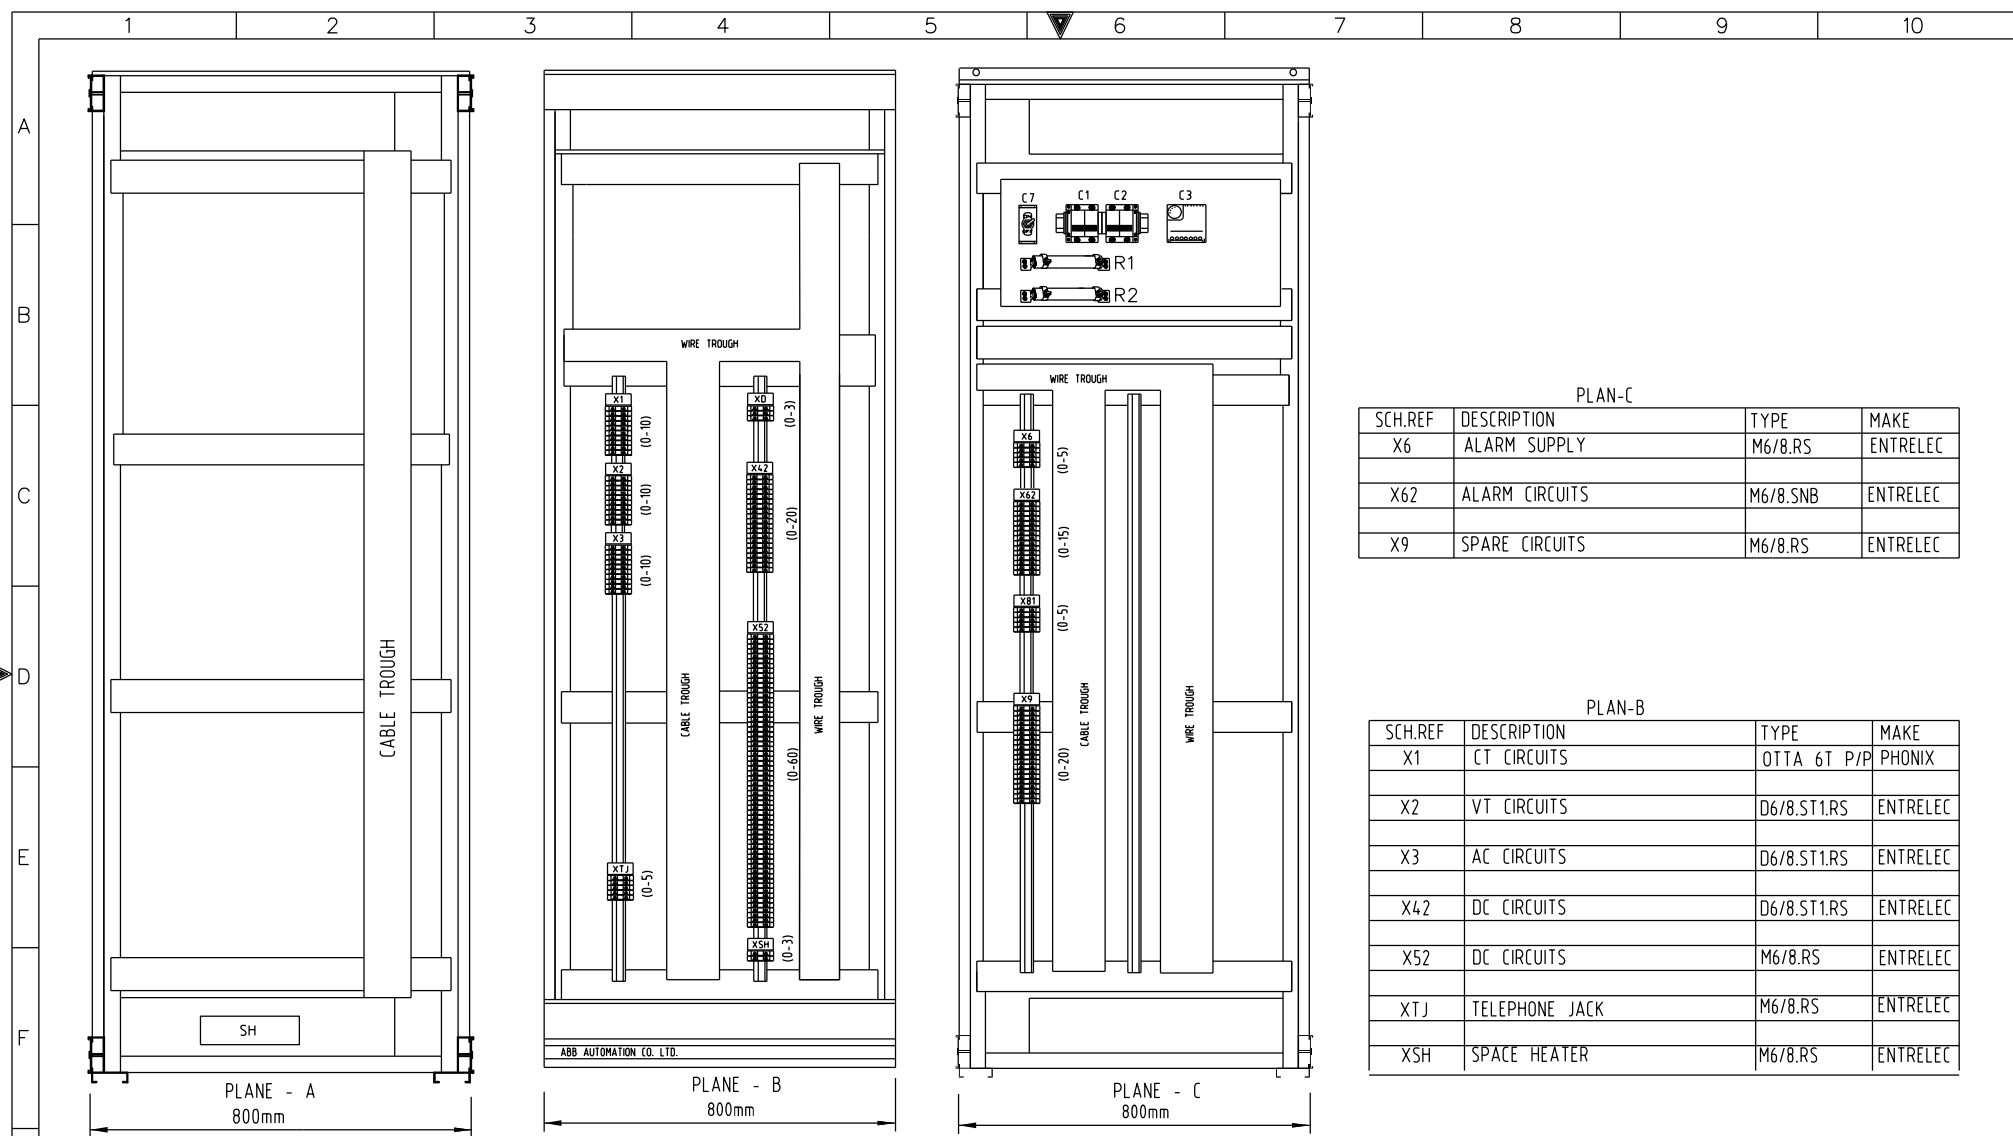



PLAN-C			
SCH.REF	DESCRIPTION	TYPE	MAKE
X6	ALARM SUPPLY	M6/8.RS	ENTRELEC
X62	ALARM CIRCUITS	M6/8.SNB	ENTRELEC
X9	SPARE CIRCUITS	M6/8.RS	ENTRELEC

PLAN-B			
SCH.REF	DESCRIPTION	TYPE	MAKE
X1	CT CIRCUITS	OTTA 6T P/P	PHONIX
X2	VT CIRCUITS	D6/8.ST1.RS	ENTRELEC
X3	AC CIRCUITS	D6/8.ST1.RS	ENTRELEC
X42	DC CIRCUITS	D6/8.ST1.RS	ENTRELEC
X52	DC CIRCUITS	M6/8.RS	ENTRELEC
XTJ	TELEPHONE JACK	M6/8.RS	ENTRELEC
XSH	SPACE HEATER	M6/8.RS	ENTRELEC

AS-BUILT BY _____ DATE _____		CONTRACT NO. 11131113/00	JOB ORDER NO. S-13656	ASSEMBLY DRAWING		الشركة الوطنية لنقل الكهرباء		نقل الكهرباء	
DRAWN BY RIZ		CHECKED BY KVR		132kV UGF-8710 RELAY PANEL-2 +R03.2		National Grid SA		SHT ICONT.	
DATE STARTED 24.01.2013		DATE COMPLETED _____		S/S 8709-132/13.8KV IN AL-KHARJ CITY		INDEX	PLANT NO.	DRAWING NUMBER	SHEET NO.
PRG. DEPT. CTPD		ENG. DEPT. AUT-PSAC		RIYADH SAUDI ARABIA		-	C421	CD-322918	G02 G03
REV. NO.	DATE	DESCRIPTION							
00	13 04	FOR APPROVAL							

# BASE PLATE/ FOUNDATION

# PLAN

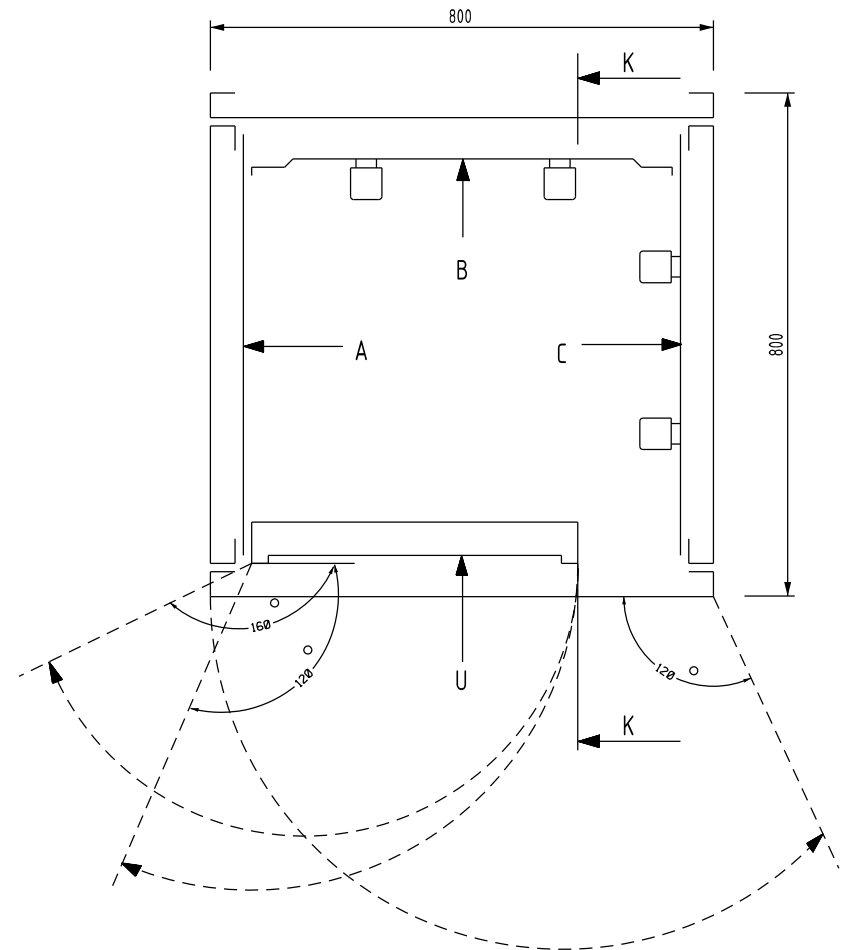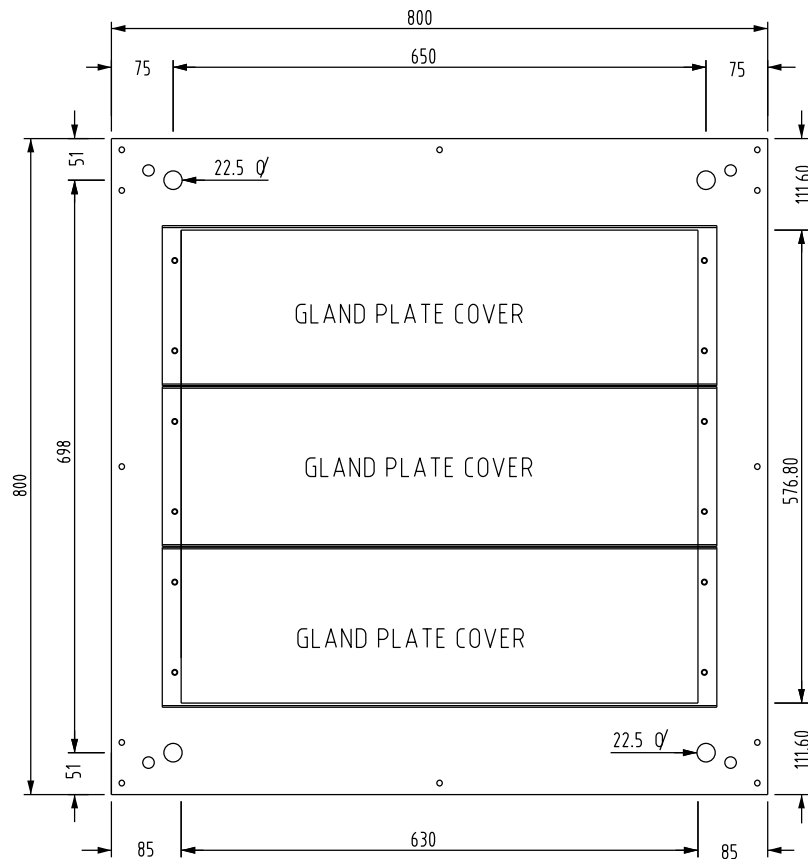

AS-BUILT BY \_\_\_\_\_ DATE \_\_\_\_\_ CONTRACT NO. 11131113/00 JOB ORDER NO. S-13656

00	13 04	FOR APPROVAL	DRAWN BY RIZ CHECKED BY KVR
REV. NO.	DATE	DESCRIPTION	DATE STARTED 24.01.2013 DATE COMPLETED _____
			OPRG. DEPT. CTPD ENG. DEPT. AUT-PSAC

ASSEMBLY DRAWING  
132kV UGF-8710 RELAY PANEL-2 +R03.2  
S/S 8709-132/13.8KV IN AL-KHARJ CITY  
RIYADH SAUDI ARABIA

INDEX	PLANT NO.	DRAWING NUMBER	SHEET NO.	REV. NO.
-	C421	CD-322918	G03 G04	00

NG/D2-D (2012/01)  
DMS VECTOR NGD200

THIS DRAWING AND THE INFORMATION CONTAINED HEREIN ARE THE SOLE PROPERTY OF National Grid SA. NO REPRODUCTION IN FULL OR IN PART SHALL BE OBTAINED FROM THIS DOCUMENT WITHOUT THE WRITTEN CONSENT OF ITS OWNER.

	1	2	3	4	5	6	7	8	9	10
A										
B										
C										
D										
E										
F										
G										

TOP VIEW FOR EARTHING BAR

U PLANE TOP LABEL

+R03.2 132kV SS 8710 UG FEEDER RELAY PANEL-2

800

28

U PLANE BOTTOM LABEL

ABB AUTOMATION CO. LTD

800

28

MANUFACTURING LABEL

**ABB** ABB Automation Co.Ltd.

PROJECT : National Grid SA S/S 8709

ORDER REFERENCE : 2875 RF S13656

YEAR OF MANUFACTURE : 2013

PANEL NO. : +R03.2

DRAWING NO. : S13656-CD-323919

MADE IN THE KINGDOM OF SAUDI ARABIA

AS-BUILT BY _____ DATE _____		CONTRACT NO. 11131113/00	JOB ORDER NO. S-13656	ASSEMBLY DRAWING		الشركة الوطنية لنقل الكهرباء National Grid SA				
			DRAWN BY RIZ CHECKED BY KVR	132kV UGF-8710 RELAY PANEL-2 +R03.2		INDEX	PLANT NO.	DRAWING NUMBER	SHEET NO.	REV. NO.
00	13 04	FOR APPROVAL	DATE STARTED 24.01.2013 DATE COMPLETED	S/S 8709-132/13.8KV IN AL-KHARJ CITY					SHT 1 CONT.	
REV. NO.	DATE	DESCRIPTION	OPRG. DEPT. CTPD ENG. DEPT. AUT-PSAC	RIYADH SAUDI ARABIA		-	C421	CD-322918	G04 L00	00



POWER SYSTEMS NETWORK MANAGEMENT  
PROTECTION AND SUBSTATION AUTOMATION SYSTEMS  
WBS NO: S-13656

ABB AUTOMATION COMPANY LTD.,  
414, AL-KHARJ ROAD  
SECOND INDUSTRIAL CITY  
RIYADH-11383 K.S.A

CONTRACTOR : ABB Contracting Company  
CLIENT : National Grid SA  
PROJECT : CONSTRUCTION OF NEW 132/13.8kV SS 8709 IN AL-KHARJ CITY  
SUBSTATION : S/S 8709  
CONTRACT NO. : 11131113/00  
TITLE : LIST OF APPARATUS +R03.2 [Under Ground Feeder]

AS-BUILT BY \_\_\_\_\_ DATE \_\_\_\_\_ CONTRACT NO. 11131113/00 JOB ORDER NO. S-13656

			DRAWN BY RIZ CHECKED BY KVR
00	13 04	FOR APPROVAL	DATE STARTED 24.01.2013 DATE COMPLETED
REV. NO.	DATE	DESCRIPTION	OPRG. DEPT. CTPD ENG. DEPT. AUT-PSAC

#### COVER SHEET

132kV UGF-8710 RELAY PANEL-2 +R03.2  
S/S 8709-132/13.8KV IN AL-KHARJ CITY  
RIYADH SAUDI ARABIA

الشركة الوطنية لنقل الكهرباء



نقل الكهرباء  
National Grid SA

INDEX	PLANT NO.	DRAWING NUMBER	SHEET NO.	REV. NO.
-	C421	CD-322918	SHT 1 CONT. L00 L01	00

NG/D2-D (2012/01)


DMS

VECTOR

NGD200

THIS DRAWING AND THE INFORMATION CONTAINED HEREIN ARE THE SOLE PROPERTY OF National Grid SA. NO REPRODUCTION IN FULL OR IN PART SHALL BE OBTAINED FROM THIS DOCUMENT WITHOUT THE WRITTEN CONSENT OF ITS OWNER.

	1	2	3	4	5	6	7	8	9	10
	SR. NO.	LOC. REF	SCH. REF.	D E S C R I P T I O N	SHT	QTY.	TYPE	MAKE	ORD INFORMATION	COUNRTY OF ORIGIN
A				RELAY CUBICLE- +R03.2 ACCOMODATING THE FOLLOWING		1				
	1	U05.5001	87L-2	NUMERICAL HIGH SPEED CURRENT DISTANCE PROTECTION VERSION : 1 & 3 POLE TRIPPING/RECLOSING MHO/QUAD CHAR AUX : 110V-250V DC : 100-120V In/Vn : DUAL RATED CT (1/5A) HARDWARE : EHTHER NET (100mbits) PLUS irig-b modulated PRODUCT OPTION : CH1-1300nm SINGLE MODE CH2-1300nm SINGLE MODE PROTOCOL OPTION : IEC61850+COURIER VIA REAR RS485 PORT MOUNTING : 19" RACK,2A LOGICAL INPUTS,32 RELAY OUT PUTS LANGUAGE : ENGLISH SOFTWARE : 71	498	1	P546	ALSTOM	P546	UK
	2	U12.5001	TS-1	TEST SWITCH FOR P546 RELAY	422	2	MMLG02	ALSTOM	MMLG02 R1AA 0001D	UK
		U12.5002	TS-2							
	3	U16.5001	S03	PUSH BUTTON FOR FPSM IN_SELECTION BUTTON COLOUR : BLACK CONTACT DATA : 2NO	432	1	MP1-10B MCBH-20	ABB	1SFA 611 100 R1006 1SFA 611 605 R1102	SWEDEN
	4	U16.5002	S04	PUSH BUTTON FOR FPSM OUT SELECTION BUTTON COLOUR : BLACK CONTACT DATA : 2NO	432	1	MP1-10B MCBH-20	ABB	1SFA 611 100 R1006 1SFA 611 605 R1102	SWEDEN
	5	U16.5003	S86BU	PUSH BUTTON FOR 86BU RESET BUTTON COLOUR : BLACK CONTACT DATA : 2NO	443	1	MP1-10B MCBH-20	ABB	1SFA 611 100 R1006 1SFA 611 605 R1102	SWEDEN
	6	U16.5004	S86F2	PUSH BUTTON FOR 86F2 RESET BUTTON COLOUR : BLACK CONTACT DATA : 2NO	432	1	MP1-10B MCBH-20	ABB	1SFA 611 100 R1006 1SFA 611 605 R1102	SWEDEN
	7	U16.5005	LT	PUSH BUTTON FOR 86F2 RESET BUTTON COLOUR : BLACK CONTACT DATA : 2NO	431	1	MP1-10B MCBH-20	ABB	1SFA 611 100 R1006 1SFA 611 605 R1102	SWEDEN
	8	U16.5006	L01	INDICATION LAMP OUT LENS : WHITE LENS RATING : 110-130V,4-6MA HOLDER RATING :130V WITH RESISTORS DIODE BLOCK	431	1	MC1-100W MCBH-003 KA2-2145	ABB	1SFA 611 400 R1003 1SFA 611 605 R1400 1SFA 616 921 R2145	SWEDEN

G	AS-BUILT BY _____ DATE _____		CONTRACT NO. 11131113/00	JOB ORDER NO. S-13656	COVER SHEET		الشركة الوطنية لنقل الكهرباء		 <b>نقل الكهرباء</b> National Grid SA	
			DRAWN BY RIZ CHECKED BY KVR		132kV UGF-8710 RELAY PANEL-2 +R03.2		INDEX	PLANT NO.	DRAWING NUMBER	SHEET NO.
	00	13 04	DATE STARTED 24.01.2013 DATE COMPLETED _____		S/S 8709-132/13.8KV IN AL-KHARJ CITY		-	C421	CD-322918	SHT ICONT.
	REV. NO.	DATE	DESCRIPTION		OPRG. DEPT. CTPD ENG. DEPT. AUT-PSAC	RIYADH SAUDI ARABIA				L01 L02 00

THIS DRAWING AND THE INFORMATION CONTAINED HEREIN ARE THE SOLE PROPERTY OF National Grid SA. NO REPRODUCTION IN FULL OR IN PART SHALL BE OBTAINED FROM THIS DOCUMENT WITHOUT THE WRITTEN CONSENT OF ITS OWNER.






	1	2	3	4	5	6	7	8	9	10	
A	
B	
C	
D	
E	
F	
G	
<table><tr><td colspan="2">AS-BUILT BY _____ DATE _____</td><td colspan="2">CONTRACT NO. 11131113/00</td><td colspan="2">JOB ORDER NO. S-13656</td><td colspan="2">LIST OF APPARATUS</td><td colspan="3"><div>الشركة الوطنية لنقل الكهرباء</div><div> نقل الكهرباء National Grid SA</div></td></tr><tr><td colspan="2"></td><td colspan="2">DRAWN BY RIZ</td><td colspan="2">CHECKED BY KVR</td><td colspan="2">132kV UGF-8710 RELAY PANEL-2 +R03.2</td><td>INDEX</td><td>PLANT NO.</td><td>DRAWING NUMBER</td><td>SHEET NO.</td><td>REV. NO.</td></tr><tr><td colspan="2">00</td><td colspan="2">13 04</td><td colspan="2">FOR APPROVAL</td><td colspan="2">DATE STARTED 24.01.2013 DATE COMPLETED</td><td colspan="2">S/S 8709-132/13.8KV IN AL-KHARJ CITY</td><td></td><td>SHT</td><td>CONT.</td></tr><tr><td colspan="2">REV. NO.</td><td colspan="2">DATE</td><td colspan="2">DESCRIPTION</td><td colspan="2">OPRG. DEPT. CTPD ENG. DEPT. AUT-PSAC</td><td colspan="2">RIYADH SAUDI ARABIA</td><td>-</td><td>C421</td><td>CD-322918</td><td>L03L04</td><td>00</td></tr></table>											AS-BUILT BY _____ DATE _____		CONTRACT NO. 11131113/00		JOB ORDER NO. S-13656		LIST OF APPARATUS		<div>الشركة الوطنية لنقل الكهرباء</div> <div> نقل الكهرباء National Grid SA</div>					DRAWN BY RIZ		CHECKED BY KVR		132kV UGF-8710 RELAY PANEL-2 +R03.2		INDEX	PLANT NO.	DRAWING NUMBER	SHEET NO.	REV. NO.	00		13 04		FOR APPROVAL		DATE STARTED 24.01.2013 DATE COMPLETED		S/S 8709-132/13.8KV IN AL-KHARJ CITY			SHT	CONT.	REV. NO.		DATE		DESCRIPTION		OPRG. DEPT. CTPD ENG. DEPT. AUT-PSAC		RIYADH SAUDI ARABIA		-	C421	CD-322918	L03L04	00
AS-BUILT BY _____ DATE _____		CONTRACT NO. 11131113/00		JOB ORDER NO. S-13656		LIST OF APPARATUS		<div>الشركة الوطنية لنقل الكهرباء</div> <div> نقل الكهرباء National Grid SA</div>	
		DRAWN BY RIZ		CHECKED BY KVR		132kV UGF-8710 RELAY PANEL-2 +R03.2		INDEX	PLANT NO.	DRAWING NUMBER	SHEET NO.	REV. NO.	
00		13 04		FOR APPROVAL		DATE STARTED 24.01.2013 DATE COMPLETED		S/S 8709-132/13.8KV IN AL-KHARJ CITY			SHT	CONT.	
REV. NO.		DATE		DESCRIPTION		OPRG. DEPT. CTPD ENG. DEPT. AUT-PSAC		RIYADH SAUDI ARABIA		-	C421	CD-322918	L03L04	00	

THIS DRAWING AND THE INFORMATION CONTAINED HEREIN ARE THE SOLE PROPERTY OF National Grid SA. NO REPRODUCTION IN FULL OR IN PART SHALL BE OBTAINED FROM THIS DOCUMENT WITHOUT THE WRITTEN CONSENT OF ITS OWNER.

	1	2	3	4	5	6	7	8	9	10			
A	SR. NO.	GA REF.	SCH. REF.	D E S C R I P T I O N		SHEET NO.	QTY.	TYPE	MAKE	ORDERING INFORMATION	COUNTRY OF ORIGIN		
	15			MCB 2 POLE 6A, FOR DC SUPPLY WITH 2NC AUXILIARY CONTACT		416	2	S 282 UC-K6 S2-H02	ABB	GH S282 0164 R0377 GH S270 1916 R0003	GERMANY		
		U39.5001	01	Q1 R2+ SUPPLY									
		U39.5002	02	Q2 R3 + SUPPLY									
		U36.5001	03	Q3 IT2+ SUPPLY									
B		U36.5002	04	Q4 TC2 + SUPPLY									
	16	U39.5003	C01	CONVENIENCE OUTLET 10A, 127V AC		411	1	USM45 & USMS45	LEGRAND	74140 & 74180	FRANCE		
			C02	CONVENIENCE OUTLET 10A, 220V AC									
			C1,C2	MINIATURE CIRCUIT BREAKER, 2 POLE, 10A FOR CONVENIENCE OUTLET WITH AUXILIARY SWITCH, 1NO + 1NC CONTACTS		411	2	S202-C10 S2C-H11L	ABB	2CDS 253 001 R0104 2CDS 200 936 R0001	GERMANY		
	17		C3	THERMOSTAT FOR SPACE HEATER, 5-60 °C		411	1	SK 3110	RITTAL	SK 3110	THIWAN		
C	18	U39.5004	TJ	TELEPHONE JACK 1GANG 4WIRE		411	1	EDF410	EDISON	EDF410	SWEDEN		
	19		C7	ON/OFF SWITCH FOR SPACE HEATER		411	1	M2SS1-10B MCBH-10	ABB	1SFA 611 200 R1006 1SFA 611 605 R1101			
	20		DS	DOOR SWITCH FOR CONTROL OF CUBICLE INTERNAL ILLUMINATION LAMP		411	1	LS30P	ABB	1SBV 010213 R1202	SWEDEN		
	21		IL	INTERNAL ILLUMINATION CUBICLE LAMP SUITABLE FOR 127V AC, 60Hz SUPPLY, 20W		411	1	T-4	SUNON	SP-20W			
	22		SH	SPACE HEATER, 150W, 120V, 60Hz		411	1	MICA	GRUPPO	1FZEK 006 C001	ITALY		
D	23		R1	FIXED RESISTOR FOR TRIP CIRCUIT SUPERVISION CKT.		491	2	GRF 30/200	DANOTHERM	GRF 30/200	GERMANY		
			R2	2.5Kohm,15W									
E													
F													
G	AS-BUILT BY _____ DATE _____		CONTRACT NO. 11131113/00		JOB ORDER NO. S-13656		LIST OF APPARATUS		نقل الكهرباء الشركة الوطنية لنقل الكهرباء National Grid SA				
			DRAWN BY RIZ CHECKED BY KVR		132kV UGF-8710 RELAY PANEL-2 +R03.2		S/S 8709-132/13.8KV IN AL-KHARJ CITY		INDEX	PLANT NO.	DRAWING NUMBER	SHEET NO.	REV. NO.
	00 13 04 FOR APPROVAL		DATE STARTED 24.01.2013 DATE COMPLETED _____		RIYADH SAUDI ARABIA		-	C421	CD-322918	L04	L05	00	
	REV. NO. DATE DESCRIPTION		OPRG. DEPT. CTPD ENG. DEPT. AUT-PSAC										

THIS DRAWING AND THE INFORMATION CONTAINED HEREIN ARE THE SOLE PROPERTY OF National Grid SA. NO REPRODUCTION IN FULL OR IN PART SHALL BE OBTAINED FROM THIS DOCUMENT WITHOUT THE WRITTEN CONSENT OF ITS OWNER.

	1	2	3	4	5	6	7	8	9	10
A										
B										
C										
D										
E										
F										
G										

AS-BUILT BY _____ DATE _____		CONTRACT NO. 11131113/00		JOB ORDER NO. S-13656		LIST OF APPARATUS		<div>الشركة الوطنية لنقل الكهرباء</div> <div> نقل الكهرباء National Grid SA</div>				
		DRAWN BY RIZ		CHECKED BY KVR		132kV UGF-8710 RELAY PANEL-2 +R03.2		INDEX	PLANT NO.	DRAWING NUMBER	SHEET NO.	REV. NO.
		DATE STARTED 24.01.2013		DATE COMPLETED _____		S/S 8709-132/13.8KV IN AL-KHARJ CITY					SHT ICONT.	
00		13 04		FOR APPROVAL		RIYADH SAUDI ARABIA		-	C421	CD-322918	L05 L06	00
REV. NO.	DATE	DESCRIPTION		OPRG. DEPT. CTPD ENG. DEPT. AUT-PSAC								

NG/D2-D (2012/01)

DMS VECTOR NGD200

SR. NO.	ITEM DESIGNATION	D E S C R I P T I O N	SHEET.NO.	QTY.	TYPE	MAKE	ORDERING INFORMATION	COUNTRY OF ORIGIN
24	X1	BOLT CONNECTING TERMINAL BLOCKS FOR DISCONNECTABLE CT CIRCUITS	501	10	OTTA 6T P/P	PHOENIX	0790462	GERMANY
	X2	SPRING LOADED TERMINAL BLOCKS FOR DISCONNECTABLE VT CIRCUITS	501	5	D6/8.ST1.RS	ENTRELEC	1SNA 115 831 R0400	FRANCE
	X3	SPRING LOADED TERMINAL BLOCKS FOR DISCONNECTABLE AC CIRCUITS	501	10	D6/8.ST1.RS	ENTRELEC	1SNA 115 831 R0400	FRANCE
	X42	SPRING LOADED TERMINAL BLOCK FOR DISCONNECTABLE DC CIRCUITS	501	50	D6/8.ST1.RS	ENTRELEC	1SNA 115 831 R0400	FRANCE
	X52	SPRING LOADED TERMINAL BLOCK FOR DC PROT.N. CIRCUITS	501	50	M6/8.RS	ENTRELEC	1SNA 115 688 R2500	FRANCE
	X62,X6	KNIFE TYPE TERMINAL BLOCKS FOR COMMON ALARM CIRCUITS	501	15,5	M6/8.SNB	ENTRELEC	1SNA 115 685 R1200	FRANCE
	X9	SPRING LOADED TERMINAL BLOCKS FOR SPARE CIRCUITS	501	15	M6/8.RS	ENTRELEC	1SNA 115 688 R2500	FRANCE
	XTJ	SPRING LOADED TERMINAL BLOCKS FOR TELEPHONE JACK	501	5	M6/8.RS	ENTRELEC	1SNA 115 688 R2500	FRANCE
	XSH	SPRING LOADED TERMINAL BLOCKS FOR SPACE HEATER	501	3	M6/8.RS	ENTRELEC	1SNA 115 688 R2500	FRANCE
	XD	TERMINAL BLOCKS WITH BLOCKING DIODE	501	3	N4/6.S IN5408 V150ZA1	ENTRELEC MEJDAF RS	11521310 02-049 239-270	FRANCE

	1	2	3	4	5	▼ 6	7	8	9	10	
A	
B	
C	
D	
E	
F	
G	<table border="1" style="width:100%; border-collapse: collapse;"> <tr> <th style="width:15%;">LABEL REF.</th> <th style="width:20%;">LABEL ENGRAVING</th> <th style="width:15%;">MATERIALS</th> <th style="width:15%;">ENGRAVING</th> <th style="width:15%;">LABEL SIZE</th> <th style="width:20%;">LETTER SIZE</th> </tr> <tr><td>U05.5001</td><td>U05.5001 87L-2</td><td>ALUMINUM PAPER FOIL</td><td>BLACK LETTERS</td><td>50X10mm</td><td>3mm</td></tr> <tr><td>U12.5001</td><td>U12.5001 TS-1</td><td>ALUMINUM PAPER FOIL</td><td>BLACK LETTERS</td><td>50X15mm</td><td>4mm</td></tr> <tr><td>U12.5002</td><td>U12.5002 TS-2</td><td>ALUMINUM PAPER FOIL</td><td>BLACK LETTERS</td><td>50X15mm</td><td>4mm</td></tr> <tr><td>U16.5001</td><td>U16.5001 S03</td><td>TRAFOLITE</td><td>BLACK LETTERS ON WHITE BACKGROUND</td><td>50X15mm</td><td>4mm</td></tr> <tr><td>U16.5002</td><td>U16.5002 S04</td><td>TRAFOLITE</td><td>BLACK LETTERS ON WHITE BACKGROUND</td><td>50X15mm</td><td>4mm</td></tr> <tr><td>U16.5003</td><td>U16.5003 S86BU</td><td>TRAFOLITE</td><td>BLACK LETTERS ON WHITE BACKGROUND</td><td>50X15mm</td><td>4mm</td></tr> <tr><td>U16.5004</td><td>U16.5004 S86F2</td><td>TRAFOLITE</td><td>BLACK LETTERS ON WHITE BACKGROUND</td><td>50X10mm</td><td>3mm</td></tr> <tr><td>U16.5005</td><td>U16.5005 LT</td><td>TRAFOLITE</td><td>BLACK LETTERS ON WHITE BACKGROUND</td><td>50X10mm</td><td>4mm</td></tr> <tr><td>U16.5006</td><td>U16.5006 L01</td><td>TRAFOLITE</td><td>BLACK LETTERS ON WHITE BACKGROUND</td><td>50X10mm</td><td>4mm</td></tr> <tr><td>U25.5001</td><td>U25.5001 86F2</td><td>TRAFOLITE</td><td>BLACK LETTERS ON WHITE BACKGROUND</td><td>50X10mm</td><td>4mm</td></tr> <tr><td>U25.5002</td><td>U25.5002 85R2</td><td>TRAFOLITE</td><td>BLACK LETTERS ON WHITE BACKGROUND</td><td>50X10mm</td><td>4mm</td></tr> <tr><td>U25.5003</td><td>U25.5003 86BU</td><td>TRAFOLITE</td><td>BLACK LETTERS ON WHITE BACKGROUND</td><td>50X10mm</td><td>4mm</td></tr> <tr><td>U29.101</td><td>U29.101 74R2/74R3</td><td>ALUMINUM PAPER FOIL</td><td>BLACK LETTERS</td><td>50X10mm</td><td>3mm</td></tr> <tr><td>U29.107</td><td>U29.107 K01S</td><td>ALUMINUM PAPER FOIL</td><td>BLACK LETTERS</td><td>50X10mm</td><td>3mm</td></tr> <tr><td>U29.301</td><td>U29.301 TMR/86F2</td><td>ALUMINUM PAPER FOIL</td><td>BLACK LETTERS</td><td>50X10mm</td><td>3mm</td></tr> <tr><td>U29.125</td><td>U29.125 74IT2</td><td>ALUMINUM PAPER FOIL</td><td>BLACK LETTERS</td><td>50X10mm</td><td>3mm</td></tr> <tr><td>U29.119</td><td>U29.119 R1</td><td>ALUMINUM PAPER FOIL</td><td>BLACK LETTERS</td><td>50X10mm</td><td>3mm</td></tr> <tr><td>U29.319</td><td>U29.319 R2</td><td>ALUMINUM PAPER FOIL</td><td>BLACK LETTERS</td><td>50X10mm</td><td>3mm</td></tr> </table>										LABEL REF.	LABEL ENGRAVING	MATERIALS	ENGRAVING	LABEL SIZE	LETTER SIZE	U05.5001	U05.5001 87L-2	ALUMINUM PAPER FOIL	BLACK LETTERS	50X10mm	3mm	U12.5001	U12.5001 TS-1	ALUMINUM PAPER FOIL	BLACK LETTERS	50X15mm	4mm	U12.5002	U12.5002 TS-2	ALUMINUM PAPER FOIL	BLACK LETTERS	50X15mm	4mm	U16.5001	U16.5001 S03	TRAFOLITE	BLACK LETTERS ON WHITE BACKGROUND	50X15mm	4mm	U16.5002	U16.5002 S04	TRAFOLITE	BLACK LETTERS ON WHITE BACKGROUND	50X15mm	4mm	U16.5003	U16.5003 S86BU	TRAFOLITE	BLACK LETTERS ON WHITE BACKGROUND	50X15mm	4mm	U16.5004	U16.5004 S86F2	TRAFOLITE	BLACK LETTERS ON WHITE BACKGROUND	50X10mm	3mm	U16.5005	U16.5005 LT	TRAFOLITE	BLACK LETTERS ON WHITE BACKGROUND	50X10mm	4mm	U16.5006	U16.5006 L01	TRAFOLITE	BLACK LETTERS ON WHITE BACKGROUND	50X10mm	4mm	U25.5001	U25.5001 86F2	TRAFOLITE	BLACK LETTERS ON WHITE BACKGROUND	50X10mm	4mm	U25.5002	U25.5002 85R2	TRAFOLITE	BLACK LETTERS ON WHITE BACKGROUND	50X10mm	4mm	U25.5003	U25.5003 86BU	TRAFOLITE	BLACK LETTERS ON WHITE BACKGROUND	50X10mm	4mm	U29.101	U29.101 74R2/74R3	ALUMINUM PAPER FOIL	BLACK LETTERS	50X10mm	3mm	U29.107	U29.107 K01S	ALUMINUM PAPER FOIL	BLACK LETTERS	50X10mm	3mm	U29.301	U29.301 TMR/86F2	ALUMINUM PAPER FOIL	BLACK LETTERS	50X10mm	3mm	U29.125	U29.125 74IT2	ALUMINUM PAPER FOIL	BLACK LETTERS	50X10mm	3mm	U29.119	U29.119 R1	ALUMINUM PAPER FOIL	BLACK LETTERS	50X10mm	3mm	U29.319	U29.319 R2	ALUMINUM PAPER FOIL	BLACK LETTERS	50X10mm	3mm
LABEL REF.	LABEL ENGRAVING	MATERIALS	ENGRAVING	LABEL SIZE	LETTER SIZE	
U05.5001	U05.5001 87L-2	ALUMINUM PAPER FOIL	BLACK LETTERS	50X10mm	3mm	
U12.5001	U12.5001 TS-1	ALUMINUM PAPER FOIL	BLACK LETTERS	50X15mm	4mm	
U12.5002	U12.5002 TS-2	ALUMINUM PAPER FOIL	BLACK LETTERS	50X15mm	4mm	
U16.5001	U16.5001 S03	TRAFOLITE	BLACK LETTERS ON WHITE BACKGROUND	50X15mm	4mm	
U16.5002	U16.5002 S04	TRAFOLITE	BLACK LETTERS ON WHITE BACKGROUND	50X15mm	4mm	
U16.5003	U16.5003 S86BU	TRAFOLITE	BLACK LETTERS ON WHITE BACKGROUND	50X15mm	4mm	
U16.5004	U16.5004 S86F2	TRAFOLITE	BLACK LETTERS ON WHITE BACKGROUND	50X10mm	3mm	
U16.5005	U16.5005 LT	TRAFOLITE	BLACK LETTERS ON WHITE BACKGROUND	50X10mm	4mm	
U16.5006	U16.5006 L01	TRAFOLITE	BLACK LETTERS ON WHITE BACKGROUND	50X10mm	4mm	
U25.5001	U25.5001 86F2	TRAFOLITE	BLACK LETTERS ON WHITE BACKGROUND	50X10mm	4mm	
U25.5002	U25.5002 85R2	TRAFOLITE	BLACK LETTERS ON WHITE BACKGROUND	50X10mm	4mm	
U25.5003	U25.5003 86BU	TRAFOLITE	BLACK LETTERS ON WHITE BACKGROUND	50X10mm	4mm	
U29.101	U29.101 74R2/74R3	ALUMINUM PAPER FOIL	BLACK LETTERS	50X10mm	3mm	
U29.107	U29.107 K01S	ALUMINUM PAPER FOIL	BLACK LETTERS	50X10mm	3mm	
U29.301	U29.301 TMR/86F2	ALUMINUM PAPER FOIL	BLACK LETTERS	50X10mm	3mm	
U29.125	U29.125 74IT2	ALUMINUM PAPER FOIL	BLACK LETTERS	50X10mm	3mm	
U29.119	U29.119 R1	ALUMINUM PAPER FOIL	BLACK LETTERS	50X10mm	3mm	
U29.319	U29.319 R2	ALUMINUM PAPER FOIL	BLACK LETTERS	50X10mm	3mm	
AS-BUILT BY _____ DATE _____		CONTRACT NO. 11131113/00		JOB ORDER NO. S-13656		LIST OF APPARATUS 132kV UGF-8710 RELAY PANEL-2 +R03.2 S/S 8709-132/13.8KV IN AL-KHARJ CITY RIYADH SAUDI ARABIA		<div style="display: flex; justify-content: space-between;"> <div>             نقل الكهرباء              الشركة الوطنية لنقل الكهرباء              National Grid SA           </div> </div> <table border="1" style="width:100%; border-collapse: collapse;"> <tr> <th style="width:10%;">INDEX</th> <th style="width:10%;">PLANT NO.</th> <th style="width:20%;">DRAWING NUMBER</th> <th style="width:10%;">SHEET NO.</th> <th style="width:10%;">REV. NO.</th> </tr> <tr> <td>-</td> <td>C421</td> <td>CD-322918</td> <td>L06 L07</td> <td>00</td> </tr> </table>			INDEX	PLANT NO.	DRAWING NUMBER	SHEET NO.	REV. NO.	-	C421	CD-322918	L06 L07	00	
INDEX	PLANT NO.	DRAWING NUMBER	SHEET NO.	REV. NO.	
-	C421	CD-322918	L06 L07	00	
<table border="1" style="width:100%; border-collapse: collapse;"> <tr> <td style="width:10%;">00</td> <td style="width:10%;">13 04</td> <td style="width:80%;">FOR APPROVAL</td> </tr> <tr> <td>REV. NO.</td> <td>DATE</td> <td>DESCRIPTION</td> </tr> </table>		00	13 04	FOR APPROVAL	REV. NO.	DATE	DESCRIPTION	DRAWN BY RIZ CHECKED BY KVR DATE STARTED 24.01.2013 DATE COMPLETED _____ OPRG. DEPT. CTPD ENG. DEPT. AUT-PSAC	
00	13 04	FOR APPROVAL	
REV. NO.	DATE	DESCRIPTION	

THIS DRAWING AND THE INFORMATION CONTAINED HEREIN ARE THE SOLE PROPERTY OF National Grid SA. NO REPRODUCTION IN FULL OR IN PART SHALL BE OBTAINED FROM THIS DOCUMENT WITHOUT THE WRITTEN CONSENT OF ITS OWNER.

	1	2	3	4	5	6	7	8	9	10	
A	
B	
C	
D	
E	
F	
G	<table border="1"> <thead> <tr> <th>LABEL REF.</th> <th>LABEL ENGRAVING</th> <th>MATERIALS</th> <th>ENGRAVING</th> <th>LABEL SIZE</th> <th>LETTER SIZE</th> </tr> </thead> <tbody> <tr> <td>C1</td> <td>C1 127V AC SUPPLY MCB</td> <td>TRAFOLITE</td> <td>BLACK LETTERS ON WHITE BACKGROUND</td> <td>50X15mm</td> <td>4mm</td> </tr> <tr> <td>C2</td> <td>C2 220V AC SUPPLY MCB</td> <td>TRAFOLITE</td> <td>BLACK LETTERS ON WHITE BACKGROUND</td> <td>50X15mm</td> <td>4mm</td> </tr> <tr> <td>C3</td> <td>C3 THERMOSTAT</td> <td>TRAFOLITE</td> <td>BLACK LETTERS ON WHITE BACKGROUND</td> <td>50X15mm</td> <td>4mm</td> </tr> <tr> <td>C7</td> <td>C7 ON/OFF SWITCH</td> <td>TRAFOLITE</td> <td>BLACK LETTERS ON WHITE BACKGROUND</td> <td>50X15mm</td> <td>4mm</td> </tr> <tr> <td>D5</td> <td>D5 DOOR SWITCH</td> <td>TRAFOLITE</td> <td>BLACK LETTERS ON WHITE BACKGROUND</td> <td>50X15mm</td> <td>4mm</td> </tr> <tr> <td>IL</td> <td>IL ILLUMINATION LAMP</td> <td>TRAFOLITE</td> <td>BLACK LETTERS ON WHITE BACKGROUND</td> <td>50X15mm</td> <td>4mm</td> </tr> <tr> <td>SH</td> <td>SH SPACE HEATER</td> <td>TRAFOLITE</td> <td>BLACK LETTERS ON WHITE BACKGROUND</td> <td>50X15mm</td> <td>4mm</td> </tr> <tr> <td>U39.5001</td> <td>U39.5001 01</td> <td>TRAFOLITE</td> <td>BLACK LETTERS ON WHITE BACKGROUND</td> <td>50X15mm</td> <td>4mm</td> </tr> <tr> <td>U39.5002</td> <td>U39.5002 02</td> <td>TRAFOLITE</td> <td>BLACK LETTERS ON WHITE BACKGROUND</td> <td>50X15mm</td> <td>4mm</td> </tr> <tr> <td>U39.5003</td> <td>U39.5003 01/C02</td> <td>TRAFOLITE</td> <td>BLACK LETTERS ON WHITE BACKGROUND</td> <td>50X15mm</td> <td>4mm</td> </tr> <tr> <td>U39.5004</td> <td>U39.5004 1J</td> <td>TRAFOLITE</td> <td>BLACK LETTERS ON WHITE BACKGROUND</td> <td>50X15mm</td> <td>4mm</td> </tr> <tr> <td>U36.5001</td> <td>U36.5001 03</td> <td>TRAFOLITE</td> <td>BLACK LETTERS ON WHITE BACKGROUND</td> <td>50X15mm</td> <td>4mm</td> </tr> <tr> <td>U36.5002</td> <td>U39.5002 04</td> <td>TRAFOLITE</td> <td>BLACK LETTERS ON WHITE BACKGROUND</td> <td>50X15mm</td> <td>4mm</td> </tr> <tr> <td></td> <td></td> <td></td> <td></td> <td></td> <td></td> </tr> </tbody> </table>										LABEL REF.	LABEL ENGRAVING	MATERIALS	ENGRAVING	LABEL SIZE	LETTER SIZE	C1	C1 127V AC SUPPLY MCB	TRAFOLITE	BLACK LETTERS ON WHITE BACKGROUND	50X15mm	4mm	C2	C2 220V AC SUPPLY MCB	TRAFOLITE	BLACK LETTERS ON WHITE BACKGROUND	50X15mm	4mm	C3	C3 THERMOSTAT	TRAFOLITE	BLACK LETTERS ON WHITE BACKGROUND	50X15mm	4mm	C7	C7 ON/OFF SWITCH	TRAFOLITE	BLACK LETTERS ON WHITE BACKGROUND	50X15mm	4mm	D5	D5 DOOR SWITCH	TRAFOLITE	BLACK LETTERS ON WHITE BACKGROUND	50X15mm	4mm	IL	IL ILLUMINATION LAMP	TRAFOLITE	BLACK LETTERS ON WHITE BACKGROUND	50X15mm	4mm	SH	SH SPACE HEATER	TRAFOLITE	BLACK LETTERS ON WHITE BACKGROUND	50X15mm	4mm	U39.5001	U39.5001 01	TRAFOLITE	BLACK LETTERS ON WHITE BACKGROUND	50X15mm	4mm	U39.5002	U39.5002 02	TRAFOLITE	BLACK LETTERS ON WHITE BACKGROUND	50X15mm	4mm	U39.5003	U39.5003 01/C02	TRAFOLITE	BLACK LETTERS ON WHITE BACKGROUND	50X15mm	4mm	U39.5004	U39.5004 1J	TRAFOLITE	BLACK LETTERS ON WHITE BACKGROUND	50X15mm	4mm	U36.5001	U36.5001 03	TRAFOLITE	BLACK LETTERS ON WHITE BACKGROUND	50X15mm	4mm	U36.5002	U39.5002 04	TRAFOLITE	BLACK LETTERS ON WHITE BACKGROUND	50X15mm	4mm						
LABEL REF.	LABEL ENGRAVING	MATERIALS	ENGRAVING	LABEL SIZE	LETTER SIZE	
C1	C1 127V AC SUPPLY MCB	TRAFOLITE	BLACK LETTERS ON WHITE BACKGROUND	50X15mm	4mm	
C2	C2 220V AC SUPPLY MCB	TRAFOLITE	BLACK LETTERS ON WHITE BACKGROUND	50X15mm	4mm	
C3	C3 THERMOSTAT	TRAFOLITE	BLACK LETTERS ON WHITE BACKGROUND	50X15mm	4mm	
C7	C7 ON/OFF SWITCH	TRAFOLITE	BLACK LETTERS ON WHITE BACKGROUND	50X15mm	4mm	
D5	D5 DOOR SWITCH	TRAFOLITE	BLACK LETTERS ON WHITE BACKGROUND	50X15mm	4mm	
IL	IL ILLUMINATION LAMP	TRAFOLITE	BLACK LETTERS ON WHITE BACKGROUND	50X15mm	4mm	
SH	SH SPACE HEATER	TRAFOLITE	BLACK LETTERS ON WHITE BACKGROUND	50X15mm	4mm	
U39.5001	U39.5001 01	TRAFOLITE	BLACK LETTERS ON WHITE BACKGROUND	50X15mm	4mm	
U39.5002	U39.5002 02	TRAFOLITE	BLACK LETTERS ON WHITE BACKGROUND	50X15mm	4mm	
U39.5003	U39.5003 01/C02	TRAFOLITE	BLACK LETTERS ON WHITE BACKGROUND	50X15mm	4mm	
U39.5004	U39.5004 1J	TRAFOLITE	BLACK LETTERS ON WHITE BACKGROUND	50X15mm	4mm	
U36.5001	U36.5001 03	TRAFOLITE	BLACK LETTERS ON WHITE BACKGROUND	50X15mm	4mm	
U36.5002	U39.5002 04	TRAFOLITE	BLACK LETTERS ON WHITE BACKGROUND	50X15mm	4mm	
AS-BUILT BY _____ DATE _____		CONTRACT NO. 11131113/00		JOB ORDER NO. S-13656		LIST OF APPARATUS		نقل الكهرباء الشركة الوطنية لنقل الكهرباء National Grid SA	
DRAWN BY RIZ		CHECKED BY KVR		132kV UGF-8710 RELAY PANEL-2 +R03.2		INDEX		PLANT NO.	DRAWING NUMBER	SHEET NO.	REV. NO.	
DATE STARTED 24.01.2013		DATE COMPLETED _____		S/S 8709-132/13.8KV IN AL-KHARJ CITY		-		C421	CD-322918	SHT 1 CONT.	00	
REV. NO. 00		DATE 13 04		DESCRIPTION FOR APPROVAL		PRG. DEPT. CTPD		ENG. DEPT. AUT-PSAC		RIYADH SAUDI ARABIA	

THIS DRAWING AND THE INFORMATION CONTAINED HEREIN ARE THE SOLE PROPERTY OF National Grid SA. NO REPRODUCTION IN FULL OR IN PART SHALL BE OBTAINED FROM THIS DOCUMENT WITHOUT THE WRITTEN CONSENT OF ITS OWNER.



POWER SYSTEMS NETWORK MANAGEMENT  
PROTECTION AND SUBSTATION AUTOMATION SYSTEMS  
WBS NO: S-13656

ABB AUTOMATION COMPANY LTD.,  
414, AL-KHARJ ROAD  
SECOND INDUSTRIAL CITY  
RIYADH-11383 K.S.A

CONTRACTOR : ABB Contracting Company  
CLIENT : National Grid SA  
PROJECT : CONSTRUCTION OF NEW 132/13.8kV SS 8709 IN AL-KHARJ CITY  
SUBSTATION : S/S 8709  
CONTRACT NO. : 11131113/00  
TITLE : SCHEMATICS DRAWINGS (Under Ground Feeder)

AS-BUILT BY \_\_\_\_\_ DATE \_\_\_\_\_ CONTRACT NO. 11131113/00 JOB ORDER NO. S-13656

			DRAWN BY RIZ	CHECKED BY KVR
00	13 04	FOR APPROVAL	DATE STARTED 24.01.2013	DATE COMPLETED
REV. NO.	DATE	DESCRIPTION	OPRG. DEPT. CTPD	ENG. DEPT. AUT-PSAC

#### COVER SHEET

132kV UGF-8710 RELAY PANEL-1/2  
S/S 8709-132/13.8KV IN AL-KHARJ CITY  
RIYADH SAUDI ARABIA

الشركة الوطنية لنقل الكهرباء



نقل الكهرباء  
National Grid SA

INDEX	PLANT NO.	DRAWING NUMBER	SHEET NO.	REV. NO.
-	C421	CD-322919	SHT 001	00

NG/D2-D (2012/01)

DMS

VECTOR

NGD200





	1	2	3	4	5	6	7	8	9	10
A										
B										
C										
D										
E										
F										
G										

CONTENTS		ABB SHT.NO.	REV.00	REV.01	REV.02
AC SUPPLY FOR ILLUMINATION & POWER SOCKET		411	X		
AC MCB AUX CONTACTS		412	X		
AC MCB AUX CONTACTS		416	X		
CURRENT TRANSFORMER INPUTS - 87L-2		421	X		
VOLTAGE TRANSFORMER INPUTS - 87L-2		422	X		
COMMUNICATION CIRCUIT - 87L2		423	X		
MAIN-2 PROT. 87L-2 RELAY BINARY INPUTS		431	X		
MAIN-2 DIFF. PROTECTION TRIP RELAY CKT.		432	X		
MAIN-2 INTERTRIP RELAY CKT.		433	X		
BACKUP PROTECTION TRIP RELAY CIRCUIT		443	X		
OPTICAL / ELECTRICAL INTERFACE		446	X		
MAIN-2 INDICATION CKT.		478	X		
TRIP COIL-2 SUPERVISION CIRCUIT		491	X		
TRIP COIL-1 & CBF INITIATION CONTACTS		492	X		
CLOSING CIRCUIT		493	X		
COMMON ALARM CIRCUITS		494	X		
SPARE CONTACTS		495	X		
BLOCK REFERENCE-87L-2		498	X		
BLOCK REFERENCE-87L-2		499	X		
TERMINAL BLOCKS REFERENCE +R03.2		501	X		

AS-BUILT BY _____ DATE _____		CONTRACT NO. 11131113/00		JOB ORDER NO. S-13656		CONTENTS SHEET		نقل الكهرباء الشركة الوطنية لنقل الكهرباء National Grid SA	
		DRAWN BY RIZ CHECKED BY KVR		132kV UGF-8710 RELAY PANEL-1/2					
		DATE STARTED 24.01.2013 DATE COMPLETED _____		S/S 8709-132/13.8KV IN AL-KHARJ CITY		INDEX		PLANT NO.	
00 13 04		FOR APPROVAL		RIYADH SAUDI ARABIA		- C421		CD-322919	
REV. NO.		DATE		DESCRIPTION		DRAWING NUMBER		SHEET NO.	
								SHT I CONT.	
								002 011	
								REV. NO.	
								00	

THIS DRAWING AND THE INFORMATION CONTAINED HEREIN ARE THE SOLE PROPERTY OF National Grid SA. NO REPRODUCTION IN FULL OR IN PART SHALL BE OBTAINED FROM THIS DOCUMENT WITHOUT THE WRITTEN CONSENT OF ITS OWNER.



	1	2	3	4	5	6	7	8	9	10
A										
B										
C										
D										
E										
F										
	SYMBOL	DESCRIPTION	SYMBOL	DESCRIPTION	SYMBOL	DESCRIPTION	SYMBOL	DESCRIPTION	SYMBOL	DESCRIPTION
		FUSE / LINK		WATTMETER		ELEMENT WITH NEGATED INHIBITING INPUT				
		FUSE WITH THE SUPPLY SIDE INDICATED		VARMETER		ELEMENT WITH INPUT WHICH DOES NOT CARRY ANY LOGIC INFORMATION				
		SINGLE-PHASE TRANSFORMER WITH TWO SEPARATE WINDINGS (TWO ALTERNATIVE FORMS)		POWER FACTOR METER		ELEMENT WITH POSTPONED OUTPUT				
		SINGLE-PHASE TRANSFORMER WITH THREE SEPARATE WINDINGS (TWO ALTERNATIVE FORMS)		POSITION INDICATOR		AND-ELEMENT WITH TWO INPUTS				
		SINGLE-PHASE TRANSFORMER WITH FERRO MAGNETIC CORE		SYNCHROSCOPE		OR-ELEMENT WITH TWO INPUTS				
		SINGLE-PHASE VOLTAGE TRANSFORMER (MULTI-LINE AND SINGLE-LINE REPRESENTATION)		RECORDING VOLTMETER		LOGIC THRESHOLD ELEMENT WITH FOUR INPUTS AND THRESHOLD VALUE 2				
		SINGLE-PHASE VOLTAGE TRANSFORMER WITH TWO SECONDARY WINDINGS (MULTI-LINE AND SINGLE-LINE REPRESENTATION)		RECORDING WATTMETER		ELEMENT WITH THREE INPUTS FOR "2 AND ONLY 2"				
		CURRENT TRANSFORMER (MULTI-LINE AND SINGLE-LINE REPRESENTATION)		HOUR METER		EXCLUSIVE OR-ELEMENT WITH THREE INPUTS				
		CURRENT TRANSFORMER WITH TWO CORES (MULTI-LINE AND SINGLE-LINE REPRESENTATION)		WATT-HOUR METER		LOGIC IDENTITY ELEMENT WITH THREE INPUTS				
		CURRENT TRANSFORMER WITH TWO SECONDARY WINDINGS ON ONE CORE (MULTI-LINE AND SINGLE-LINE REPRESENTATION)		WATT-HOUR METER FOR ENERGY FROM A BUSBAR SYSTEM		MAJORITY ELEMENT WITH THREE INPUTS				
		FILTER		ELEMENT WITH STATIC INPUT		NEGATOR				
		HIGH-PASS FILTER		ELEMENT WITH STATIC NEGATED INPUT		NAND ELEMENT WITH TWO INPUTS				
		BAND-PASS FILTER		ELEMENT WITH STATIC NEGATED OUTPUT		NOR ELEMENT WITH TWO INPUTS				
		VOLTMETER		ELEMENT WITH DYNAMIC INPUT		BISTABLE ELEMENT				
		AMMETER		ELEMENT WITH DYNAMIC NEGATED INPUT						
				ELEMENT WITH INHIBITING INPUT						

AS-BUILT BY _____	DATE _____	CONTRACT NO. 11131113/00	JOB ORDER NO. S-13656	GRAPHICAL SYMBOLS FOR DIAGRAMS		نقل الكهرباء الشركة الوطنية لنقل الكهرباء National Grid SA				
DRAWN BY <u>RIZ</u> CHECKED BY <u>KVR</u> DATE STARTED <u>24.01.2013</u> DATE COMPLETED _____ OPRG. DEPT. <u>CTPD</u> ENG. DEPT. <u>AUT-PSAC</u>				132kV UGF-8710 RELAY PANEL-1/2 S/S 8709-132/13.8KV IN AL-KHARJ CITY RIYADH SAUDI ARABIA		INDEX	PLANT NO.	DRAWING NUMBER	SHEET NO.	REV. NO.
00	13 04	FOR APPROVAL				-	C421	CD-322919	012 013	00
REV. NO.	DATE	DESCRIPTION								

	1	2	3	4	5	6	7	8	9	10
A										
B										
C										
D										
E										
F										

## LEGENDS

±R1	DC SUPPLY - MAIN PROTECTION
±R2	DC SUPPLY - SECONDARY PROTECTION
±R3	DC SUPPLY - BACK UP PROTECTION
±IT	DC SUPPLY - INTER TRIP
FL	DC SUPPLY - FLASHING CIRCUIT
BB RS±	DC SUPPLY - BUS BAR - PROTECTION RESET
BB CBF±/CBF±	DC SUPPLY - CBF PROTECTION
R	RESET BUS - ALARM SYSTEM
CR	CONTROL ROOM
ECC	ENERGY CONTROL CENTRE
LOCAL	THE LOCATION OF CONTROLLED DEVICE
REMOTE	ANY OTHER LOCATION NOT LOCAL
ON	CB NORMALLY OPEN AUXILIARY CONTACT
OFF	CB NORMALLY CLOSED AUXILIARY CONTACT
A	COMMON
T	TEST POSITION
S	SERVICE POSITION
CS	CLOSE IN SERVICE POSITION
CT	CLOSE IN TEST POSITION
LS	LOCAL SERVICE
LT	LOCAL TEST
LC	LOCAL CLOSE
LO	LOCAL OPEN
RO	REMOTE OPEN
OP	OPERATE
RE	RESET

## NOTES

### LABELS

WHITE LABEL WITH BLACK LETTERING WILL BE PROVIDED FOR ALL MOUNTED APPARATUS EQUIPMENT IDENTIFICATION AND FUNCTION REFERENCE LABEL WILL BE PROVIDED FOR FRONT MOUNTED EQUIPMENTS OF THE PANEL AND EQUIPMENT IDENTIFICATION LABEL WILL BE PROVIDED FOR INTERNALLY MOUNTED EQUIPMENTS

### WIRING

PVC INSULATED 600V GRADE  
 2.5 SQ.mm. YELLOW COLOURED FOR CT CIRCUITS  
 2.5 SQ.mm. RE COLOURED FOR VT CIRCUITS  
 1.5 SQ.mm. GREY COLOURED FOR DC SUPPLY, SCADA AND CONTROL CIRCUITS  
 2.5 SQ.mm. BLACK COLOURED FOR AVC AND AC CIRCUITS  
 2.5 SQ.mm. YELLOW/GREEN COLOURED FOR EARTHING CONNECTIONS  
 FOLLOWING MARKERS SHALL BE PROVIDED ON FOLLOWING WIRES:  
 + SIGN FOR DC + WIRE  
 - SIGN FOR DC - WIRE

### LUGS

A. CT CIRCUITS- RING TYPE  
 B. OTHER CIRCUITS - SPADE TYPE

### FERULLING

YELLOW TUBE 3.2 mm FOR 1.5SQ mm WIRES AND 4.2 FOR 2.5 SQ mm WIRES  
 ( AS PER 31 - TMSS-1, RE.0 )

G

AS-BUILT BY _____ DATE _____			CONTRACT NO. 11131113/00		JOB ORDER NO. S-13656		COMMON LEGEND				الشركة الوطنية لنقل الكهرباء National Grid SA			
			DRAWN BY RIZ		CHECKED BY KVR		132kV UGF-8710 RELAY PANEL-1/2							
00			13 04		FOR APPROVAL		S/S 8709-132/13.8KV IN AL-KHARJ CITY							
REV. NO.			DATE		DESCRIPTION		OPRG. DEPT. CTPD		ENG. DEPT. AUT-PSAC					

INDEX		PLANT NO.		DRAWING NUMBER		SHEET NO.		REV. NO.	
-		C421		CD-322919		013 014		00	

	1	2	3	4	5	6	7	8	9	10										
A	<div style="text-align: center;"> <p>FOR 132kV RELAY &amp; CONTROL, PROT.N. PANELS</p> <p>AS PER IEC-391 FIG 14a (W/O SUPPLEMENTARY/IDENTIFICATION MARK)</p> </div>																			
B																				
C																				
D																				
E	<p>FOR 132kV PANELS INTERPANEL WIRING</p> <div style="display: flex; justify-content: space-around;"> <div> <p>PANEL REF.: R03.1</p> </div> <div> <p>PANEL REF.: R03.2</p> </div> </div> <p>AS PER IEC-391 FIG 14d (W/O SUPPLEMENTARY/IDENTIFICATION MARK)</p>					<p>WIRES - PVC insulated, stranded, coiled annealed copper conductor graded for 1000V</p>														
F						<p>a. CT Circuits - 2.5 Sqmm PVC Yellow colour</p> <p>b. VT Circuits - 2.5 Sqmm PVC Red colour</p> <p>c. DC, &amp; CONTROL Circuits - 1.5 Sqmm PVC Grey colour</p> <p>d. Alarm Circuits - 2.5 Sqmm PVC Blue colour</p> <p>e. AVC &amp; AC Circuits - 2.5 Sqmm PVC Black colour</p> <p>f. Earth Circuits - 2.5 Sqmm PVC Yellow/Green colour</p>														
G	<p>AS-BUILT BY _____ DATE _____ CONTRACT NO. 11131113/00 JOB ORDER NO. S-13656</p>					<p>FERRULE AND WIRING DETAILS</p> <p>132kV UGF-8710 RELAY PANEL-1/2</p> <p>S/S 8709-132/13.8KV IN AL-KHARJ CITY</p> <p>RIYADH SAUDI ARABIA</p>														
	<p>DRAWN BY RIZ CHECKED BY KVR</p> <p>DATE STARTED 24.01.2013 DATE COMPLETED _____</p> <p>OPRG. DEPT. CTPD ENG. DEPT. AUT-PSAC</p>					<table border="1"> <tr> <td>INDEX</td> <td>PLANT NO.</td> <td>DRAWING NUMBER</td> <td>SHEET NO.</td> <td>REV. NO.</td> </tr> <tr> <td>-</td> <td>C421</td> <td>CD-322919</td> <td>014</td> <td>015</td> </tr> </table>					INDEX	PLANT NO.	DRAWING NUMBER	SHEET NO.	REV. NO.	-	C421	CD-322919	014	015
INDEX	PLANT NO.	DRAWING NUMBER	SHEET NO.	REV. NO.																
-	C421	CD-322919	014	015																

NOTE:1 ADDITIONAL MARKING AS APPLICABLE

NOTE:2 FERRULE NUMBERING WILL BE BLACK LETTERS ON YELLOW TUBE  
3.2 mm for 1.5 sq mm wires and  
4.2 mm for 2.5 sq mm wires  
( As per 31-TMSS-1, REV 0 )


NOTE:3 STARTING POINT OF THE FERRULE LEFT TO RIGHT


	1	2	3	4	5	6	7	8	9	10	
A	<div><div>ABB</div><div>PROTECTION &amp; SUBSTATION AUTOMATION</div></div> <table><thead><tr><th>MANUFACTURER</th><th>SCHEMATICS DWG.NO</th><th>PANEL DESCRIPTION</th><th>PANEL REFERENCE</th></tr></thead><tbody><tr><td></td><td></td><td>SS 8709 132kV RELAY PANELS</td><td></td></tr><tr><td rowspan="2">CD-322928</td><td></td><td>132/13.8kV GT-1 RELAY PANEL -1</td><td>+R05.1</td></tr><tr><td></td><td>132/13.8kV GT-1 RELAY PANEL -2</td><td>+R05.2</td></tr><tr><td rowspan="2">CD-322931</td><td></td><td>132/13.8kV GT-2 RELAY PANEL -1</td><td>+R03.1</td></tr><tr><td></td><td>132/13.8kV GT-2 RELAY PANEL -2</td><td>+R03.2</td></tr><tr><td rowspan="2">CD-322934</td><td></td><td>132/13.8kV GT-3 RELAY PANEL -1</td><td>+R04.1</td></tr><tr><td></td><td>132/13.8kV GT-3 RELAY PANEL -2</td><td>+R04.2</td></tr><tr><td>CD-322936</td><td></td><td>132/13.8kV TRANSFORMER-1,2&amp; 3 AVC PANEL</td><td>+AVC</td></tr><tr><td rowspan="2">CD-322922</td><td></td><td>132KV SPARE-1 UGF RELAY PANEL -1</td><td>+R07.1</td></tr><tr><td></td><td>132KV SPARE-1 UGF RELAY PANEL -2</td><td>+R07.2</td></tr><tr><td rowspan="2">CD-322916</td><td></td><td>132KV 8020 UGF RELAY PANEL -1</td><td>+R02.1</td></tr><tr><td></td><td>132KV 8020 UGF RELAY PANEL -2</td><td>+R02.2</td></tr><tr><td rowspan="2">CD-322919</td><td></td><td>132KV 8710 UGF RELAY PANEL -1</td><td>+R03.1</td></tr><tr><td></td><td>132KV 8710 UGF RELAY PANEL -2</td><td>+R03.2</td></tr><tr><td rowspan="2">CD-322925</td><td></td><td>132KV SPARE-2 UGF RELAY PANEL -1</td><td>+R06.1</td></tr><tr><td></td><td>132KV SPARE-2 UGF RELAY PANEL -2</td><td>+R06.2</td></tr><tr><td>CD-323012</td><td></td><td>132KV FOIP PANEL</td><td>+FOIP</td></tr><tr><td>CD-322946</td><td></td><td>132kV BUS COUPLER-A</td><td>+R130</td></tr><tr><td>CD-322948</td><td></td><td>132kV BUS COUPLER-B</td><td>+R230</td></tr><tr><td>CD-322950</td><td></td><td>132kV BUS SECTION</td><td>+R120</td></tr><tr><td>CD-322991</td><td></td><td>132kV BUSBAR PROTECTION MAIN-1 CENTRAL UNIT PANEL</td><td>+BB1-1</td></tr><tr><td>CD-322993</td><td></td><td>132kV BUSBAR PROTECTION MAIN-1 BAY UNIT PANEL</td><td>+BB1-2</td></tr><tr><td>CD-322995</td><td></td><td>132kV BUSBAR PROTECTION MAIN-1 BAY UNIT PANEL</td><td>+BB1-3</td></tr><tr><td>CD-322997</td><td></td><td>132kV BUSBAR PROTECTION MAIN-1 BAY UNIT PANEL</td><td>+BB1-4</td></tr><tr><td>CD-322999</td><td></td><td>132kV BUSBAR PROTECTION MAIN-1 BAY UNIT PANEL</td><td>+BB1-5</td></tr><tr><td>CD-323001</td><td></td><td>132kV BUSBAR PROTECTION MAIN-2 CENTRAL UNIT PANEL</td><td>+BB2-1</td></tr><tr><td>CD-323003</td><td></td><td>132kV BUSBAR PROTECTION MAIN-2 BAY UNIT PANEL</td><td>+BB2-2</td></tr><tr><td>CD-323005</td><td></td><td>132kV BUSBAR PROTECTION MAIN-2 BAY UNIT PANEL</td><td>+BB2-3</td></tr><tr><td>CD-323007</td><td></td><td>132kV BUSBAR PROTECTION MAIN-2 BAY UNIT PANEL</td><td>+BB2-4</td></tr><tr><td>CD-323009</td><td></td><td>132kV BUSBAR PROTECTION MAIN-2 BAY UNIT PANEL</td><td>+BB2-5</td></tr></tbody></table>										MANUFACTURER	SCHEMATICS DWG.NO	PANEL DESCRIPTION	PANEL REFERENCE			SS 8709 132kV RELAY PANELS		CD-322928		132/13.8kV GT-1 RELAY PANEL -1	+R05.1		132/13.8kV GT-1 RELAY PANEL -2	+R05.2	CD-322931		132/13.8kV GT-2 RELAY PANEL -1	+R03.1		132/13.8kV GT-2 RELAY PANEL -2	+R03.2	CD-322934		132/13.8kV GT-3 RELAY PANEL -1	+R04.1		132/13.8kV GT-3 RELAY PANEL -2	+R04.2	CD-322936		132/13.8kV TRANSFORMER-1,2& 3 AVC PANEL	+AVC	CD-322922		132KV SPARE-1 UGF RELAY PANEL -1	+R07.1		132KV SPARE-1 UGF RELAY PANEL -2	+R07.2	CD-322916		132KV 8020 UGF RELAY PANEL -1	+R02.1		132KV 8020 UGF RELAY PANEL -2	+R02.2	CD-322919		132KV 8710 UGF RELAY PANEL -1	+R03.1		132KV 8710 UGF RELAY PANEL -2	+R03.2	CD-322925		132KV SPARE-2 UGF RELAY PANEL -1	+R06.1		132KV SPARE-2 UGF RELAY PANEL -2	+R06.2	CD-323012		132KV FOIP PANEL	+FOIP	CD-322946		132kV BUS COUPLER-A	+R130	CD-322948		132kV BUS COUPLER-B	+R230	CD-322950		132kV BUS SECTION	+R120	CD-322991		132kV BUSBAR PROTECTION MAIN-1 CENTRAL UNIT PANEL	+BB1-1	CD-322993		132kV BUSBAR PROTECTION MAIN-1 BAY UNIT PANEL	+BB1-2	CD-322995		132kV BUSBAR PROTECTION MAIN-1 BAY UNIT PANEL	+BB1-3	CD-322997		132kV BUSBAR PROTECTION MAIN-1 BAY UNIT PANEL	+BB1-4	CD-322999		132kV BUSBAR PROTECTION MAIN-1 BAY UNIT PANEL	+BB1-5	CD-323001		132kV BUSBAR PROTECTION MAIN-2 CENTRAL UNIT PANEL	+BB2-1	CD-323003		132kV BUSBAR PROTECTION MAIN-2 BAY UNIT PANEL	+BB2-2	CD-323005		132kV BUSBAR PROTECTION MAIN-2 BAY UNIT PANEL	+BB2-3	CD-323007		132kV BUSBAR PROTECTION MAIN-2 BAY UNIT PANEL	+BB2-4	CD-323009		132kV BUSBAR PROTECTION MAIN-2 BAY UNIT PANEL	+BB2-5
MANUFACTURER											SCHEMATICS DWG.NO	PANEL DESCRIPTION	PANEL REFERENCE	
												SS 8709 132kV RELAY PANELS	
CD-322928												132/13.8kV GT-1 RELAY PANEL -1	+R05.1	
												132/13.8kV GT-1 RELAY PANEL -2	+R05.2	
CD-322931												132/13.8kV GT-2 RELAY PANEL -1	+R03.1	
												132/13.8kV GT-2 RELAY PANEL -2	+R03.2	
CD-322934												132/13.8kV GT-3 RELAY PANEL -1	+R04.1	
												132/13.8kV GT-3 RELAY PANEL -2	+R04.2	
CD-322936												132/13.8kV TRANSFORMER-1,2& 3 AVC PANEL	+AVC	
CD-322922												132KV SPARE-1 UGF RELAY PANEL -1	+R07.1	
												132KV SPARE-1 UGF RELAY PANEL -2	+R07.2	
CD-322916												132KV 8020 UGF RELAY PANEL -1	+R02.1	
												132KV 8020 UGF RELAY PANEL -2	+R02.2	
CD-322919												132KV 8710 UGF RELAY PANEL -1	+R03.1	
												132KV 8710 UGF RELAY PANEL -2	+R03.2	
CD-322925												132KV SPARE-2 UGF RELAY PANEL -1	+R06.1	
												132KV SPARE-2 UGF RELAY PANEL -2	+R06.2	
CD-323012												132KV FOIP PANEL	+FOIP	
CD-322946												132kV BUS COUPLER-A	+R130	
CD-322948		132kV BUS COUPLER-B	+R230	
CD-322950		132kV BUS SECTION	+R120	
CD-322991		132kV BUSBAR PROTECTION MAIN-1 CENTRAL UNIT PANEL	+BB1-1	
CD-322993		132kV BUSBAR PROTECTION MAIN-1 BAY UNIT PANEL	+BB1-2	
CD-322995		132kV BUSBAR PROTECTION MAIN-1 BAY UNIT PANEL	+BB1-3	
CD-322997		132kV BUSBAR PROTECTION MAIN-1 BAY UNIT PANEL	+BB1-4	
CD-322999		132kV BUSBAR PROTECTION MAIN-1 BAY UNIT PANEL	+BB1-5	
CD-323001		132kV BUSBAR PROTECTION MAIN-2 CENTRAL UNIT PANEL	+BB2-1	
CD-323003		132kV BUSBAR PROTECTION MAIN-2 BAY UNIT PANEL	+BB2-2	
CD-323005		132kV BUSBAR PROTECTION MAIN-2 BAY UNIT PANEL	+BB2-3	
CD-323007		132kV BUSBAR PROTECTION MAIN-2 BAY UNIT PANEL	+BB2-4	
CD-323009		132kV BUSBAR PROTECTION MAIN-2 BAY UNIT PANEL	+BB2-5	
B	
C	
D	
E	
F	
G	AS-BUILT BY _____ DATE _____		CONTRACT NO. 11131113/00	JOB ORDER NO. S-13656	DRAWING REFERENCES		الشركة الوطنية لنقل الكهرباء National Grid sa	
			DRAWN BY RIZ	CHECKED BY KVR	132kV UGF-8710 RELAY PANEL-1/2	
			DATE STARTED 24.01.2013	DATE COMPLETED	S/S 8709-132/13.8KV IN AL-KHARJ CITY		INDEX	PLANT NO.	DRAWING NUMBER	SHEET NO.	REV. NO.	
	00	13 04	FOR APPROVAL		RIYADH SAUDI ARABIA		-	C421	CD-322919	SHT 1CONT.	00	
	REV. NO.	DATE	DESCRIPTION		OPRG. DEPT.	ENG. DEPT.	
					CTPD	AUT-PSAC	

NG/D2-D (2012/01)  
DMS VECTOR NGD200

THIS DRAWING AND THE INFORMATION CONTAINED HEREIN ARE THE SOLE PROPERTY OF National Grid SA NO REPRODUCTION IN FULL OR IN PART SHALL BE OBTAINED FROM THIS DOCUMENT WITHOUT THE WRITTEN CONSENT OF ITS OWNER.


	1	2	3	4	5	6	7	8	9	10
A										
B										
C										
D										
E										
F										
G										

AS-BUILT BY _____ DATE _____		CONTRACT NO. 11131113/00	JOB ORDER NO. S-13656	DRAWING REFERENCES		<div>الشركة الوطنية لنقل الكهرباء</div> <div> نقل الكهرباء</div> <div>National Grid SA</div>				
			DRAWN BY RIZ CHECKED BY KVR	132kV UGF-8710 RELAY PANEL-1/2		INDEX	PLANT NO.	DRAWING NUMBER	SHEET NO.	REV. NO.
			DATE STARTED 24.01.2013 DATE COMPLETED _____	S/S 8709-132/13.8KV IN AL-KHARJ CITY					SHT   CONT.	
00	13 04	FOR APPROVAL	OPRG. DEPT. CTPD ENG. DEPT. AUT-PSAC	RIYADH SAUDI ARABIA		-	C421	CD-322919	016   051	00
REV. NO.	DATE	DESCRIPTION								

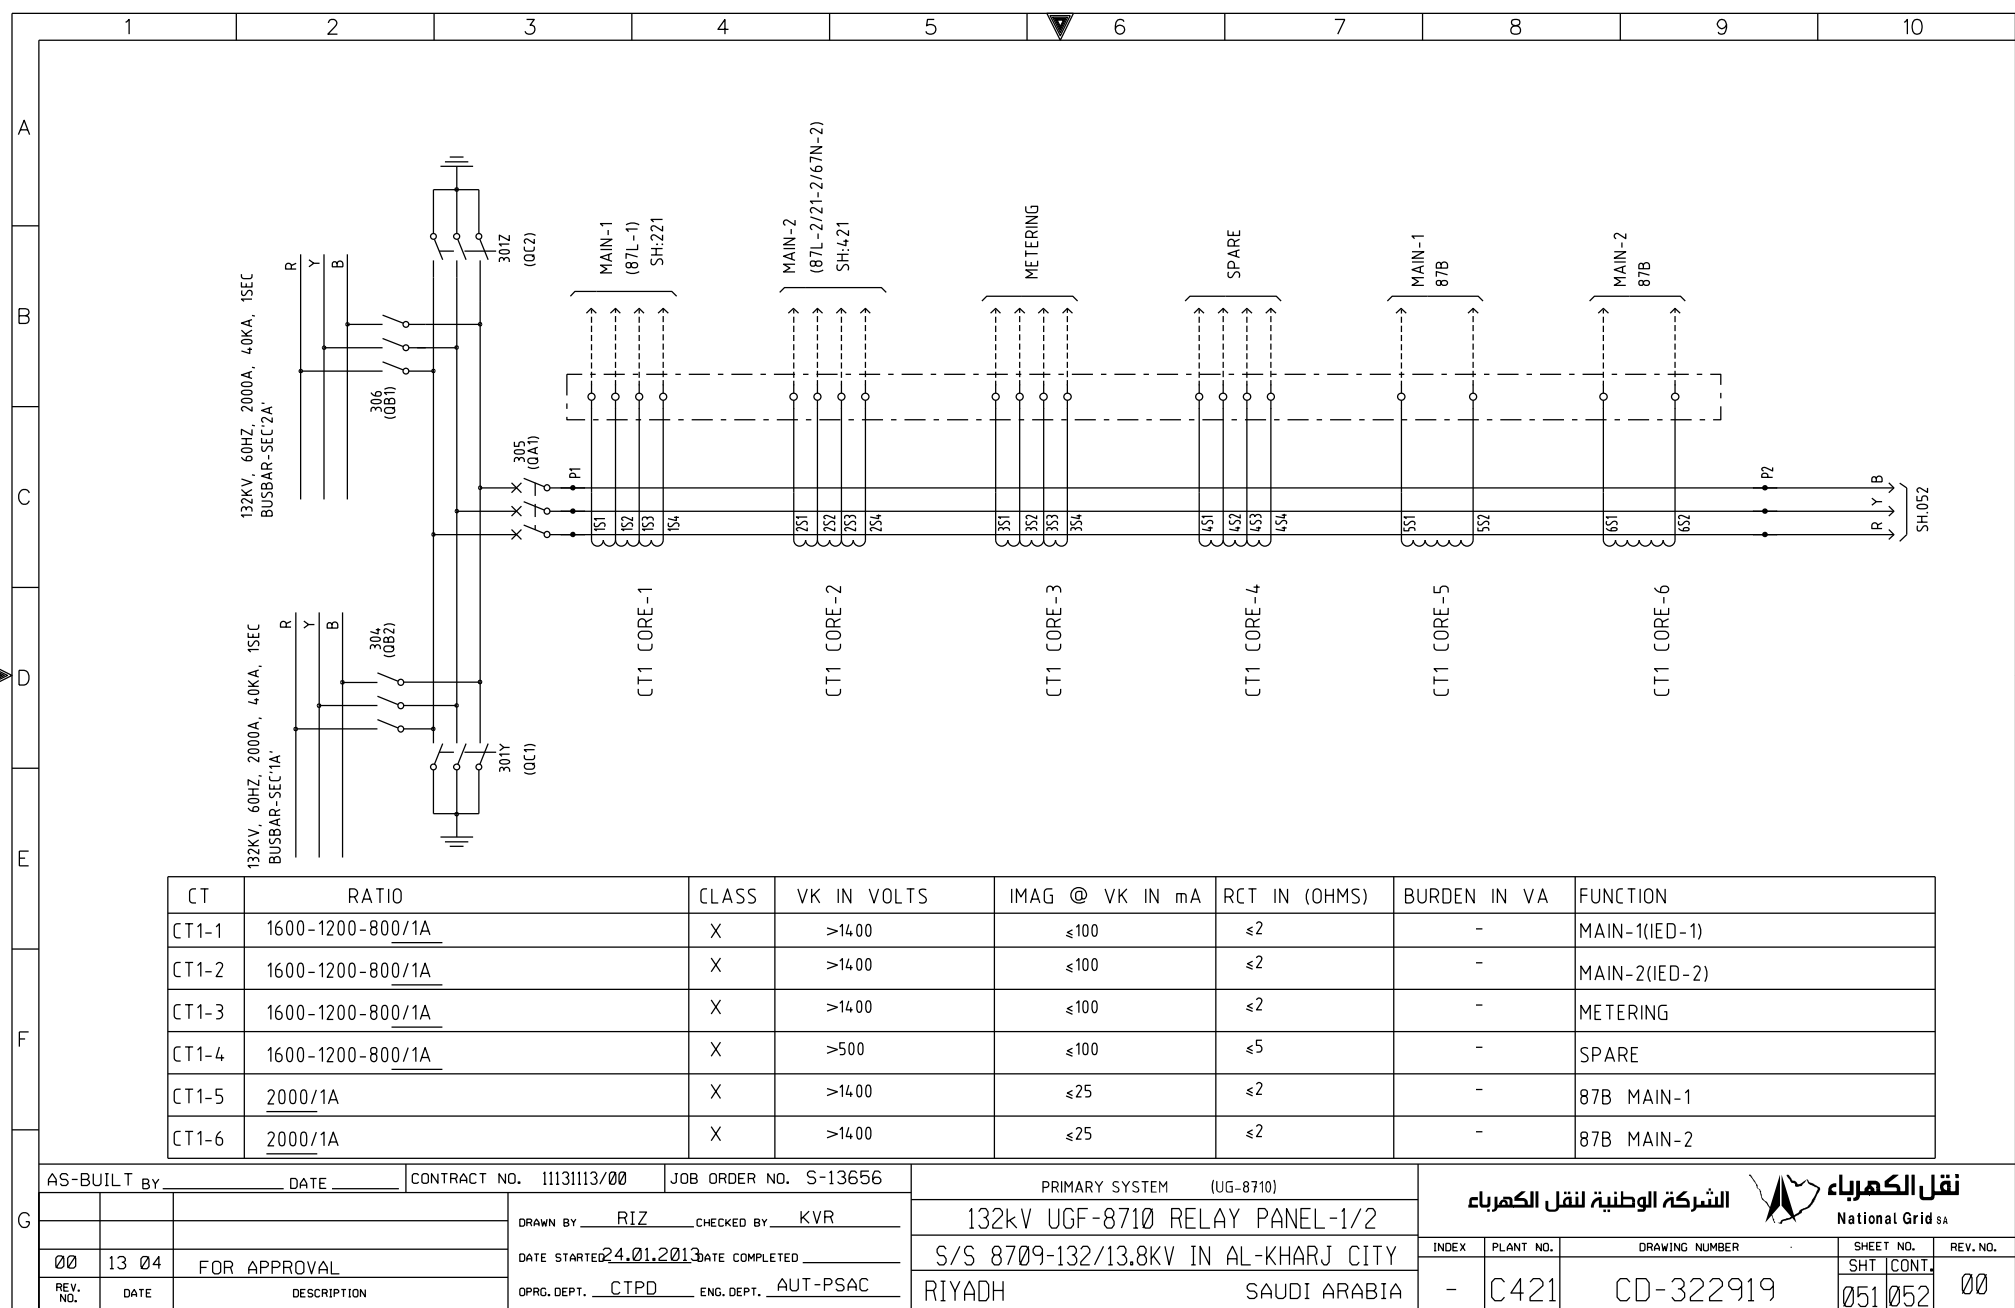







THIS DRAWING AND THE INFORMATION CONTAINED HEREIN ARE THE SOLE PROPERTY OF National Grid SA. NO REPRODUCTION IN FULL OR IN PART SHALL BE OBTAINED FROM THIS DOCUMENT WITHOUT THE WRITTEN CONSENT OF ITS OWNER.



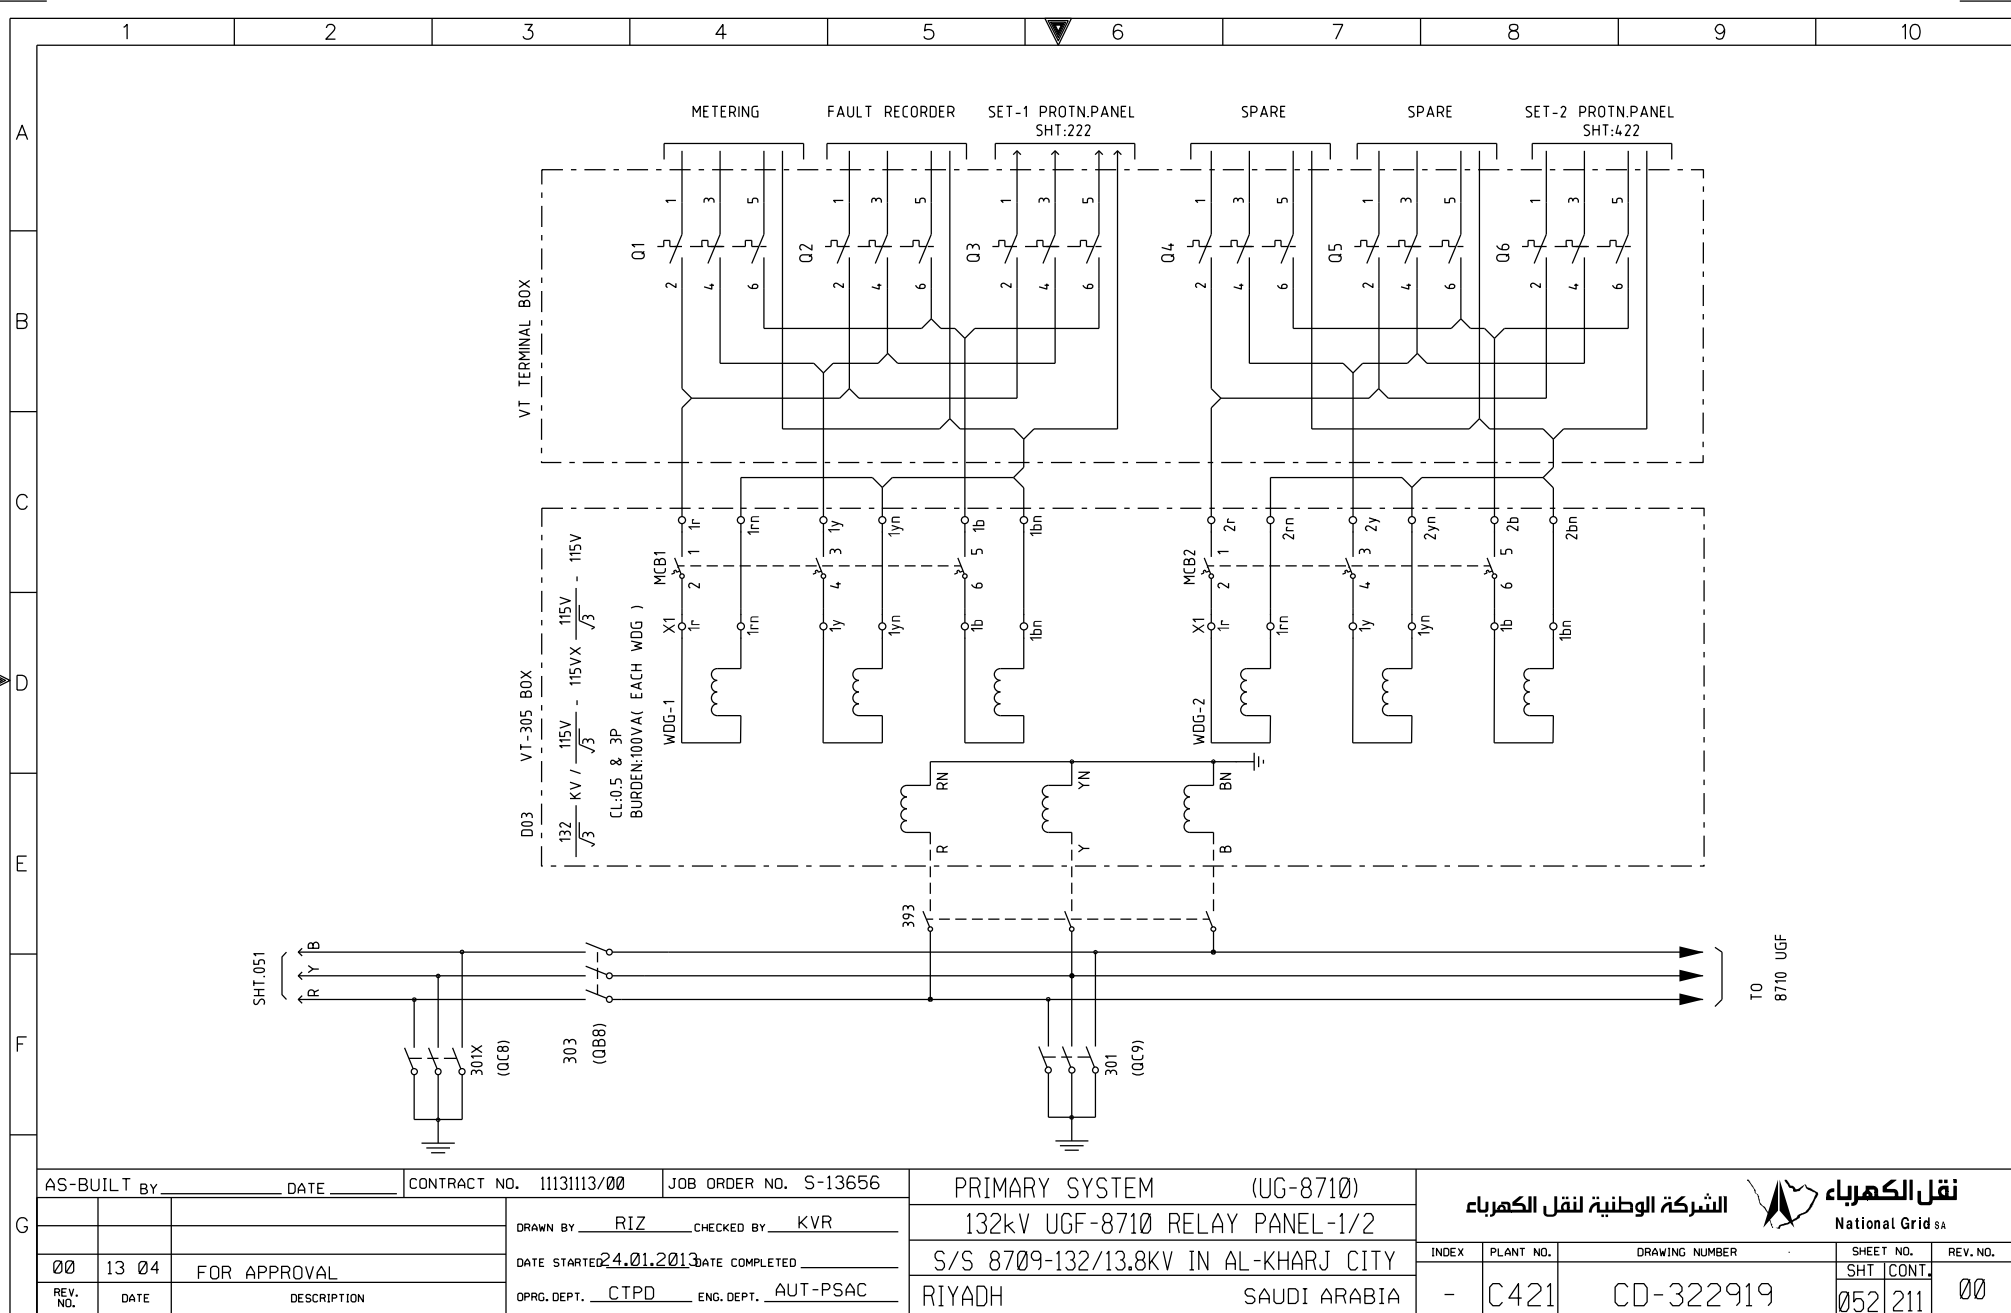






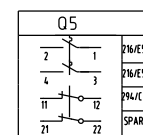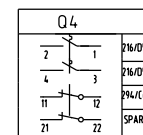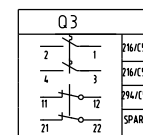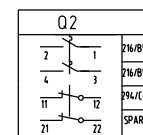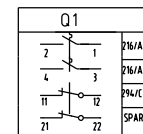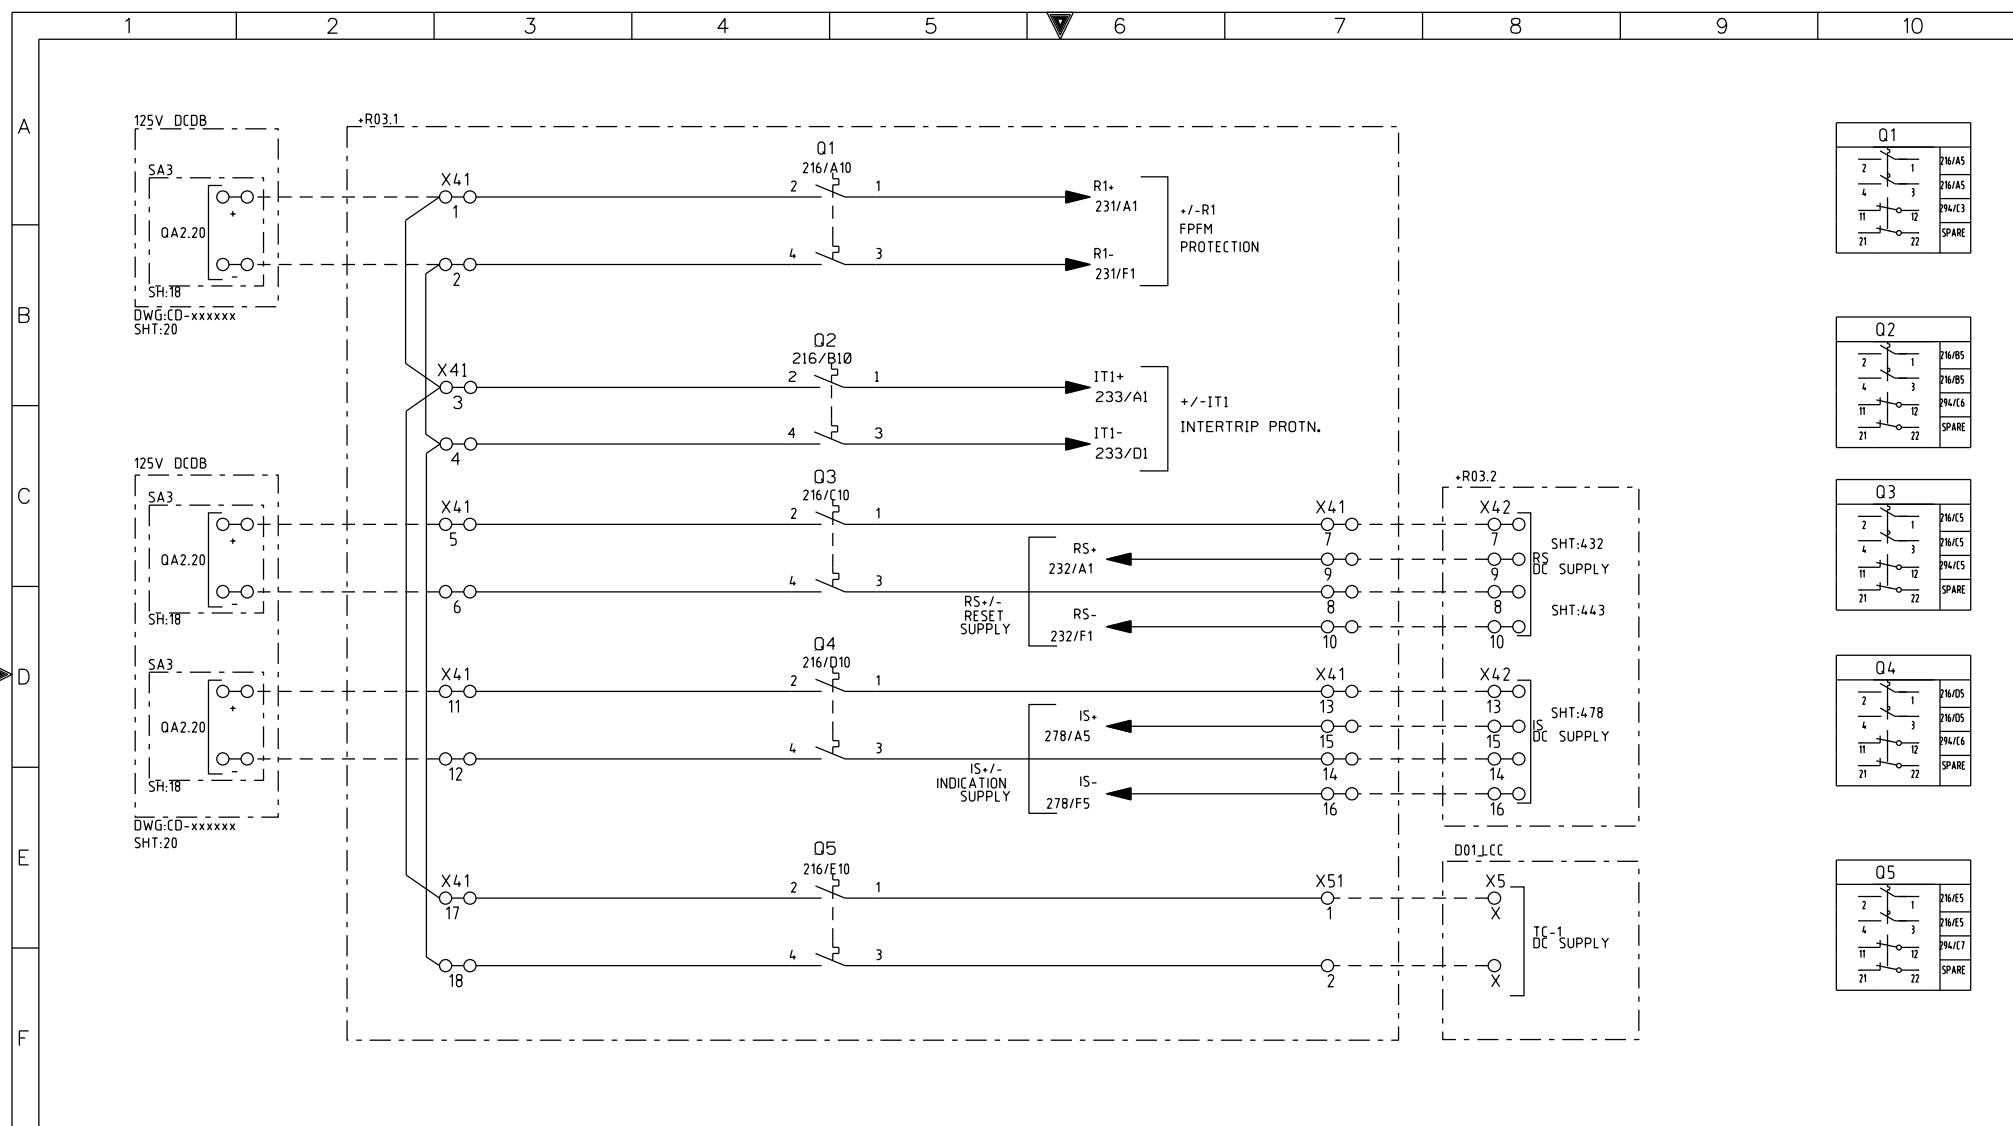

AS-BUILT BY _____ DATE _____			CONTRACT NO. 1113113/00		JOB ORDER NO. S-13656		DC SUPPLY DISTRIBUTION		الشركة الوطنية لنقل الكهرباء		نقل الكهرباء	
			DRAWN BY RIZ		CHECKED BY KVR		132kV UGF-8710 RELAY PANEL-1/2		National Grid SA			
			DATE STARTED 24.01.2013		DATE COMPLETED _____		S/S 8709-132/13.8KV IN AL-KHARJ CITY		INDEX		PLANT NO.	
00			13 04		FOR APPROVAL		RIYADH		-		C421	
REV. NO.			DATE		DESCRIPTION		OPRG. DEPT. CTPD		ENG. DEPT. AUT-PSAC		DRAWING NUMBER	
											CD-322919	
											SHEET NO.	
											SHT (CONT.)	
											216/221	
											REV. NO.	
											00	



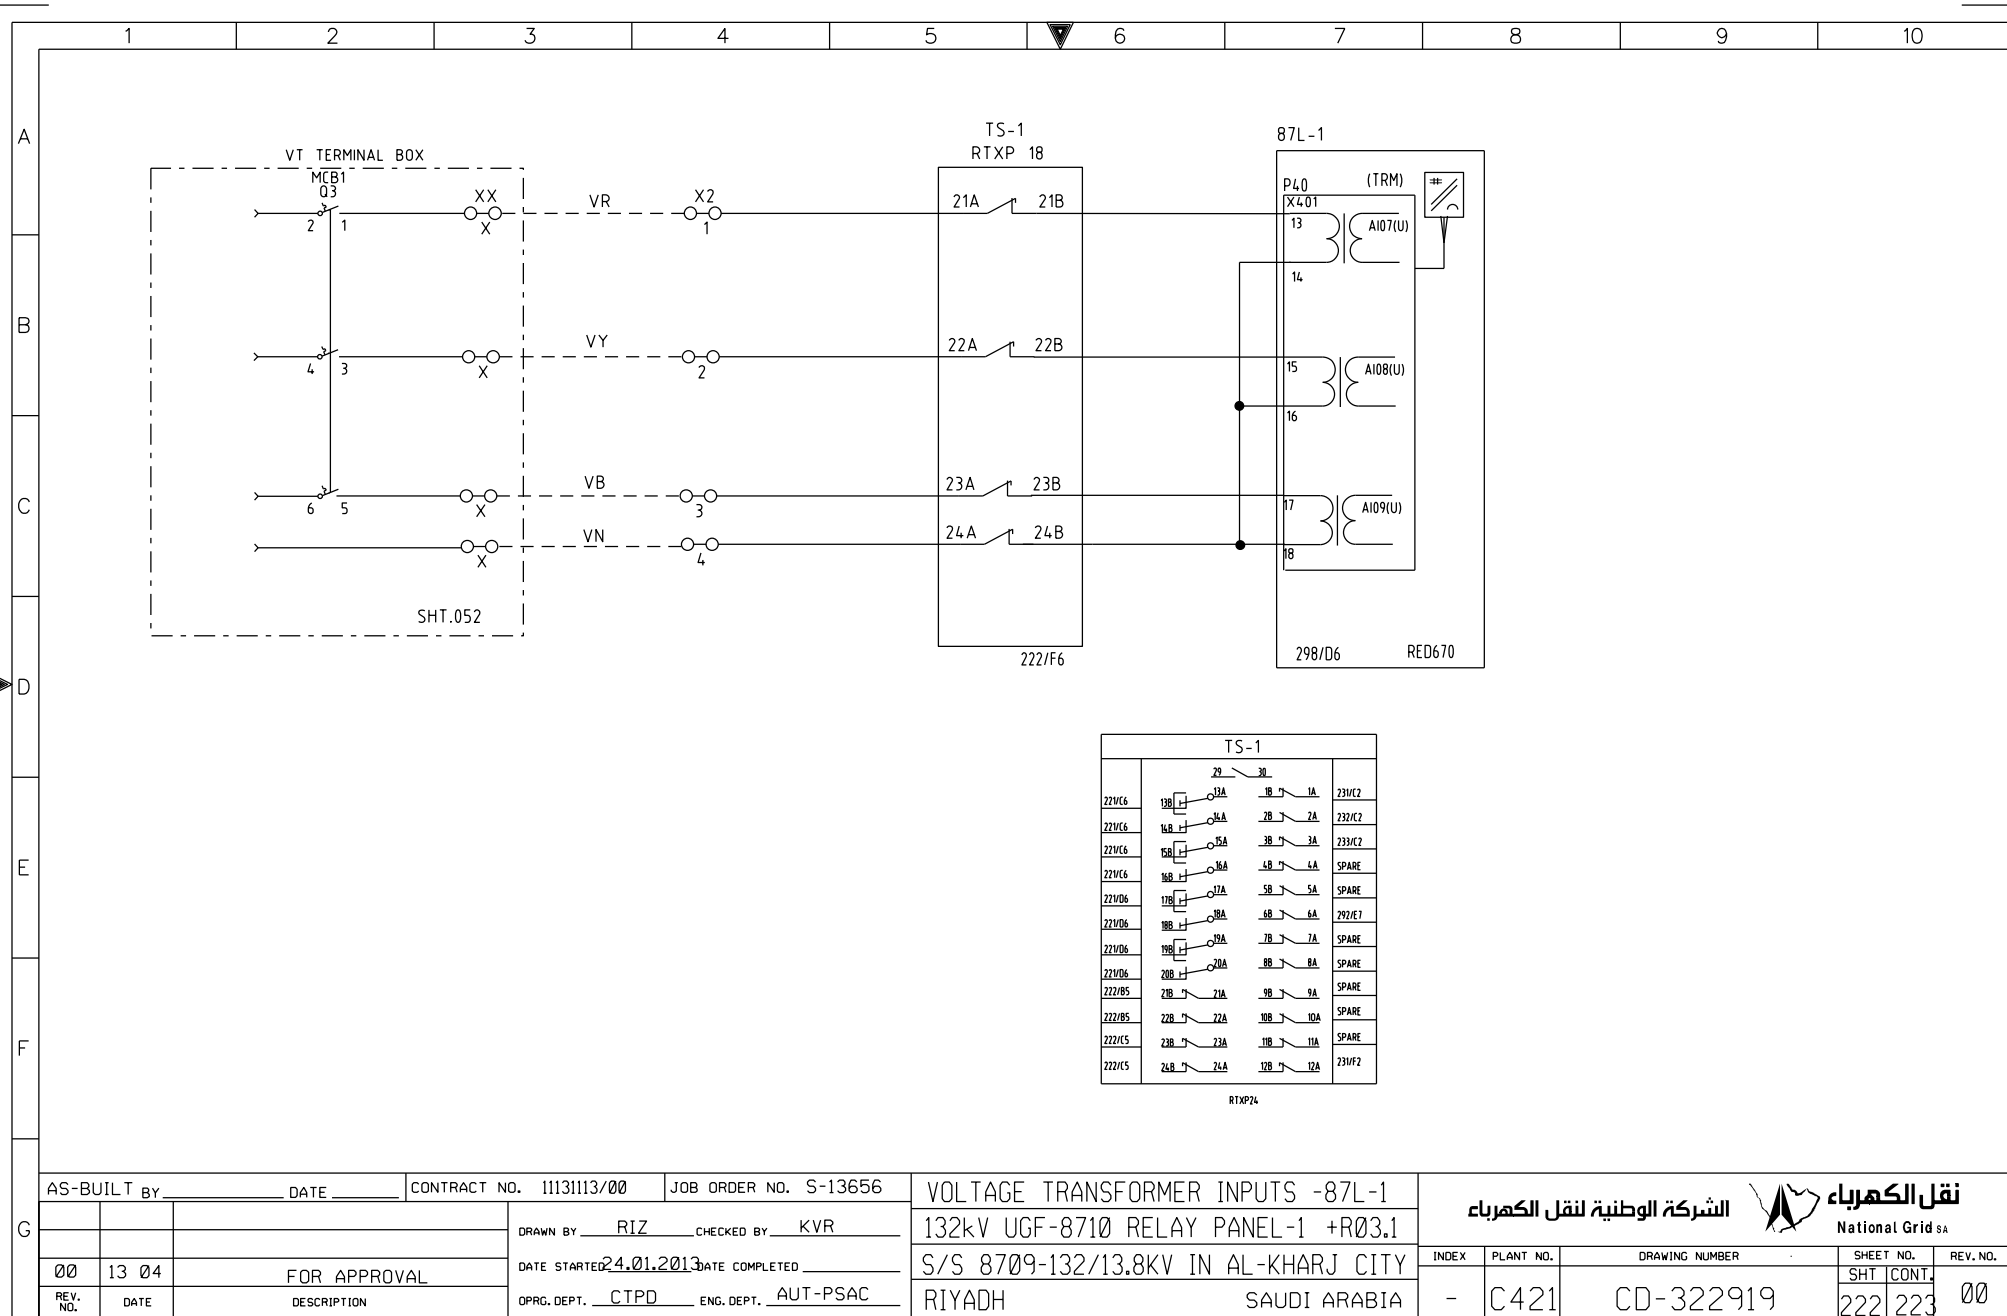

TS-1

22V/C6	13B	13A	13B	13A	231/C2
22V/C6	14B	14A	14B	14A	232/C2
22V/C6	15B	15A	15B	15A	233/C2
22V/C6	16B	16A	16B	16A	SPARE
22V/D6	17B	17A	17B	17A	SPARE
22V/D6	18B	18A	18B	18A	292/E7
22V/D6	19B	19A	19B	19A	SPARE
22V/D6	20B	20A	20B	20A	SPARE
222/B5	21B	21A	21B	21A	SPARE
222/B5	22B	22A	22B	22A	SPARE
222/C5	23B	23A	23B	23A	SPARE
222/C5	24B	24A	24B	24A	231/F2

RTXP24


AS-BUILT BY _____ DATE _____		CONTRACT NO. 11131113/00	JOB ORDER NO. S-13656
00	13 04	FOR APPROVAL	
REV. NO.	DATE	DESCRIPTION	

DRAWN BY RIZ	CHECKED BY KVR
DATE STARTED 24.01.2013	DATE COMPLETED _____
OPRG. DEPT. CTPD	ENG. DEPT. AUT-PSAC


VOLTAGE TRANSFORMER INPUTS -87L-1  
 132kV UGF-8710 RELAY PANEL-1 +R03.1  
 S/S 8709-132/13.8KV IN AL-KHARJ CITY  
 RIYADH SAUDI ARABIA

الشركة الوطنية لنقل الكهرباء		نقل الكهرباء	
National Grid SA		National Grid SA	
INDEX	PLANT NO.	DRAWING NUMBER	SHEET NO.
-	C421	CD-322919	222 223
		REV. NO.	
		00	

THIS DRAWING AND THE INFORMATION CONTAINED HEREIN ARE THE SOLE PROPERTY OF National Grid SA. NO REPRODUCTION IN FULL OR IN PART SHALL BE OBTAINED FROM THIS DOCUMENT WITHOUT THE WRITTEN CONSENT OF ITS OWNER.

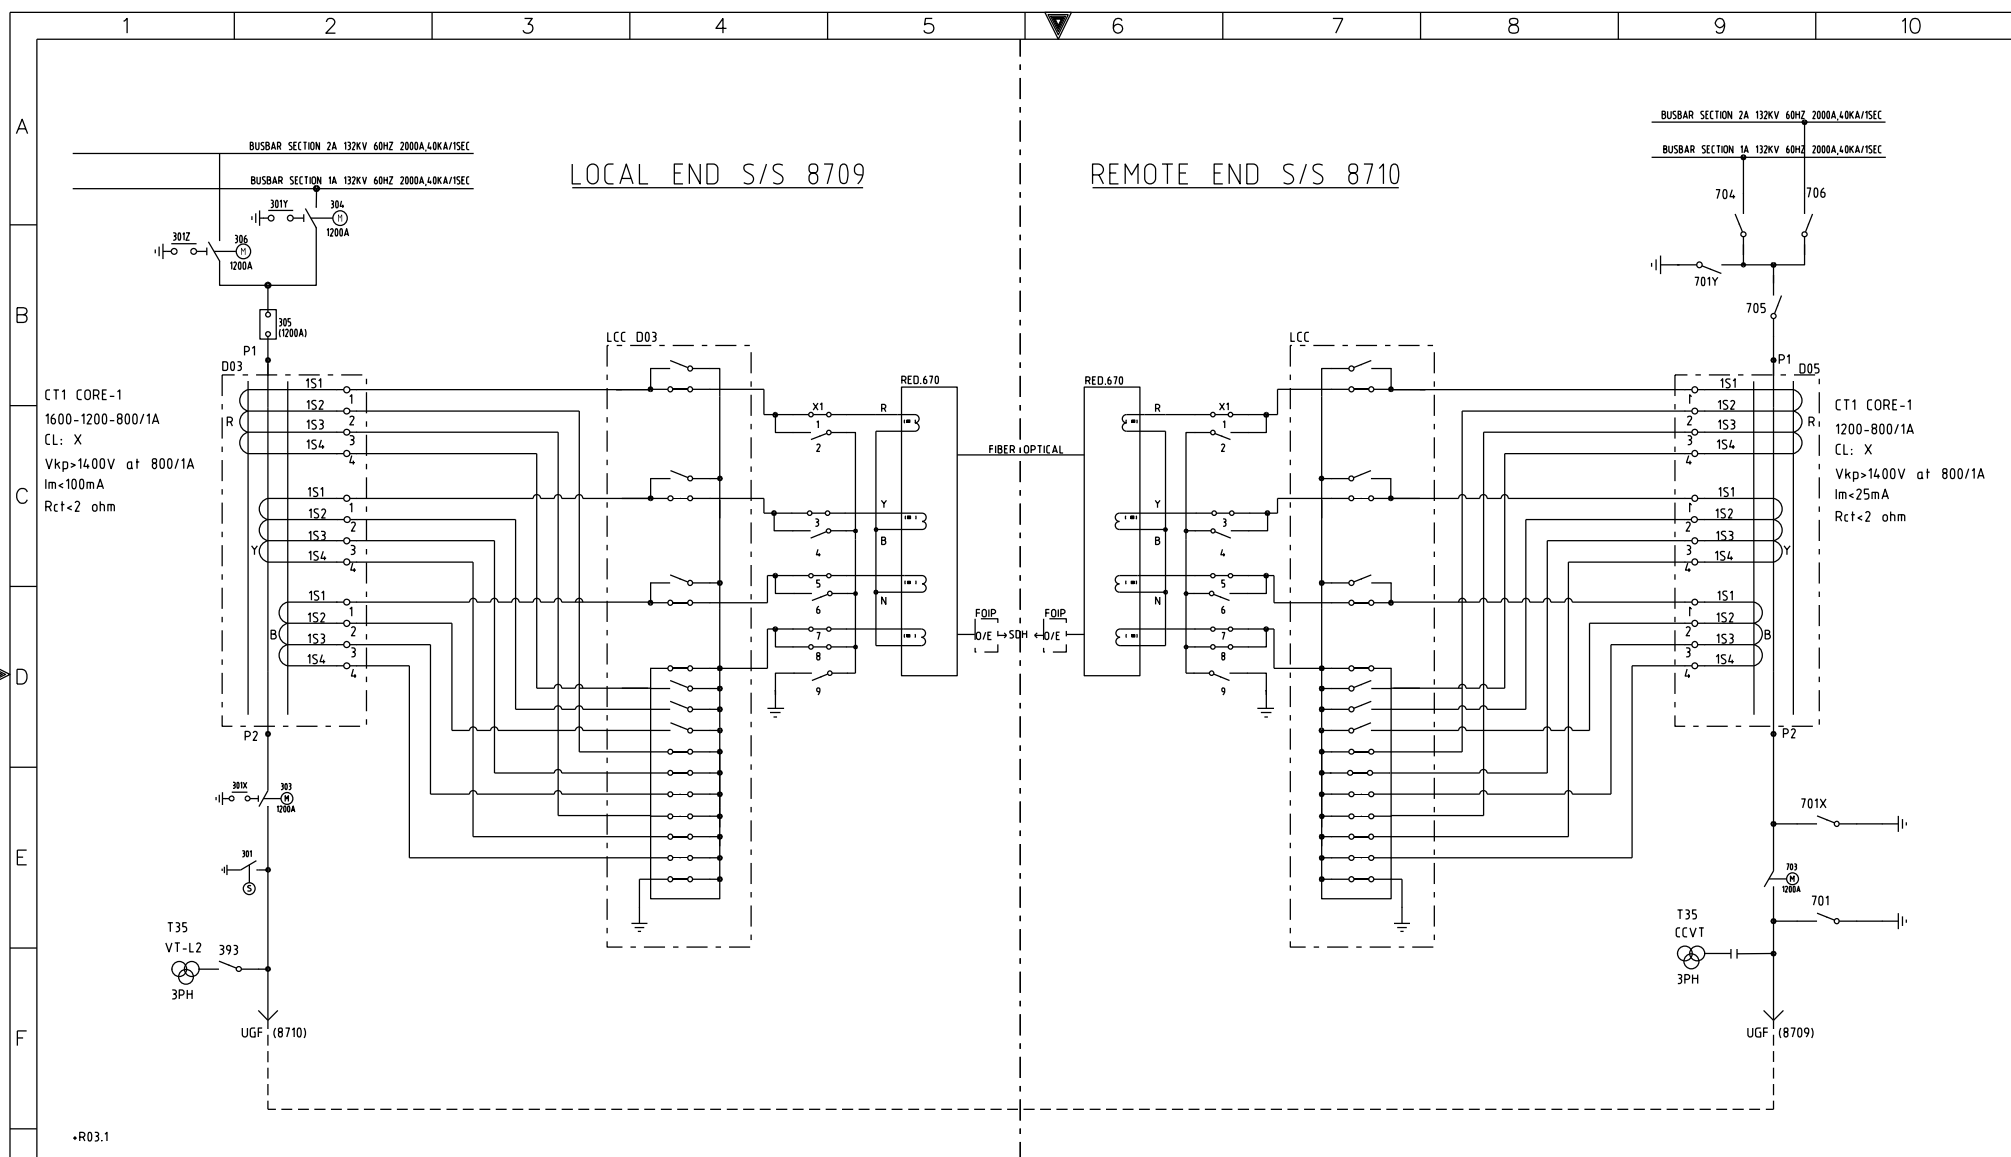

AS-BUILT BY _____ DATE _____			CONTRACT NO. 11131113/00		JOB ORDER NO. S-13656		COMMUNICATION CIRCUITS			الشركة الوطنية لنقل الكهرباء			نقل الكهرباء	
			DRAWN BY RIZ		CHECKED BY KVR		132kV UGF-8710 RELAY PANEL-1 +R03.1			National Grid SA				
			DATE STARTED 24.01.2013		DATE COMPLETED _____		S/S 8709-132/13.8KV IN AL-KHARJ CITY			INDEX			SHEET NO.	
			PRG. DEPT. CTPD		ENG. DEPT. AUT-PSAC		RIYADH SAUDI ARABIA			PLANT NO. C421			SHT ICONT.	
			FOR APPROVAL							DRAWING NUMBER CD-322919			223	
			REV. NO.		DATE								231	
													00	



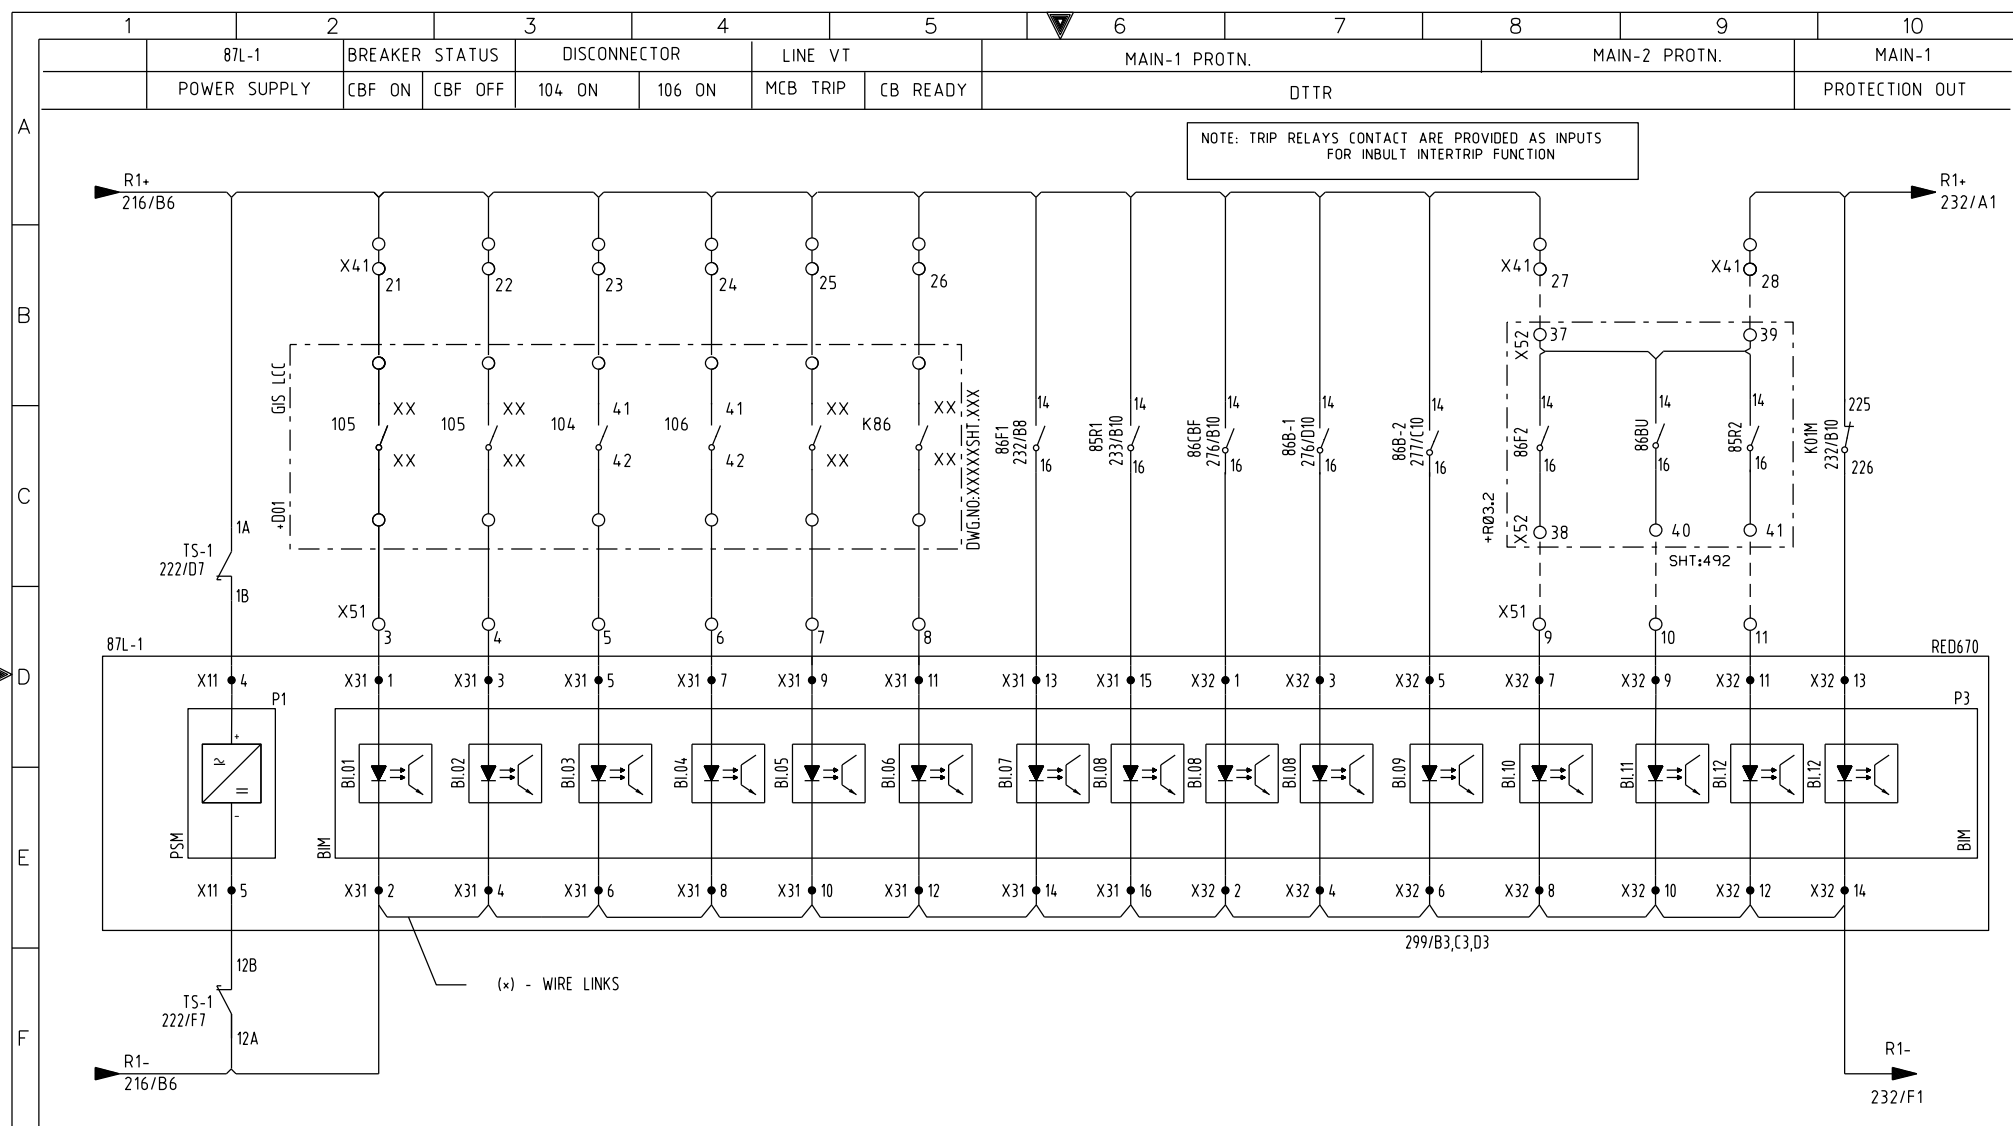


AS-BUILT BY _____ DATE _____		CONTRACT NO. 11131113/00		JOB ORDER NO. S-13656		MAIN-1 PROTN. 87L-1 RELAY-BINARY INPUTS		الشركة الوطنية لنقل الكهرباء	
		DRAWN BY RIZ		CHECKED BY KVR		132kV UGF-8710 RELAY PANEL-1 +R03.1		National Grid SA	
		DATE STARTED 24.01.2013		DATE COMPLETED _____		S/S 8709-132/13.8KV IN AL-KHARJ CITY		INDEX PLANT NO. DRAWING NUMBER	
		OPRG. DEPT. CTPD		ENG. DEPT. AUT-PSAC		RIYADH SAUDI ARABIA		SHEET NO. SHT CONT.	
REV. NO. 00		DATE 13 04		DESCRIPTION FOR APPROVAL				231 232	

THIS DRAWING AND THE INFORMATION CONTAINED HEREIN ARE THE SOLE PROPERTY OF National Grid SA. NO REPRODUCTION IN FULL OR IN PART SHALL BE OBTAINED FROM THIS DOCUMENT WITHOUT THE WRITTEN CONSENT OF ITS OWNER.






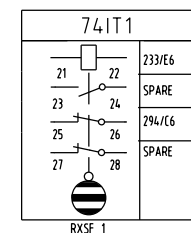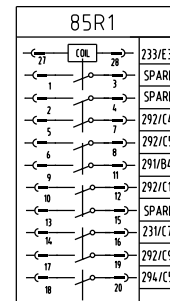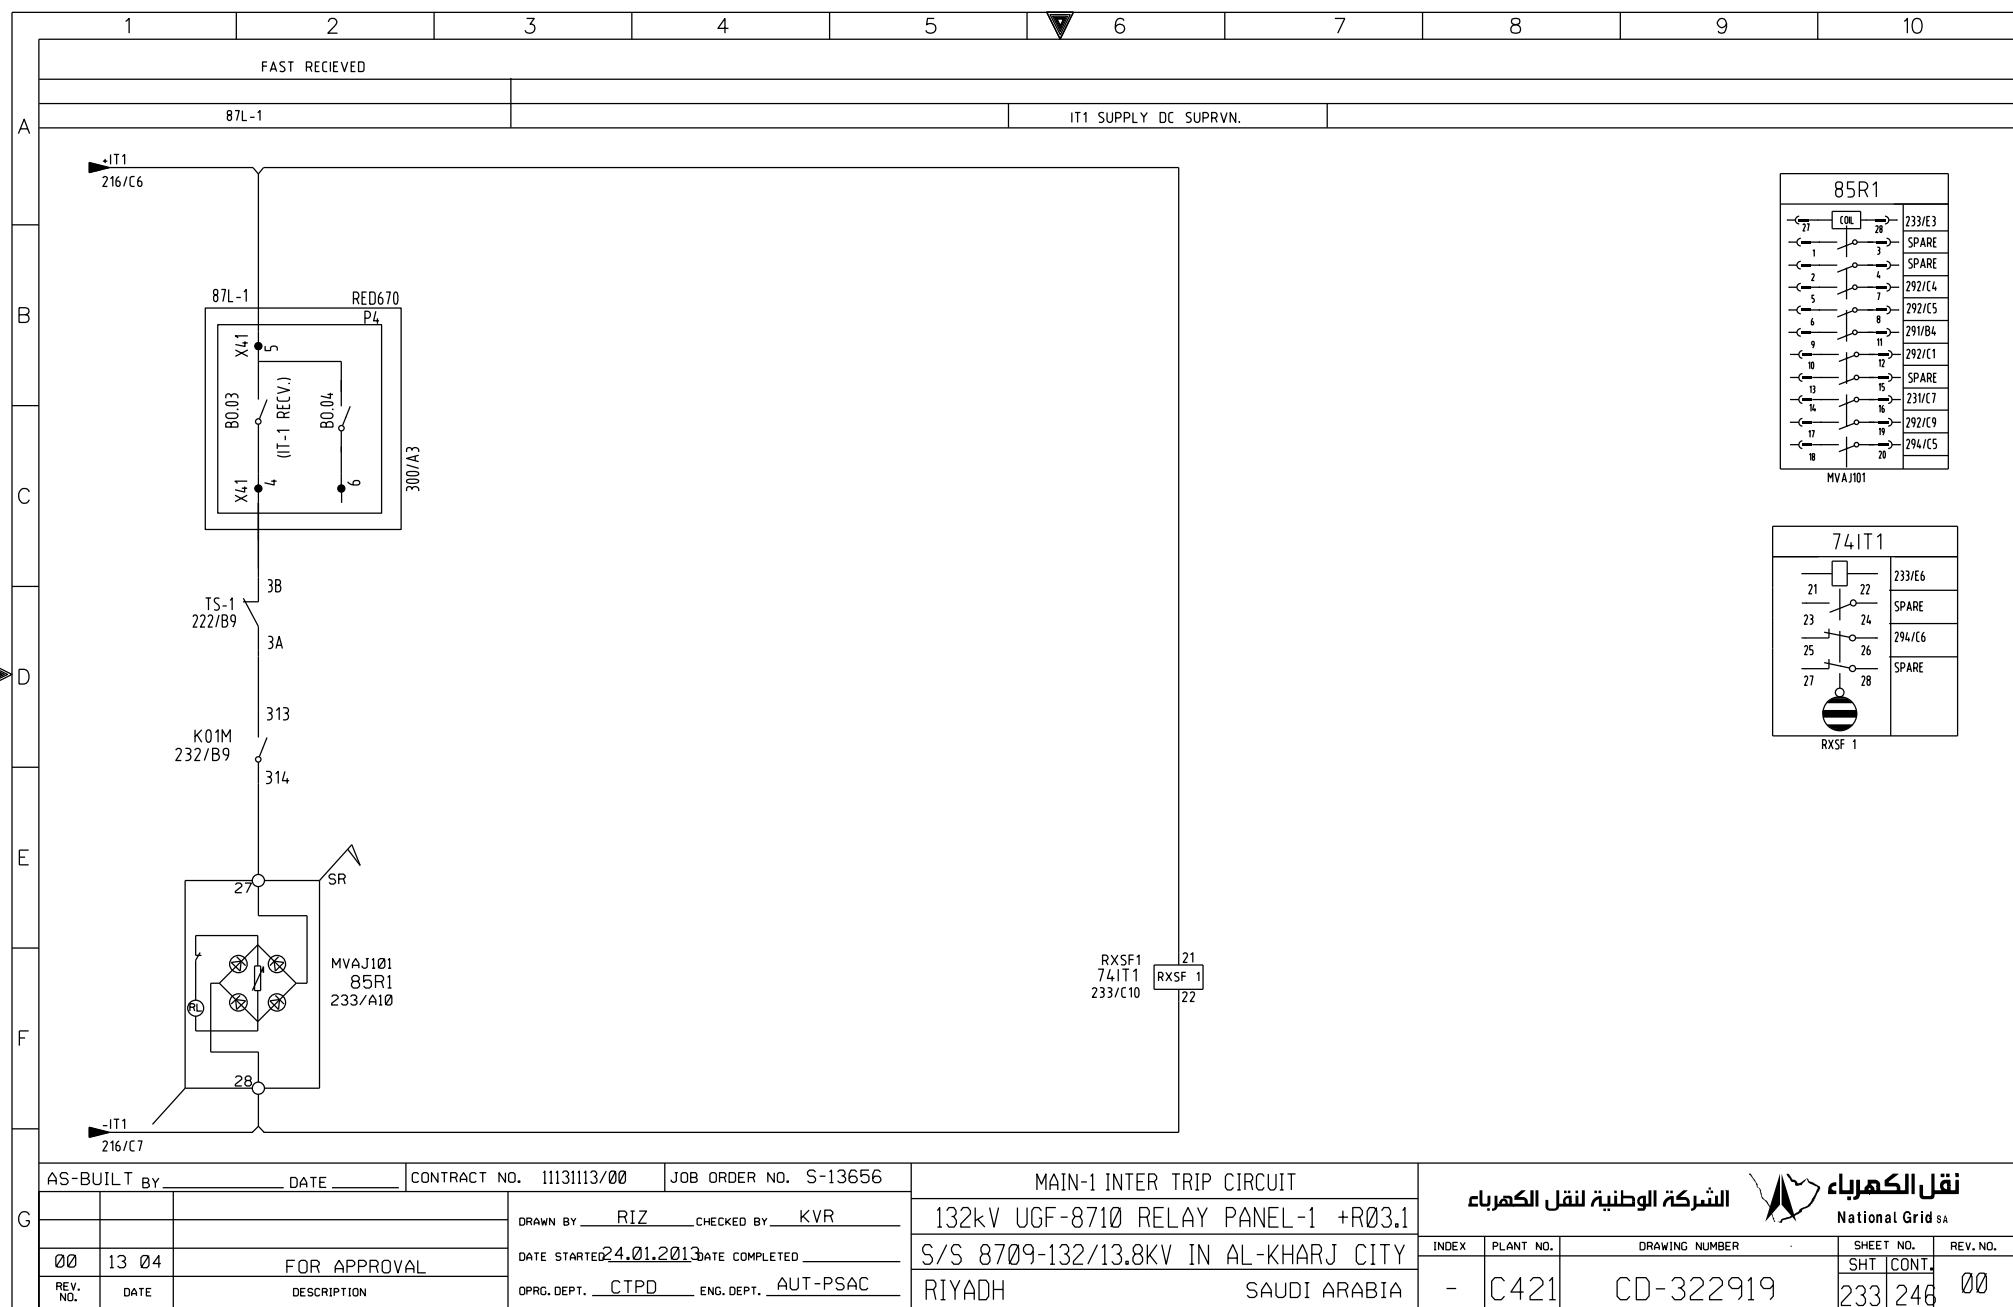

AS-BUILT BY _____		DATE _____		CONTRACT NO. 11131113/00		JOB ORDER NO. S-13656		MAIN-1 INTER TRIP CIRCUIT		نقل الكهرباء الشركة الوطنية لنقل الكهرباء National Grid SA	
								132kv UGF-8710 RELAY PANEL-1 +R03.1			
				DRAWN BY RIZ		CHECKED BY KVR		S/S 8709-132/13.8KV IN AL-KHARJ CITY		RIYADH SAUDI ARABIA	
				DATE STARTED 24.01.2013		DATE COMPLETED _____		INDEX -		PLANT NO. C421	
				OPRG. DEPT. CTPD		ENG. DEPT. AUT-PSAC		DRAWING NUMBER CD-322919		SHEET NO. 233	
								CONT. 246		REV. NO. 00	

THIS DRAWING AND THE INFORMATION CONTAINED HEREIN ARE THE SOLE PROPERTY OF National Grid SA. NO REPRODUCTION IN FULL OR IN PART SHALL BE OBTAINED FROM THIS DOCUMENT WITHOUT THE WRITTEN CONSENT OF ITS OWNER.

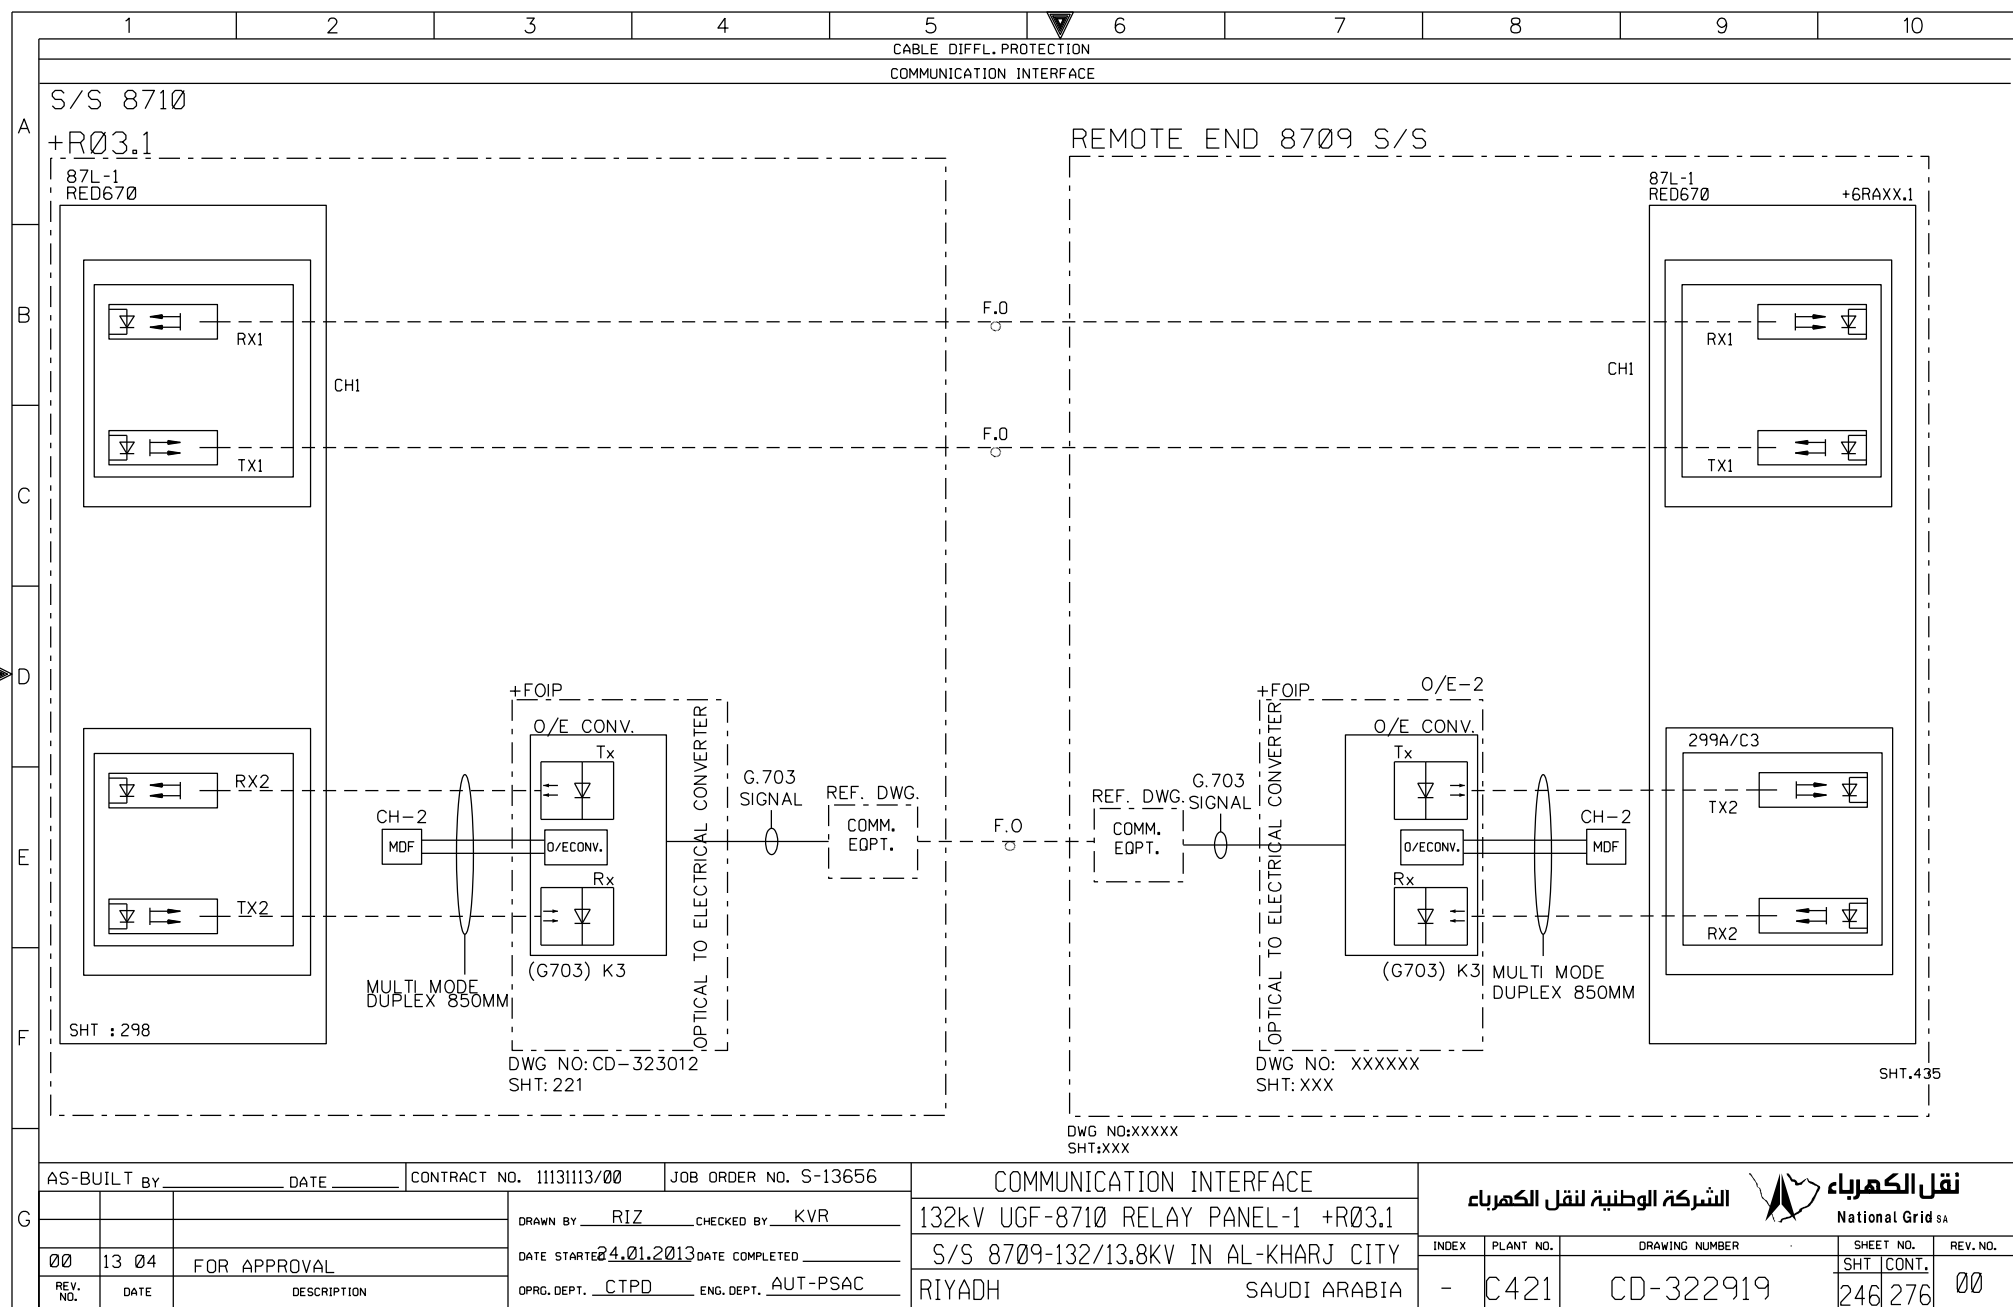

AS-BUILT BY \_\_\_\_\_ DATE \_\_\_\_\_ CONTRACT NO. 11131113/00 JOB ORDER NO. S-13656

DRAWN BY RIZ CHECKED BY KVR

DATE STARTED 24.01.2013 DATE COMPLETED \_\_\_\_\_

OPRG. DEPT. CTPD ENG. DEPT. AUT-PSAC

COMMUNICATION INTERFACE

132kV UGF-8710 RELAY PANEL-1 +R03.1

S/S 8709-132/13.8KV IN AL-KHARJ CITY







RIYADH SAUDI ARABIA

نقل الكهرباء


National Grid SA

INDEX	PLANT NO.	DRAWING NUMBER	SHEET NO.	REV. NO.
-	C421	CD-322919	SHT   CONT. 246   276	00

THIS DRAWING AND THE INFORMATION CONTAINED HEREIN ARE THE SOLE PROPERTY OF National Grid SA. NO REPRODUCTION IN FULL OR IN PART SHALL BE OBTAINED FROM THIS DOCUMENT WITHOUT THE WRITTEN CONSENT OF ITS OWNER.

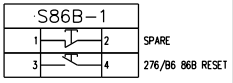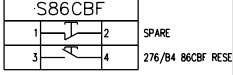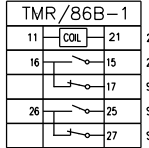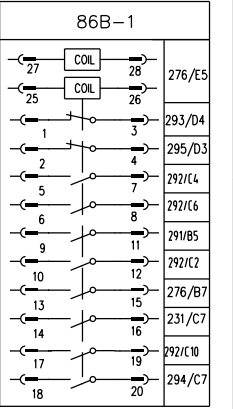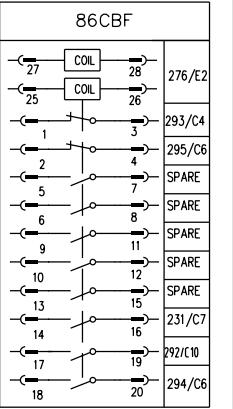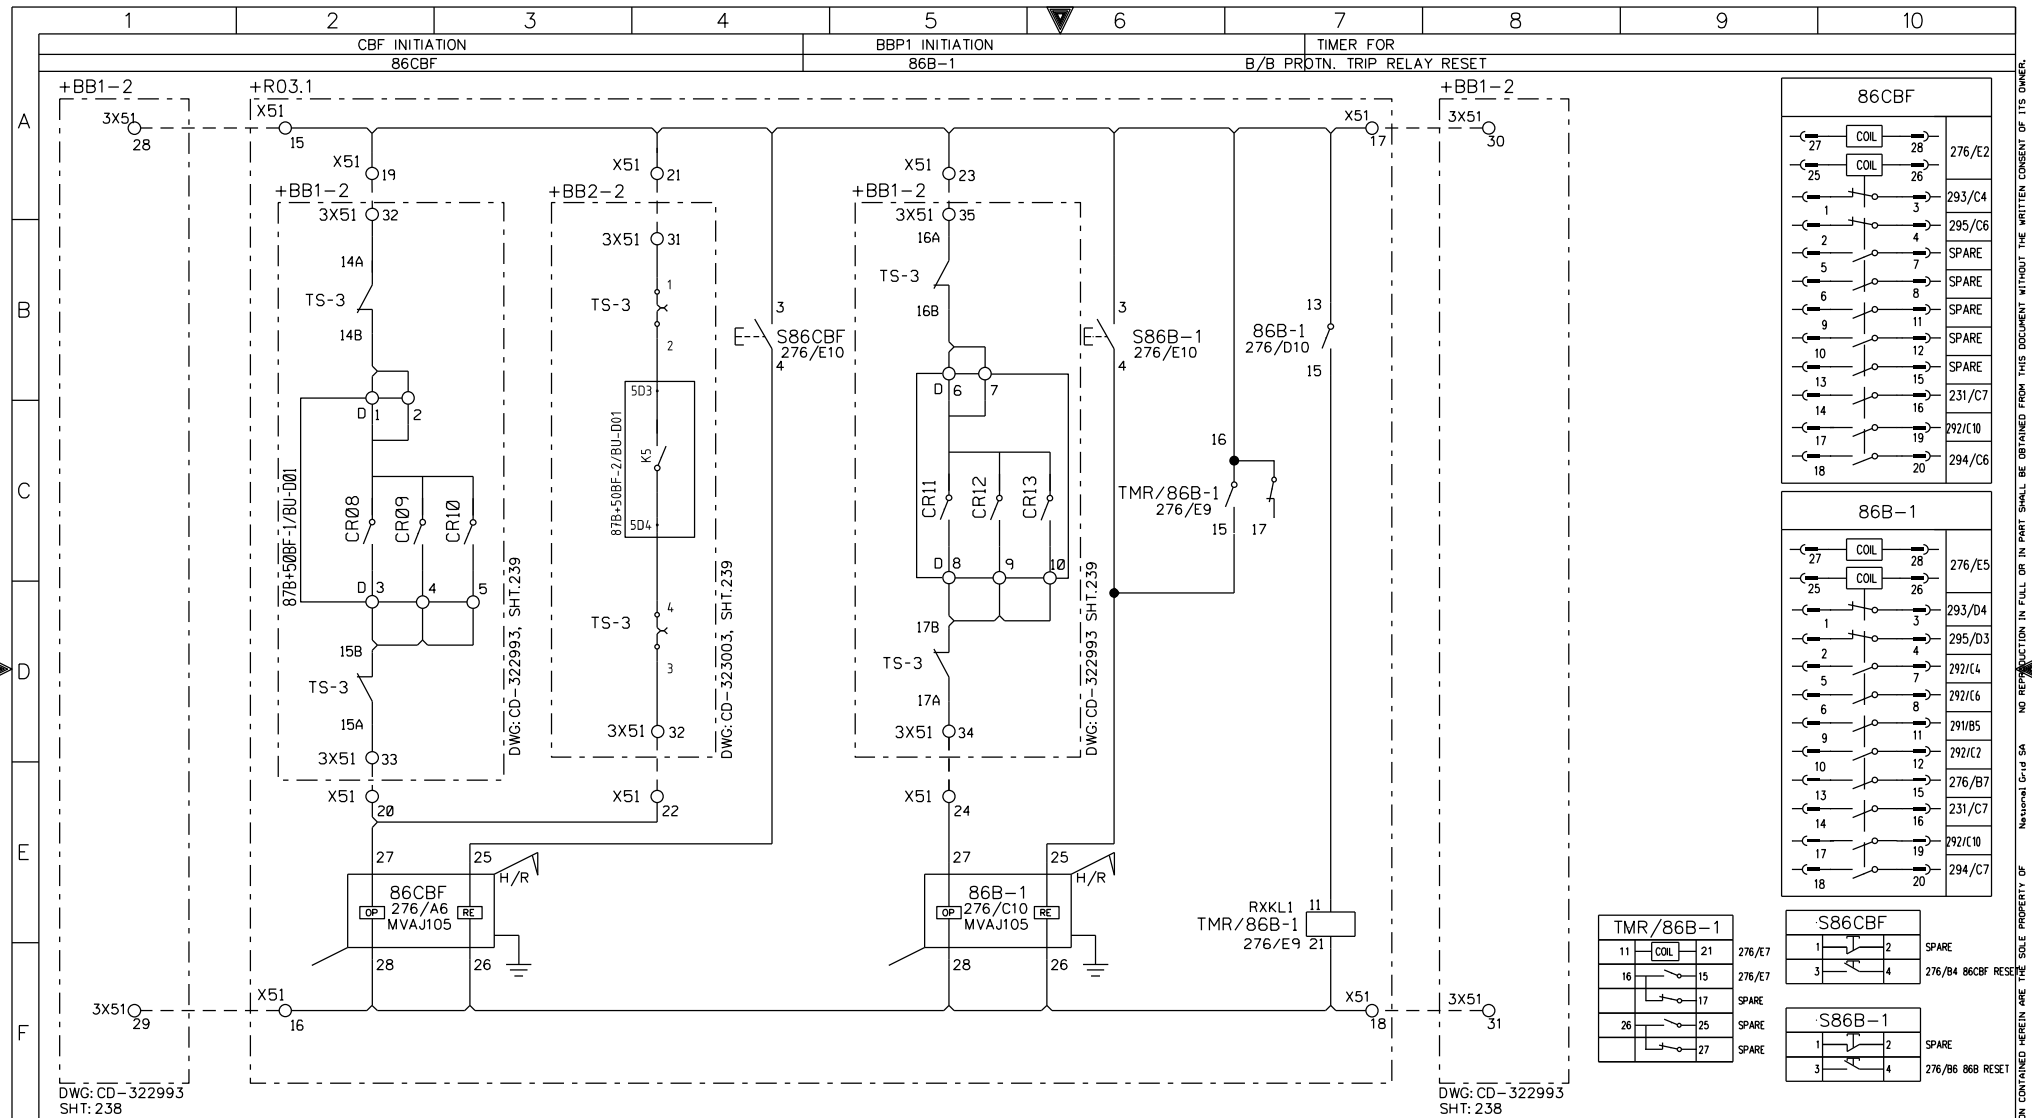

AS-BUILT BY _____ DATE _____			CONTRACT NO. 11131113/00		JOB ORDER NO. S-13656		CBF-1/2 & BUSBAR PROTN-1 TRIP RELAY CIRCUIT			الشركة الوطنية لنقل الكهرباء			
			DRAWN BY RIZ		CHECKED BY KVR		132kV UGF-8710 RELAY PANEL-1 +R03.1			نقل الكهرباء			
			DATE STARTED 24.01.2013		DATE COMPLETED _____		S/S 8709-132/13.8KV IN AL-KHARJ CITY			National Grid SA			
00			13 04		FOR APPROVAL		RIYADH			INDEX			
REV. NO.			DATE		DESCRIPTION		SAUDI ARABIA			PLANT NO.		DRAWING NUMBER	
										- C421		CD-322919	
												SHEET NO.	
												SHT CONT.	
												276/277	
												REV. NO.	
												00	

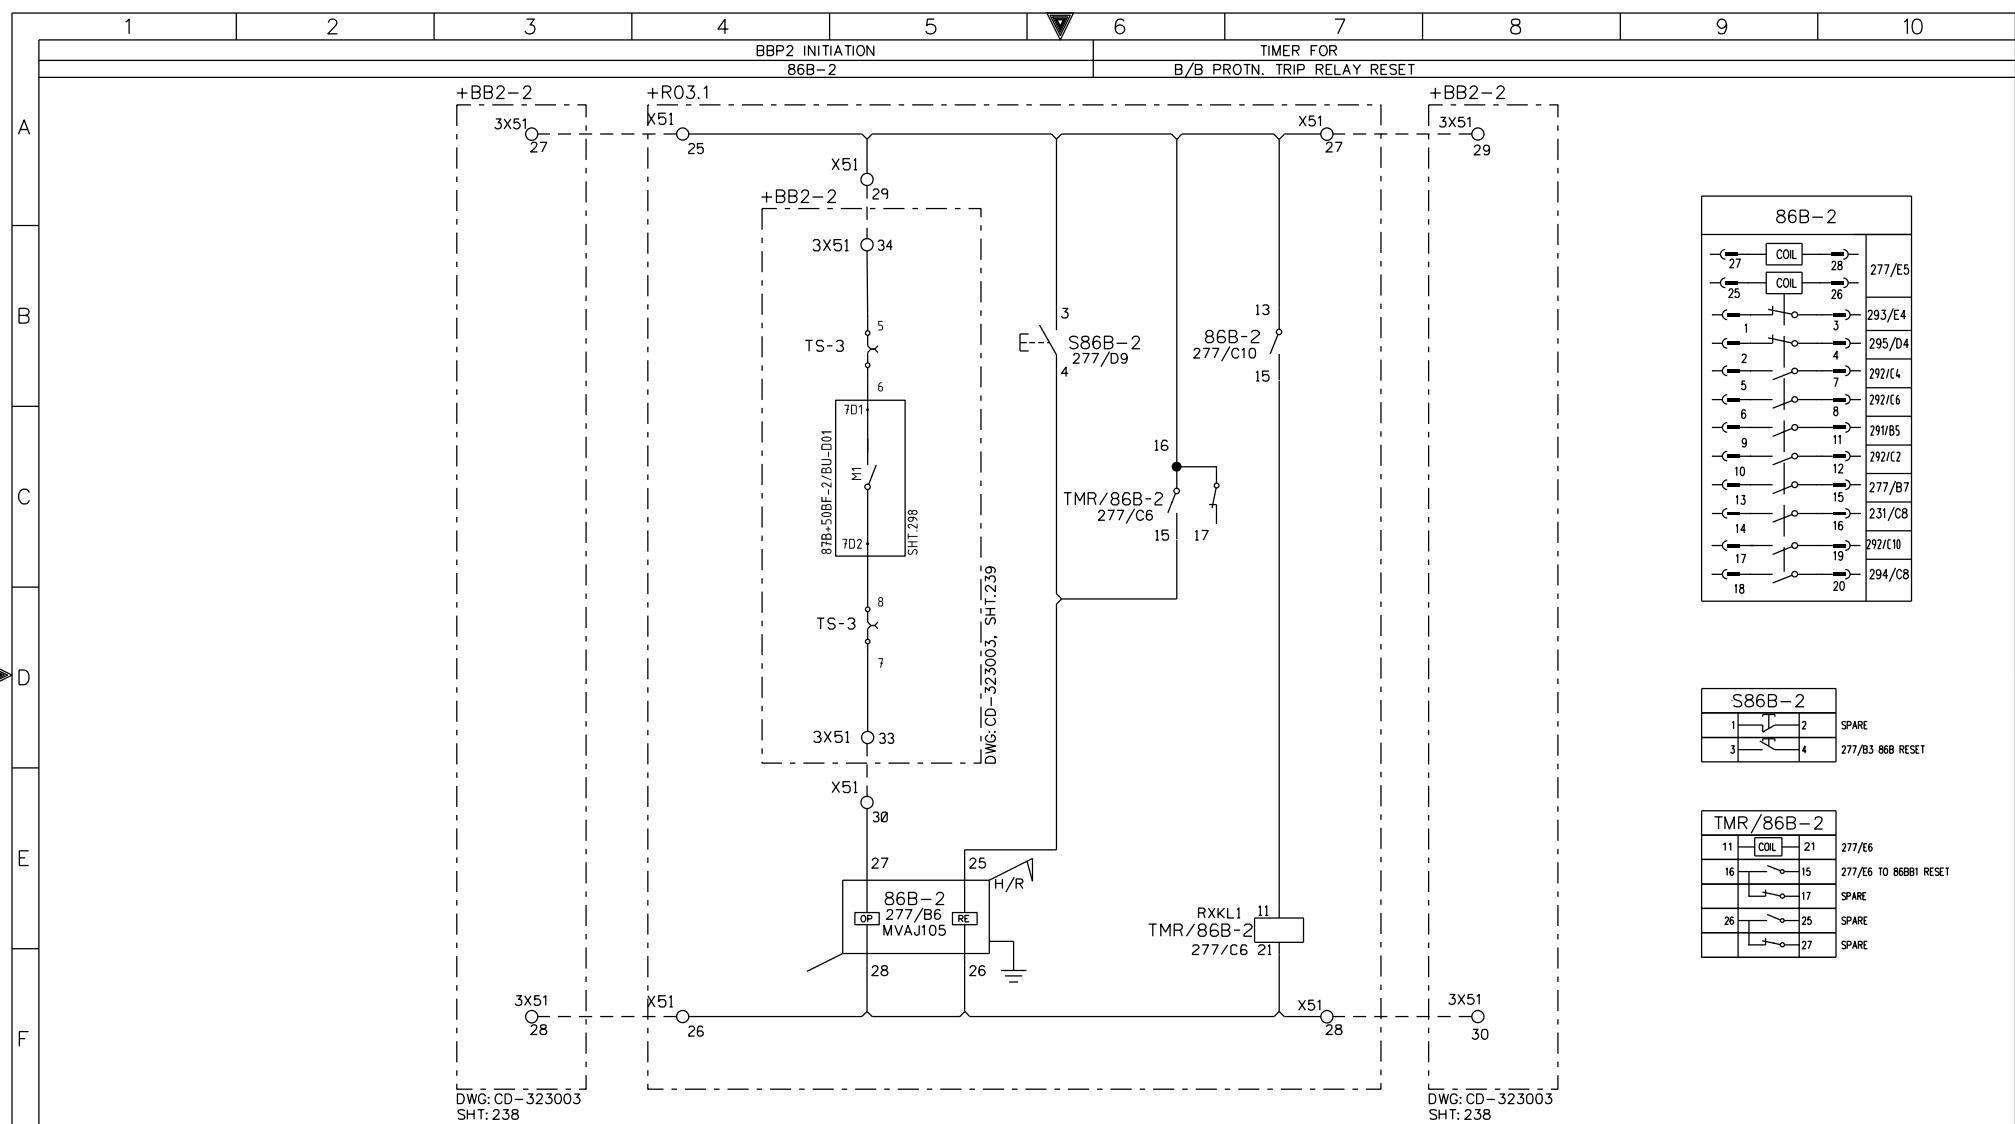

86B-2			
27	COIL	28	277/E5
25	COIL	26	293/E4
1	3	5	295/D4
2	4	7	292/L4
5	6	8	292/L6
6	9	11	291/B5
10	12	15	292/C2
13	14	16	277/B7
14	17	19	231/C8
17	18	20	292/L10
18			294/C8


S86B-2			
1	2	3	4

SPARE


277/B3 86B RESET

TMR/86B-2			
11	COIL	21	277/E6
16	15	17	277/E6 TO 86B1 RESET
26	25	27	SPARE

AS-BUILT BY _____ DATE _____		CONTRACT NO. 11131113/00	JOB ORDER NO. S-13656	BUSBAR PROTN-2 TRIP RELAY CIRCUIT		الشركة الوطنية لنقل الكهرباء		نقل الكهرباء	
		DRAWN BY RIZ CHECKED BY KVR		132kV UGF-8710 RELAY PANEL-1 +R03.1				National Grid SA	
		DATE STARTED 24.01.2013 DATE COMPLETED _____		S/S 8709-132/13.8KV IN AL-KHARJ CITY		INDEX	PLANT NO.	DRAWING NUMBER	SHEET NO.
00		FOR APPROVAL		RIYADH SAUDI ARABIA		-	C421	CD-322919	277/278
REV. NO.	DATE	DESCRIPTION		OPRG. DEPT. CTPD	ENG. DEPT. AUT-PSAC				

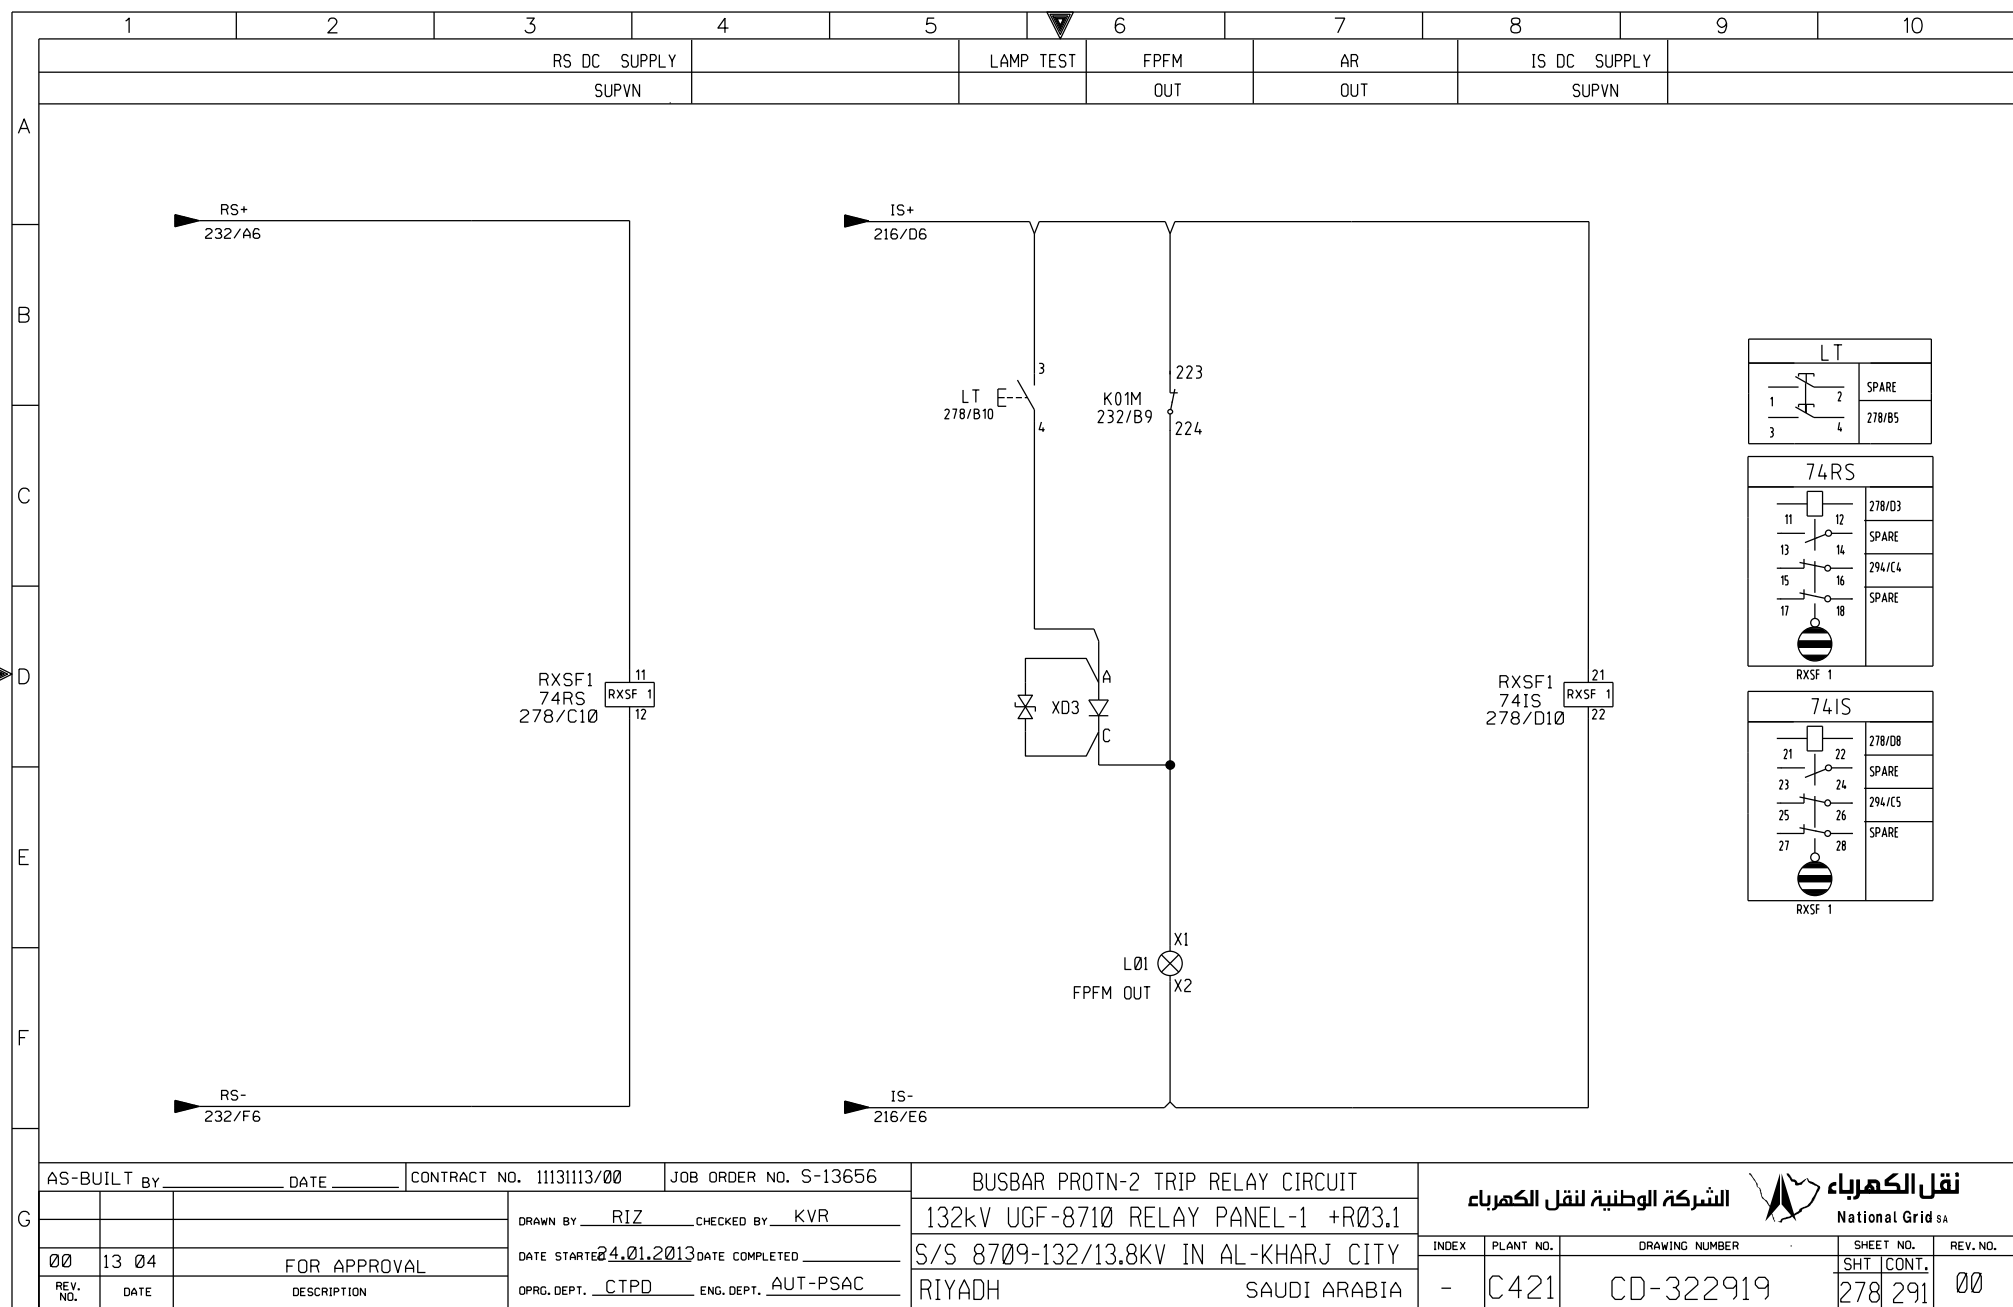

THIS DRAWING AND THE INFORMATION CONTAINED HEREIN ARE THE SOLE PROPERTY OF National Grid SA. NO REPRODUCTION IN FULL OR IN PART SHALL BE OBTAINED FROM THIS DOCUMENT WITHOUT THE WRITTEN CONSENT OF ITS OWNER.

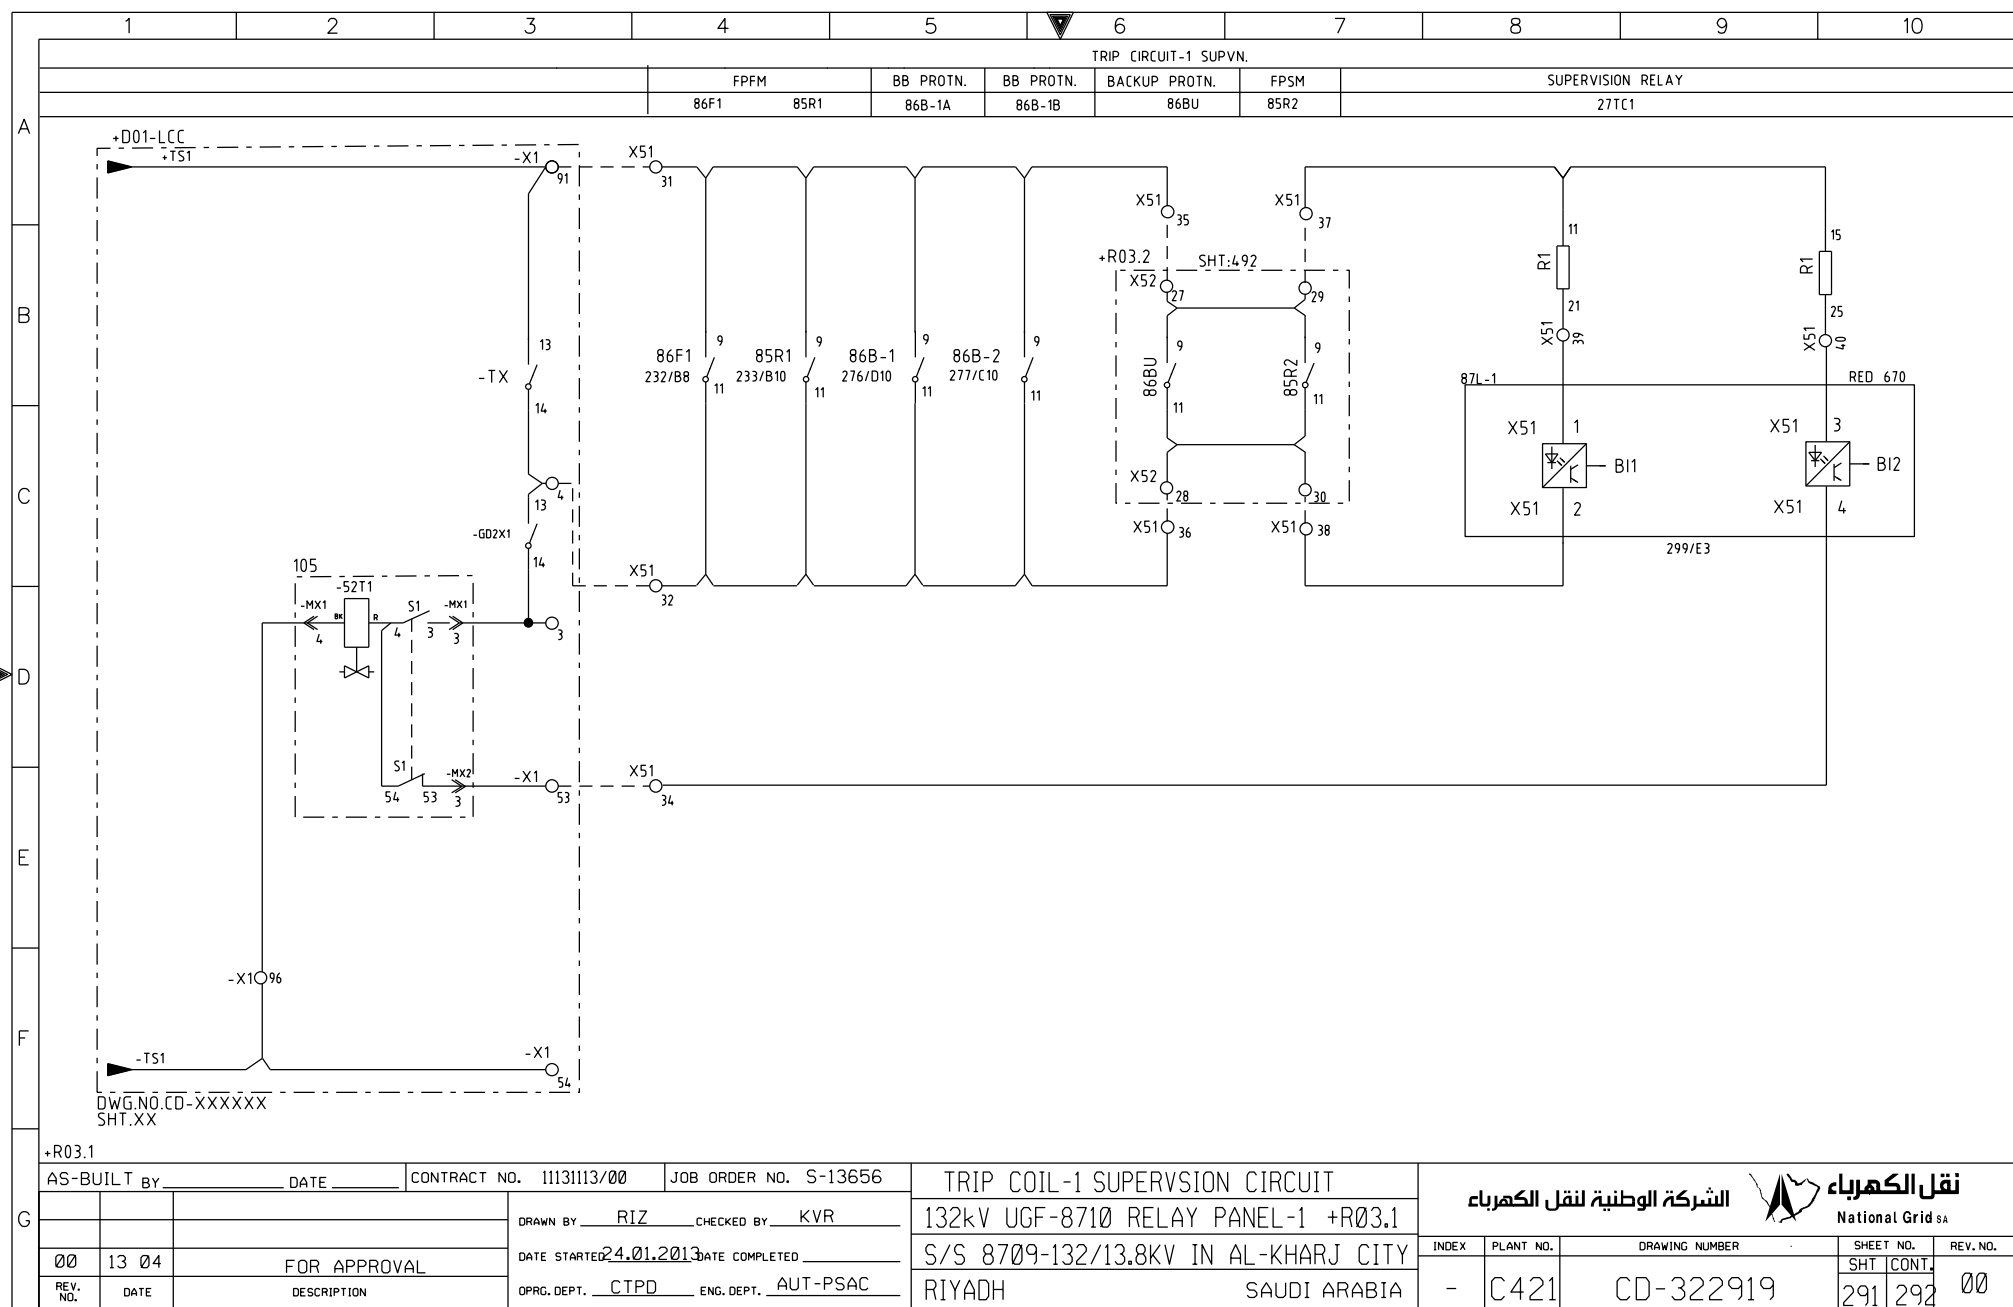

THIS DRAWING AND THE INFORMATION CONTAINED HEREIN ARE THE SOLE PROPERTY OF National Grid SA. NO REPRODUCTION IN FULL OR IN PART SHALL BE OBTAINED FROM THIS DOCUMENT WITHOUT THE WRITTEN CONSENT OF ITS OWNER.




الشركة الوطنية لنقل الكهرباء

AS-BUILT BY \_\_\_\_\_ DATE \_\_\_\_\_ CONTRACT NO. 11131113/00 JOB ORDER NO. S-13656

00	13 04	FOR APPROVAL	DRAWN BY RIZ	CHECKED BY KVR
REV. NO.	DATE	DESCRIPTION	OPRG. DEPT. CTPD	ENG. DEPT. AUT-PSAC

TRIP COIL-1 SUPERVISION CIRCUIT  
132kV UGF-8710 RELAY PANEL-1 +R03.1  
S/S 8709-132/13.8KV IN AL-KHARJ CITY  
RIYADH SAUDI ARABIA


INDEX	PLANT NO.	DRAWING NUMBER	SHEET NO.	REV. NO.
-	C421	CD-322919	291	292

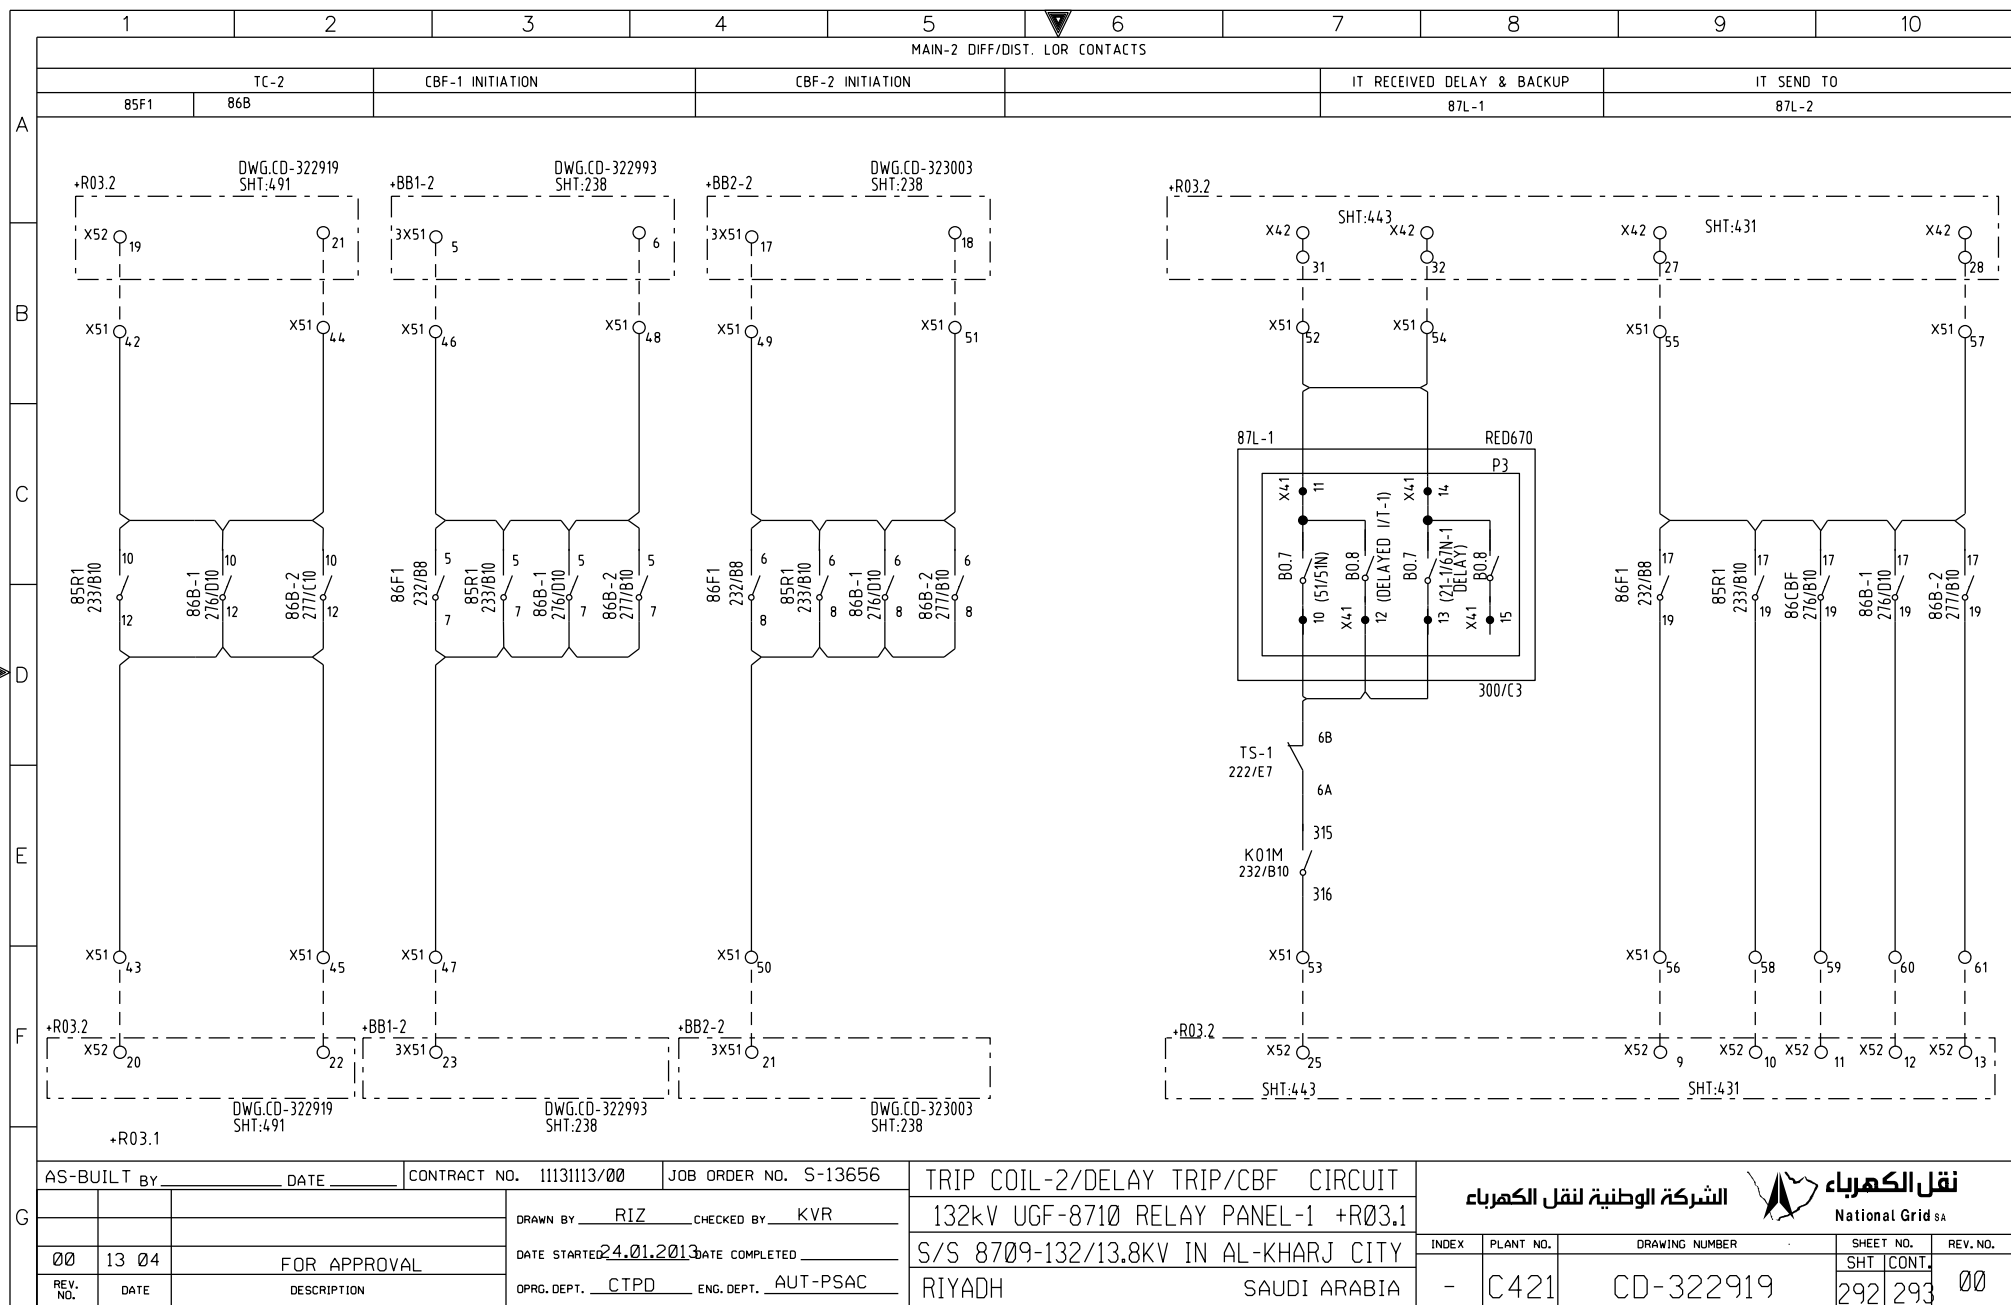

THIS DRAWING AND THE INFORMATION CONTAINED HEREIN ARE THE SOLE PROPERTY OF National Grid SA. NO REPRODUCTION IN FULL OR IN PART SHALL BE OBTAINED FROM THIS DOCUMENT WITHOUT THE WRITTEN CONSENT OF ITS OWNER.





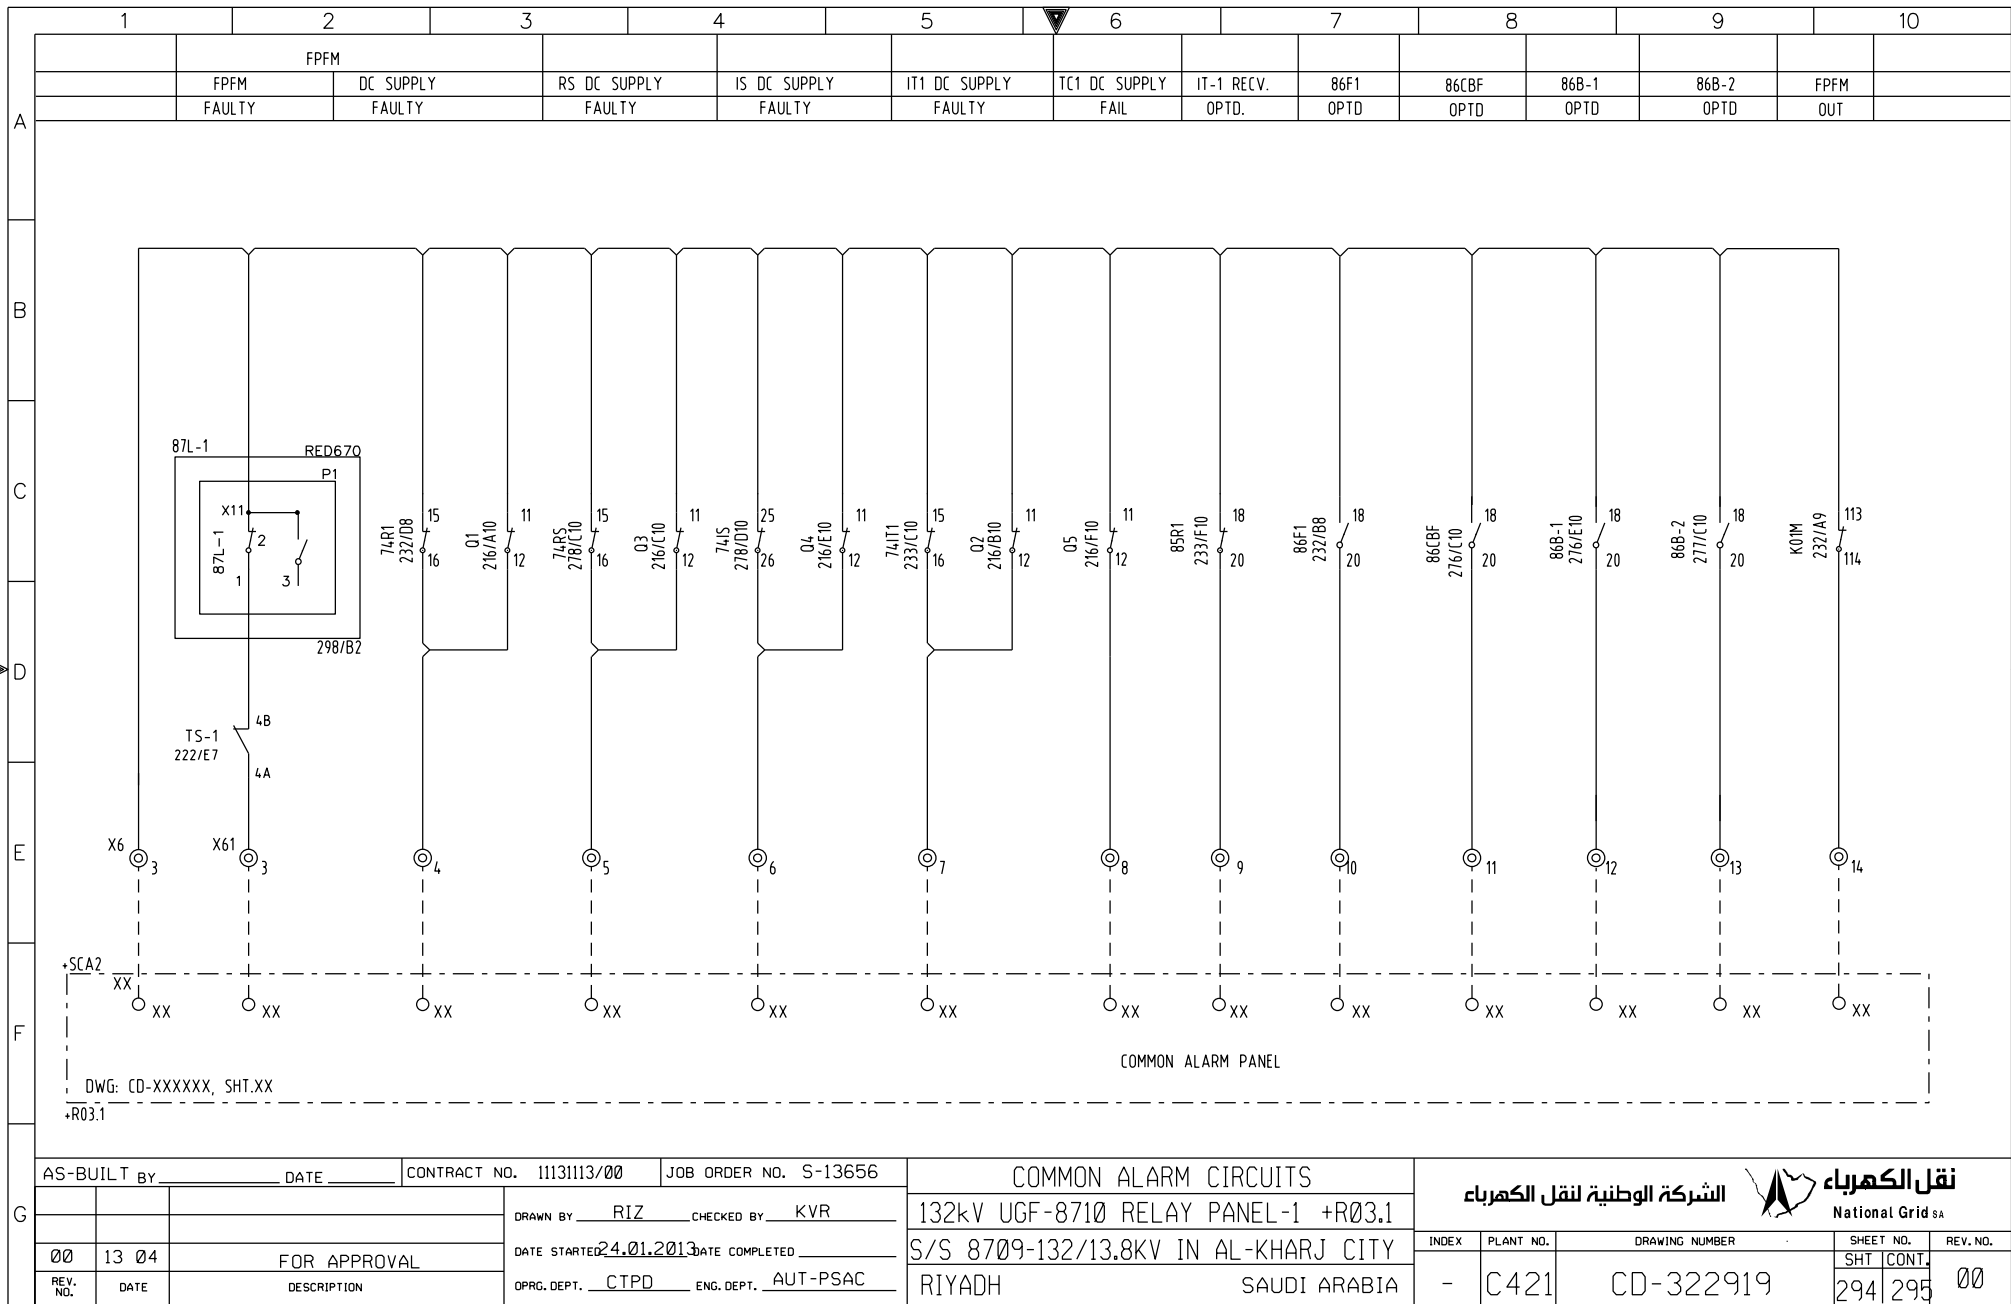

AS-BUILT BY \_\_\_\_\_ DATE \_\_\_\_\_ CONTRACT NO. 11131113/00 JOB ORDER NO. S-13656

			DRAWN BY RIZ	CHECKED BY KVR
			DATE STARTED 24.01.2013	DATE COMPLETED
			PRG. DEPT. CTPD	ENG. DEPT. AUT-PSAC
00	13 04	FOR APPROVAL		
REV. NO.	DATE	DESCRIPTION		

COMMON ALARM CIRCUITS


132kV UGF-8710 RELAY PANEL-1 +R03.1  
S/S 8709-132/13.8KV IN AL-KHARJ CITY  
RIYADH SAUDI ARABIA

الشركة الوطنية لنقل الكهرباء



National Grid SA

INDEX	PLANT NO.	DRAWING NUMBER	SHEET NO.	REV. NO.
-	C421	CD-322919	294	00

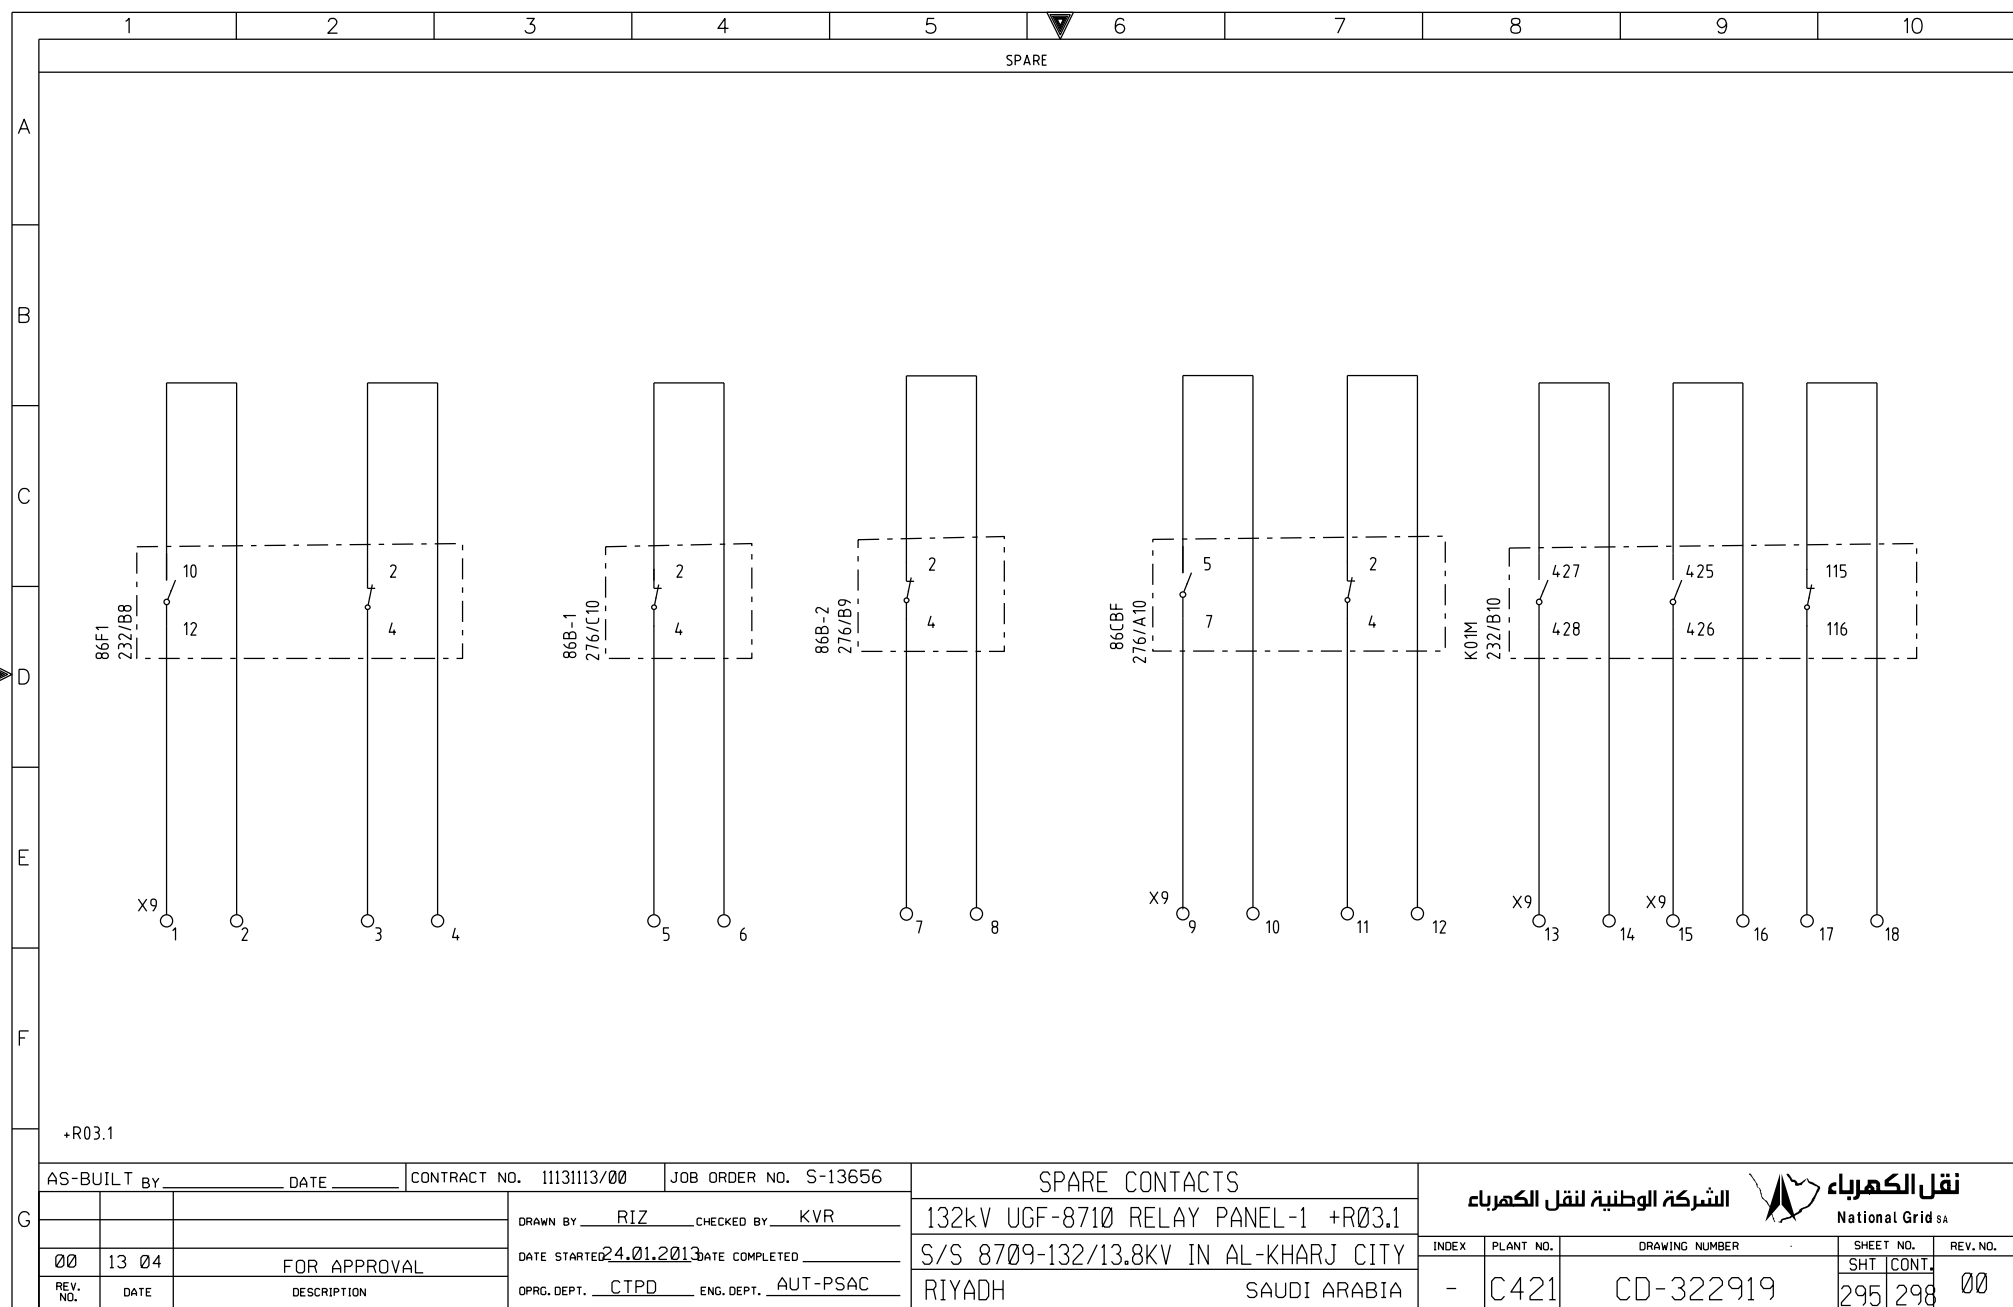


AS-BUILT BY \_\_\_\_\_ DATE \_\_\_\_\_ CONTRACT NO. 11131113/00 JOB ORDER NO. S-13656

			DRAWN BY RIZ	CHECKED BY KVR
00	13 04	FOR APPROVAL	DATE STARTED 24.01.2013	DATE COMPLETED
REV. NO.	DATE	DESCRIPTION	OPRG. DEPT. CTPD	ENG. DEPT. AUT-PSAC

SPARE CONTACTS	
132kV UGF-8710 RELAY PANEL-1 +R03.1	
S/S 8709-132/13.8KV IN AL-KHARJ CITY	
RIYADH SAUDI ARABIA	

الشركة الوطنية لنقل الكهرباء				نقل الكهرباء National Grid SA	
INDEX	PLANT NO.	DRAWING NUMBER	SHEET NO.		REV. NO.
-	C421	CD-322919	SHT	CONT.	00
			295	298	



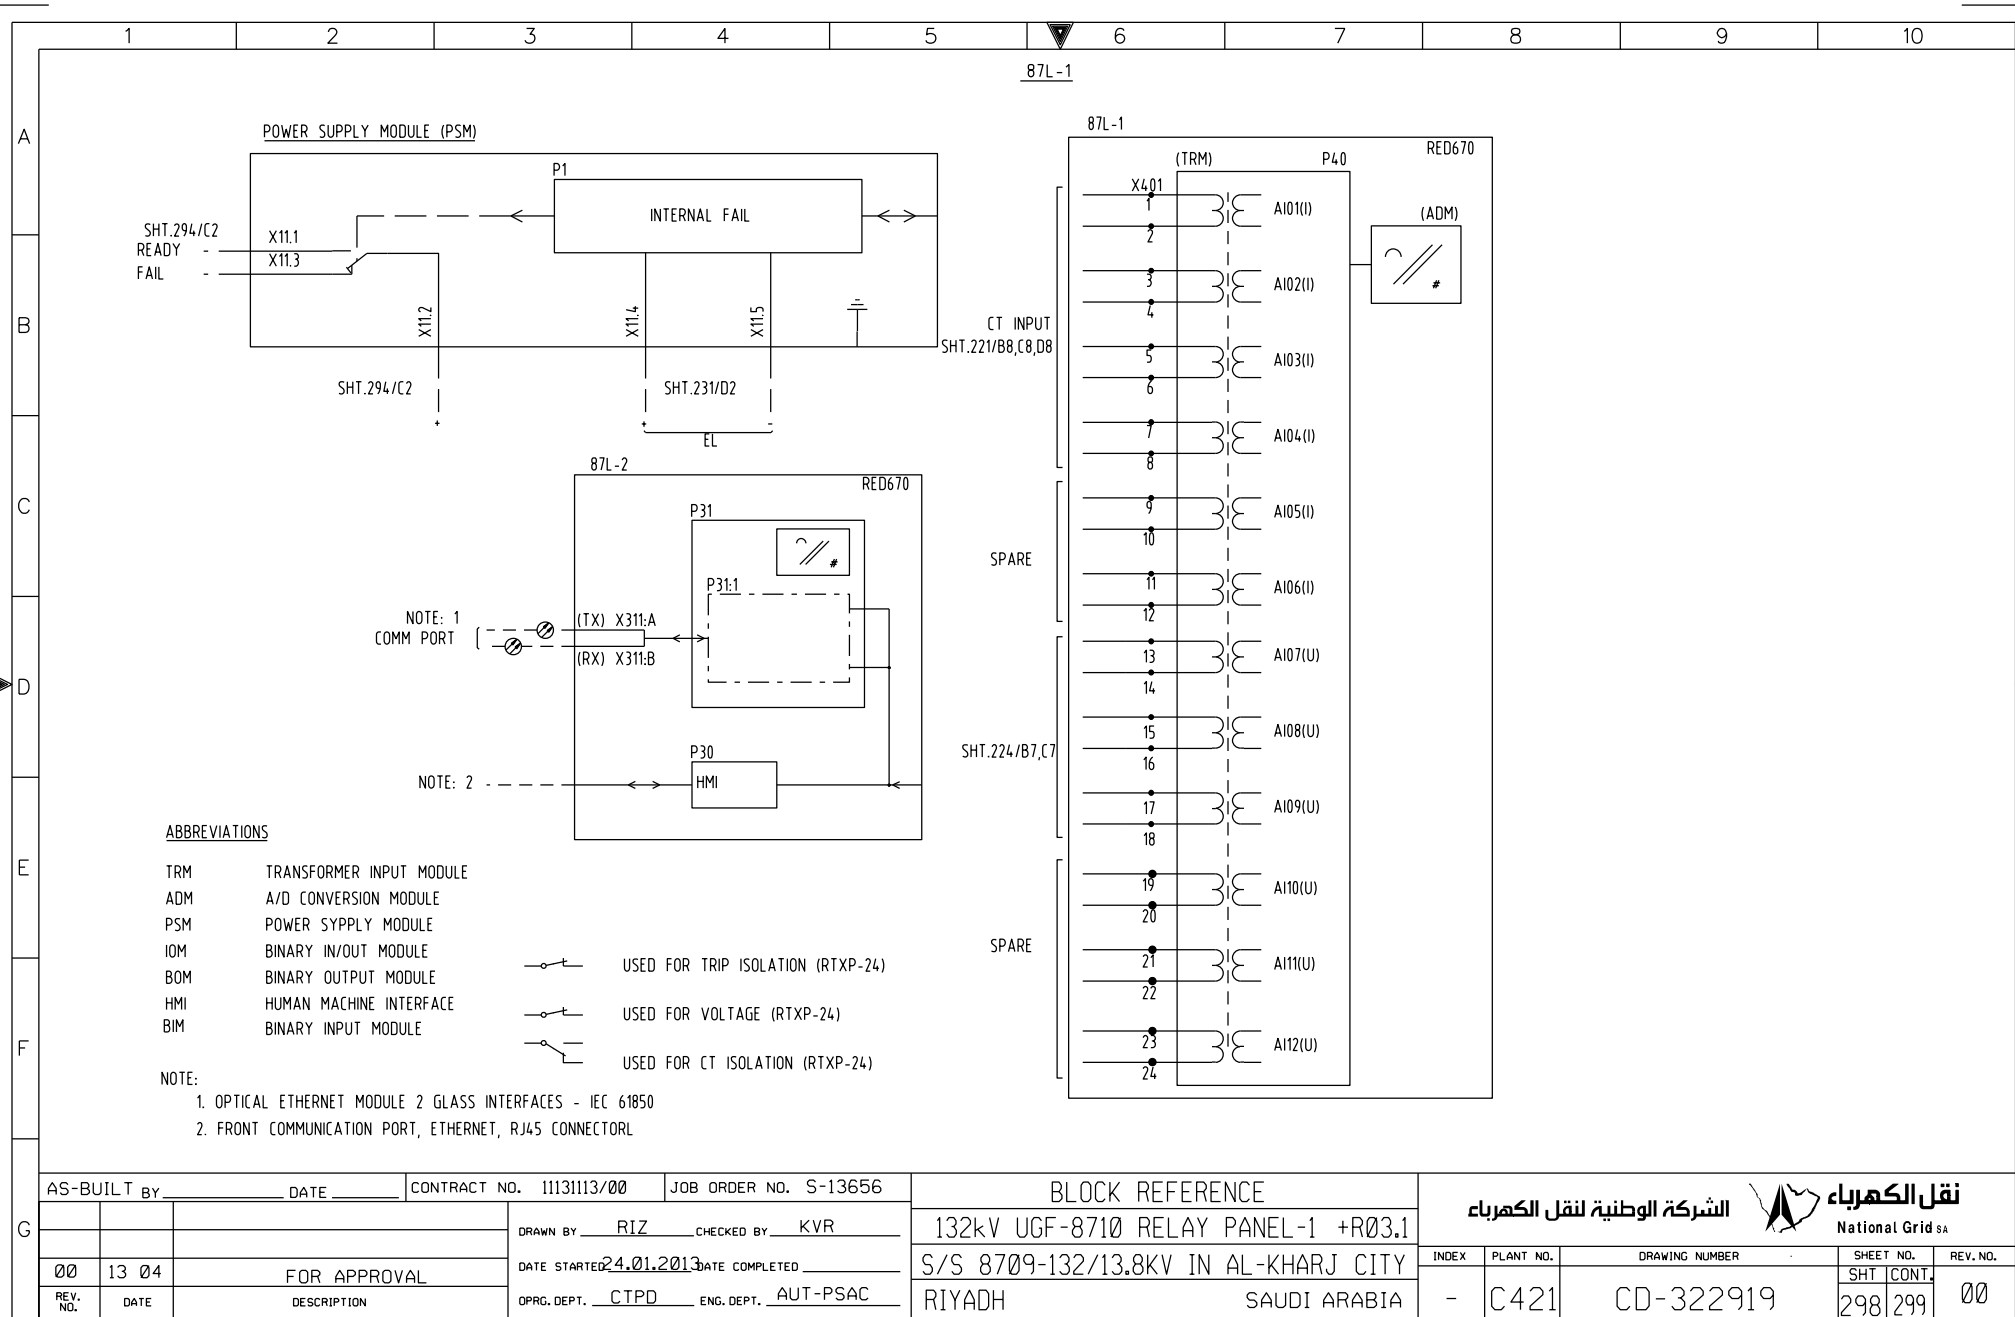






	1	2	3	4	5	6	7	8	9	10	
A	<table border="1" style="width:100%; border-collapse: collapse;"> <tr> <td style="width:15%;">REFERENCE</td> <td style="width:15%;">X1 CT CKT.</td> <td style="width:15%;"></td> <td style="width:15%;">REFERENCE</td> <td style="width:15%;">X2 VT CKT.</td> <td style="width:15%;"></td> <td style="width:15%;">REFERENCE</td> <td style="width:15%;">X41 DC CKTS.</td> <td style="width:15%;">REFERENCE</td> <td style="width:15%;">X51 CON &amp; PROTIN CKTS.</td> <td style="width:15%;">REFERENCE</td> <td style="width:15%;">X51 CON &amp; PROTIN CKTS.</td> </tr> <tr><td>221/C5</td><td>1</td><td></td><td>222/B4</td><td>1</td><td></td><td>216/B3</td><td>1</td><td>216/E7</td><td>1</td><td>292/B6</td><td>51</td></tr> <tr><td>221/C5</td><td>2</td><td></td><td>222/B4</td><td>2</td><td></td><td>216/B3</td><td>2</td><td>216/E7</td><td>2</td><td>292/B7</td><td>52</td></tr> <tr><td>221/C5</td><td>3</td><td></td><td>222/C4</td><td>3</td><td></td><td>216/B3</td><td>3</td><td>231/D3</td><td>3</td><td>292/F7</td><td>53</td></tr> <tr><td>221/D5</td><td>4</td><td></td><td>222/C4</td><td>4</td><td></td><td>216/C3</td><td>4</td><td>231/D4</td><td>4</td><td>292/B8</td><td>54</td></tr> <tr><td>221/D5</td><td>5</td><td></td><td>SPARE</td><td>5</td><td></td><td>216/C3</td><td>5</td><td>231/D4</td><td>5</td><td>292/B9</td><td>55</td></tr> <tr><td>221/D5</td><td>6</td><td></td><td></td><td></td><td></td><td>216/C3</td><td>6</td><td>231/D5</td><td>6</td><td>292/F9</td><td>56</td></tr> <tr><td>221/D5</td><td>7</td><td></td><td></td><td></td><td></td><td>216/C7</td><td>7</td><td>231/D6</td><td>7</td><td>292/B10</td><td>57</td></tr> <tr><td>221/D5</td><td>8</td><td></td><td></td><td></td><td></td><td>216/C7</td><td>8</td><td>231/D6</td><td>8</td><td>292/F10</td><td>58</td></tr> <tr><td>221/D5</td><td>9</td><td></td><td></td><td></td><td></td><td>216/C7</td><td>9</td><td>231/D7</td><td>9</td><td>293/B4</td><td>59</td></tr> <tr><td>SPARE</td><td>10</td><td></td><td></td><td></td><td></td><td>216/C7</td><td>10</td><td>231/D8</td><td>10</td><td>293/E4</td><td>60</td></tr> <tr><td></td><td></td><td></td><td></td><td></td><td></td><td>SPARE</td><td>11</td><td>SPARE</td><td>11</td><td>SPARE</td><td>61</td></tr> <tr><td></td><td></td><td></td><td></td><td></td><td></td><td></td><td>12</td><td>SPARE</td><td>12</td><td>SPARE</td><td>62</td></tr> <tr><td></td><td></td><td></td><td></td><td></td><td></td><td></td><td>13</td><td>SPARE</td><td>13</td><td>SPARE</td><td>63</td></tr> <tr><td></td><td></td><td></td><td></td><td></td><td></td><td></td><td>14</td><td>276/A2</td><td>14</td><td>SPARE</td><td>64</td></tr> <tr><td></td><td></td><td></td><td></td><td></td><td></td><td></td><td>15</td><td>276/F2</td><td>15</td><td>SPARE</td><td>65</td></tr> <tr><td></td><td></td><td></td><td></td><td></td><td></td><td></td><td>16</td><td>276/A7</td><td>16</td><td></td><td></td></tr> <tr><td></td><td></td><td></td><td></td><td></td><td></td><td></td><td>17</td><td>276/F7</td><td>17</td><td></td><td></td></tr> <tr><td></td><td></td><td></td><td></td><td></td><td></td><td></td><td>18</td><td>276/A2</td><td>18</td><td></td><td></td></tr> <tr><td></td><td></td><td></td><td></td><td></td><td></td><td></td><td>19</td><td>276/E2</td><td>19</td><td></td><td></td></tr> <tr><td></td><td></td><td></td><td></td><td></td><td></td><td></td><td>20</td><td>276/A4</td><td>20</td><td></td><td></td></tr> <tr><td></td><td></td><td></td><td></td><td></td><td></td><td></td><td>21</td><td>276/E4</td><td>21</td><td></td><td></td></tr> <tr><td></td><td></td><td></td><td></td><td></td><td></td><td></td><td>22</td><td>276/A5</td><td>22</td><td></td><td></td></tr> <tr><td></td><td></td><td></td><td></td><td></td><td></td><td></td><td>23</td><td>276/E5</td><td>23</td><td></td><td></td></tr> <tr><td></td><td></td><td></td><td></td><td></td><td></td><td></td><td>24</td><td>276/E5</td><td>24</td><td></td><td></td></tr> <tr><td></td><td></td><td></td><td></td><td></td><td></td><td></td><td>25</td><td>271/A4</td><td>25</td><td></td><td></td></tr> <tr><td></td><td></td><td></td><td></td><td></td><td></td><td></td><td>26</td><td>271/F4</td><td>26</td><td></td><td></td></tr> <tr><td></td><td></td><td></td><td></td><td></td><td></td><td></td><td>27</td><td>271/A7</td><td>27</td><td></td><td></td></tr> <tr><td></td><td></td><td></td><td></td><td></td><td></td><td></td><td>28</td><td>271/F7</td><td>28</td><td></td><td></td></tr> <tr><td></td><td></td><td></td><td></td><td></td><td></td><td></td><td>29</td><td>271/A5</td><td>29</td><td></td><td></td></tr> <tr><td></td><td></td><td></td><td></td><td></td><td></td><td></td><td>30</td><td>271/F5</td><td>30</td><td></td><td></td></tr> <tr><td></td><td></td><td></td><td></td><td></td><td></td><td></td><td>31</td><td>291/A4</td><td>31</td><td></td><td></td></tr> <tr><td></td><td></td><td></td><td></td><td></td><td></td><td></td><td></td><td>291/C4</td><td></td><td></td><td></td></tr> <tr><td></td><td></td><td></td><td></td><td></td><td></td><td></td><td></td><td>291/E4</td><td></td><td></td><td></td></tr> <tr><td></td><td></td><td></td><td></td><td></td><td></td><td></td><td></td><td>291/A6</td><td></td><td></td><td></td></tr> <tr><td></td><td></td><td></td><td></td><td></td><td></td><td></td><td></td><td>291/C6</td><td></td><td></td><td></td></tr> <tr><td></td><td></td><td></td><td></td><td></td><td></td><td></td><td></td><td>291/A7</td><td></td><td></td><td></td></tr> <tr><td></td><td></td><td></td><td></td><td></td><td></td><td></td><td></td><td>291/C7</td><td></td><td></td><td></td></tr> <tr><td></td><td></td><td></td><td></td><td></td><td></td><td></td><td></td><td>291/A8</td><td></td><td></td><td></td></tr> <tr><td></td><td></td><td></td><td></td><td></td><td></td><td></td><td></td><td>291/B8</td><td></td><td></td><td></td></tr> <tr><td></td><td></td><td></td><td></td><td></td><td></td><td></td><td></td><td>291/A10</td><td></td><td></td><td></td></tr> <tr><td></td><td></td><td></td><td></td><td></td><td></td><td></td><td></td><td>291/B10</td><td></td><td></td><td></td></tr> <tr><td></td><td></td><td></td><td></td><td></td><td></td><td></td><td></td><td>292/B1</td><td></td><td></td><td></td></tr> <tr><td></td><td></td><td></td><td></td><td></td><td></td><td></td><td></td><td>292/F1</td><td></td><td></td><td></td></tr> <tr><td></td><td></td><td></td><td></td><td></td><td></td><td></td><td></td><td>292/B2</td><td></td><td></td><td></td></tr> <tr><td></td><td></td><td></td><td></td><td></td><td></td><td></td><td></td><td>292/F2</td><td></td><td></td><td></td></tr> <tr><td></td><td></td><td></td><td></td><td></td><td></td><td></td><td></td><td>292/B3</td><td></td><td></td><td></td></tr> <tr><td></td><td></td><td></td><td></td><td></td><td></td><td></td><td></td><td>292/F3</td><td></td><td></td><td></td></tr> <tr><td></td><td></td><td></td><td></td><td></td><td></td><td></td><td></td><td>292/B4</td><td></td><td></td><td></td></tr> <tr><td></td><td></td><td></td><td></td><td></td><td></td><td></td><td></td><td>292/B5</td><td></td><td></td><td></td></tr> <tr><td></td><td></td><td></td><td></td><td></td><td></td><td></td><td></td><td>292/F5</td><td></td><td></td><td></td></tr> </table>										REFERENCE	X1 CT CKT.		REFERENCE	X2 VT CKT.		REFERENCE	X41 DC CKTS.	REFERENCE	X51 CON & PROTIN CKTS.	REFERENCE	X51 CON & PROTIN CKTS.	221/C5	1		222/B4	1		216/B3	1	216/E7	1	292/B6	51	221/C5	2		222/B4	2		216/B3	2	216/E7	2	292/B7	52	221/C5	3		222/C4	3		216/B3	3	231/D3	3	292/F7	53	221/D5	4		222/C4	4		216/C3	4	231/D4	4	292/B8	54	221/D5	5		SPARE	5		216/C3	5	231/D4	5	292/B9	55	221/D5	6					216/C3	6	231/D5	6	292/F9	56	221/D5	7					216/C7	7	231/D6	7	292/B10	57	221/D5	8					216/C7	8	231/D6	8	292/F10	58	221/D5	9					216/C7	9	231/D7	9	293/B4	59	SPARE	10					216/C7	10	231/D8	10	293/E4	60							SPARE	11	SPARE	11	SPARE	61								12	SPARE	12	SPARE	62								13	SPARE	13	SPARE	63								14	276/A2	14	SPARE	64								15	276/F2	15	SPARE	65								16	276/A7	16										17	276/F7	17										18	276/A2	18										19	276/E2	19										20	276/A4	20										21	276/E4	21										22	276/A5	22										23	276/E5	23										24	276/E5	24										25	271/A4	25										26	271/F4	26										27	271/A7	27										28	271/F7	28										29	271/A5	29										30	271/F5	30										31	291/A4	31											291/C4												291/E4												291/A6												291/C6												291/A7												291/C7												291/A8												291/B8												291/A10												291/B10												292/B1												292/F1												292/B2												292/F2												292/B3												292/F3												292/B4												292/B5												292/F5			
REFERENCE	X1 CT CKT.		REFERENCE	X2 VT CKT.		REFERENCE	X41 DC CKTS.	REFERENCE	X51 CON & PROTIN CKTS.	REFERENCE	X51 CON & PROTIN CKTS.	
221/C5	1		222/B4	1		216/B3	1	216/E7	1	292/B6	51	
221/C5	2		222/B4	2		216/B3	2	216/E7	2	292/B7	52	
221/C5	3		222/C4	3		216/B3	3	231/D3	3	292/F7	53	
221/D5	4		222/C4	4		216/C3	4	231/D4	4	292/B8	54	
221/D5	5		SPARE	5		216/C3	5	231/D4	5	292/B9	55	
221/D5	6					216/C3	6	231/D5	6	292/F9	56	
221/D5	7					216/C7	7	231/D6	7	292/B10	57	
221/D5	8					216/C7	8	231/D6	8	292/F10	58	
221/D5	9					216/C7	9	231/D7	9	293/B4	59	
SPARE	10					216/C7	10	231/D8	10	293/E4	60	
						SPARE	11	SPARE	11	SPARE	61	
							12	SPARE	12	SPARE	62	
							13	SPARE	13	SPARE	63	
							14	276/A2	14	SPARE	64	
							15	276/F2	15	SPARE	65	
							16	276/A7	16	
							17	276/F7	17	
							18	276/A2	18	
							19	276/E2	19	
							20	276/A4	20	
							21	276/E4	21	
							22	276/A5	22	
							23	276/E5	23	
							24	276/E5	24	
							25	271/A4	25	
							26	271/F4	26	
							27	271/A7	27	
							28	271/F7	28	
							29	271/A5	29	
							30	271/F5	30	
							31	291/A4	31	
								291/C4	
								291/E4	
								291/A6	
								291/C6	
								291/A7	
								291/C7	
								291/A8	
								291/B8	
								291/A10	
								291/B10	
								292/B1	
								292/F1	
								292/B2	
								292/F2	
								292/B3	
								292/F3	
								292/B4	
								292/B5	
								292/F5	
B	
C	<table border="1" style="width:100%; border-collapse: collapse;"> <tr> <td style="width:15%;">REFERENCE</td> <td style="width:15%;">XTJ T. JACK</td> <td style="width:15%;"></td> <td style="width:15%;">REFERENCE</td> <td style="width:15%;">X3 AC CKT.</td> <td style="width:15%;"></td> <td style="width:15%;">REFERENCE</td> <td style="width:15%;">X61 ALM. CKT.</td> <td style="width:15%;"></td> <td style="width:15%;">REFERENCE</td> <td style="width:15%;">X9 SPARE</td> </tr> <tr><td>211/D3</td><td>1</td><td></td><td>211/A3</td><td>1</td><td></td><td>212/E5</td><td>1</td><td></td><td>295/E1</td><td>1</td></tr> <tr><td>211/D3</td><td>2</td><td></td><td>211/C3</td><td>2</td><td></td><td>212/E5</td><td>2</td><td></td><td>295/E1</td><td>2</td></tr> <tr><td>211/D3</td><td>3</td><td></td><td>211/A3</td><td>3</td><td></td><td>294/E1</td><td>3</td><td></td><td>295/E2</td><td>3</td></tr> <tr><td>211/D3</td><td>4</td><td></td><td>211/C3</td><td>4</td><td></td><td>294/E2</td><td>4</td><td></td><td>295/E2</td><td>4</td></tr> <tr><td>SPARE</td><td>5</td><td></td><td>211/B3</td><td>5</td><td></td><td>294/E4</td><td>5</td><td></td><td>295/E4</td><td>5</td></tr> <tr><td></td><td></td><td></td><td>211/C3</td><td>6</td><td></td><td>294/E6</td><td>6</td><td></td><td>295/E4</td><td>6</td></tr> <tr><td></td><td></td><td></td><td>211/B3</td><td>7</td><td></td><td>294/E6</td><td>7</td><td></td><td>295/E5</td><td>7</td></tr> <tr><td></td><td></td><td></td><td>211/C3</td><td>8</td><td></td><td>294/E7</td><td>8</td><td></td><td>295/E5</td><td>8</td></tr> <tr><td></td><td></td><td></td><td>SPARE</td><td>9</td><td></td><td>294/E7</td><td>9</td><td></td><td>295/E6</td><td>9</td></tr> <tr><td></td><td></td><td></td><td>SPARE</td><td>10</td><td></td><td>SPARE</td><td>10</td><td></td><td>295/E6</td><td>10</td></tr> <tr><td></td><td></td><td></td><td></td><td></td><td></td><td>SPARE</td><td>11</td><td></td><td>295/E7</td><td>11</td></tr> <tr><td></td><td></td><td></td><td></td><td></td><td></td><td>SPARE</td><td>12</td><td></td><td>296/E7</td><td>12</td></tr> <tr><td></td><td></td><td></td><td></td><td></td><td></td><td>SPARE</td><td>13</td><td></td><td>295/E8</td><td>13</td></tr> <tr><td></td><td></td><td></td><td></td><td></td><td></td><td>SPARE</td><td>14</td><td></td><td>295/E8</td><td>14</td></tr> <tr><td></td><td></td><td></td><td></td><td></td><td></td><td>SPARE</td><td>15</td><td></td><td>295/E9</td><td>15</td></tr> <tr><td></td><td></td><td></td><td></td><td></td><td></td><td>SPARE</td><td>16</td><td></td><td>295/E9</td><td>16</td></tr> <tr><td></td><td></td><td></td><td></td><td></td><td></td><td>SPARE</td><td>17</td><td></td><td>SPARE</td><td>17</td></tr> <tr><td></td><td></td><td></td><td></td><td></td><td></td><td>SPARE</td><td>18</td><td></td><td>SPARE</td><td>18</td></tr> <tr><td></td><td></td><td></td><td></td><td></td><td></td><td>SPARE</td><td>19</td><td></td><td>SPARE</td><td>19</td></tr> <tr><td></td><td></td><td></td><td></td><td></td><td></td><td>SPARE</td><td>20</td><td></td><td>SPARE</td><td>20</td></tr> </table>										REFERENCE	XTJ T. JACK		REFERENCE	X3 AC CKT.		REFERENCE	X61 ALM. CKT.		REFERENCE	X9 SPARE	211/D3	1		211/A3	1		212/E5	1		295/E1	1	211/D3	2		211/C3	2		212/E5	2		295/E1	2	211/D3	3		211/A3	3		294/E1	3		295/E2	3	211/D3	4		211/C3	4		294/E2	4		295/E2	4	SPARE	5		211/B3	5		294/E4	5		295/E4	5				211/C3	6		294/E6	6		295/E4	6				211/B3	7		294/E6	7		295/E5	7				211/C3	8		294/E7	8		295/E5	8				SPARE	9		294/E7	9		295/E6	9				SPARE	10		SPARE	10		295/E6	10							SPARE	11		295/E7	11							SPARE	12		296/E7	12							SPARE	13		295/E8	13							SPARE	14		295/E8	14							SPARE	15		295/E9	15							SPARE	16		295/E9	16							SPARE	17		SPARE	17							SPARE	18		SPARE	18							SPARE	19		SPARE	19							SPARE	20		SPARE	20	
REFERENCE	XTJ T. JACK		REFERENCE	X3 AC CKT.		REFERENCE	X61 ALM. CKT.		REFERENCE	X9 SPARE	
211/D3	1		211/A3	1		212/E5	1		295/E1	1	
211/D3	2		211/C3	2		212/E5	2		295/E1	2	
211/D3	3		211/A3	3		294/E1	3		295/E2	3	
211/D3	4		211/C3	4		294/E2	4		295/E2	4	
SPARE	5		211/B3	5		294/E4	5		295/E4	5	
			211/C3	6		294/E6	6		295/E4	6	
			211/B3	7		294/E6	7		295/E5	7	
			211/C3	8		294/E7	8		295/E5	8	
			SPARE	9		294/E7	9		295/E6	9	
			SPARE	10		SPARE	10		295/E6	10	
						SPARE	11		295/E7	11	
						SPARE	12		296/E7	12	
						SPARE	13		295/E8	13	
						SPARE	14		295/E8	14	
						SPARE	15		295/E9	15	
						SPARE	16		295/E9	16	
						SPARE	17		SPARE	17	
						SPARE	18		SPARE	18	
						SPARE	19		SPARE	19	
						SPARE	20		SPARE	20	
D	
E	
F	<table border="1" style="width:100%; border-collapse: collapse;"> <tr> <td style="width:15%;">REFERENCE</td> <td style="width:15%;">X6 ALM. CKT.</td> <td style="width:15%;"></td> <td style="width:15%;">REFERENCE</td> <td style="width:15%;">X61 ALM. CKT.</td> <td style="width:15%;"></td> <td style="width:15%;">REFERENCE</td> <td style="width:15%;">X61 ALM. CKT.</td> <td style="width:15%;"></td> <td style="width:15%;">REFERENCE</td> <td style="width:15%;">X61 ALM. CKT.</td> </tr> <tr><td>212/C5</td><td>1</td><td></td><td>212/E5</td><td>1</td><td></td><td>212/E5</td><td>1</td><td></td><td>212/E5</td><td>1</td></tr> <tr><td>212/C5</td><td>2</td><td></td><td>294/E1</td><td>2</td><td></td><td>294/E1</td><td>2</td><td></td><td>294/E1</td><td>2</td></tr> <tr><td>294//E1</td><td>3</td><td></td><td>294/E2</td><td>3</td><td></td><td>294/E2</td><td>3</td><td></td><td>294/E2</td><td>3</td></tr> </table>										REFERENCE	X6 ALM. CKT.		REFERENCE	X61 ALM. CKT.		REFERENCE	X61 ALM. CKT.		REFERENCE	X61 ALM. CKT.	212/C5	1		212/E5	1		212/E5	1		212/E5	1	212/C5	2		294/E1	2		294/E1	2		294/E1	2	294//E1	3		294/E2	3		294/E2	3		294/E2	3	
REFERENCE	X6 ALM. CKT.		REFERENCE	X61 ALM. CKT.		REFERENCE	X61 ALM. CKT.		REFERENCE	X61 ALM. CKT.	
212/C5	1		212/E5	1		212/E5	1		212/E5	1	
212/C5	2		294/E1	2		294/E1	2		294/E1	2	
294//E1	3		294/E2	3		294/E2	3		294/E2	3	
G	<table border="1" style="width:100%; border-collapse: collapse;"> <tr> <td style="width:15%;">AS-BUILT BY</td> <td style="width:15%;">DATE</td> <td style="width:15%;">CONTRACT NO.</td> <td style="width:15%;">11131113/00</td> <td style="width:15%;">JOB ORDER NO.</td> <td style="width:15%;">S-13656</td> <td style="width:15%;">TERMINAL BLOCKS PANEL +R01.1</td> <td style="width:15%;">132kV UGF-8710 RELAY PANEL-1 +R03.1</td> <td style="width:15%;">INDEX</td> <td style="width:15%;">PLANT NO.</td> <td style="width:15%;">DRAWING NUMBER</td> <td style="width:15%;">SHEET NO.</td> <td style="width:15%;">REV. NO.</td> </tr> <tr> <td>00</td> <td>13 04</td> <td></td> <td></td> <td></td> <td></td> <td>S/S 8709-132/13.8KV IN AL-KHARJ CITY</td> <td>S/S 8709-132/13.8KV IN AL-KHARJ CITY</td> <td>-</td> <td>C421</td> <td>CD-322919</td> <td>301</td> <td>411</td> </tr> <tr> <td>REV. NO.</td> <td>DATE</td> <td colspan="2">DESCRIPTION</td> <td>OPRG. DEPT.</td> <td>ENG. DEPT.</td> <td>SAUDI ARABIA</td> <td>SAUDI ARABIA</td> <td></td> <td></td> <td></td> <td></td> <td></td> </tr> </table>										AS-BUILT BY	DATE	CONTRACT NO.	11131113/00	JOB ORDER NO.	S-13656	TERMINAL BLOCKS PANEL +R01.1	132kV UGF-8710 RELAY PANEL-1 +R03.1	INDEX	PLANT NO.	DRAWING NUMBER	SHEET NO.	REV. NO.	00	13 04					S/S 8709-132/13.8KV IN AL-KHARJ CITY	S/S 8709-132/13.8KV IN AL-KHARJ CITY	-	C421	CD-322919	301	411	REV. NO.	DATE	DESCRIPTION		OPRG. DEPT.	ENG. DEPT.	SAUDI ARABIA	SAUDI ARABIA	
AS-BUILT BY	DATE	CONTRACT NO.	11131113/00	JOB ORDER NO.	S-13656	TERMINAL BLOCKS PANEL +R01.1	132kV UGF-8710 RELAY PANEL-1 +R03.1	INDEX	PLANT NO.	DRAWING NUMBER	SHEET NO.	REV. NO.	
00	13 04					S/S 8709-132/13.8KV IN AL-KHARJ CITY	S/S 8709-132/13.8KV IN AL-KHARJ CITY	-	C421	CD-322919	301	411	
REV. NO.	DATE	DESCRIPTION		OPRG. DEPT.	ENG. DEPT.	SAUDI ARABIA	SAUDI ARABIA	


THIS DRAWING AND THE INFORMATION CONTAINED HEREIN ARE THE SOLE PROPERTY OF National Grid SA. NO REPRODUCTION IN FULL OR IN PART SHALL BE OBTAINED FROM THIS DOCUMENT WITHOUT THE WRITTEN CONSENT OF ITS OWNER.

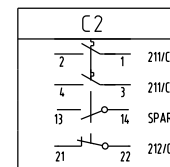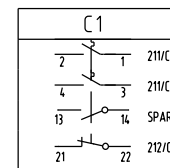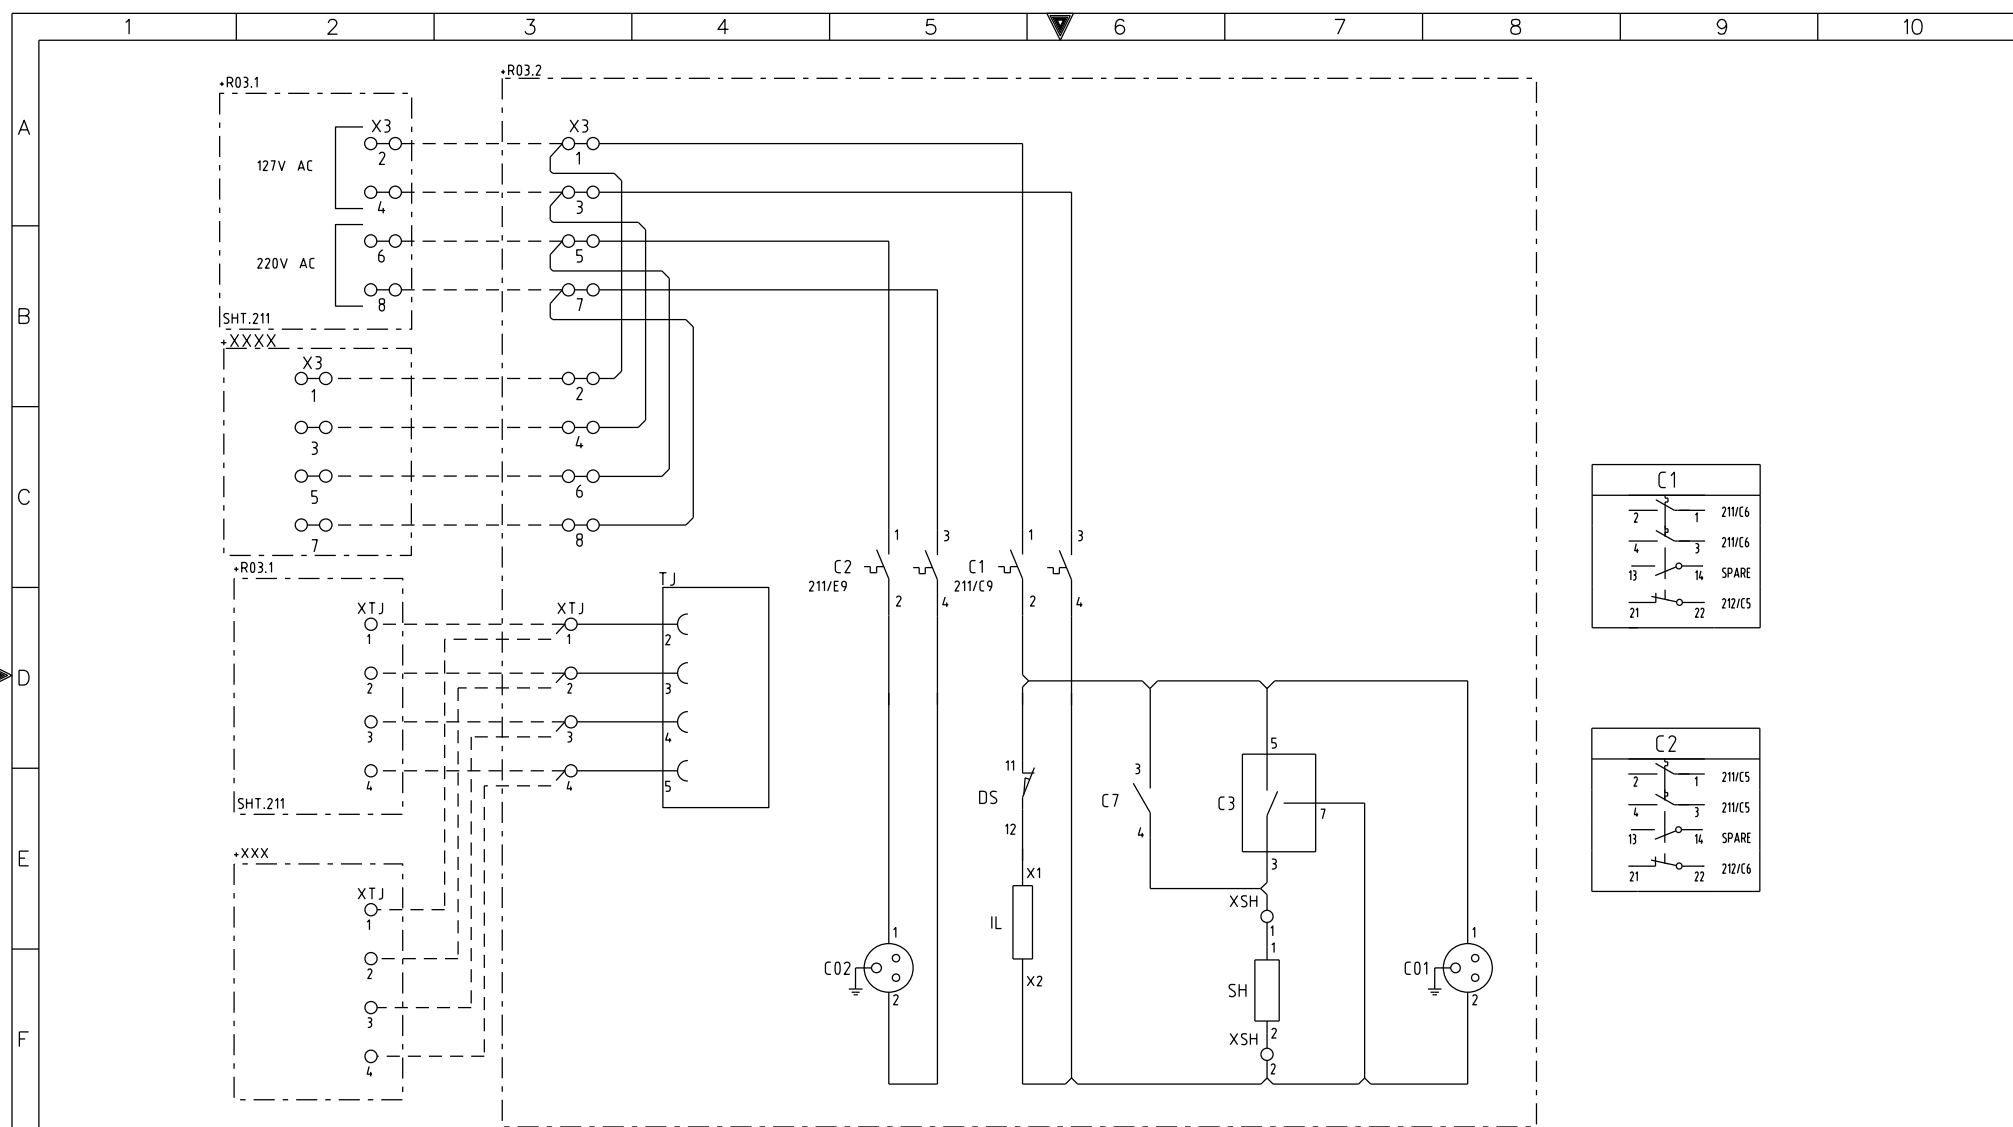


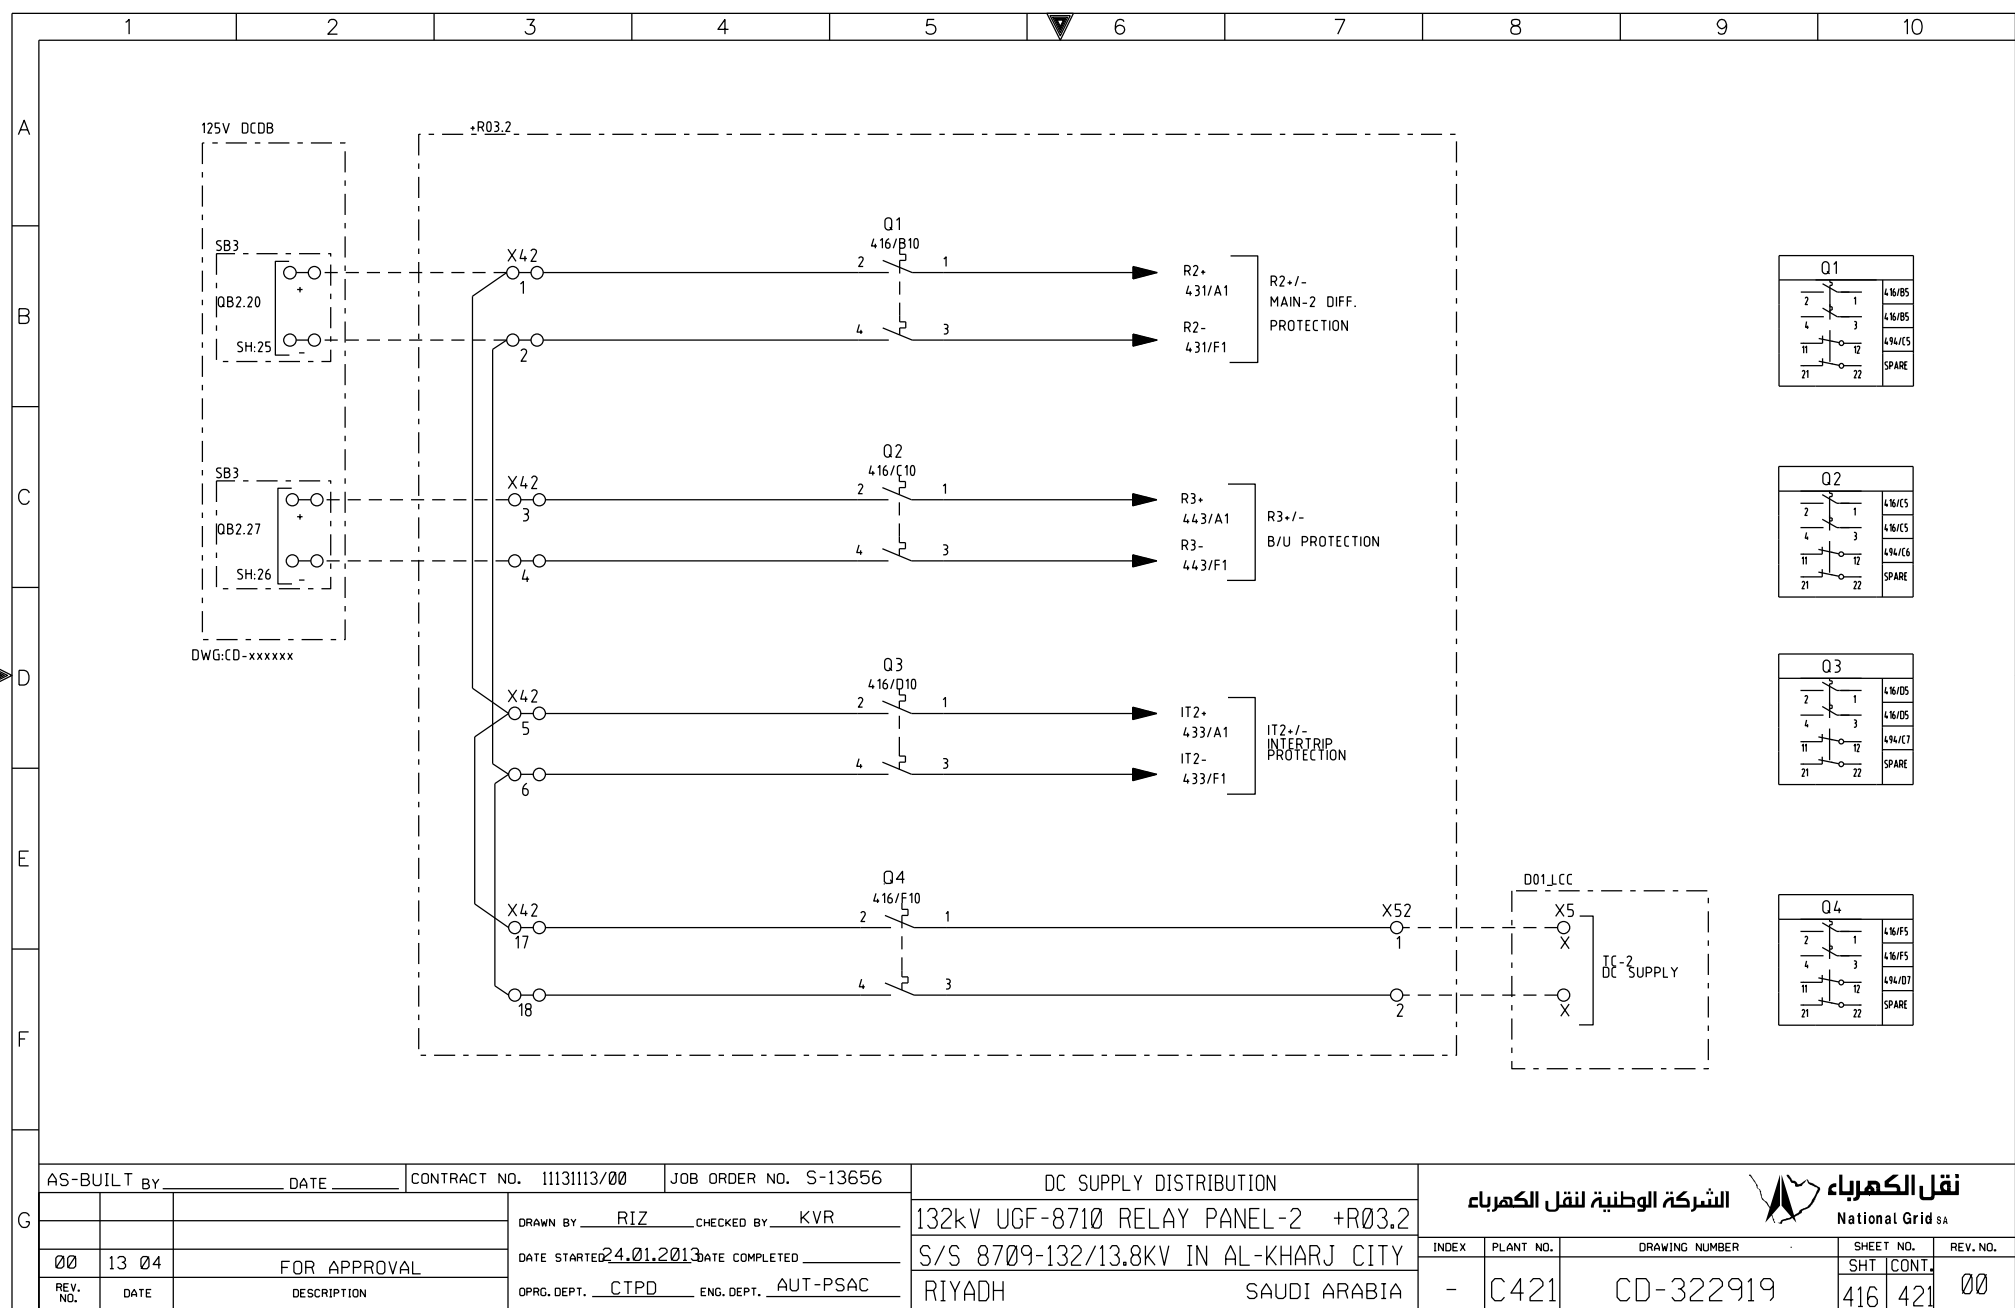
AS-BUILT BY _____ DATE _____		CONTRACT NO. 11131113/00	JOB ORDER NO. S-13656	AC SUPPLY FOR ILLUMINATION & POWER SOCKET		الشركة الوطنية لنقل الكهرباء		نقل الكهرباء	
		DRAWN BY RIZ	CHECKED BY KVR	132kV UGF-8710 RELAY PANEL-1/2		National Grid SA			
		DATE STARTED 24.01.2013	DATE COMPLETED _____	S/S 8709-132/13.8KV IN AL-KHARJ CITY		INDEX	PLANT NO.	DRAWING NUMBER	SHEET NO.
		OPRG. DEPT. CTPD	ENG. DEPT. AUT-PSAC	RIYADH SAUDI ARABIA		-	C421	CD-322919	411 412
REV. NO.	DATE	DESCRIPTION							
00	13 04	FOR APPROVAL							

THIS DRAWING AND THE INFORMATION CONTAINED HEREIN ARE THE SOLE PROPERTY OF National Grid SA. NO REPRODUCTION IN FULL OR IN PART SHALL BE OBTAINED FROM THIS DOCUMENT WITHOUT THE WRITTEN CONSENT OF ITS OWNER.




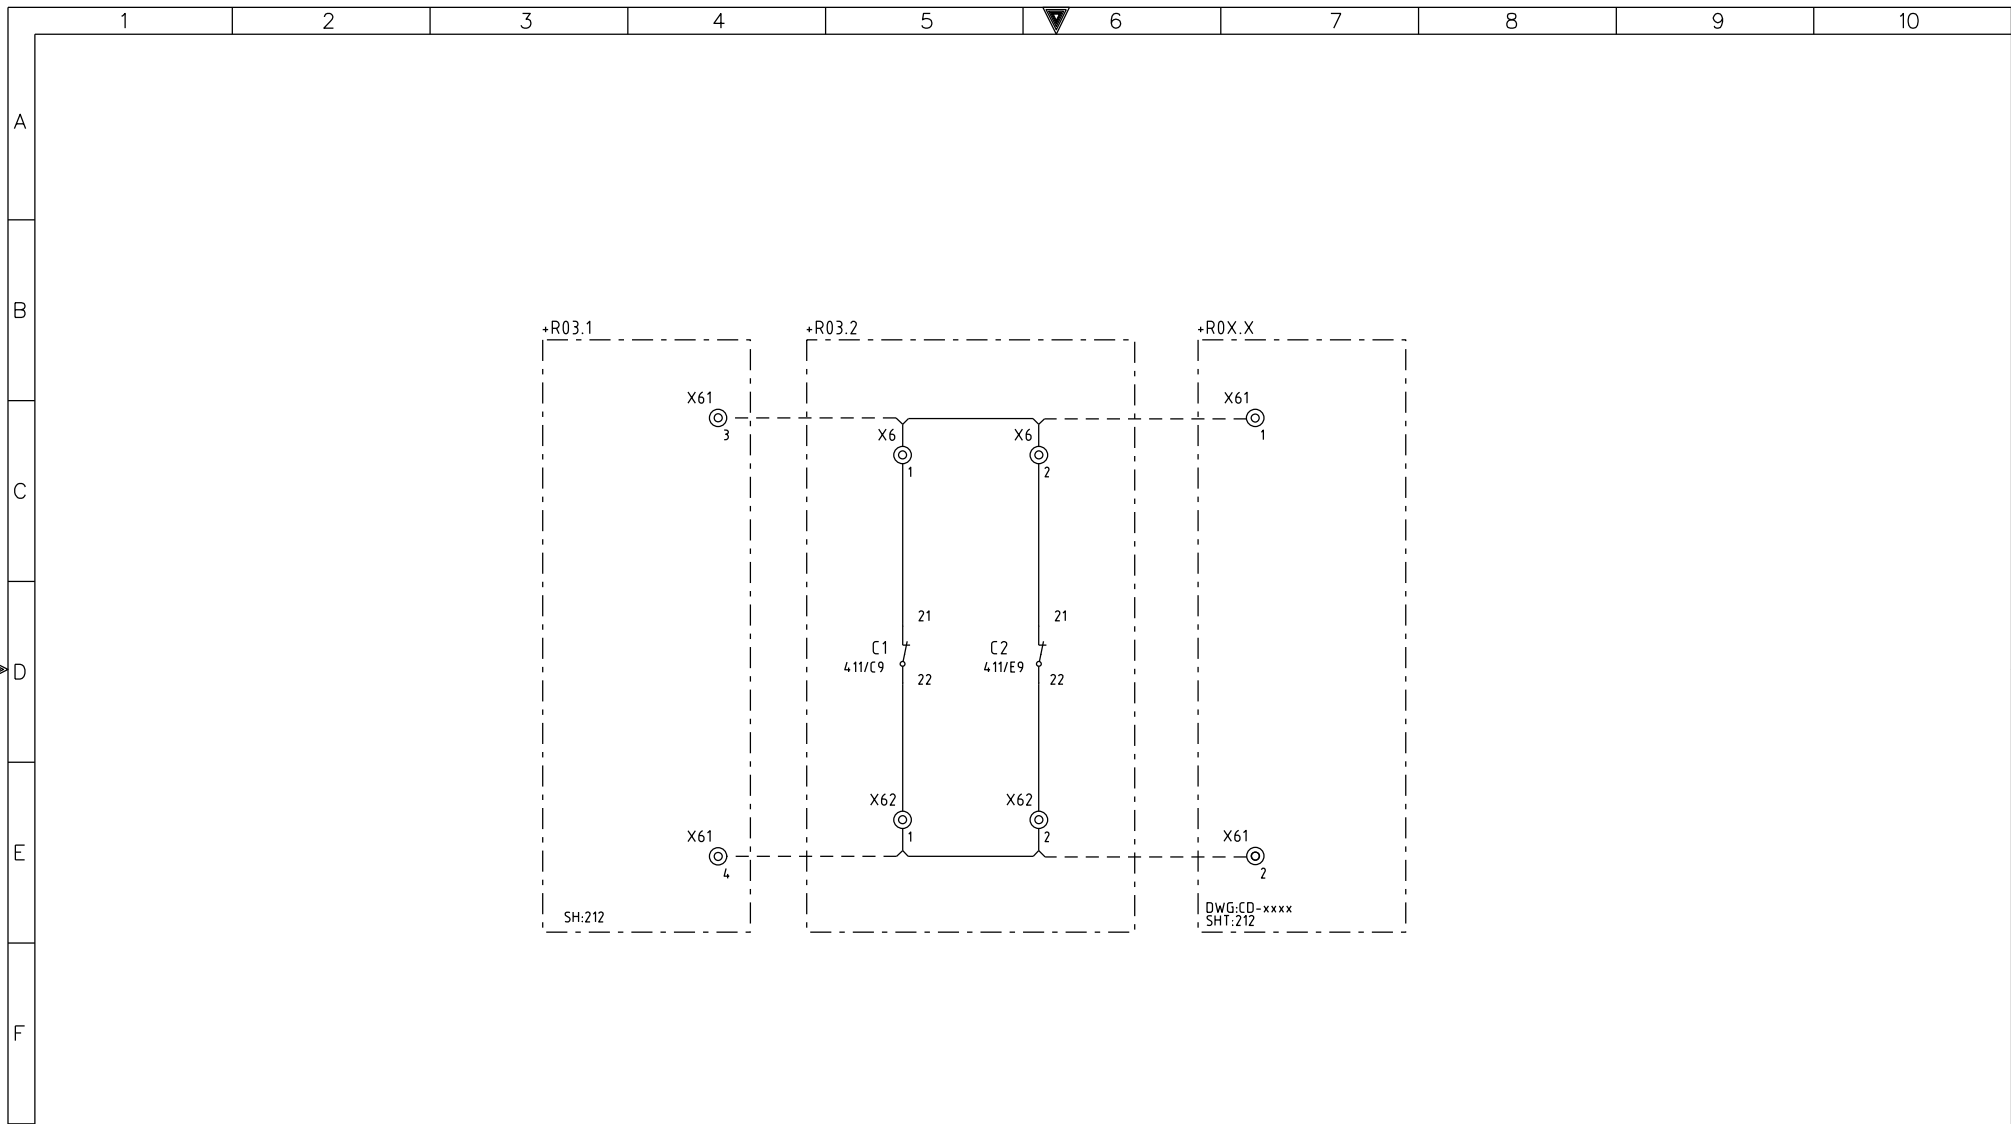


AS-BUILT BY _____ DATE _____			CONTRACT NO. 11131113/00		JOB ORDER NO. S-13656		AC MCB AUX CONTACTS			<div> <div>الشركة الوطنية لنقل الكهرباء</div> <div>  <div>نقل الكهرباء</div> <div>National Grid sa</div> </div> </div>			
			DRAWN BY <u>RIZ</u> CHECKED BY <u>KVR</u>		132kV UGF-8710 RELAY PANEL-2 +R03.2		INDEX			PLANT NO.	DRAWING NUMBER	SHEET NO.	REV. NO.
			DATE STARTED <u>24.01.2013</u> DATE COMPLETED _____		S/S 8709-132/13.8KV IN AL-KHARJ CITY		-			C421	CD-322919	SHT 412	CONT. 416
			OPRG. DEPT. <u>CTPD</u> ENG. DEPT. <u>AUT-PSAC</u>		RIYADH SAUDI ARABIA								00
			FOR APPROVAL										
			REV. NO.		DATE								



THIS DRAWING AND THE INFORMATION CONTAINED HEREIN ARE THE SOLE PROPERTY OF National Grid SA. NO REPRODUCTION IN FULL OR IN PART SHALL BE OBTAINED FROM THIS DOCUMENT WITHOUT THE WRITTEN CONSENT OF ITS OWNER.

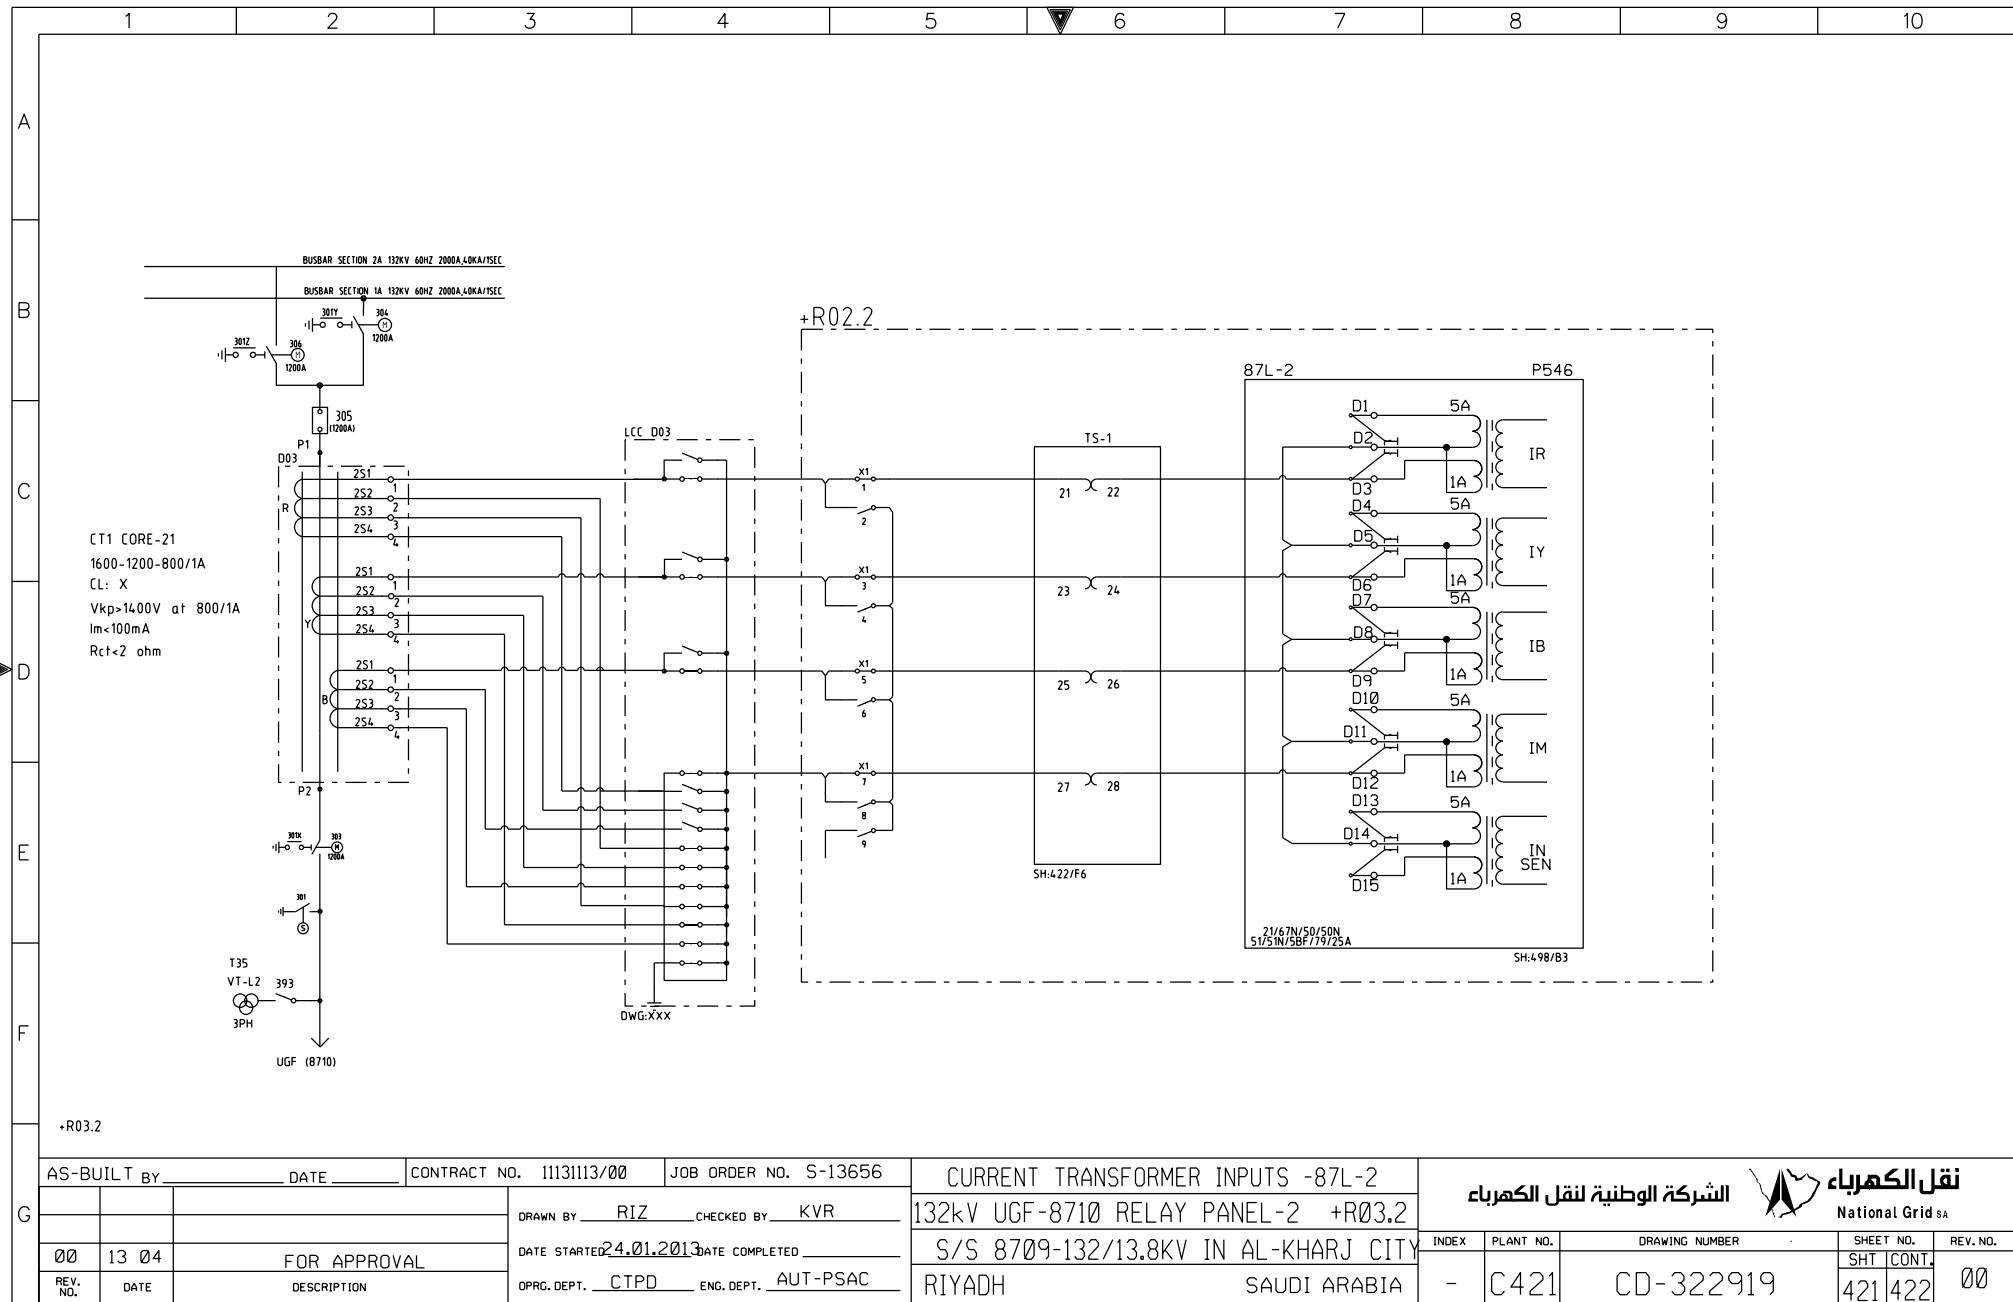


THIS DRAWING AND THE INFORMATION CONTAINED HEREIN ARE THE SOLE PROPERTY OF National Grid SA. NO REPRODUCTION IN FULL OR IN PART SHALL BE OBTAINED FROM THIS DOCUMENT WITHOUT THE WRITTEN CONSENT OF ITS OWNER.

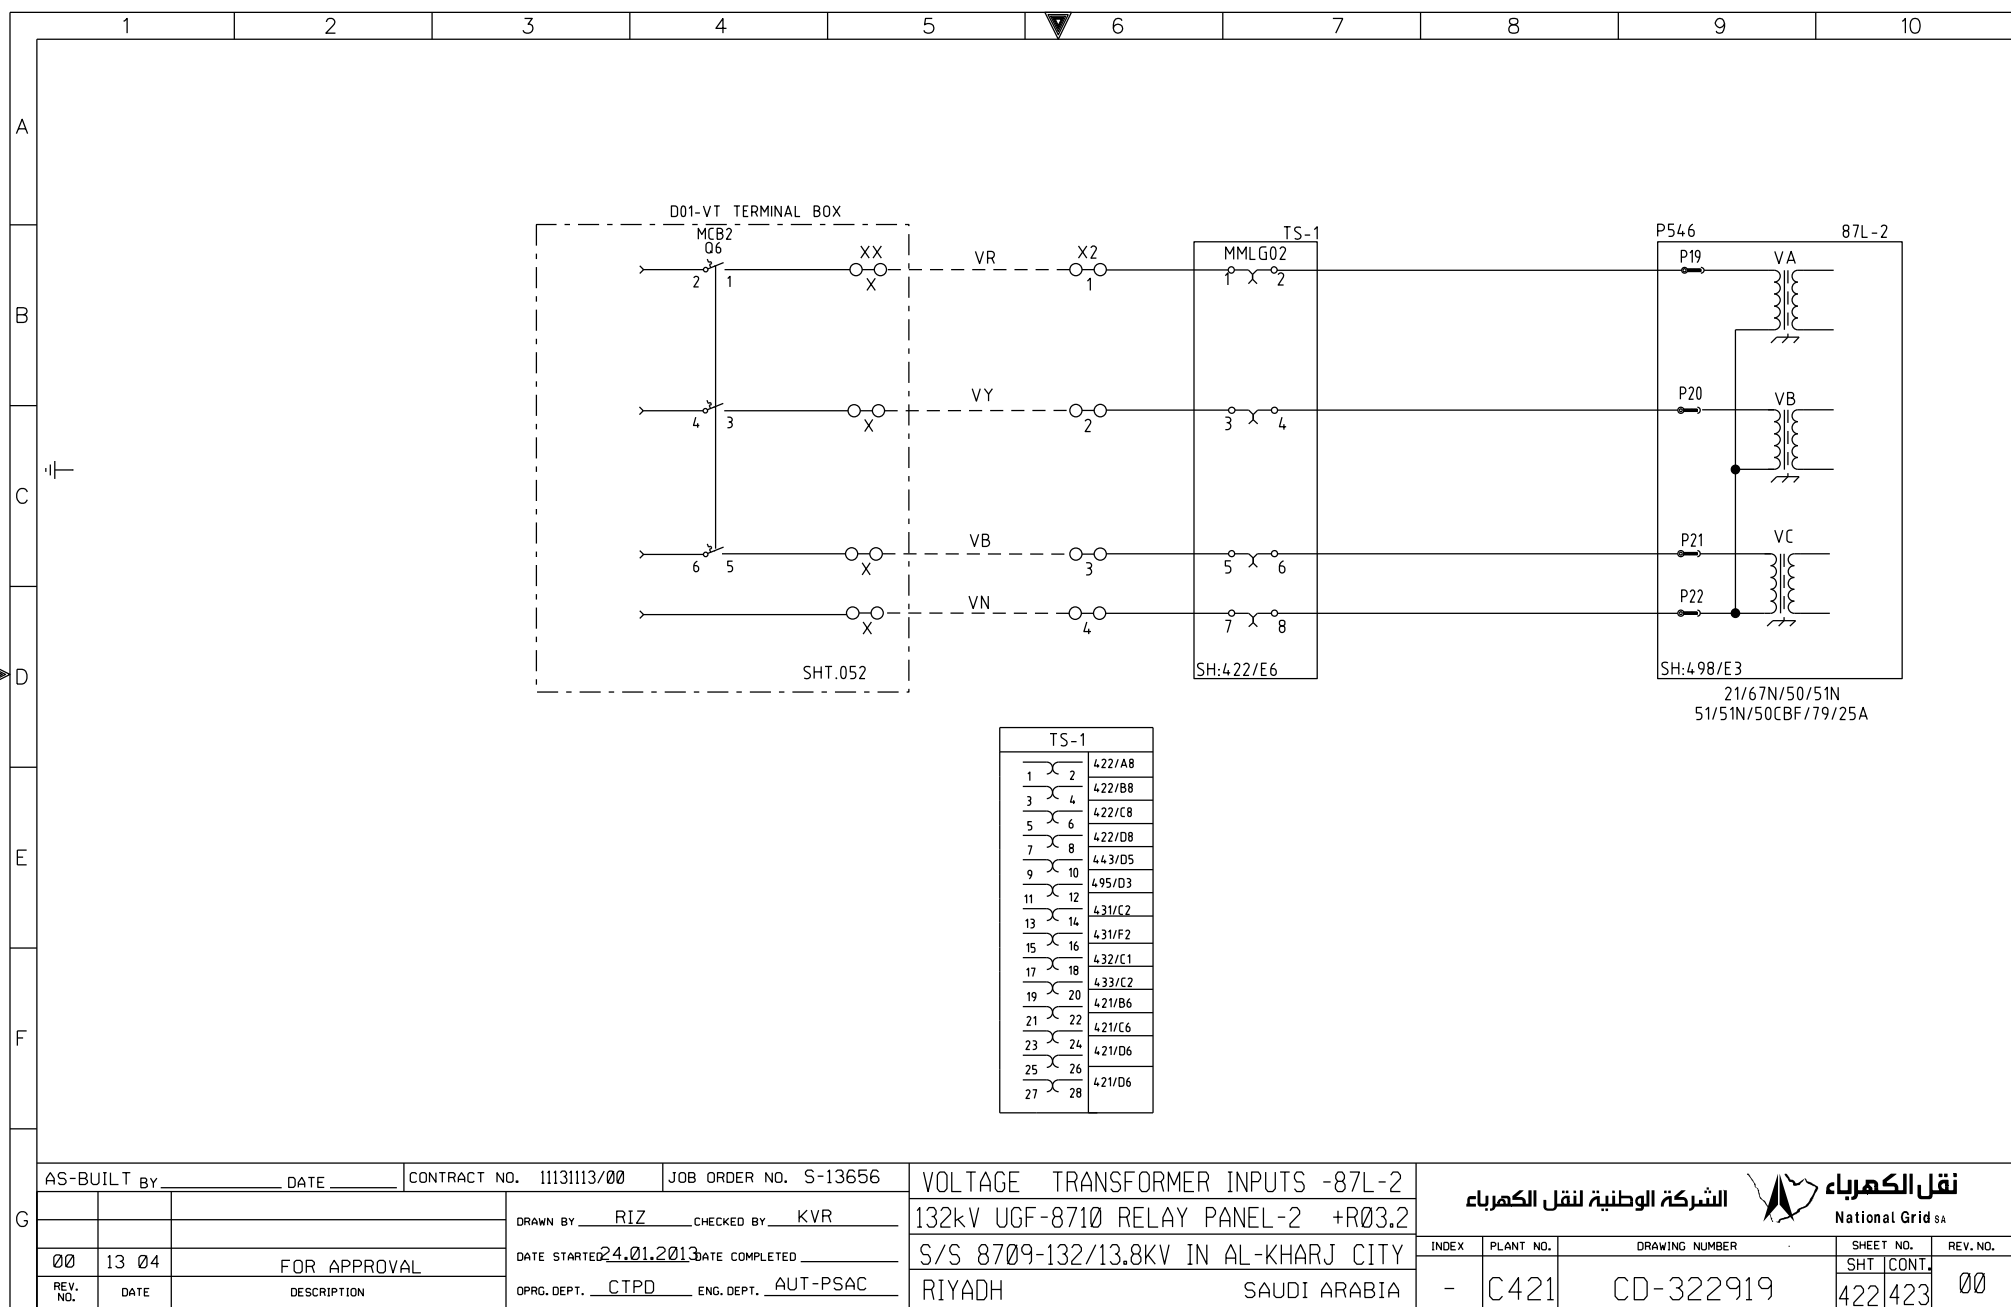

TS-1	
1	2
3	4
5	6
7	8
9	10
11	12
13	14
15	16
17	18
19	20
21	22
23	24
25	26
27	28



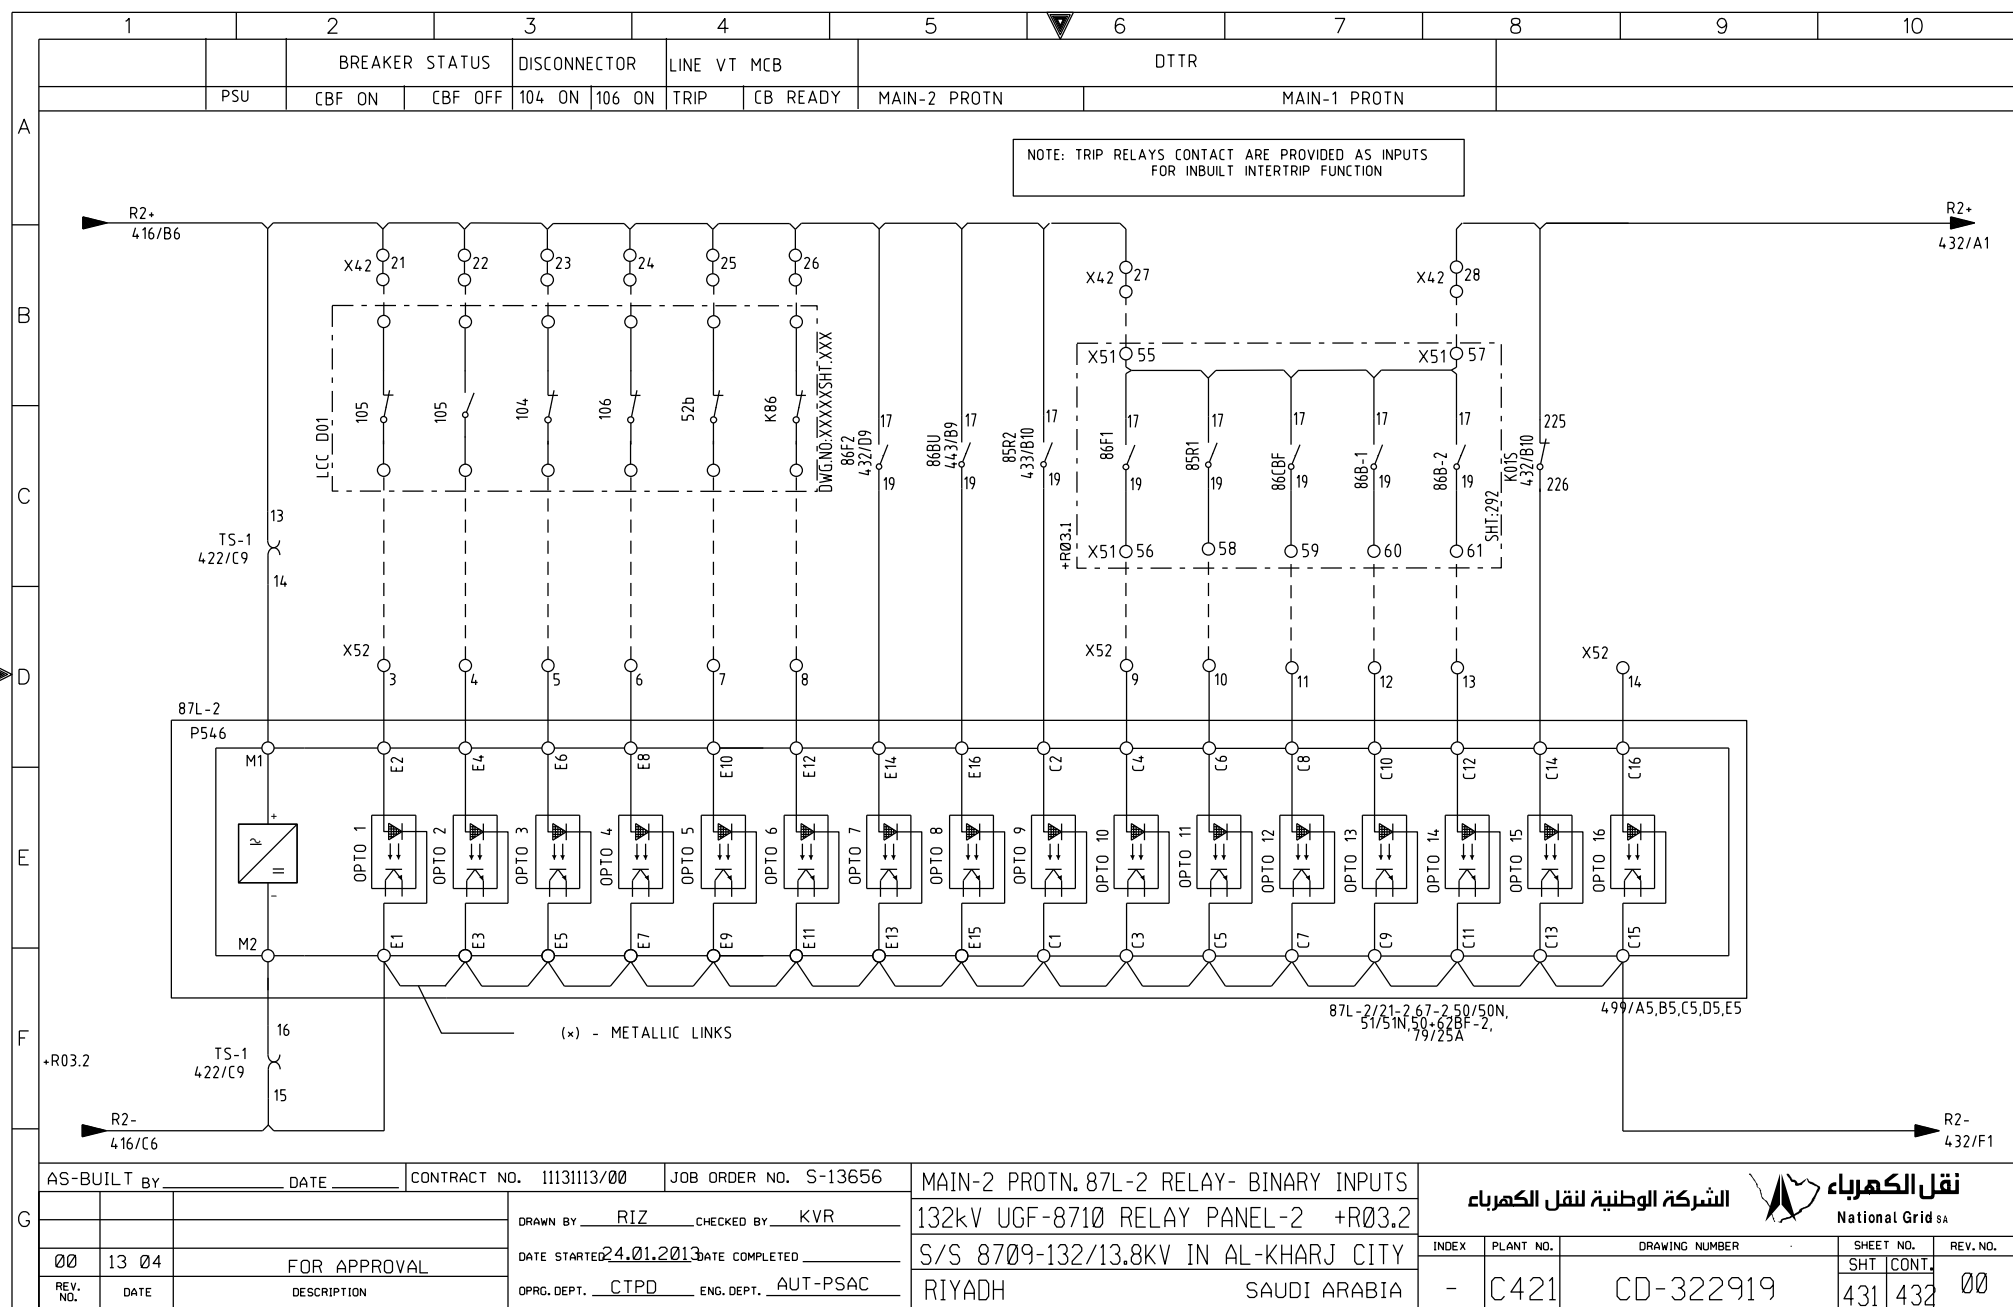

AS-BUILT BY

DATE

CONTRACT NO. 11131113/00

JOB ORDER NO. S-13656

DRAWN BY RIZ

CHECKED BY KVR

DATE STARTED 24.01.2013

DATE COMPLETED

OPRG. DEPT. CTPD

ENG. DEPT. AUT-PSAC


MAIN-2 PROTN. 87L-2 RELAY- BINARY INPUTS

132kV UGF-8710 RELAY PANEL-2 +R03.2

S/S 8709-132/13.8KV IN AL-KHARJ CITY

RIYADH SAUDI ARABIA

نقل الكهرباء



الشركة الوطنية لنقل الكهرباء

National Grid SA

INDEX

PLANT NO.

DRAWING NUMBER

SHEET NO.

SHT CONT.

REV. NO.

-


C421

CD-322919


431

432

00

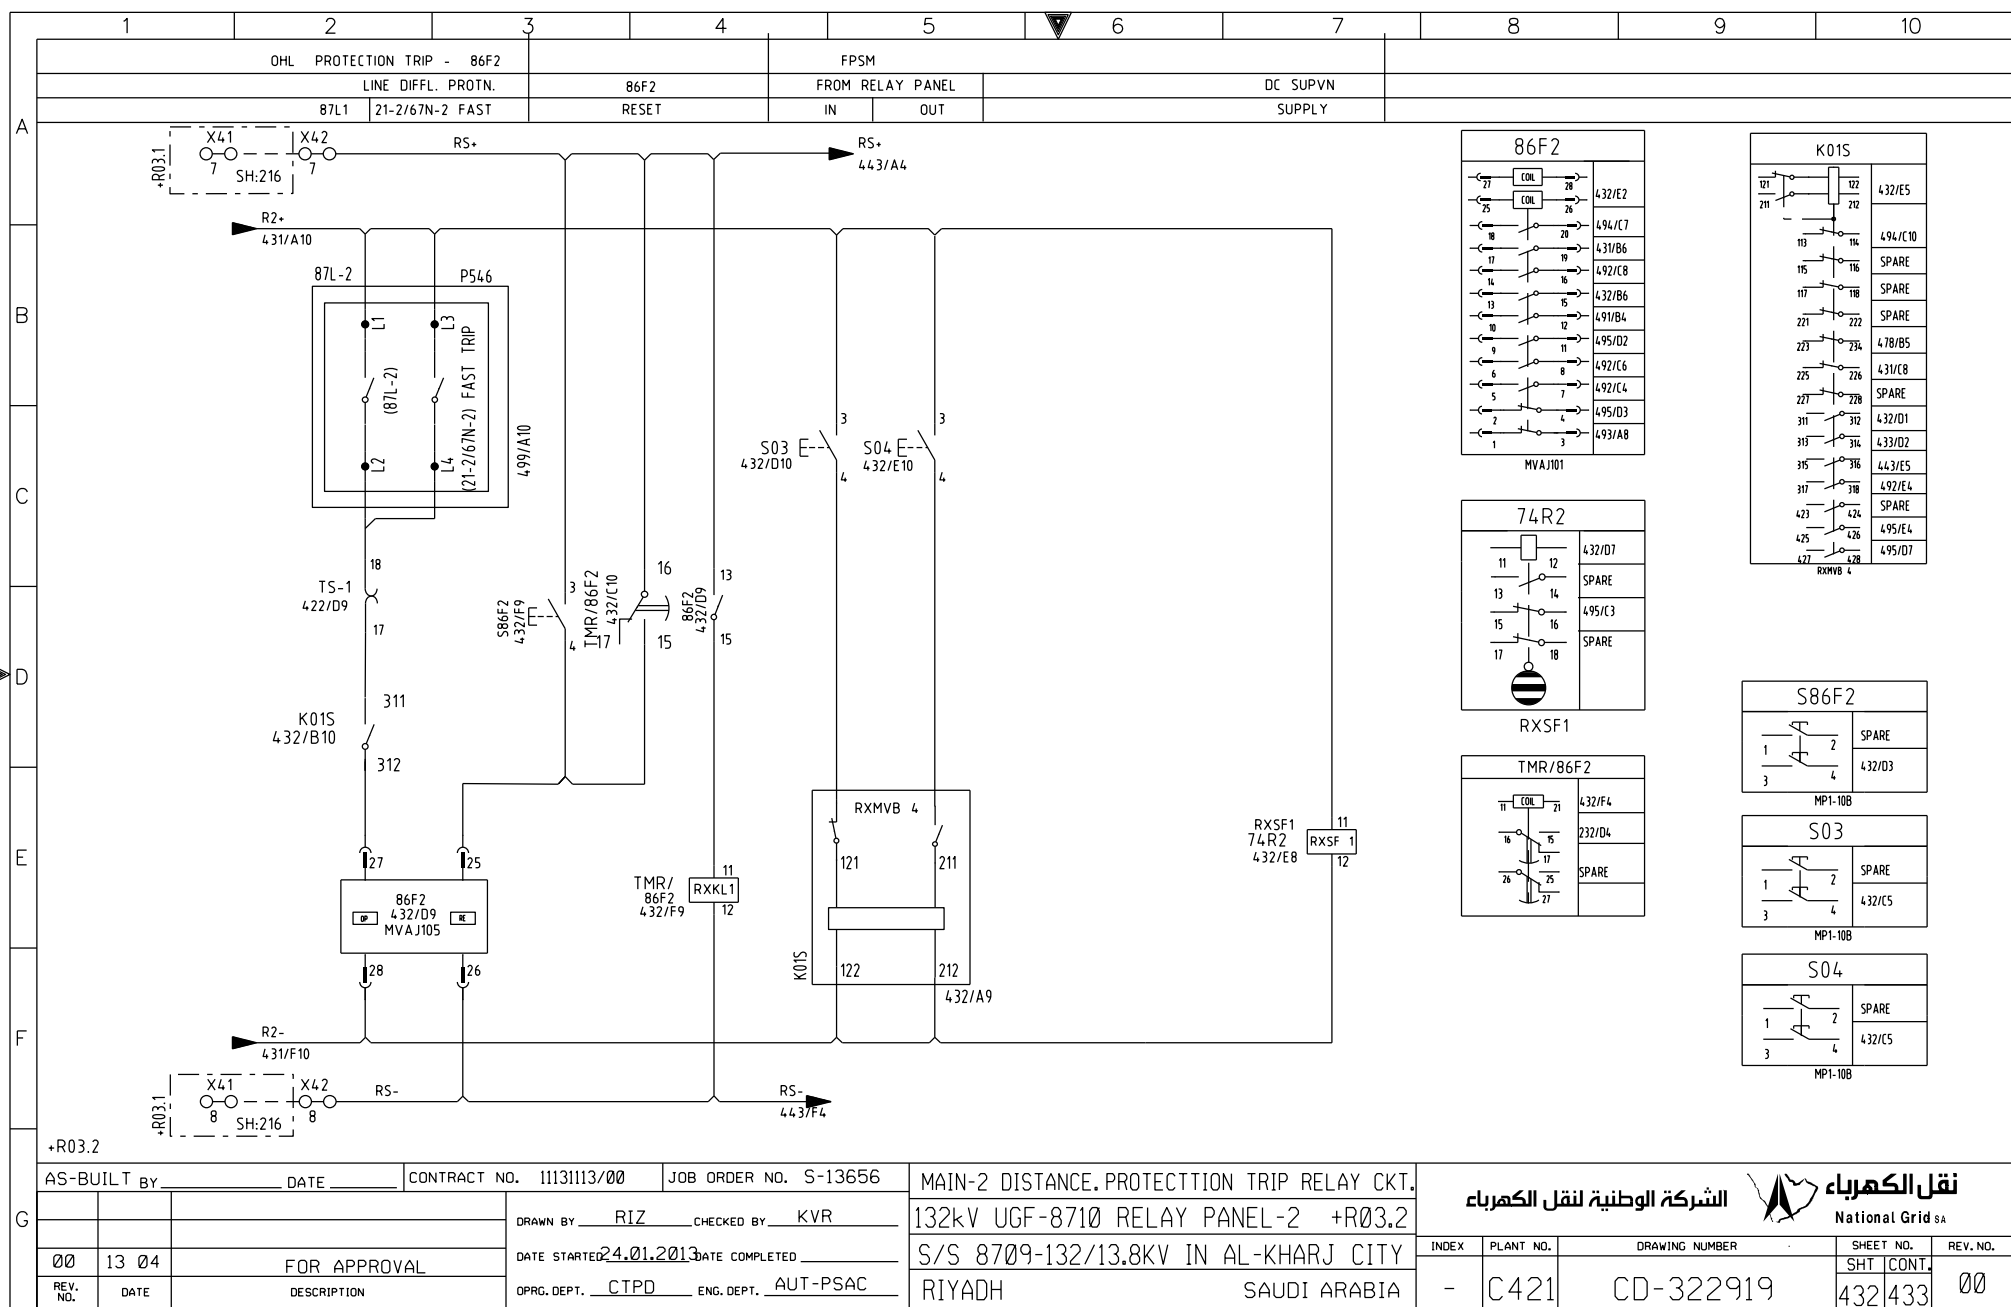

THIS DRAWING AND THE INFORMATION CONTAINED HEREIN ARE THE SOLE PROPERTY OF National Grid SA. NO REPRODUCTION IN FULL OR IN PART SHALL BE OBTAINED FROM THIS DOCUMENT WITHOUT THE WRITTEN CONSENT OF ITS OWNER.

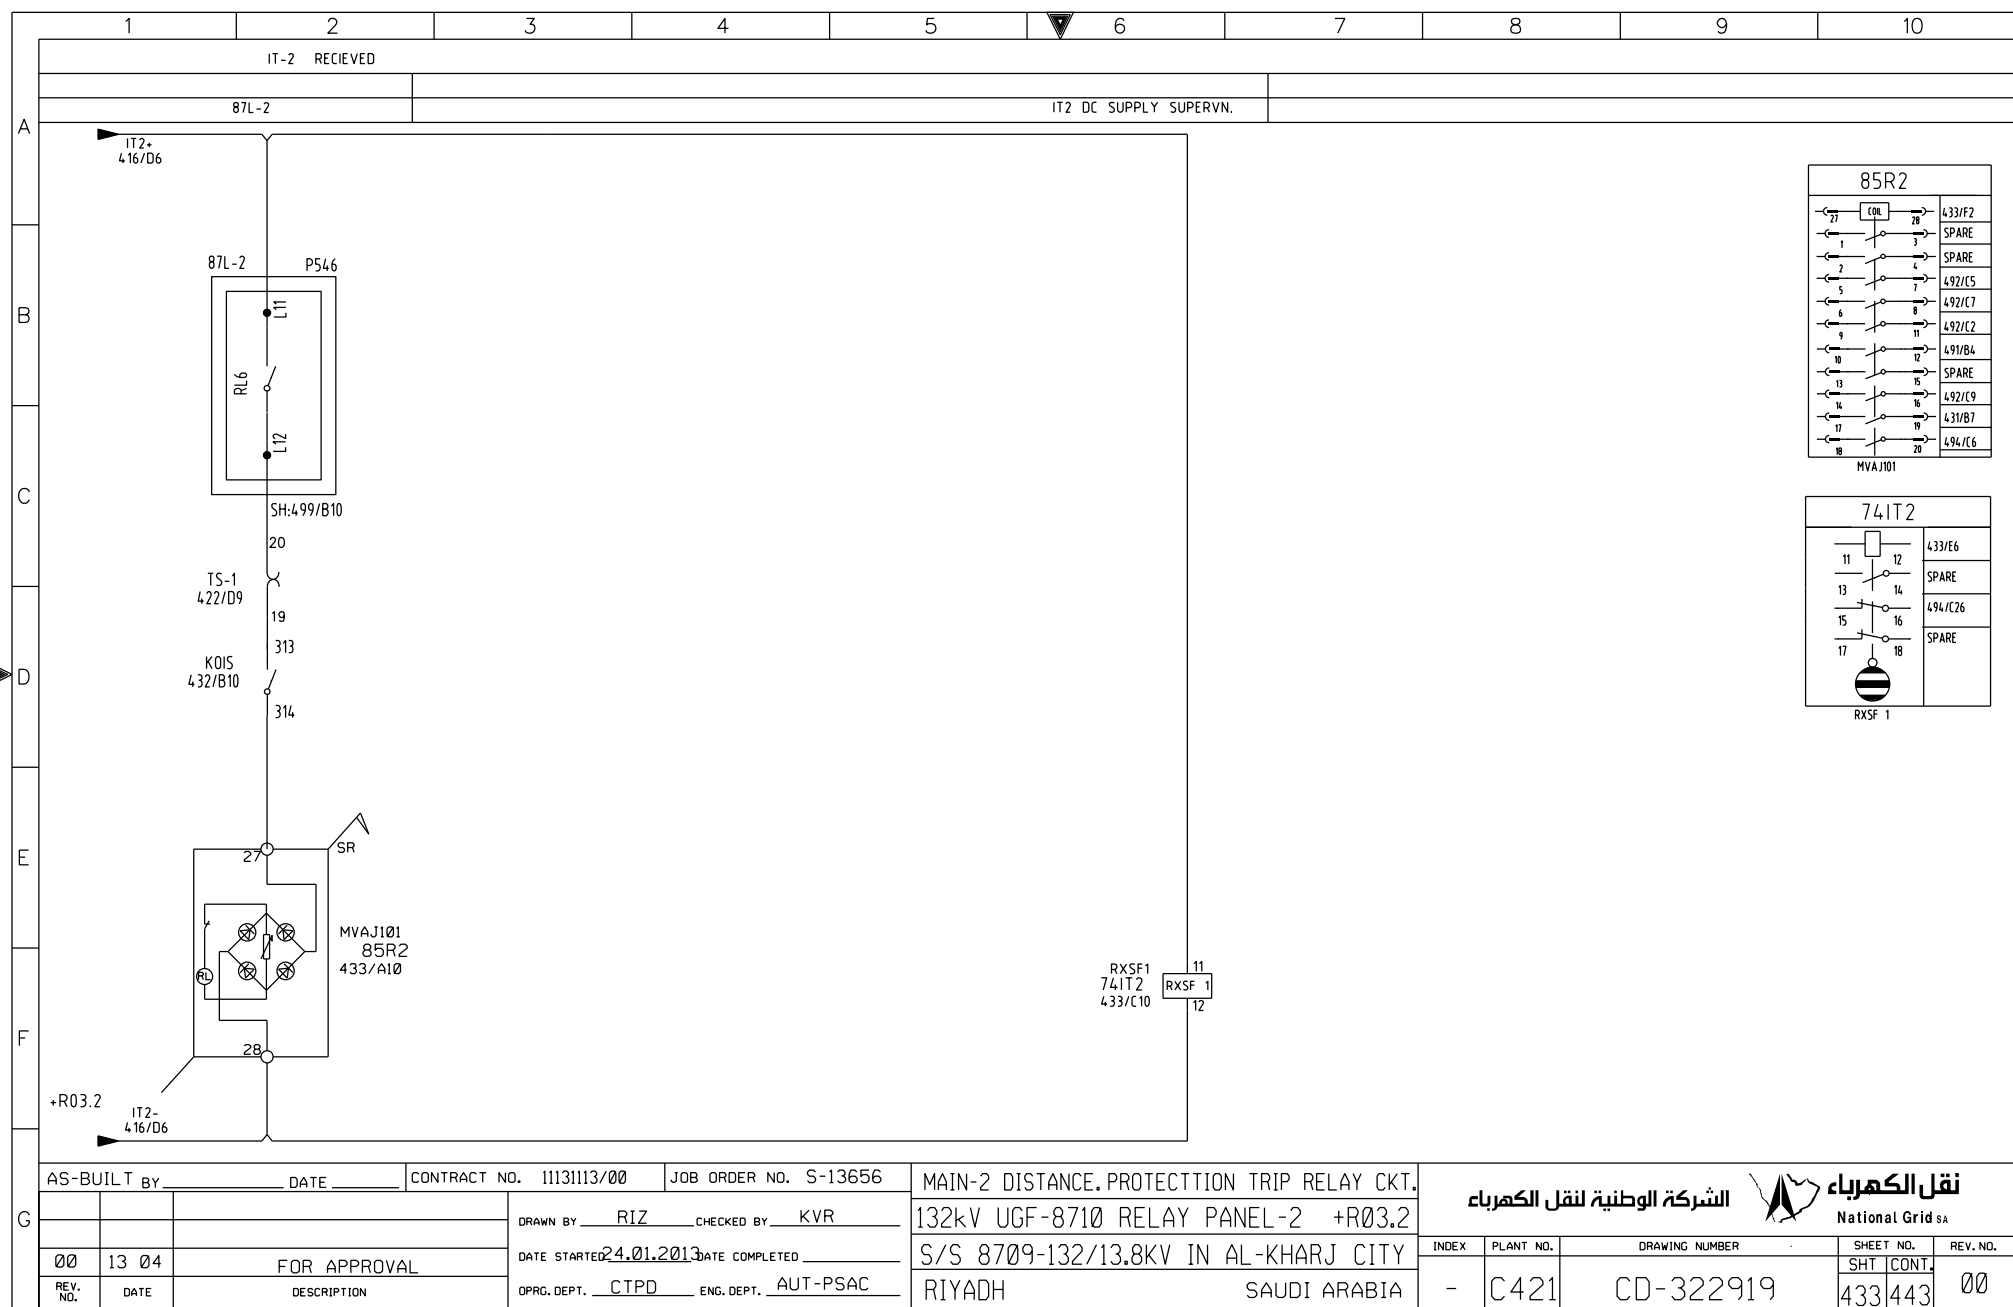


THIS DRAWING AND THE INFORMATION CONTAINED HEREIN ARE THE SOLE PROPERTY OF National Grid SA. NO REPRODUCTION IN FULL OR IN PART SHALL BE OBTAINED FROM THIS DOCUMENT WITHOUT THE WRITTEN CONSENT OF ITS OWNER.

AS-BUILT BY _____ DATE _____			CONTRACT NO. 11131113/00	JOB ORDER NO. S-13656	MAIN-2 DISTANCE.PROTECTION TRIP RELAY CKT.	<div style="display: flex; align-items: center;"> <div style="margin-right: 10px;">الشركة الوطنية لنقل الكهرباء</div> <div style="text-align: center;"> <div>نقل الكهرباء National Grid SA</div> </div> </div>			
			DRAWN BY RIZ	CHECKED BY KVR	132kV UGF-8710 RELAY PANEL-2 +R03.2				
			DATE STARTED 24.01.2013	DATE COMPLETED	S/S 8709-132/13.8KV IN AL-KHARJ CITY	INDEX	PLANT NO.	DRAWING NUMBER	SHEET NO.
00	13 04	FOR APPROVAL	OPRG. DEPT. CTPD	ENG. DEPT. AUT-PSAC	RIYADH SAUDI ARABIA	-	C421	CD-322919	SHT 1 CONT.
REV. NO.	DATE	DESCRIPTION							433/443

NG/D2-D (2012/01)


DMS VECTOR NGD200



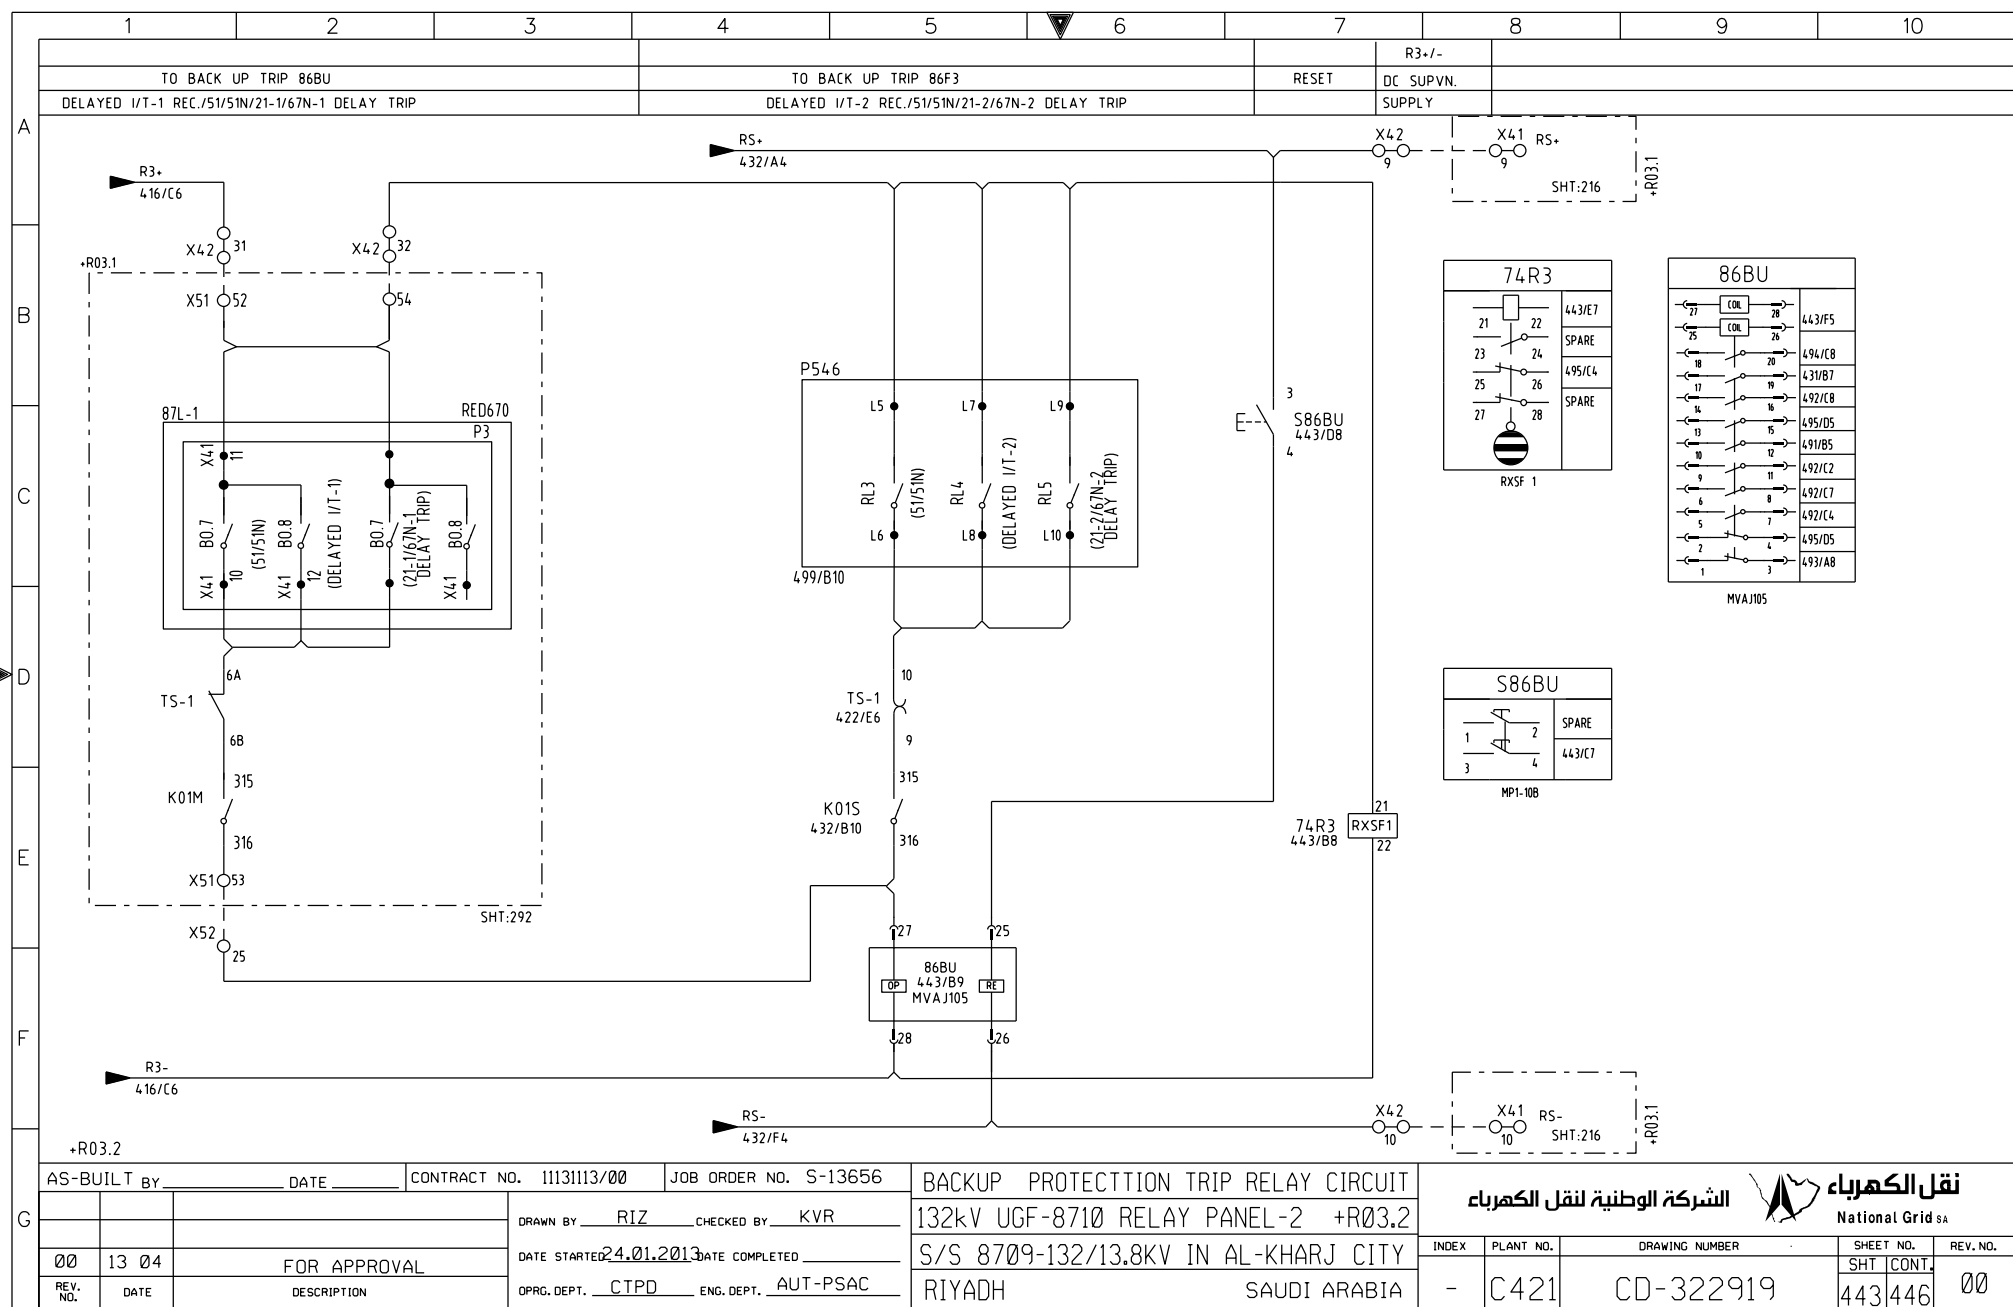


THIS DRAWING AND THE INFORMATION CONTAINED HEREIN ARE THE SOLE PROPERTY OF National Grid SA. NO REPRODUCTION IN FULL OR IN PART SHALL BE OBTAINED WITHOUT THE WRITTEN CONSENT OF ITS OWNER.


G	AS-BUILT BY _____ DATE _____		CONTRACT NO. 11131113/00	JOB ORDER NO. S-13656	BACKUP PROTECTION TRIP RELAY CIRCUIT		<div style="display: flex; justify-content: space-between;"> <div> <p>الشركة الوطنية لنقل الكهرباء</p> <p>نقل الكهرباء</p> <p>National Grid SA</p> </div> <div> <p>INDEX</p> <p>PLANT NO.</p> <p>DRAWING NUMBER</p> <p>SHEET NO.</p> <p>REV. NO.</p> </div> </div>			
			DRAWN BY <u>RIZ</u> CHECKED BY <u>KVR</u>		132kV UGF-8710 RELAY PANEL-2 +R03.2					
			DATE STARTED <u>24.01.2013</u> DATE COMPLETED _____		S/S 8709-132/13.8KV IN AL-KHARJ CITY					
	REV. NO. 00		DATE 13 04	DESCRIPTION FOR APPROVAL		RIYADH SAUDI ARABIA				

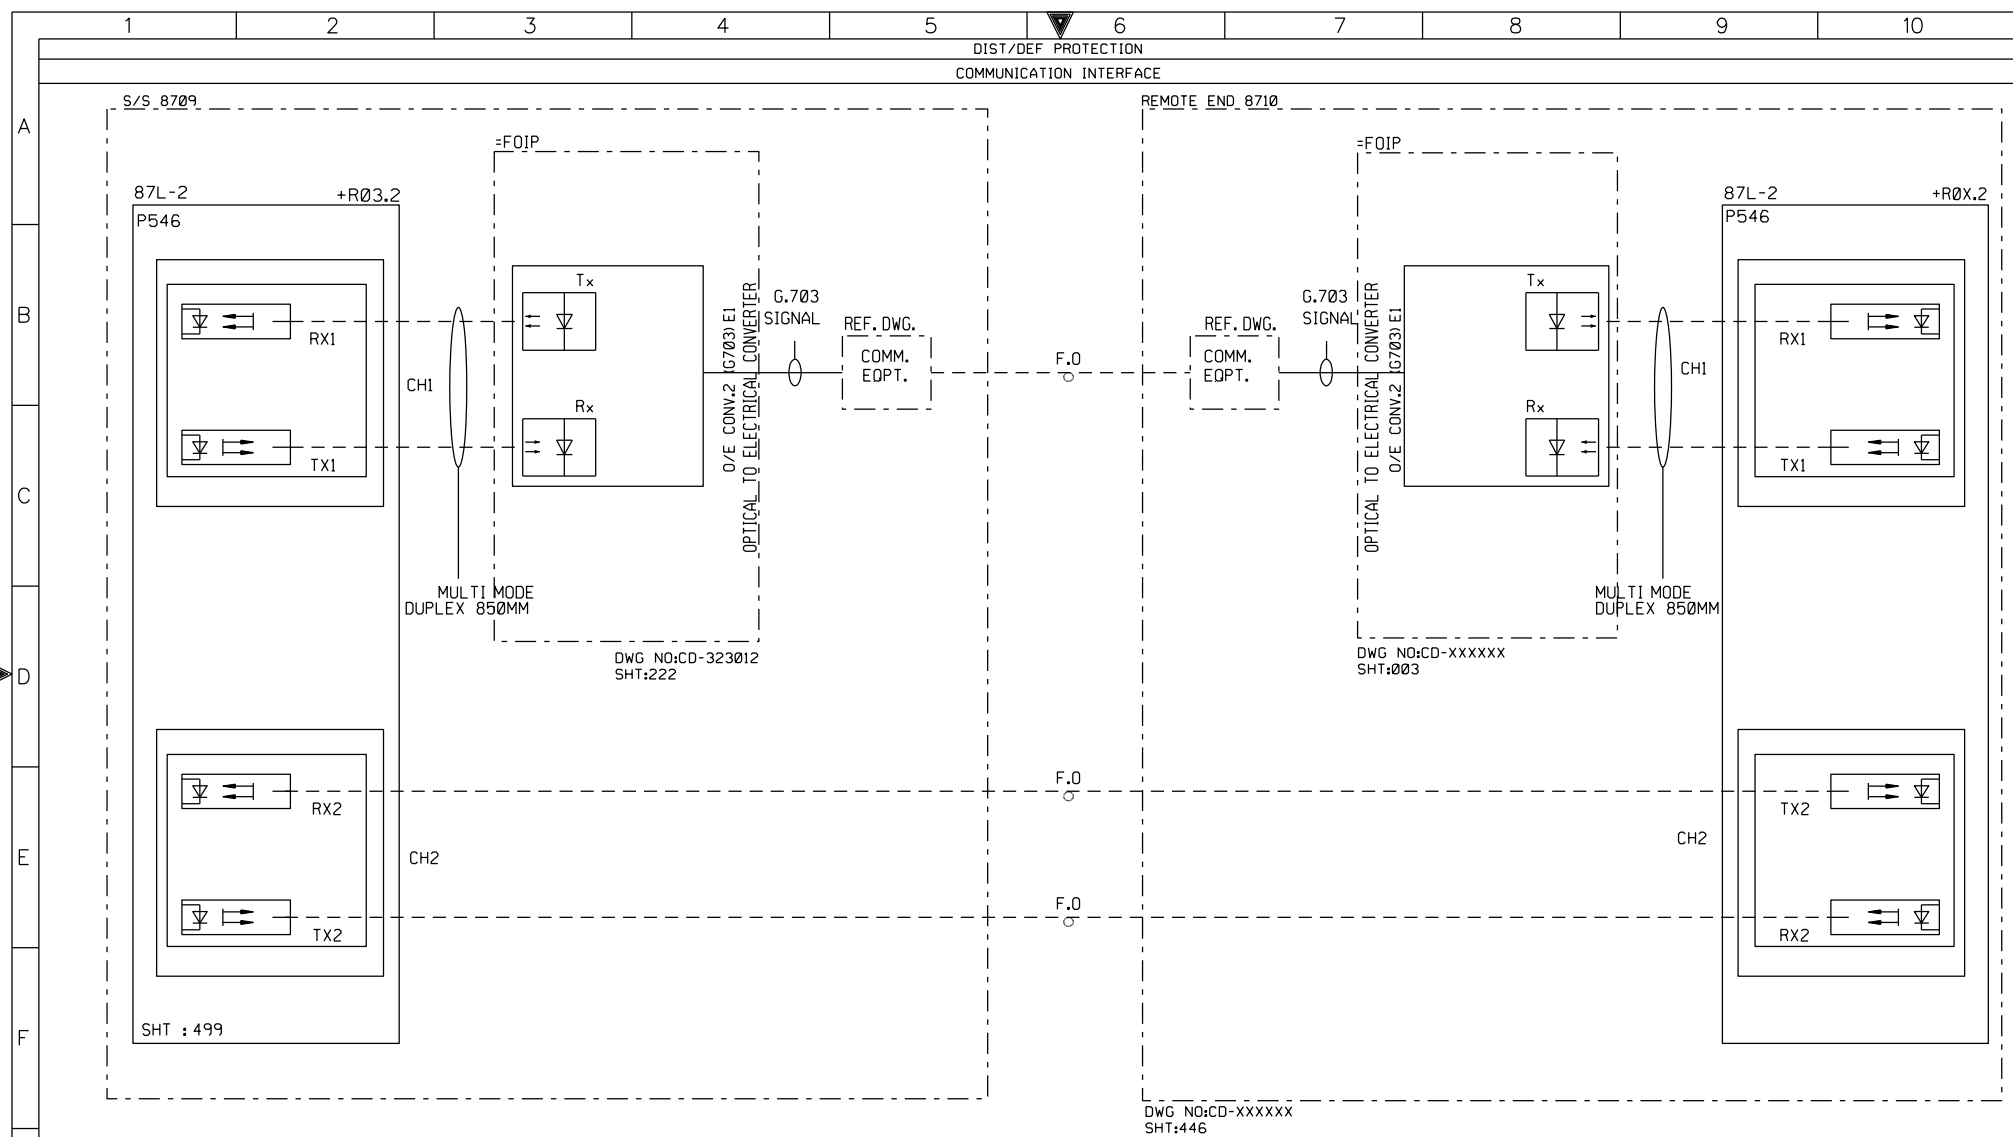


AS-BUILT BY _____ DATE _____		CONTRACT NO. 11131113/00	JOB ORDER NO. S-13656	COMMUNICATION INTERFACE		الشركة الوطنية لنقل الكهرباء		نقل الكهرباء	
		DRAWN BY RIZ CHECKED BY KVR		132kV UGF-8710 RELAY PANEL-2 +R03.2		National Grid SA			
		DATE STARTED 24.01.2013 DATE COMPLETED _____		S/S 8709-132/13.8KV IN AL-KHARJ CITY		INDEX	PLANT NO.	DRAWING NUMBER	SHEET NO.
FOR APPROVAL		OPRG. DEPT. CTPD ENG. DEPT. AUT-PSAC		RIYADH SAUDI ARABIA		-	C421	CD-322919	446/478
REV. NO.	DATE	DESCRIPTION							
00	13 04								

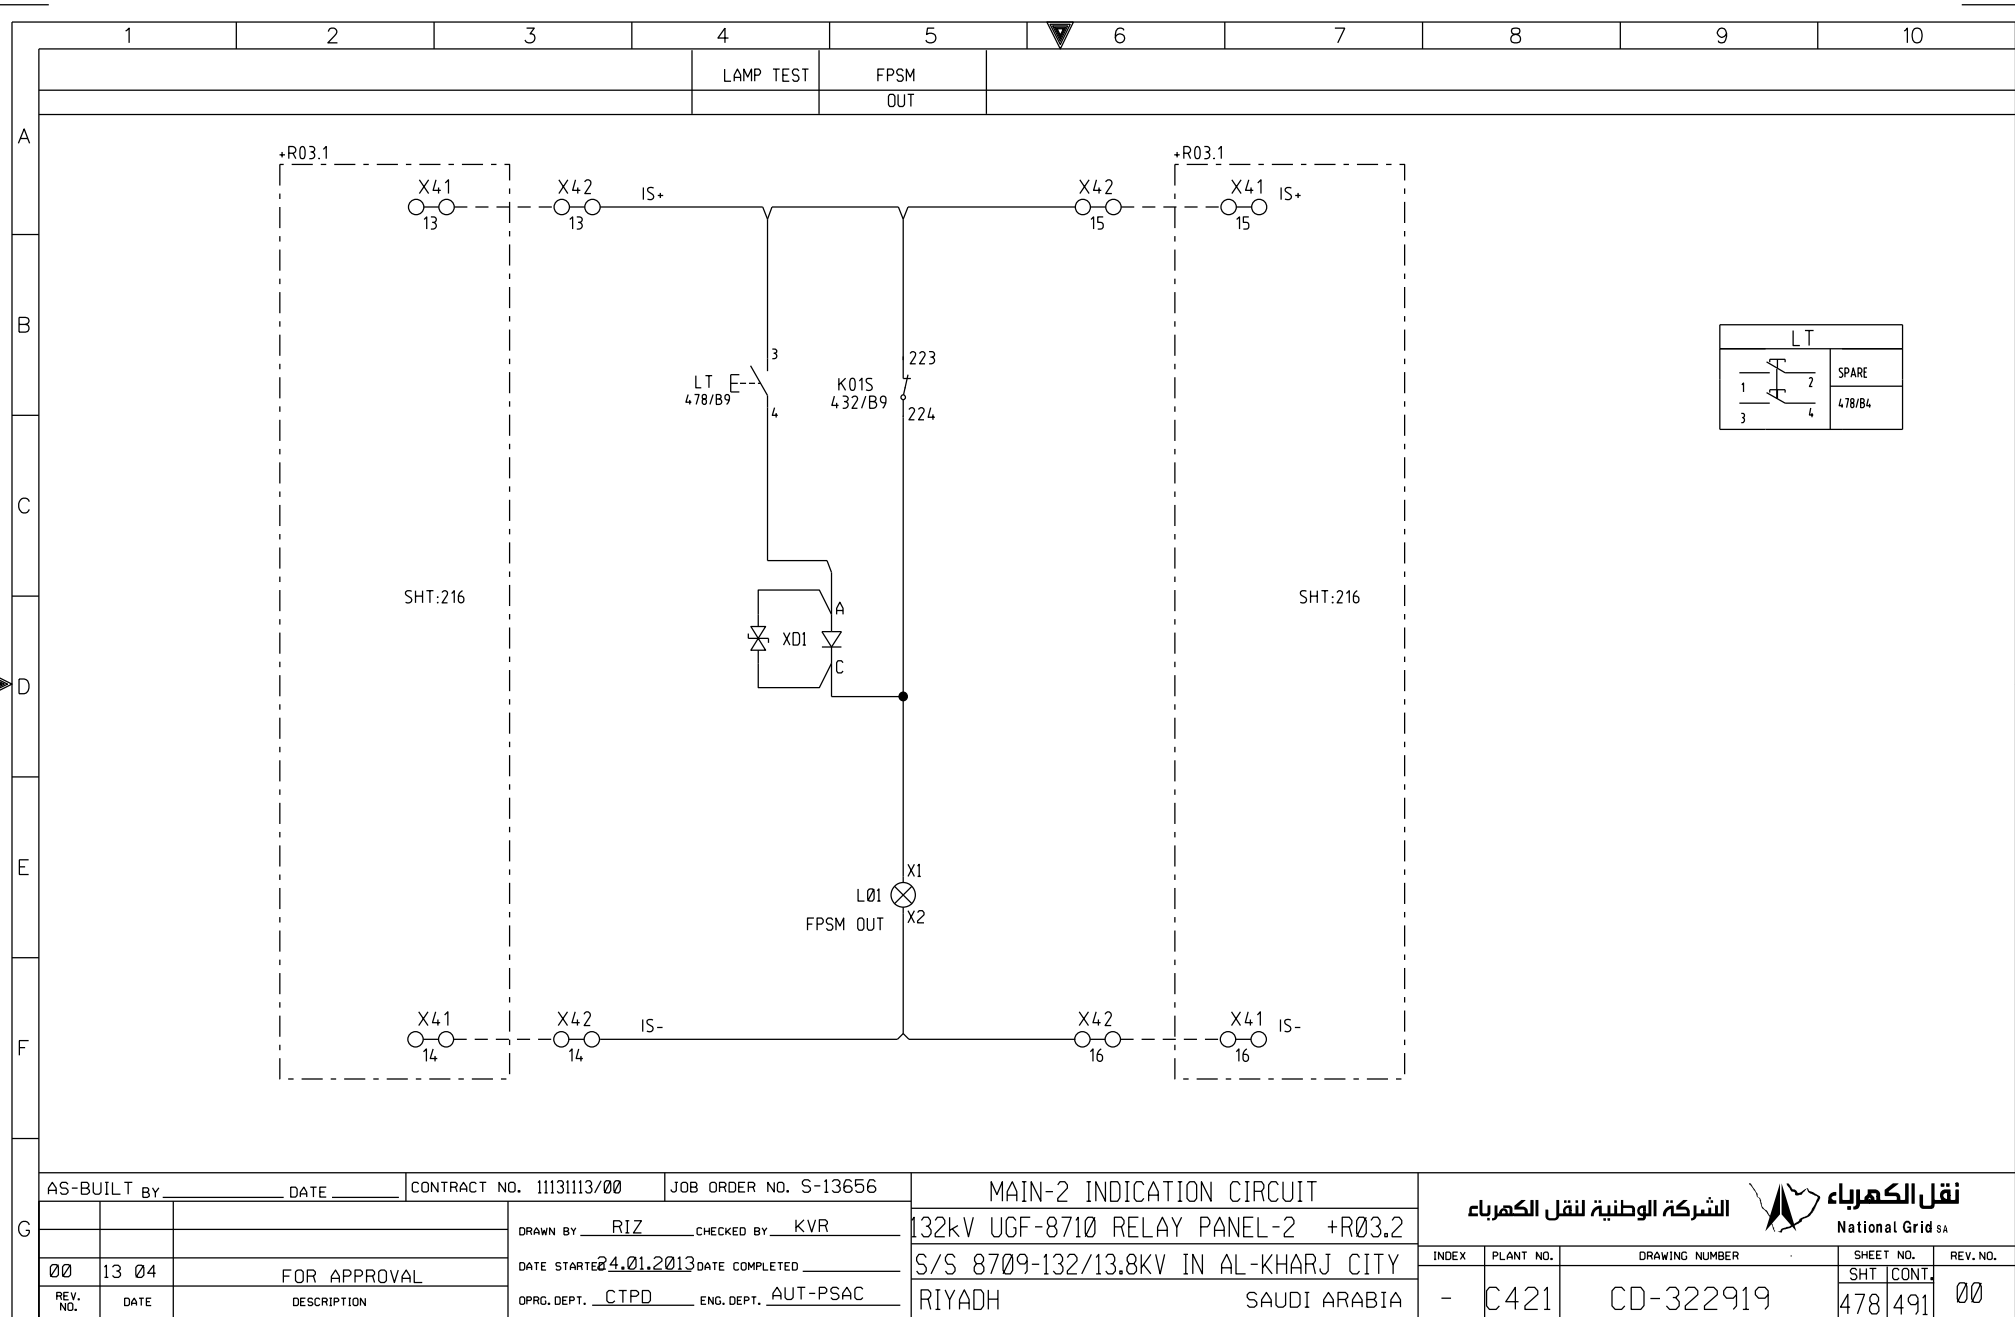


THIS DRAWING AND THE INFORMATION CONTAINED HEREIN ARE THE SOLE PROPERTY OF National Grid SA. NO REPRODUCTION IN FULL OR IN PART SHALL BE OBTAINED FROM THIS DOCUMENT WITHOUT THE WRITTEN CONSENT OF ITS OWNER.

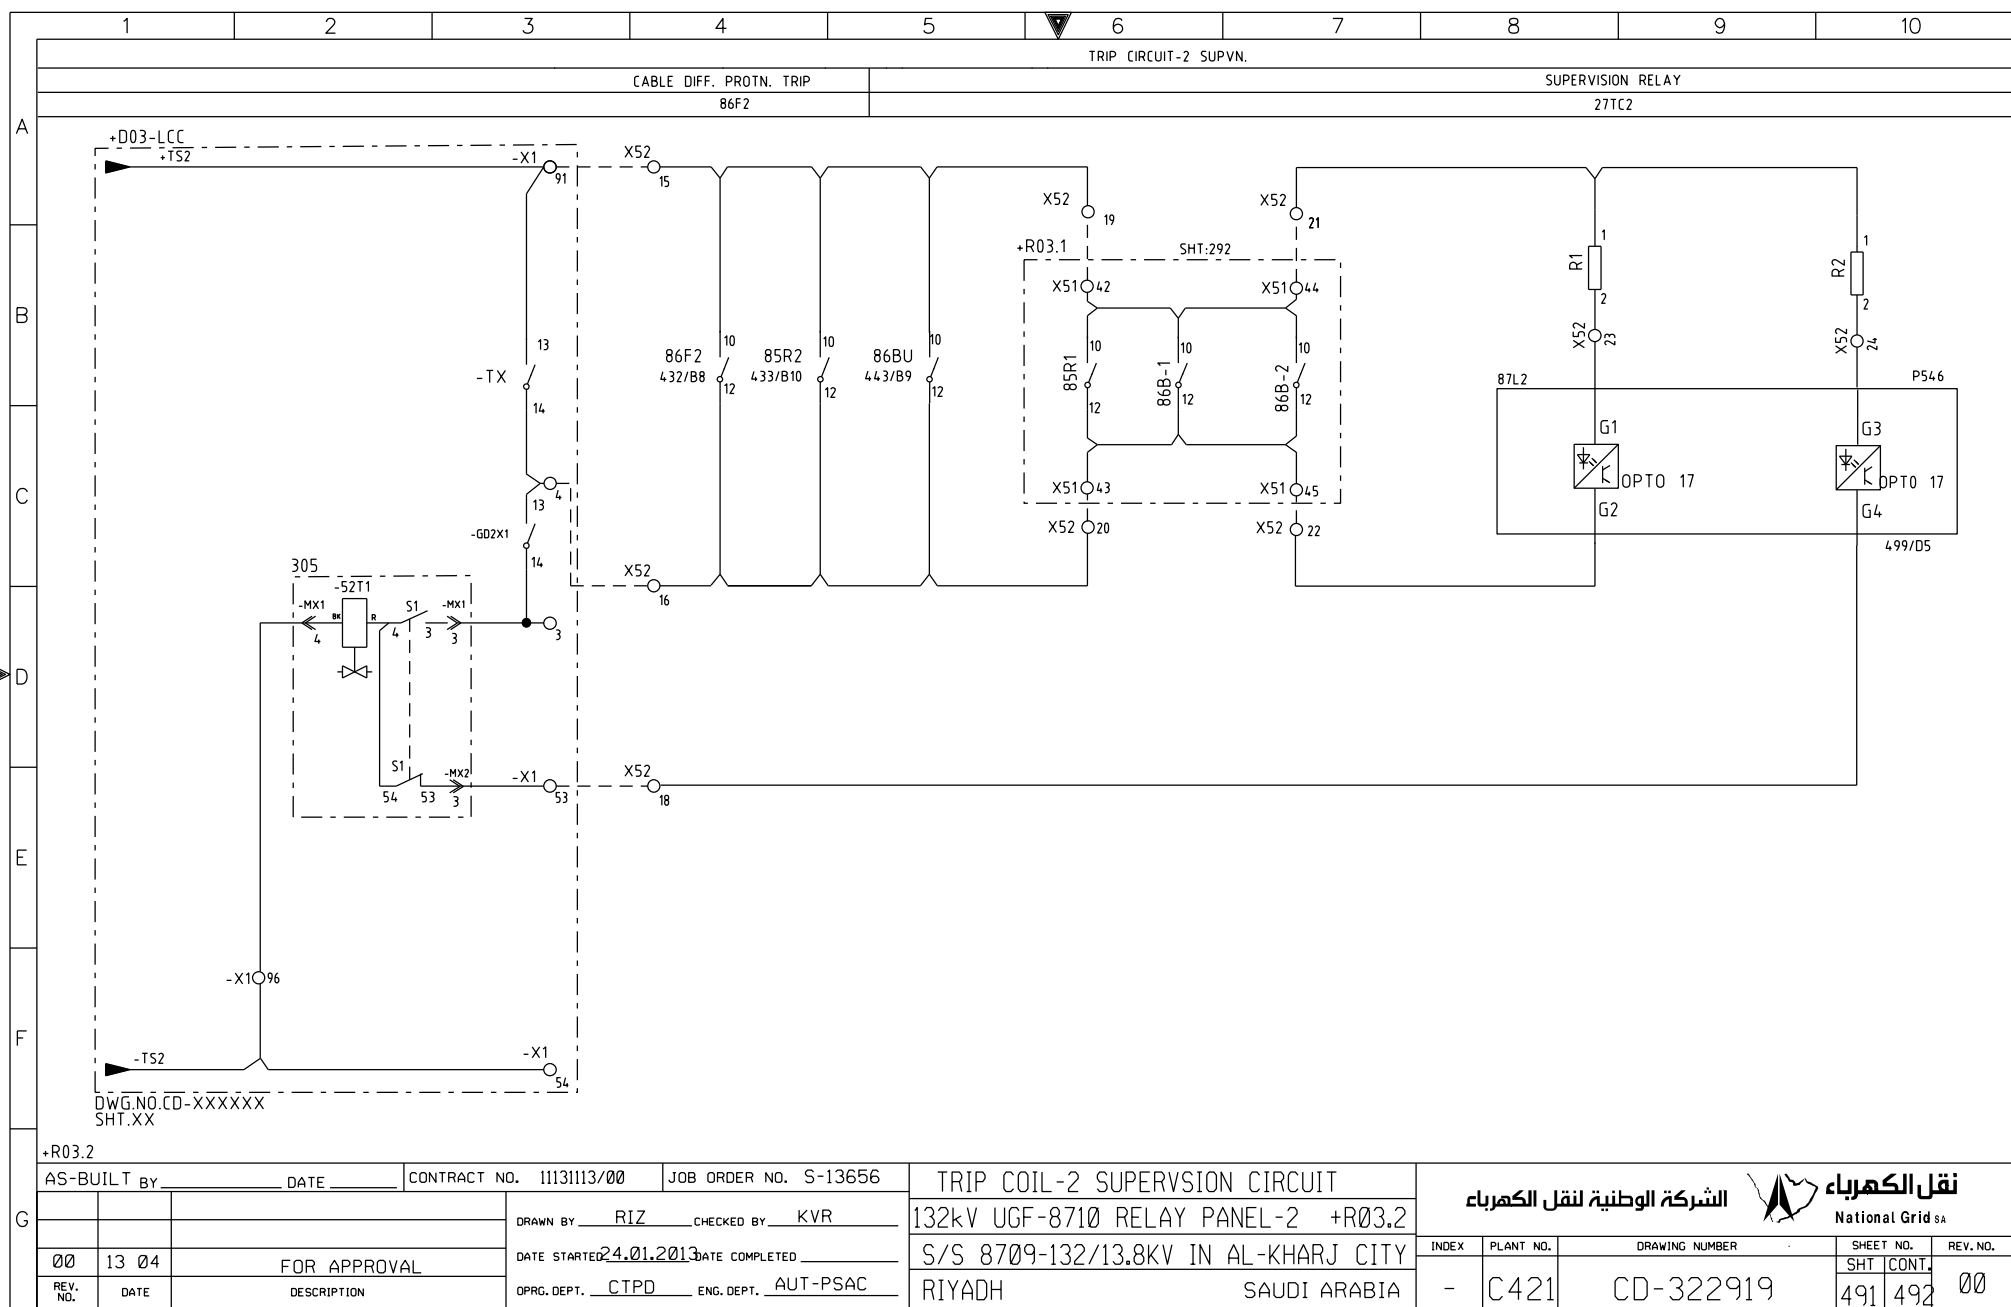


THIS DRAWING AND THE INFORMATION CONTAINED HEREIN ARE THE SOLE PROPERTY OF National Grid SA. NO REPRODUCTION IN FULL OR IN PART SHALL BE OBTAINED FROM THIS DOCUMENT WITHOUT THE WRITTEN CONSENT OF ITS OWNER.

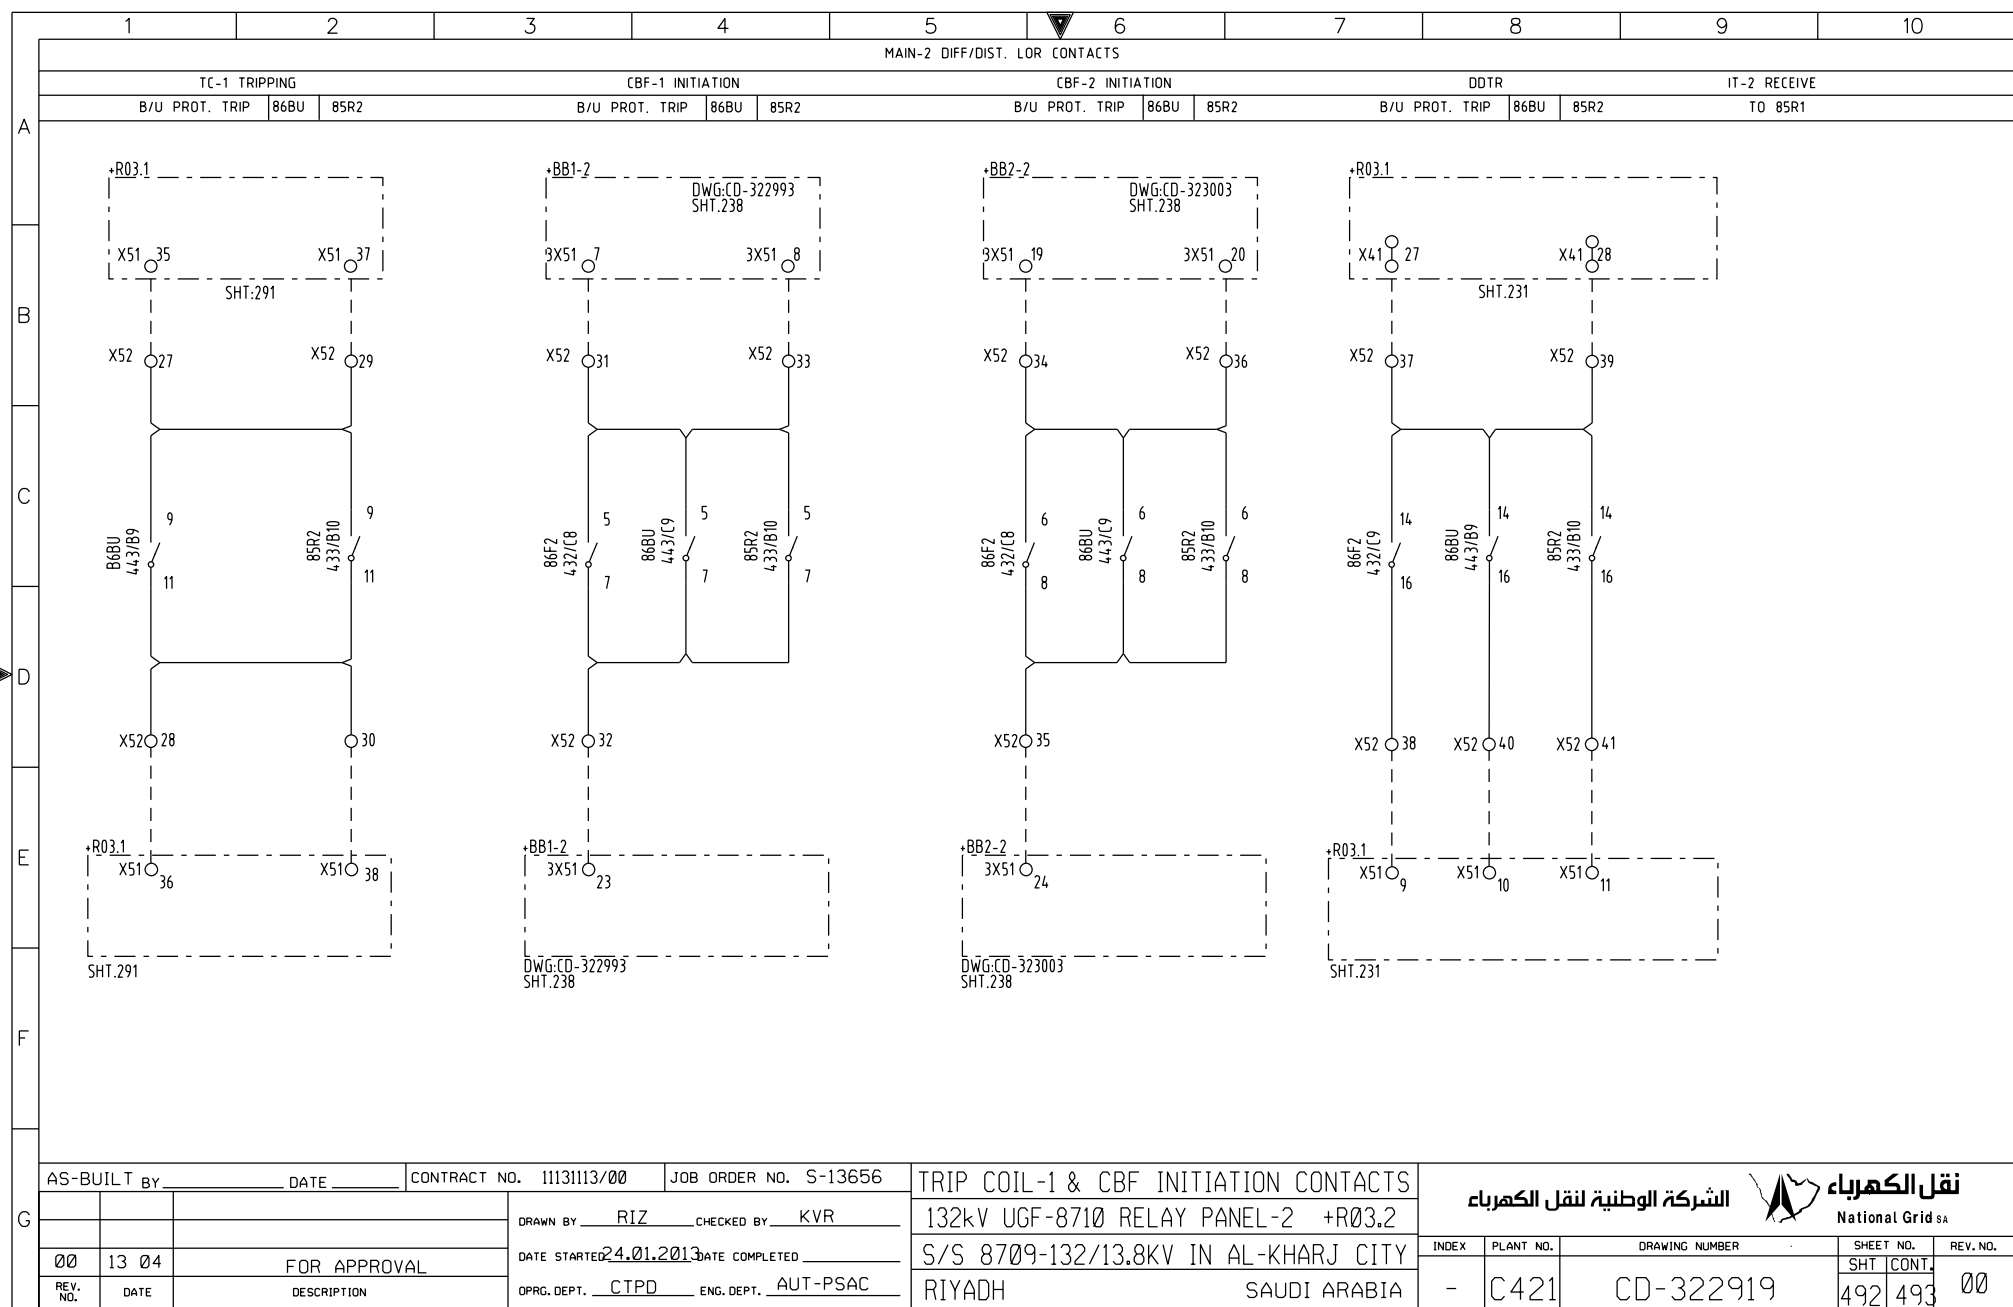


THIS DRAWING AND THE INFORMATION CONTAINED HEREIN ARE THE SOLE PROPERTY OF National Grid SA. NO REPRODUCTION IN FULL OR IN PART SHALL BE OBTAINED FROM THIS DOCUMENT WITHOUT THE WRITTEN CONSENT OF ITS OWNER.

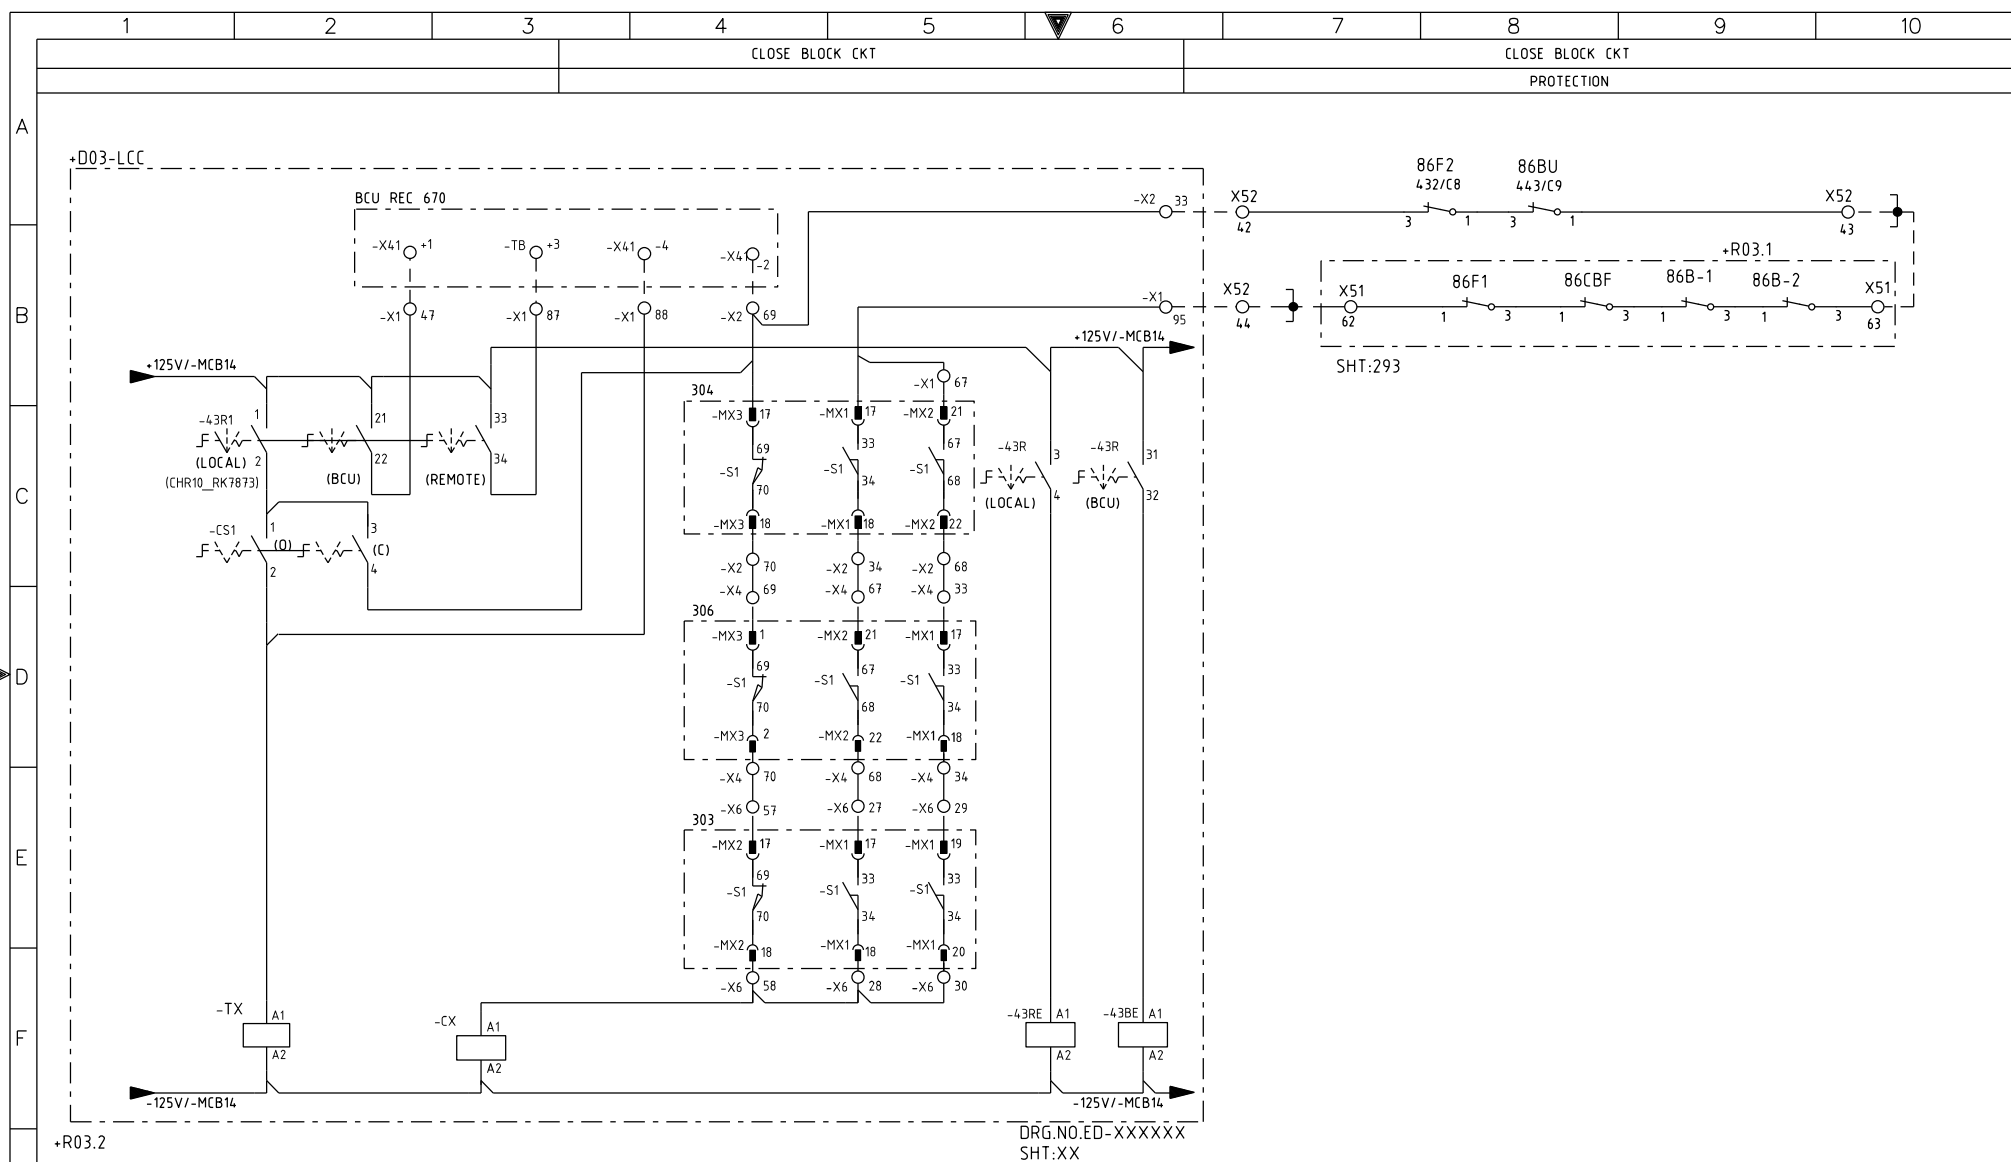

AS-BUILT BY _____ DATE _____			CONTRACT NO. 11131113/00		JOB ORDER NO. S-13656		CLOSING CIRCUIT		الشركة الوطنية لنقل الكهرباء		نقل الكهرباء	
			DRAWN BY RIZ		CHECKED BY KVR		132kV UGF-8710 RELAY PANEL-2 +R03.2		National Grid SA			
			DATE STARTED 24.01.2013		DATE COMPLETED _____		S/S 8709-132/13.8KV IN AL-KHARJ CITY		INDEX		PLANT NO.	
			OPRG. DEPT. CTPD		ENG. DEPT. AUT-PSAC		RIYADH SAUDI ARABIA		DRAWING NUMBER		SHEET NO.	
									CD-322919		SHT   CONT.	
									- C421		493   494	
											REV. NO.	
											00	

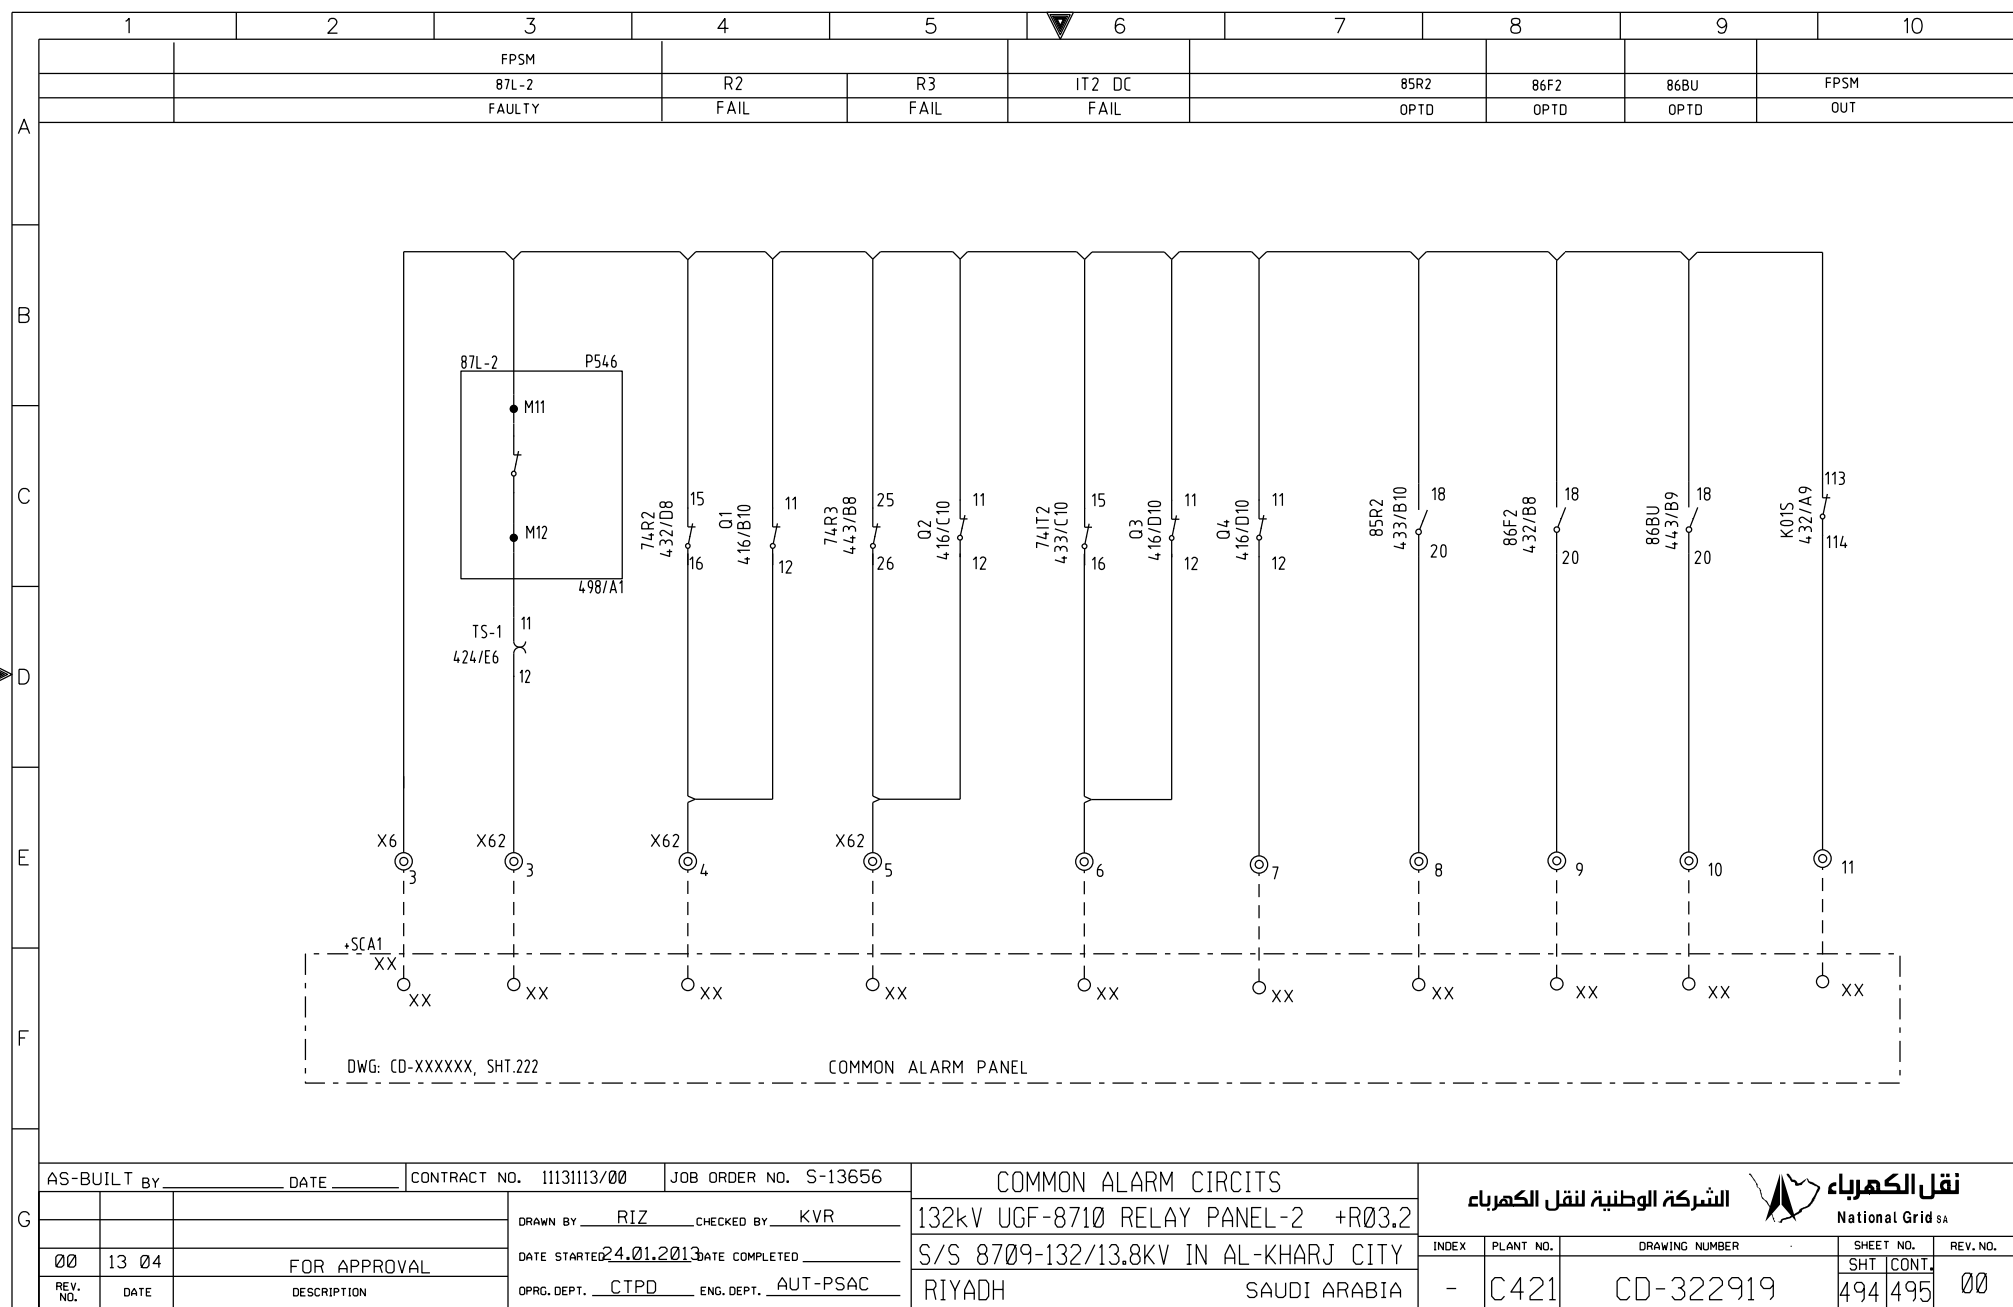


THIS DRAWING AND THE INFORMATION CONTAINED HEREIN ARE THE SOLE PROPERTY OF National Grid SA. NO REPRODUCTION IN FULL OR IN PART SHALL BE OBTAINED FROM THIS DOCUMENT WITHOUT THE WRITTEN CONSENT OF ITS OWNER.

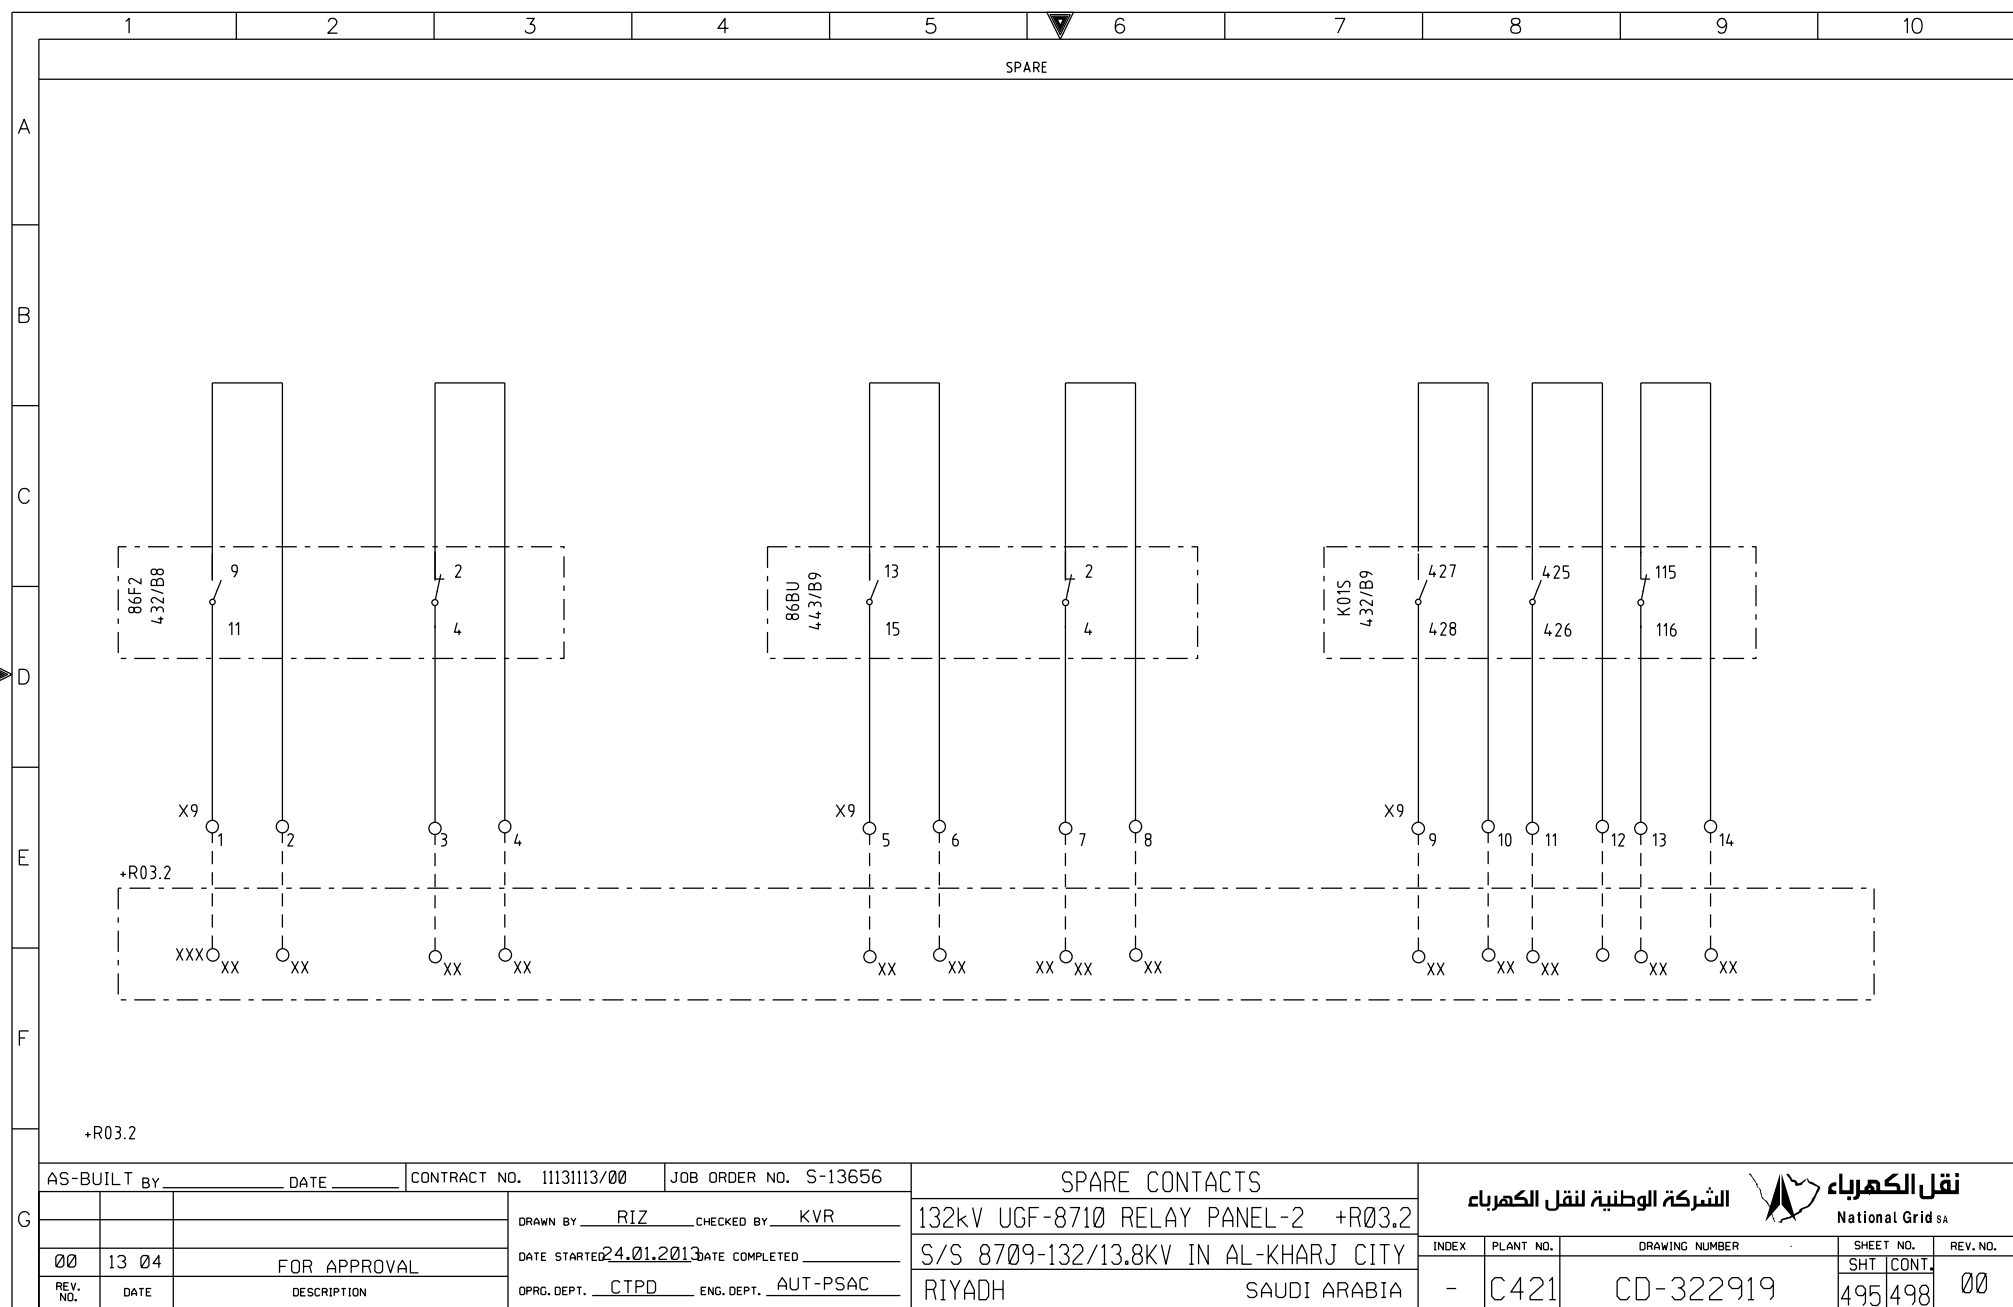

AS-BUILT BY _____ DATE _____		CONTRACT NO. 11131113/00	JOB ORDER NO. S-13656	<b>SPARE CONTACTS</b>		<b>الشركة الوطنية لنقل الكهرباء</b> <b>نقل الكهرباء</b> National Grid SA									
		DRAWN BY <u>RIZ</u> CHECKED BY <u>KVR</u>		132kV UGF-8710 RELAY PANEL-2 +R03.2		INDEX		PLANT NO.		DRAWING NUMBER		SHEET NO.		REV. NO.	
		DATE STARTED <u>24.01.2013</u> DATE COMPLETED _____		S/S 8709-132/13.8KV IN AL-KHARJ CITY		-		C421		CD-322919		495		498	
		OPRG. DEPT. <u>CTPD</u> ENG. DEPT. <u>AUT-PSAC</u>		RIYADH SAUDI ARABIA		-		C421		CD-322919		495		498	
FOR APPROVAL															
REV. NO.		DATE		DESCRIPTION											



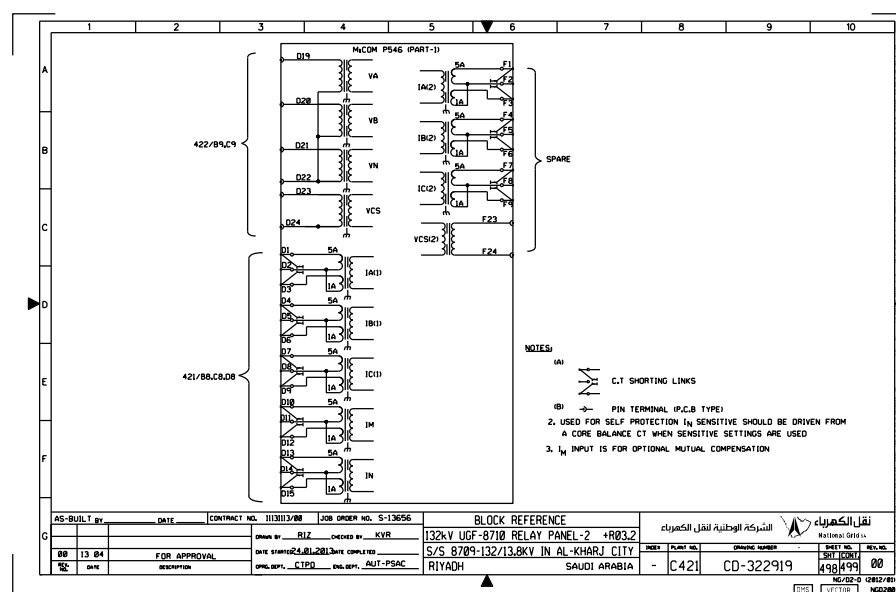



	1	2	3	4	5	6	7	8	9	10	
A	<table border="1" style="width:100%; border-collapse: collapse;"> <tr> <td style="width:15%;">REFERENCE</td> <td style="width:15%;">X1 CT CKT.</td> <td style="width:15%;">REFERENCE</td> <td style="width:15%;">X2 VT CKT.</td> <td style="width:15%;">REFERENCE</td> <td style="width:15%;">X42 DC CKTS.</td> <td style="width:15%;">REFERENCE</td> <td style="width:15%;">X52 CONTROL &amp; PROTIN CKTS.</td> <td style="width:15%;">REFERENCE</td> <td style="width:15%;">X9 SPARE</td> </tr> <tr><td>421/C5</td><td>1</td><td>422/B6</td><td>1</td><td>416/B3</td><td>1</td><td>416/F7</td><td>1</td><td>495/E1</td><td>1</td></tr> <tr><td>421/C5</td><td>2</td><td>422/B6</td><td>2</td><td>416/B3</td><td>2</td><td>416/F7</td><td>2</td><td>495/E2</td><td>2</td></tr> <tr><td>421/C5</td><td>3</td><td>422/C6</td><td>3</td><td>416/C3</td><td>3</td><td>431/D4</td><td>3</td><td>495/E3</td><td>3</td></tr> <tr><td>421/C5</td><td>4</td><td>422/C6</td><td>4</td><td>416/C3</td><td>4</td><td>431/D4</td><td>4</td><td>495/E3</td><td>4</td></tr> <tr><td>421/D5</td><td>5</td><td>SPARE</td><td>5</td><td>416/C3</td><td>5</td><td>431/D5</td><td>5</td><td>495/E5</td><td>5</td></tr> <tr><td>421/D5</td><td>6</td><td></td><td></td><td>416/C3</td><td>6</td><td>431/D6</td><td>6</td><td>495/E5</td><td>6</td></tr> <tr><td>421/D5</td><td>7</td><td></td><td></td><td>432/A2</td><td>7</td><td>431/D6</td><td>7</td><td>495/E6</td><td>7</td></tr> <tr><td>421/D5</td><td>8</td><td></td><td></td><td>432/F2</td><td>8</td><td>431/D7</td><td>8</td><td>495/E6</td><td>8</td></tr> <tr><td>421/E5</td><td>9</td><td></td><td></td><td>443/A4</td><td>9</td><td>431/D8</td><td>9</td><td>495/E7</td><td>9</td></tr> <tr><td>SPARE</td><td>10</td><td></td><td></td><td>443/F4</td><td>10</td><td>432/C4</td><td>10</td><td>495/E8</td><td>10</td></tr> <tr><td></td><td></td><td></td><td></td><td>SPARE</td><td>11</td><td>432/C4</td><td>11</td><td>495/E8</td><td>11</td></tr> <tr><td></td><td></td><td></td><td></td><td>SPARE</td><td>12</td><td>SPARE</td><td>12</td><td>495/E8</td><td>12</td></tr> <tr><td></td><td></td><td></td><td></td><td>478/B3</td><td>13</td><td>443/F2</td><td>13</td><td>495/E9</td><td>13</td></tr> <tr><td></td><td></td><td></td><td></td><td>478/E3</td><td>14</td><td>SPARE</td><td>14</td><td>495/E9</td><td>14</td></tr> <tr><td></td><td></td><td></td><td></td><td>478/B8</td><td>15</td><td>491/A4</td><td>15</td><td>SPARE</td><td>15</td></tr> <tr><td></td><td></td><td></td><td></td><td>478/E8</td><td>16</td><td>491/C4</td><td>16</td><td>SPARE</td><td>16</td></tr> <tr><td></td><td></td><td></td><td></td><td>416/E3</td><td>17</td><td>491/E4</td><td>17</td><td>SPARE</td><td>17</td></tr> <tr><td></td><td></td><td></td><td></td><td>416/E3</td><td>18</td><td>491/A6</td><td>18</td><td>SPARE</td><td>18</td></tr> <tr><td></td><td></td><td></td><td></td><td>SPARE</td><td>19</td><td>491/C6</td><td>19</td><td>SPARE</td><td>19</td></tr> <tr><td></td><td></td><td></td><td></td><td>SPARE</td><td>20</td><td>491/A7</td><td>20</td><td>SPARE</td><td>20</td></tr> <tr><td></td><td></td><td></td><td></td><td>431/B3</td><td>21</td><td>491/C7</td><td>21</td><td>SPARE</td><td>21</td></tr> <tr><td></td><td></td><td></td><td></td><td>431/B4</td><td>22</td><td>491/A8</td><td>22</td><td>SPARE</td><td>22</td></tr> <tr><td></td><td></td><td></td><td></td><td>431/B4</td><td>23</td><td>491/B8</td><td>23</td><td>SPARE</td><td>23</td></tr> <tr><td></td><td></td><td></td><td></td><td>431/B5</td><td>24</td><td>491/A10</td><td>24</td><td>SPARE</td><td>24</td></tr> <tr><td></td><td></td><td></td><td></td><td>431/B5</td><td>25</td><td>443/B10</td><td>25</td><td>SPARE</td><td>25</td></tr> <tr><td></td><td></td><td></td><td></td><td>431/B6</td><td>26</td><td>SPARE</td><td>26</td><td>SPARE</td><td>26</td></tr> <tr><td></td><td></td><td></td><td></td><td>431/B8</td><td>27</td><td>492/B2</td><td>27</td><td>SPARE</td><td>27</td></tr> <tr><td></td><td></td><td></td><td></td><td>431/B9</td><td>28</td><td>492/D2</td><td>28</td><td>SPARE</td><td>28</td></tr> <tr><td></td><td></td><td></td><td></td><td>SPARE</td><td>29</td><td>492/B3</td><td>29</td><td>SPARE</td><td>29</td></tr> <tr><td></td><td></td><td></td><td></td><td>SPARE</td><td>30</td><td>492/D3</td><td>30</td><td>SPARE</td><td>30</td></tr> <tr><td></td><td></td><td></td><td></td><td>443/A2</td><td>31</td><td>492/B4</td><td>31</td><td>SPARE</td><td>31</td></tr> <tr><td></td><td></td><td></td><td></td><td></td><td></td><td>492/D4</td><td>32</td><td>SPARE</td><td>32</td></tr> <tr><td></td><td></td><td></td><td></td><td></td><td></td><td>492/B5</td><td>33</td><td>SPARE</td><td>33</td></tr> <tr><td></td><td></td><td></td><td></td><td></td><td></td><td>492/B6</td><td>34</td><td>SPARE</td><td>34</td></tr> <tr><td></td><td></td><td></td><td></td><td></td><td></td><td>492/D6</td><td>35</td><td>SPARE</td><td>35</td></tr> <tr><td></td><td></td><td></td><td></td><td></td><td></td><td>492/B7</td><td>36</td><td>SPARE</td><td>36</td></tr> <tr><td></td><td></td><td></td><td></td><td></td><td></td><td>492/B8</td><td>37</td><td>SPARE</td><td>37</td></tr> <tr><td></td><td></td><td></td><td></td><td></td><td></td><td>492/D8</td><td>38</td><td>SPARE</td><td>38</td></tr> <tr><td></td><td></td><td></td><td></td><td></td><td></td><td>492/B9</td><td>39</td><td>SPARE</td><td>39</td></tr> <tr><td></td><td></td><td></td><td></td><td></td><td></td><td>492/D9</td><td>40</td><td>SPARE</td><td>40</td></tr> <tr><td></td><td></td><td></td><td></td><td></td><td></td><td>492/A7</td><td>41</td><td>SPARE</td><td>41</td></tr> <tr><td></td><td></td><td></td><td></td><td></td><td></td><td>492/A10</td><td>42</td><td>SPARE</td><td>42</td></tr> <tr><td></td><td></td><td></td><td></td><td></td><td></td><td>492/B7</td><td>43</td><td>SPARE</td><td>43</td></tr> <tr><td></td><td></td><td></td><td></td><td></td><td></td><td>SPARE</td><td>44</td><td>SPARE</td><td>44</td></tr> <tr><td></td><td></td><td></td><td></td><td></td><td></td><td>SPARE</td><td>45</td><td>SPARE</td><td>45</td></tr> <tr><td></td><td></td><td></td><td></td><td></td><td></td><td>SPARE</td><td>46</td><td>SPARE</td><td>46</td></tr> <tr><td></td><td></td><td></td><td></td><td></td><td></td><td>SPARE</td><td>47</td><td>SPARE</td><td>47</td></tr> <tr><td></td><td></td><td></td><td></td><td></td><td></td><td>SPARE</td><td>48</td><td>SPARE</td><td>48</td></tr> <tr><td></td><td></td><td></td><td></td><td></td><td></td><td>SPARE</td><td>49</td><td>SPARE</td><td>49</td></tr> <tr><td></td><td></td><td></td><td></td><td></td><td></td><td>SPARE</td><td>50</td><td>SPARE</td><td>50</td></tr> </table>										REFERENCE	X1 CT CKT.	REFERENCE	X2 VT CKT.	REFERENCE	X42 DC CKTS.	REFERENCE	X52 CONTROL & PROTIN CKTS.	REFERENCE	X9 SPARE	421/C5	1	422/B6	1	416/B3	1	416/F7	1	495/E1	1	421/C5	2	422/B6	2	416/B3	2	416/F7	2	495/E2	2	421/C5	3	422/C6	3	416/C3	3	431/D4	3	495/E3	3	421/C5	4	422/C6	4	416/C3	4	431/D4	4	495/E3	4	421/D5	5	SPARE	5	416/C3	5	431/D5	5	495/E5	5	421/D5	6			416/C3	6	431/D6	6	495/E5	6	421/D5	7			432/A2	7	431/D6	7	495/E6	7	421/D5	8			432/F2	8	431/D7	8	495/E6	8	421/E5	9			443/A4	9	431/D8	9	495/E7	9	SPARE	10			443/F4	10	432/C4	10	495/E8	10					SPARE	11	432/C4	11	495/E8	11					SPARE	12	SPARE	12	495/E8	12					478/B3	13	443/F2	13	495/E9	13					478/E3	14	SPARE	14	495/E9	14					478/B8	15	491/A4	15	SPARE	15					478/E8	16	491/C4	16	SPARE	16					416/E3	17	491/E4	17	SPARE	17					416/E3	18	491/A6	18	SPARE	18					SPARE	19	491/C6	19	SPARE	19					SPARE	20	491/A7	20	SPARE	20					431/B3	21	491/C7	21	SPARE	21					431/B4	22	491/A8	22	SPARE	22					431/B4	23	491/B8	23	SPARE	23					431/B5	24	491/A10	24	SPARE	24					431/B5	25	443/B10	25	SPARE	25					431/B6	26	SPARE	26	SPARE	26					431/B8	27	492/B2	27	SPARE	27					431/B9	28	492/D2	28	SPARE	28					SPARE	29	492/B3	29	SPARE	29					SPARE	30	492/D3	30	SPARE	30					443/A2	31	492/B4	31	SPARE	31							492/D4	32	SPARE	32							492/B5	33	SPARE	33							492/B6	34	SPARE	34							492/D6	35	SPARE	35							492/B7	36	SPARE	36							492/B8	37	SPARE	37							492/D8	38	SPARE	38							492/B9	39	SPARE	39							492/D9	40	SPARE	40							492/A7	41	SPARE	41							492/A10	42	SPARE	42							492/B7	43	SPARE	43							SPARE	44	SPARE	44							SPARE	45	SPARE	45							SPARE	46	SPARE	46							SPARE	47	SPARE	47							SPARE	48	SPARE	48							SPARE	49	SPARE	49							SPARE	50	SPARE	50
REFERENCE	X1 CT CKT.	REFERENCE	X2 VT CKT.	REFERENCE	X42 DC CKTS.	REFERENCE	X52 CONTROL & PROTIN CKTS.	REFERENCE	X9 SPARE	
421/C5	1	422/B6	1	416/B3	1	416/F7	1	495/E1	1	
421/C5	2	422/B6	2	416/B3	2	416/F7	2	495/E2	2	
421/C5	3	422/C6	3	416/C3	3	431/D4	3	495/E3	3	
421/C5	4	422/C6	4	416/C3	4	431/D4	4	495/E3	4	
421/D5	5	SPARE	5	416/C3	5	431/D5	5	495/E5	5	
421/D5	6			416/C3	6	431/D6	6	495/E5	6	
421/D5	7			432/A2	7	431/D6	7	495/E6	7	
421/D5	8			432/F2	8	431/D7	8	495/E6	8	
421/E5	9			443/A4	9	431/D8	9	495/E7	9	
SPARE	10			443/F4	10	432/C4	10	495/E8	10	
				SPARE	11	432/C4	11	495/E8	11	
				SPARE	12	SPARE	12	495/E8	12	
				478/B3	13	443/F2	13	495/E9	13	
				478/E3	14	SPARE	14	495/E9	14	
				478/B8	15	491/A4	15	SPARE	15	
				478/E8	16	491/C4	16	SPARE	16	
				416/E3	17	491/E4	17	SPARE	17	
				416/E3	18	491/A6	18	SPARE	18	
				SPARE	19	491/C6	19	SPARE	19	
				SPARE	20	491/A7	20	SPARE	20	
				431/B3	21	491/C7	21	SPARE	21	
				431/B4	22	491/A8	22	SPARE	22	
				431/B4	23	491/B8	23	SPARE	23	
				431/B5	24	491/A10	24	SPARE	24	
				431/B5	25	443/B10	25	SPARE	25	
				431/B6	26	SPARE	26	SPARE	26	
				431/B8	27	492/B2	27	SPARE	27	
				431/B9	28	492/D2	28	SPARE	28	
				SPARE	29	492/B3	29	SPARE	29	
				SPARE	30	492/D3	30	SPARE	30	
				443/A2	31	492/B4	31	SPARE	31	
						492/D4	32	SPARE	32	
						492/B5	33	SPARE	33	
						492/B6	34	SPARE	34	
						492/D6	35	SPARE	35	
						492/B7	36	SPARE	36	
						492/B8	37	SPARE	37	
						492/D8	38	SPARE	38	
						492/B9	39	SPARE	39	
						492/D9	40	SPARE	40	
						492/A7	41	SPARE	41	
						492/A10	42	SPARE	42	
						492/B7	43	SPARE	43	
						SPARE	44	SPARE	44	
						SPARE	45	SPARE	45	
						SPARE	46	SPARE	46	
						SPARE	47	SPARE	47	
						SPARE	48	SPARE	48	
						SPARE	49	SPARE	49	
						SPARE	50	SPARE	50	
B	
C	<table border="1" style="width:100%; border-collapse: collapse;"> <tr> <td style="width:15%;">REFERENCE</td> <td style="width:15%;">XTJ T.JACK</td> <td style="width:15%;">REFERENCE</td> <td style="width:15%;">X3 AC CKT.</td> <td style="width:15%;">REFERENCE</td> <td style="width:15%;">X62 ALM. CKT.</td> <td style="width:15%;">REFERENCE</td> <td style="width:15%;">XSH SPACE HEATER</td> <td style="width:15%;">REFERENCE</td> <td style="width:15%;">X6 ALM. CKT.</td> </tr> <tr><td>411/C3</td><td>1</td><td>411/A3</td><td>1</td><td>412/E5</td><td>1</td><td>411/E6</td><td>1</td><td>412/C5</td><td>1</td></tr> <tr><td>411/C3</td><td>2</td><td>411/B3</td><td>2</td><td>412/E5</td><td>2</td><td>411/F6</td><td>2</td><td>412/C5</td><td>2</td></tr> <tr><td>411/D3</td><td>3</td><td>411/C3</td><td>3</td><td>494/E3</td><td>3</td><td>SPARE</td><td>3</td><td>495/E2</td><td>3</td></tr> <tr><td>411/D3</td><td>4</td><td>411/B3</td><td>4</td><td>494/E4</td><td>4</td><td></td><td></td><td></td><td></td></tr> <tr><td>SPARE</td><td>5</td><td>411/C3</td><td>5</td><td>494/E5</td><td>5</td><td></td><td></td><td></td><td></td></tr> <tr><td></td><td></td><td>411/B3</td><td>6</td><td>494/E6</td><td>6</td><td></td><td></td><td></td><td></td></tr> <tr><td></td><td></td><td>411/B3</td><td>7</td><td>494/E7</td><td>7</td><td></td><td></td><td></td><td></td></tr> <tr><td></td><td></td><td>SPARE</td><td>8</td><td>494/E8</td><td>8</td><td></td><td></td><td></td><td></td></tr> <tr><td></td><td></td><td>SPARE</td><td>9</td><td>SPARE</td><td>9</td><td></td><td></td><td></td><td></td></tr> <tr><td></td><td></td><td>SPARE</td><td>10</td><td>SPARE</td><td>10</td><td></td><td></td><td></td><td></td></tr> <tr><td></td><td></td><td>SPARE</td><td>11</td><td>SPARE</td><td>11</td><td></td><td></td><td></td><td></td></tr> <tr><td></td><td></td><td>SPARE</td><td>12</td><td>SPARE</td><td>12</td><td></td><td></td><td></td><td></td></tr> <tr><td></td><td></td><td>SPARE</td><td>13</td><td>SPARE</td><td>13</td><td></td><td></td><td></td><td></td></tr> <tr><td></td><td></td><td>SPARE</td><td>14</td><td>SPARE</td><td>14</td><td></td><td></td><td></td><td></td></tr> <tr><td></td><td></td><td>SPARE</td><td>15</td><td>SPARE</td><td>15</td><td></td><td></td><td></td><td></td></tr> </table>										REFERENCE	XTJ T.JACK	REFERENCE	X3 AC CKT.	REFERENCE	X62 ALM. CKT.	REFERENCE	XSH SPACE HEATER	REFERENCE	X6 ALM. CKT.	411/C3	1	411/A3	1	412/E5	1	411/E6	1	412/C5	1	411/C3	2	411/B3	2	412/E5	2	411/F6	2	412/C5	2	411/D3	3	411/C3	3	494/E3	3	SPARE	3	495/E2	3	411/D3	4	411/B3	4	494/E4	4					SPARE	5	411/C3	5	494/E5	5							411/B3	6	494/E6	6							411/B3	7	494/E7	7							SPARE	8	494/E8	8							SPARE	9	SPARE	9							SPARE	10	SPARE	10							SPARE	11	SPARE	11							SPARE	12	SPARE	12							SPARE	13	SPARE	13							SPARE	14	SPARE	14							SPARE	15	SPARE	15	
REFERENCE	XTJ T.JACK	REFERENCE	X3 AC CKT.	REFERENCE	X62 ALM. CKT.	REFERENCE	XSH SPACE HEATER	REFERENCE	X6 ALM. CKT.	
411/C3	1	411/A3	1	412/E5	1	411/E6	1	412/C5	1	
411/C3	2	411/B3	2	412/E5	2	411/F6	2	412/C5	2	
411/D3	3	411/C3	3	494/E3	3	SPARE	3	495/E2	3	
411/D3	4	411/B3	4	494/E4	4	
SPARE	5	411/C3	5	494/E5	5	
		411/B3	6	494/E6	6	
		411/B3	7	494/E7	7	
		SPARE	8	494/E8	8	
		SPARE	9	SPARE	9	
		SPARE	10	SPARE	10	
		SPARE	11	SPARE	11	
		SPARE	12	SPARE	12	
		SPARE	13	SPARE	13	
		SPARE	14	SPARE	14	
		SPARE	15	SPARE	15	
D	
E	
F	

THIS DRAWING AND THE INFORMATION CONTAINED HEREIN ARE THE SOLE PROPERTY OF National Grid SA. NO REPRODUCTION IN FULL OR IN PART SHALL BE OBTAINED FROM THIS DOCUMENT WITHOUT THE WRITTEN CONSENT OF ITS OWNER.



POWER SYSTEMS NETWORK MANAGEMENT  
PROTECTION AND SUBSTATION AUTOMATION SYSTEMS  
WBS NO: S-13656

ABB AUTOMATION COMPANY LTD.,  
414, AL-KHARJ ROAD  
SECOND INDUSTRIAL CITY  
RIYADH-11383 K.S.A

CONTRACTOR : ABB Contracting Company  
CLIENT : National Grid SA  
PROJECT : CONSTRUCTION OF NEW 132/13.8kV SS 8709 IN AL-KHARJ CITY  
SUBSTATION : S/S 8709  
CONTRACT NO. : 11131113/00  
TITLE : Assembly Drawing - +R05.1 [GT-1]

AS-BUILT BY \_\_\_\_\_ DATE \_\_\_\_\_ CONTRACT NO. 11131113/00 JOB ORDER NO. S-13656

#### COVER SHEET

الشركة الوطنية لنقل الكهرباء



			DRAWN BY RIZ	CHECKED BY JKR
00	13 04	FOR APPROVAL	DATE STARTED 24.01.2013	DATE COMPLETED
REV. NO.	DATE	DESCRIPTION	OPRG. DEPT. CTPD	ENG. DEPT. AUT-PSAC

132/13.8kV GT-1 RELAY PANEL-1 +R05.1  
S/S 8709-132/13.8KV IN AL-KHARJ CITY  
RIYADH SAUDI ARABIA


INDEX	PLANT NO.	DRAWING NUMBER	SHEET NO.	REV. NO.
-	C421	CD-322926	SHT 1 CONT.	00
			G00 G01	

NG/D2-D (2012/01)

DMS


VECTOR

NGD200

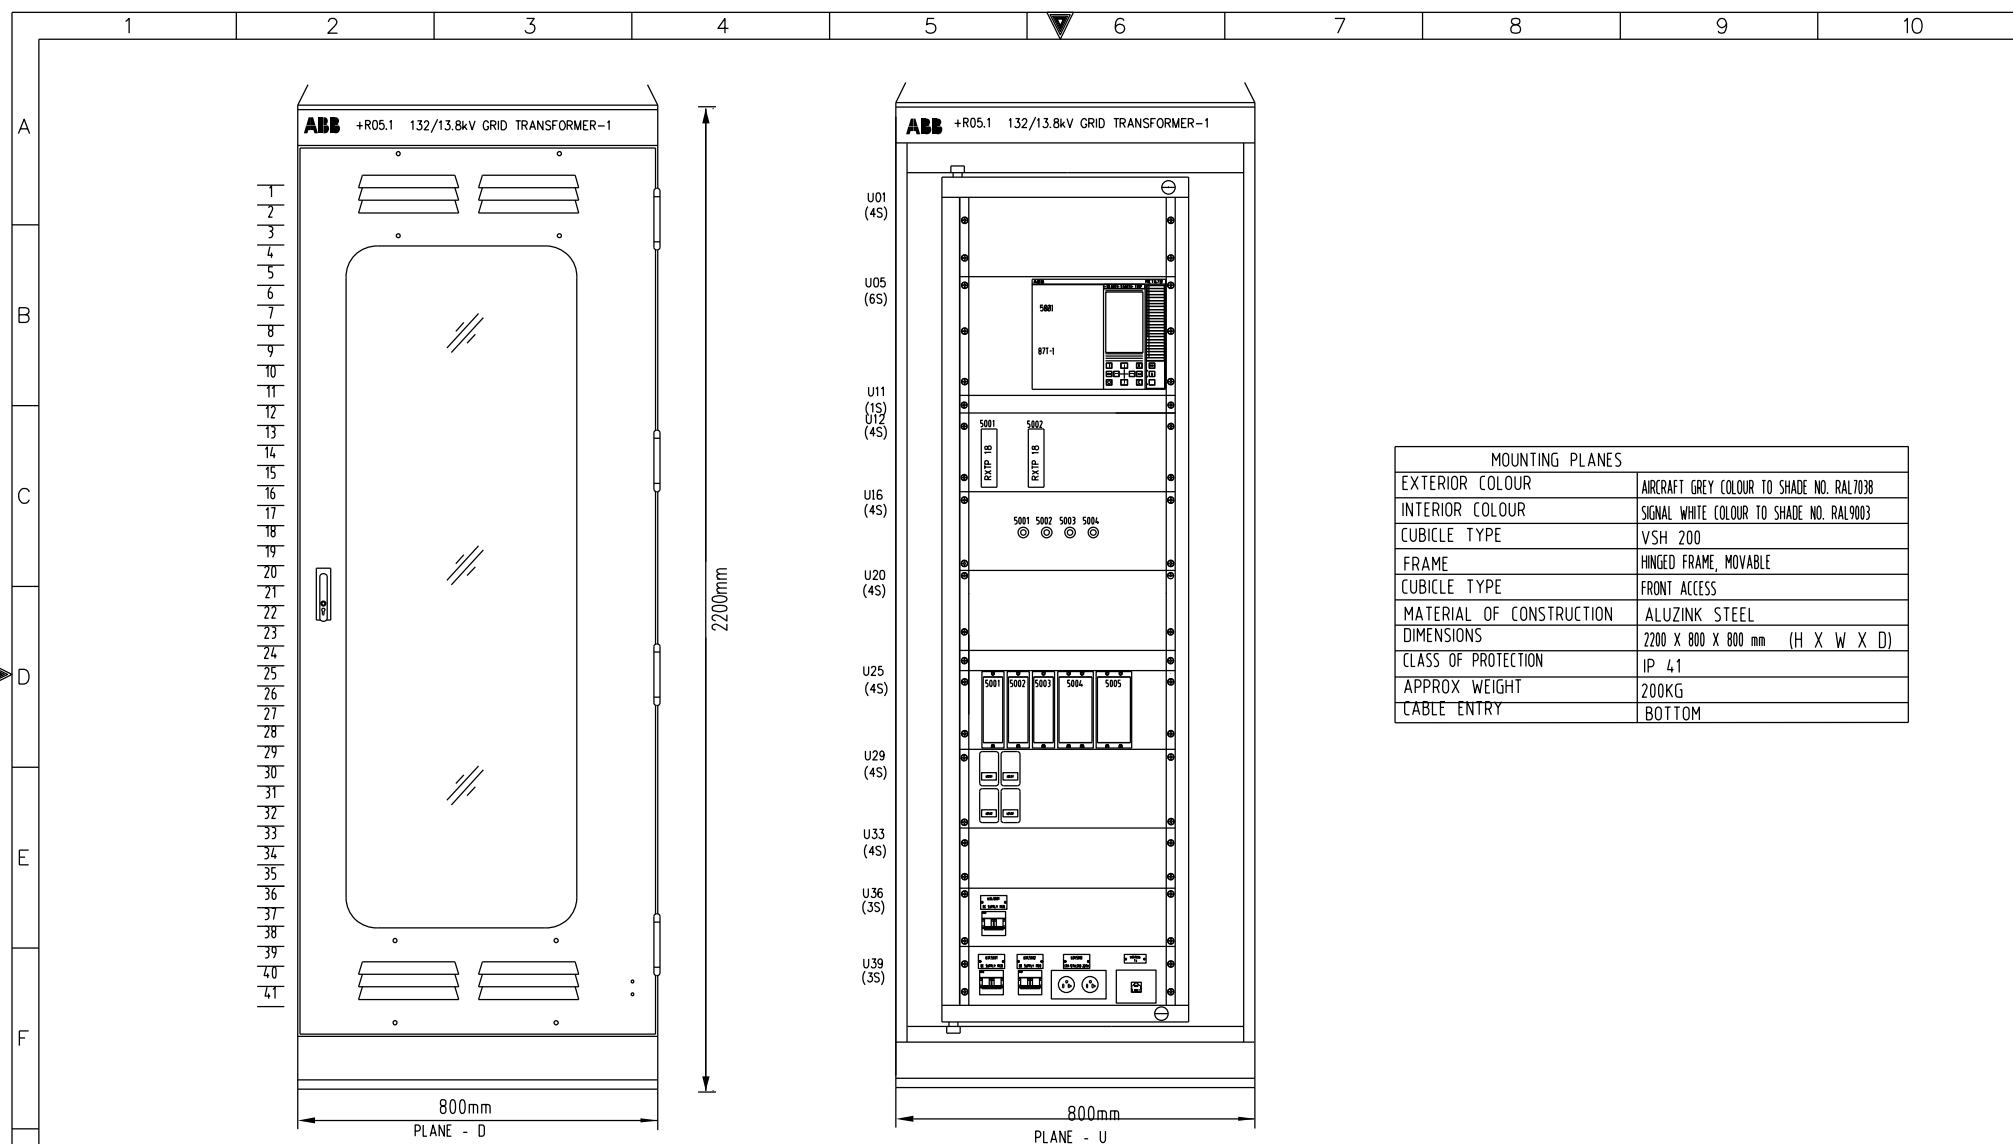


MOUNTING PLANES	
EXTERIOR COLOUR	AIRCRAFT GREY COLOUR TO SHADE NO. RAL7038
INTERIOR COLOUR	SIGNAL WHITE COLOUR TO SHADE NO. RAL9003
CUBICLE TYPE	VSH 200
FRAME	HINGED FRAME, MOVABLE
CUBICLE TYPE	FRONT ACCESS
MATERIAL OF CONSTRUCTION	ALUZINK STEEL
DIMENSIONS	2200 X 800 X 800 mm (H X W X D)
CLASS OF PROTECTION	IP 41
APPROX WEIGHT	200KG
CABLE ENTRY	BOTTOM

G

AS-BUILT BY _____		DATE _____	CONTRACT NO. 11131113/00	JOB ORDER NO. S-13656	ASSEMBLY DRAWING		<div>نقل الكهرباء</div> <div>الشركة الوطنية لنقل الكهرباء</div> <div>National Grid sa</div>				
				DRAWN BY <u>      RIZ      </u> CHECKED BY <u>      JKR      </u>	132/13.8kV GT-1 RELAY PANEL-1 +R05.1		INDEX	PLANT NO.	DRAWING NUMBER	SHEET NO.	REV. NO.
00    13 04    FOR APPROVAL				DATE STARTED <u>24.01.2013</u> DATE COMPLETED _____	S/S 8709-132/13.8KV IN AL-KHARJ CITY					SHT  CONT.	
REV. NO.		DATE	DESCRIPTION		OPRG. DEPT. <u>      CTPD      </u> ENG. DEPT. <u>      AUT-PSAC      </u>	RIYADH	SAUDI ARABIA				

-	C421	CD-322926	G01  G02	00
---	------	-----------	----------	----



THIS DRAWING AND THE INFORMATION CONTAINED HEREIN ARE THE SOLE PROPERTY OF National Grid SA. NO REPRODUCTION IN FULL OR IN PART SHALL BE OBTAINED FROM THIS DOCUMENT WITHOUT THE WRITTEN CONSENT OF ITS OWNER.

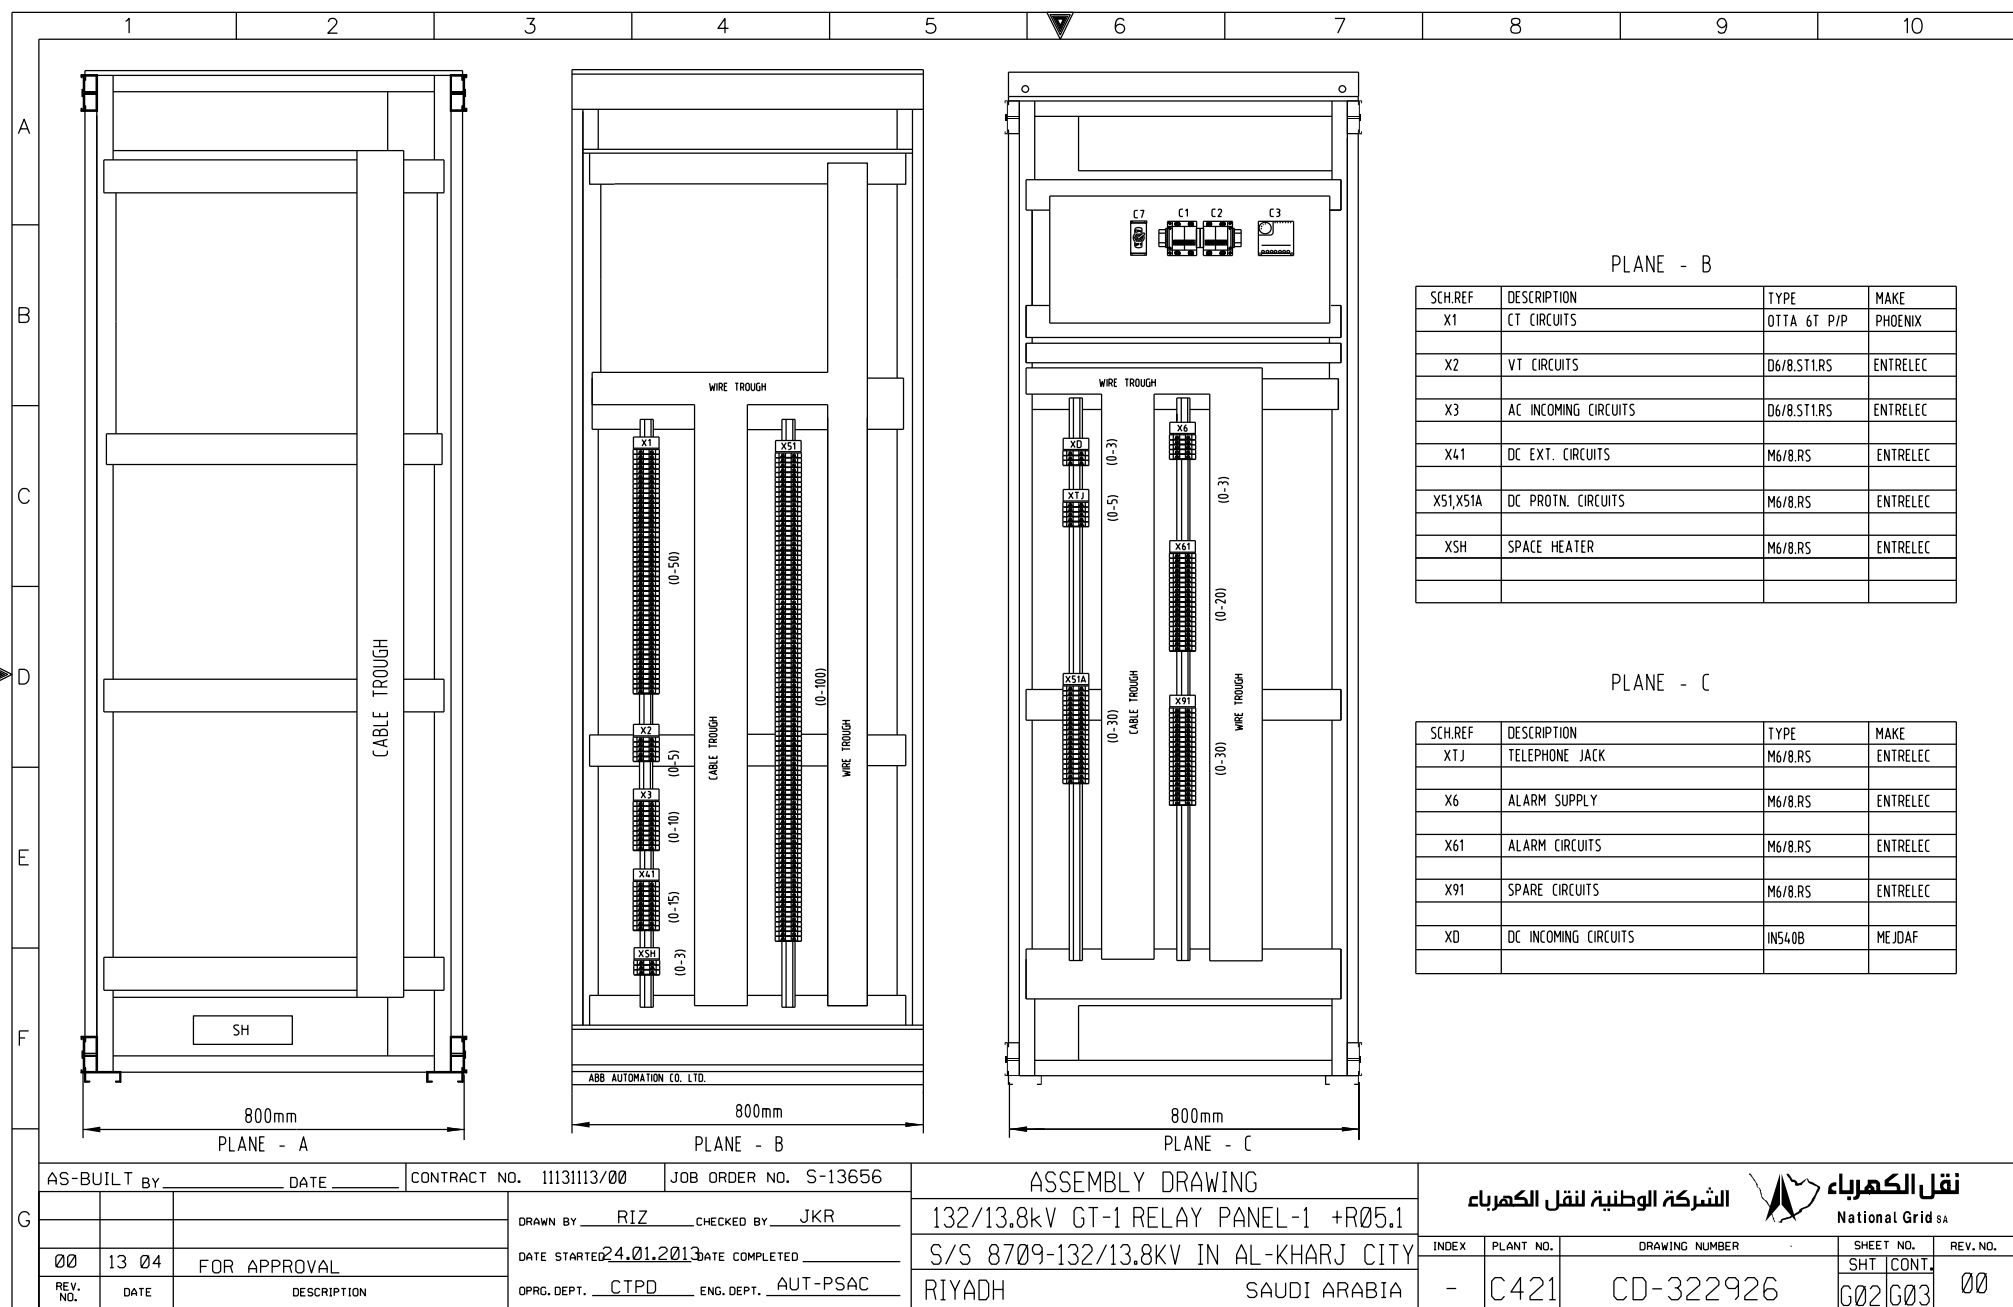

THIS DRAWING AND THE INFORMATION CONTAINED HEREIN ARE THE SOLE PROPERTY OF National Grid SA. NO REPRODUCTION IN FULL OR IN PART SHALL BE OBTAINED FROM THIS DOCUMENT WITHOUT THE WRITTEN CONSENT OF ITS OWNER.

BASE PLATE/  
FOUNDATION

PLAN

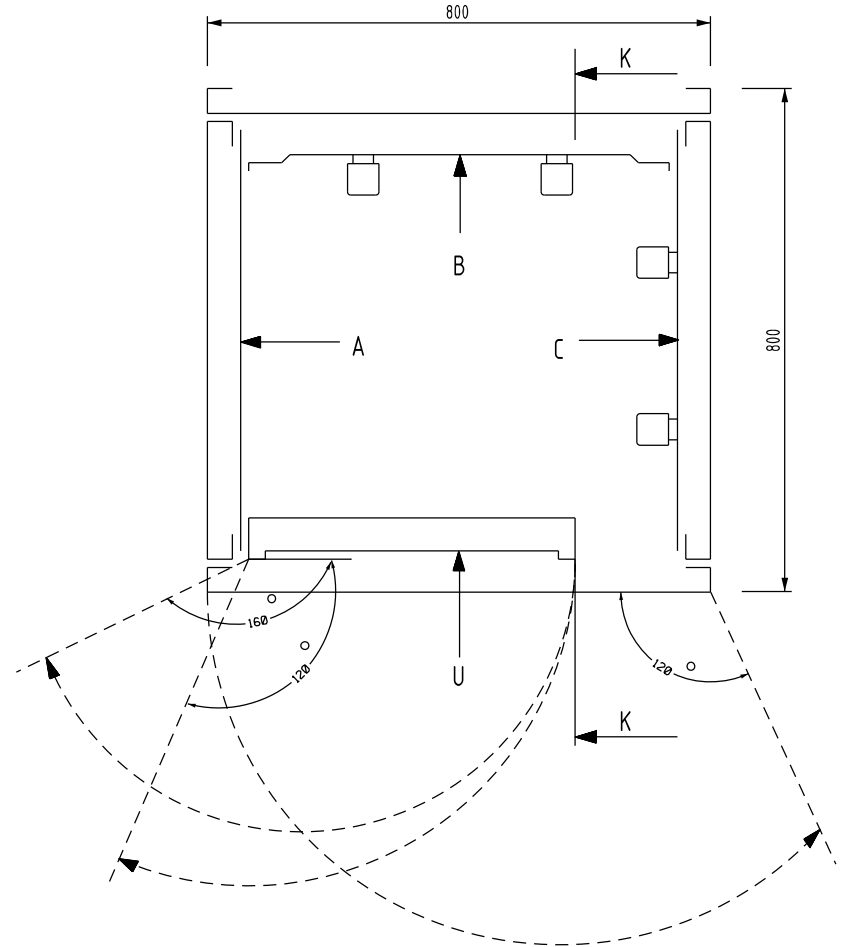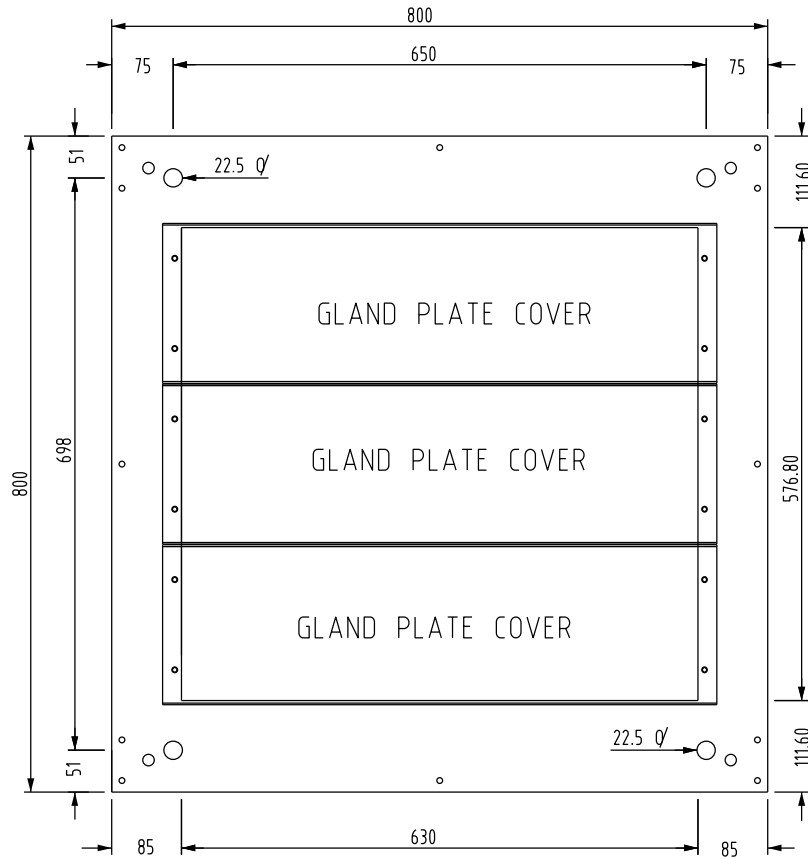

AS-BUILT BY \_\_\_\_\_ DATE \_\_\_\_\_ CONTRACT NO. 11131113/00 JOB ORDER NO. S-13656

ASSEMBLY DRAWING

الشركة الوطنية لنقل الكهرباء

نقل الكهرباء  
National Grid SA

REV. NO.	DATE	DESCRIPTION
00	13 04	FOR APPROVAL

DRAWN BY	RIZ	CHECKED BY	JKR
DATE STARTED	24.01.2013	DATE COMPLETED	
OPRG. DEPT.	CTPD	ENG. DEPT.	AUT-PSAC

132/13.8kV GT-1 RELAY PANEL-1 +R05.1  
S/S 8709-132/13.8KV IN AL-KHARJ CITY  
RIYADH SAUDI ARABIA

INDEX	PLANT NO.	DRAWING NUMBER	SHEET NO.	REV. NO.
-	C421	CD-322926	SHT 1 CONT. G03 G04	00

NG/D2-D (2012/01)

DMS

VECTOR

NGD200

THIS DRAWING AND THE INFORMATION CONTAINED HEREIN ARE THE SOLE PROPERTY OF National Grid SA. NO REPRODUCTION IN FULL OR IN PART SHALL BE OBTAINED FROM THIS DOCUMENT WITHOUT THE WRITTEN CONSENT OF ITS OWNER.

	1	2	3	4	5	6	7	8	9	10
A										
B										
C										
D										
E										
F										
G										

TOP VIEW FOR EARTHING BAR

U PLANE TOP LABEL

+R05.1 132/13.8kV GT-1 RELAY PANEL-1

800 28

U PLANE BOTTOM LABEL

ABB AUTOMATION CO. LTD

800 28

MANUFACTURING LABEL

**ABB** ABB Automation Co.Ltd.

PROJECT : National Grid SA S/S 8709

ORDER REFERENCE : 2875 RF S13656

YEAR OF MANUFACTURE : 2013

PANEL NO. : +R05.1

DRAWING NO. : S13656-CD-323928

MADE IN THE KINGDOM OF SAUDI ARABIA

AS-BUILT BY _____ DATE _____		CONTRACT NO. 11131113/00	JOB ORDER NO. S-13656	ASSEMBLY DRAWING		الشركة الوطنية لنقل الكهرباء National Grid SA				
		DRAWN BY RIZ	CHECKED BY JKR	132/13.8kV GT-1 RELAY PANEL-1 +R05.1		INDEX	PLANT NO.	DRAWING NUMBER	SHEET NO.	REV. NO.
		DATE STARTED 24.01.2013	DATE COMPLETED	S/S 8709-132/13.8KV IN AL-KHARJ CITY					SHT I CONT.	
00 13 04 FOR APPROVAL		OPRG. DEPT. CTPD	ENG. DEPT. AUT-PSAC	RIYADH SAUDI ARABIA		-	C421	CD-322926	G04 L00	00
REV. NO.	DATE	DESCRIPTION								





POWER SYSTEMS NETWORK MANAGEMENT  
PROTECTION AND SUBSTATION AUTOMATION SYSTEMS  
WBS NO: S-13656

ABB AUTOMATION COMPANY LTD.,  
414, AL-KHARJ ROAD  
SECOND INDUSTRIAL CITY  
RIYADH-11383 K.S.A

CONTRACTOR : ABB Contracting Company  
CLIENT : National Grid SA  
PROJECT : CONSTRUCTION OF NEW 132/13.8kV SS 8709 IN AL-KHARJ CITY  
SUBSTATION : S/S 8709  
CONTRACT NO. : 11131113/00  
TITLE : LIST OF APPARATUS +R05.1 [GT-1]

AS-BUILT BY \_\_\_\_\_ DATE \_\_\_\_\_ CONTRACT NO. 11131113/00 JOB ORDER NO. S-13656

#### COVER SHEET

الشركة الوطنية لنقل الكهرباء



			DRAWN BY RIZ	CHECKED BY JKR
00	13 04	FOR APPROVAL	DATE STARTED 24.01.2013	DATE COMPLETED
REV. NO.	DATE	DESCRIPTION	OPRG. DEPT. CTPD	ENG. DEPT. AUT-PSAC

132/13.8kV GT-1 RELAY PANEL-1 +R05.1  
S/S 8709-132/13.8KV IN AL-KHARJ CITY  
RIYADH SAUDI ARABIA

INDEX	PLANT NO.	DRAWING NUMBER	SHEET NO.	REV. NO.
-	C421	CD-322926	SHT 1 CONT. L00 L01	00

NG/D2-D (2012/01)

DMS

VECTOR

NGD200

	1	2	3	4	5	6	7	8	9	10
A	SR. NO.	GA REF.	SCH. REF.	D E S C R I P T I O N		SHEET NO.	QTY.	TYPE	MAKE	ORDERING INFORMATION
				RELAY CUBICLE- +R05.1 ACCOMODATING THE FOLLOWING						
B	1	U05.5001	87T-1	NUMERICAL TRANSFORMER PROTECTION IED WITH FOLLOWING DETAILS		301	1	RET 670x1	ABB	1MRK 004 816-DC
				FUNCTIONS			1			1MRK 004 005-DC
				-CONFIGURATION ALTERNATIVE						
				DOUBLE BREAKER, 3WINDING (B40) BASIC						
				-CONTROL						
				HARDWARE						
				-ANALOG SYSTEM						
				TRANSFORMER INPUT MODULE,RING LUG TERMINALS 91+3U,1A						
				110/220/V,50/60HZ/(TRM)/ (BASIC SELECTED ALTERNATIVE) LOCATION/P40/						
				TRANSFORMER INPUT MODULE,RING LUG TERMINALS 91+3U,1A						
C				110/220/V,50/60HZ/(TRM)/ (BASIC SELECTED ALTERNATIVE) LOCATION/P41/						
				-CASING						
				POWER SUPPLY MODULE 90-250 VDC (PSM)						
				LOCATION P1/						
				NUMERIC PROCESSING MODULE 600MHZ, 256MB (NUM) BASIC						
				LOCATION/P30/						
				3/4" X 19" RACK CASING MAX 5 I/O MOD.						
				2TRM (RACK)						
				COMBINED BACKPLANE MODULE MAX 5 I/O MOD.						
				(BASIC SELECTED ALTERNATIVE) 2TRM (RACK)						
D				UNIVERSAL BACKPLANE MODULE 2 ADM,2TRM (UBM) BASIC						
				-CONNECTION TYPE						
				STANDARD COMPRESSION CONNECTION TERMINALS )						
				LOCATION/P1-P16						
				-HUMAN MACHINE INTERFACE						
				MEDIUM GRAPHIC HMI,15 CONTROLLABLE OBJECTS						
				3/4" X 19" IEC (MHMI)						
				-IN/OUT MODULES						
				BINARY INPUT MODULE LOCATION P3,P5			2			1MRK 000 508-BB
				BINARY OUTPUT MODULE,24 OUTPUT RELAYS (BOM)			2			1MRK 000 614-AB
E				LOCATION P4						
				OPTICAL ETHERNET MODULE 2 GLASS INTERFACE IEC61850-8-1/						1MRK 002 266-AA
				(OEM) ( SELECTED OPTION) LOCATION P31:1						
F	2	U12.5001	TS-1	TEST SWITCH FOR RET670 RELAY		222	1	RTXP18	ABB	RK 926 115-BH
		U12.5002	TS-2	TEST SWITCH FOR RET670 RELAY		222	1	RTXP18	ABB	RK 926 115-BB

AS-BUILT BY _____ DATE _____		CONTRACT NO. 1113113/00		JOB ORDER NO. S-13656		LIST OF APPARATUS		الشركة الوطنية لنقل الكهرباء		نقل الكهرباء	
		DRAWN BY RIZ		CHECKED BY JKR		132/13.8kv GT-1 RELAY PANEL-1 +R05.1		National Grid SA			
		DATE STARTED 24.01.2013		DATE COMPLETED _____		S/S 8709-132/13.8KV IN AL-KHARJ CITY		INDEX		PLANT NO.	
		PRGR. DEPT. CTPD		ENG. DEPT. AUT-PSAC		RIYADH SAUDI ARABIA		DRAWING NUMBER		SHEET NO.	
REV. NO.		DATE		DESCRIPTION				CD-322926		L01 L02	
00		13 04		FOR APPROVAL						REV. NO.	
										00	

THIS DRAWING AND THE INFORMATION CONTAINED HEREIN ARE THE SOLE PROPERTY OF National Grid SA. NO REPRODUCTION IN FULL OR IN PART SHALL BE OBTAINED FROM THIS DOCUMENT WITHOUT THE WRITTEN CONSENT OF ITS OWNER.










	1	2	3	4	5	6	7	8	9	10
A										
B										
C										
D										
E										
F										
G										

AS-BUILT BY _____ DATE _____		CONTRACT NO. 11131113/00		JOB ORDER NO. S-13656		LIST OF APPARATUS		<div>الشركة الوطنية لنقل الكهرباء</div> <div> نقل الكهرباء</div> <div>National Grid SA</div>				
		DRAWN BY RIZ		CHECKED BY JKR		132/13.8kV GT-1 RELAY PANEL-1 +R05.1		INDEX	PLANT NO.	DRAWING NUMBER	SHEET NO.	REV. NO.
		DATE STARTED 24.01.2013		DATE COMPLETED _____		S/S 8709-132/13.8KV IN AL-KHARJ CITY					SHT   CONT.	
00		13 04		FOR APPROVAL		RIYADH SAUDI ARABIA		-	C421	CD-322926	L06   L07	00
REV. NO.	DATE	DESCRIPTION		OPRG. DEPT. CTPD		ENG. DEPT. AUT-PSAC						

NG/D2-D (2012/01)

DMS

VECTOR

NGD200

THIS DRAWING AND THE INFORMATION CONTAINED HEREIN ARE THE SOLE PROPERTY OF National Grid SA. NO REPRODUCTION IN FULL OR IN PART SHALL BE OBTAINED FROM THIS DOCUMENT WITHOUT THE WRITTEN CONSENT OF ITS OWNER.

	1	2	3	4	5	6	7	8	9	10	
A	
B	
C	
D	
E	
F	
G	<table border="1"> <tr> <td colspan="2">AS-BUILT BY _____ DATE _____</td> <td>CONTRACT NO. 11131113/00</td> <td>JOB ORDER NO. S-13656</td> <td colspan="2">LIST OF APPARATUS</td> <td colspan="4">  <b>نقل الكهرباء</b>  National Grid SA </td> </tr> <tr> <td></td><td></td><td colspan="2">DRAWN BY <u>RIZ</u> CHECKED BY <u>JKR</u></td> <td colspan="2">132/13.8kV GT-1 RELAY PANEL-1 +R05.1</td> <td>INDEX</td> <td>PLANT NO.</td> <td>DRAWING NUMBER</td> <td>SHEET NO.</td> <td>REV. NO.</td> </tr> <tr> <td>00</td> <td>13 04</td> <td colspan="2">DATE STARTED <u>24.01.2013</u> DATE COMPLETED _____</td> <td colspan="2">S/S 8709-132/13.8KV IN AL-KHARJ CITY</td> <td>-</td> <td>C421</td> <td>CD-322926</td> <td>SHT 1 CONT.</td> <td>00</td> </tr> <tr> <td>REV. NO.</td> <td>DATE</td> <td colspan="2">DESCRIPTION</td> <td>OPRG. DEPT. <u>CTPD</u></td> <td>ENG. DEPT. <u>AUT-PSAC</u></td> <td colspan="2">RIYADH</td> <td colspan="2">SAUDI ARABIA</td> <td></td> </tr> </table>										AS-BUILT BY _____ DATE _____		CONTRACT NO. 11131113/00	JOB ORDER NO. S-13656	LIST OF APPARATUS		 <b>نقل الكهرباء</b> National Grid SA						DRAWN BY <u>RIZ</u> CHECKED BY <u>JKR</u>		132/13.8kV GT-1 RELAY PANEL-1 +R05.1		INDEX	PLANT NO.	DRAWING NUMBER	SHEET NO.	REV. NO.	00	13 04	DATE STARTED <u>24.01.2013</u> DATE COMPLETED _____		S/S 8709-132/13.8KV IN AL-KHARJ CITY		-	C421	CD-322926	SHT 1 CONT.	00	REV. NO.	DATE	DESCRIPTION		OPRG. DEPT. <u>CTPD</u>	ENG. DEPT. <u>AUT-PSAC</u>	RIYADH		SAUDI ARABIA		
AS-BUILT BY _____ DATE _____		CONTRACT NO. 11131113/00	JOB ORDER NO. S-13656	LIST OF APPARATUS		 <b>نقل الكهرباء</b> National Grid SA	
		DRAWN BY <u>RIZ</u> CHECKED BY <u>JKR</u>		132/13.8kV GT-1 RELAY PANEL-1 +R05.1		INDEX	PLANT NO.	DRAWING NUMBER	SHEET NO.	REV. NO.	
00	13 04	DATE STARTED <u>24.01.2013</u> DATE COMPLETED _____		S/S 8709-132/13.8KV IN AL-KHARJ CITY		-	C421	CD-322926	SHT 1 CONT.	00	
REV. NO.	DATE	DESCRIPTION		OPRG. DEPT. <u>CTPD</u>	ENG. DEPT. <u>AUT-PSAC</u>	RIYADH		SAUDI ARABIA	

LABEL REF.	LABEL ENGRAVING	MATERIALS	ENGRAVING	LABEL SIZE	LETTER SIZE
C1	C1 127V AC SUPPLY MCB	TRAFOLITE	BLACK LETTERS ON WHITE BACKGROUND	50X15mm	4mm
C2	C2 220V AC SUPPLY MCB	TRAFOLITE	BLACK LETTERS ON WHITE BACKGROUND	50X15mm	4mm
C3	C3 THERMOSTAT	TRAFOLITE	BLACK LETTERS ON WHITE BACKGROUND	50X15mm	4mm
C7	C7 ON/OFF SWITCH	TRAFOLITE	BLACK LETTERS ON WHITE BACKGROUND	50X15mm	4mm
DS	DS DOOR SWITCH	TRAFOLITE	BLACK LETTERS ON WHITE BACKGROUND	50X15mm	4mm
IL	IL ILLUMINATION LAMP	TRAFOLITE	BLACK LETTERS ON WHITE BACKGROUND	50X15mm	4mm
SH	SH SPACE HEATER	TRAFOLITE	BLACK LETTERS ON WHITE BACKGROUND	50X15mm	4mm





POWER SYSTEMS NETWORK MANAGEMENT  
PROTECTION AND SUBSTATION AUTOMATION SYSTEMS  
WBS NO: S-13656

ABB AUTOMATION COMPANY LTD.,  
414, AL-KHARJ ROAD  
SECOND INDUSTRIAL CITY  
RIYADH-11383 K.S.A

CONTRACTOR : ABB Contracting Company  
CLIENT : National Grid SA  
PROJECT : CONSTRUCTION OF NEW 132/13.8kV SS 8709 IN AL-KHARJ CITY  
SUBSTATION : S/S 8709  
CONTRACT NO. : 11131113/00  
TITLE : Assembly Drawing +R05.2 [GT-1]

AS-BUILT BY \_\_\_\_\_ DATE \_\_\_\_\_ CONTRACT NO. 11131113/00 JOB ORDER NO. S-13656

			DRAWN BY RIZ CHECKED BY JKR
00	13 04	FOR APPROVAL	DATE STARTED 24.01.2013 DATE COMPLETED
REV. NO.	DATE	DESCRIPTION	OPRG. DEPT. CTPD ENG. DEPT. AUT-PSAC

#### COVER SHEET

132/13.8kV GT-1 RELAY PANEL-2 +R05.2  
S/S 8709-132/13.8KV IN AL-KHARJ CITY  
RIYADH SAUDI ARABIA

الشركة الوطنية لنقل الكهرباء




INDEX	PLANT NO.	DRAWING NUMBER	SHEET NO.	REV. NO.
-	C421	CD-322927	SHT 1 CONT. G00 G01	00

NG/D2-D (2012/01)

DMS VECTOR NGD200



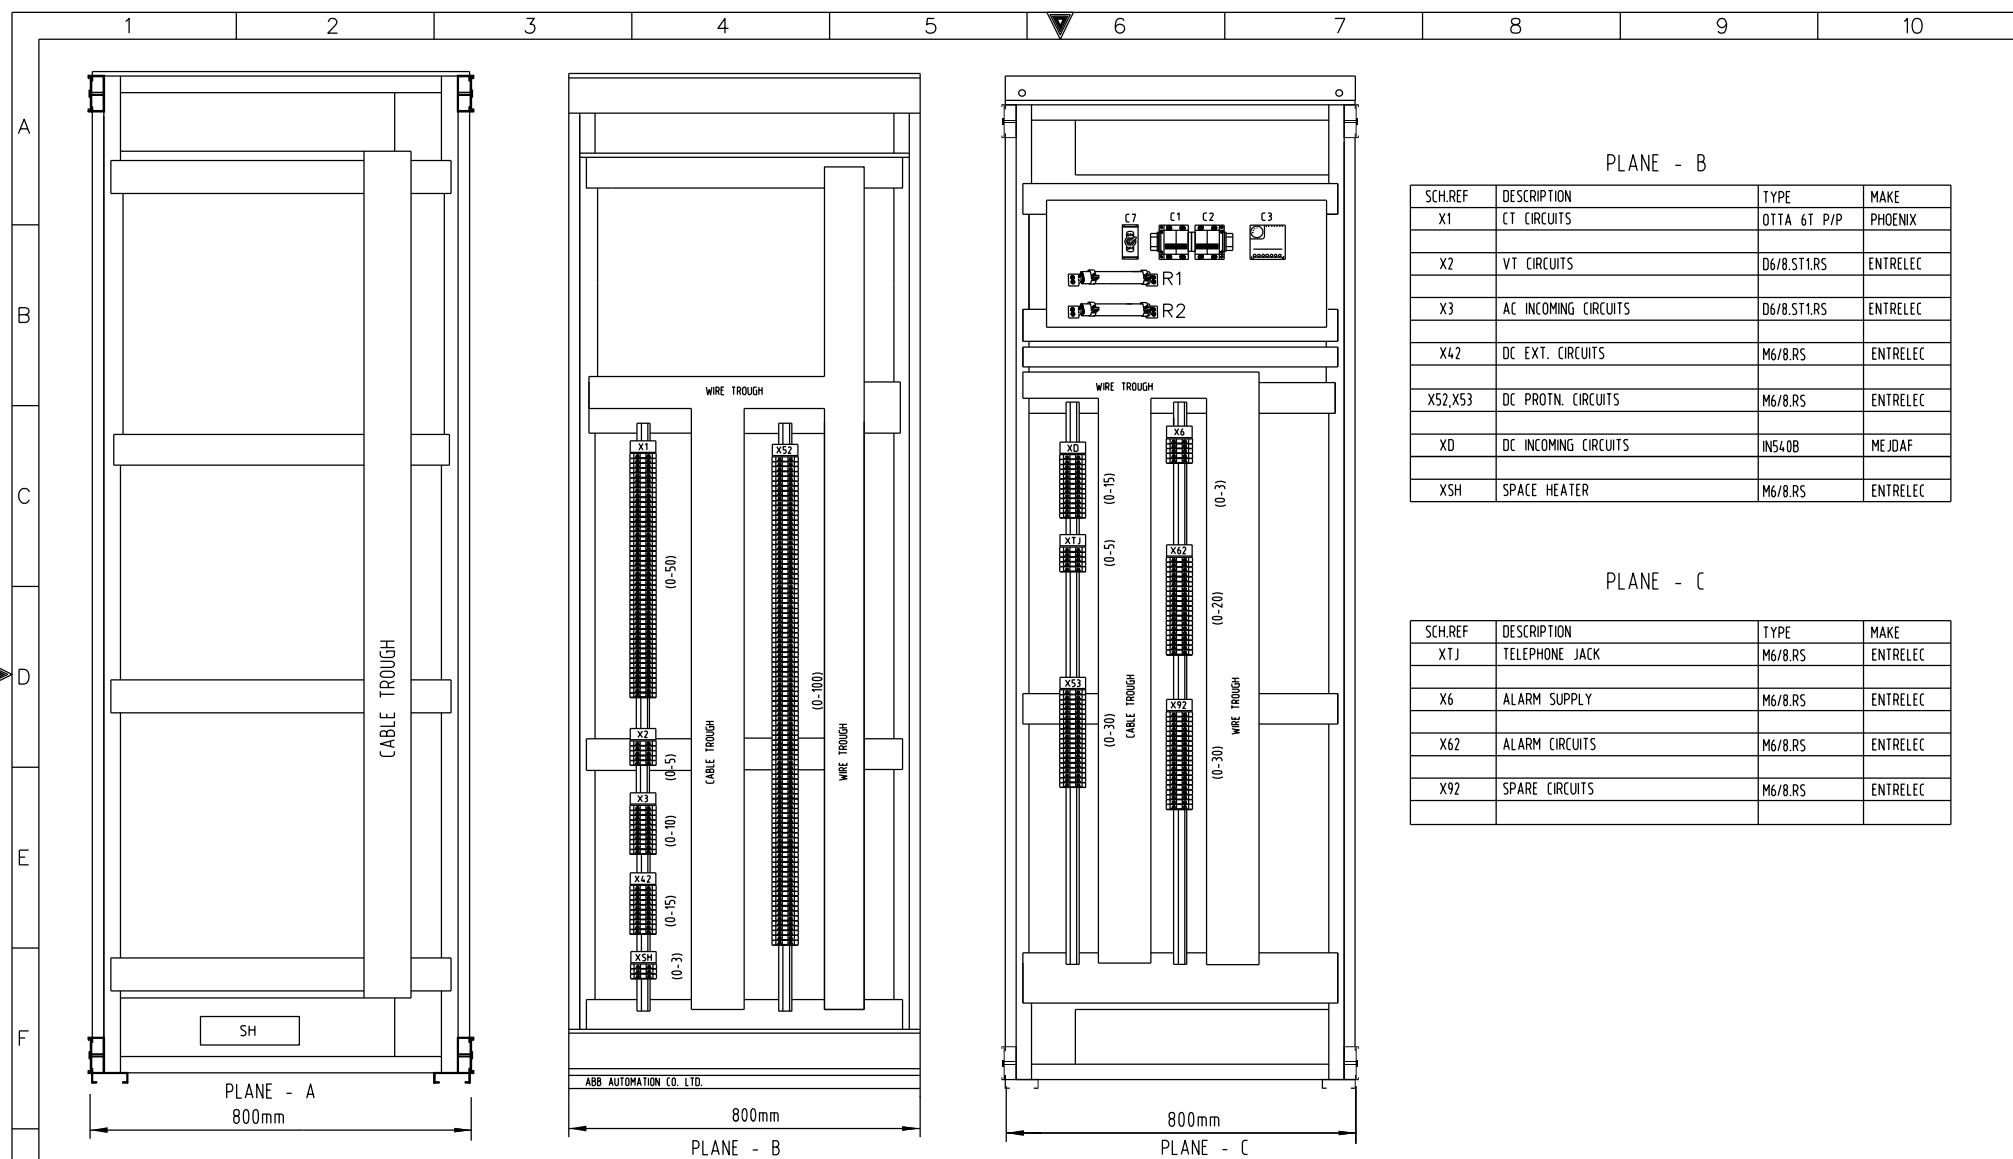

PLANE - B

SCH.REF	DESCRIPTION	TYPE	MAKE
X1	CT CIRCUITS	OTTA 6T P/P	PHOENIX
X2	VT CIRCUITS	D6/8.ST1.RS	ENTRELEC
X3	AC INCOMING CIRCUITS	D6/8.ST1.RS	ENTRELEC
X42	DC EXT. CIRCUITS	M6/8.RS	ENTRELEC
X52,X53	DC PROTN. CIRCUITS	M6/8.RS	ENTRELEC
X0	DC INCOMING CIRCUITS	IN540B	MEJDAF
XSH	SPACE HEATER	M6/8.RS	ENTRELEC

PLANE - C

SCH.REF	DESCRIPTION	TYPE	MAKE
XTJ	TELEPHONE JACK	M6/8.RS	ENTRELEC
X6	ALARM SUPPLY	M6/8.RS	ENTRELEC
X62	ALARM CIRCUITS	M6/8.RS	ENTRELEC
X92	SPARE CIRCUITS	M6/8.RS	ENTRELEC

AS-BUILT BY \_\_\_\_\_ DATE \_\_\_\_\_

CONTRACT NO. 11131113/00

JOB ORDER NO. S-13656

00

13 04

FOR APPROVAL

REV. NO.

DATE

DESCRIPTION

DRAWN BY RIZ

CHECKED BY JKR

DATE STARTED 24.01.2013

DATE COMPLETED \_\_\_\_\_

OPRG. DEPT. CTPD

ENG. DEPT. AUT-PSAC

ASSEMBLY DRAWING

132/13.8kV GT-1 RELAY PANEL-2 +R05.2


S/S 8709-132/13.8KV IN AL-KHARJ CITY

RIYADH

SAUDI ARABIA

نقل الكهرباء

الشركة الوطنية لنقل الكهرباء



National Grid SA

INDEX

PLANT NO.

DRAWING NUMBER

SHEET NO.

SHT | CONT.

REV. NO.

-

C421

CD-322927

G02 | G03

00



	1	2	3	4	5	6	7	8	9	10	
A	
B	
C	
D	
E	
F	
G	
<table><tr><td colspan="2">AS-BUILT BY _____ DATE _____</td><td colspan="2">CONTRACT NO. 11131113/00</td><td colspan="2">JOB ORDER NO. S-13656</td><td colspan="2">LIST OF APPARATUS</td><td colspan="3"><div>الشركة الوطنية لنقل الكهرباء</div><div>نقل الكهرباء</div><div>National Grid SA</div></td></tr><tr><td colspan="2"></td><td colspan="2">DRAWN BY RIZ</td><td colspan="2">CHECKED BY JKR</td><td colspan="2">132/13.8kV GT-1 RELAY PANEL-2 +R05.2</td><td>INDEX</td><td>PLANT NO.</td><td>DRAWING NUMBER</td><td>SHEET NO.</td><td>REV. NO.</td></tr><tr><td colspan="2">00</td><td colspan="2">13 04</td><td colspan="2">FOR APPROVAL</td><td colspan="2">S/S 8709-132/13.8KV IN AL-KHARJ CITY</td><td></td><td></td><td></td><td>SHT   CONT.</td><td></td></tr><tr><td colspan="2">REV. NO.</td><td colspan="2">DATE</td><td colspan="2">DESCRIPTION</td><td colspan="2">ORIYADH SAUDI ARABIA</td><td>-</td><td>C421</td><td>CD-322927</td><td>L01   L02</td><td>00</td></tr><tr><td colspan="2"></td><td colspan="2"></td><td colspan="2">OPRG. DEPT. CTPD ENG. DEPT. AUT-PSAC</td><td colspan="2"></td><td></td><td></td><td></td><td></td><td></td></tr></table>											AS-BUILT BY _____ DATE _____		CONTRACT NO. 11131113/00		JOB ORDER NO. S-13656		LIST OF APPARATUS		<div>الشركة الوطنية لنقل الكهرباء</div> <div>نقل الكهرباء</div> <div>National Grid SA</div>					DRAWN BY RIZ		CHECKED BY JKR		132/13.8kV GT-1 RELAY PANEL-2 +R05.2		INDEX	PLANT NO.	DRAWING NUMBER	SHEET NO.	REV. NO.	00		13 04		FOR APPROVAL		S/S 8709-132/13.8KV IN AL-KHARJ CITY					SHT   CONT.		REV. NO.		DATE		DESCRIPTION		ORIYADH SAUDI ARABIA		-	C421	CD-322927	L01   L02	00					OPRG. DEPT. CTPD ENG. DEPT. AUT-PSAC								
AS-BUILT BY _____ DATE _____		CONTRACT NO. 11131113/00		JOB ORDER NO. S-13656		LIST OF APPARATUS		<div>الشركة الوطنية لنقل الكهرباء</div> <div>نقل الكهرباء</div> <div>National Grid SA</div>	
		DRAWN BY RIZ		CHECKED BY JKR		132/13.8kV GT-1 RELAY PANEL-2 +R05.2		INDEX	PLANT NO.	DRAWING NUMBER	SHEET NO.	REV. NO.	
00		13 04		FOR APPROVAL		S/S 8709-132/13.8KV IN AL-KHARJ CITY					SHT   CONT.	
REV. NO.		DATE		DESCRIPTION		ORIYADH SAUDI ARABIA		-	C421	CD-322927	L01   L02	00	
				OPRG. DEPT. CTPD ENG. DEPT. AUT-PSAC	
<div>NG/D2-D (2012/01)</div> <div>DMS VECTOR NGD200</div>	

THIS DRAWING AND THE INFORMATION CONTAINED HEREIN ARE THE SOLE PROPERTY OF National Grid SA. NO REPRODUCTION IN FULL OR IN PART SHALL BE OBTAINED FROM THIS DOCUMENT WITHOUT THE WRITTEN CONSENT OF ITS OWNER.

	1	2	3	4	5	6	7	8	9	10
A	SR. NO.	GA REF.	SCH. REF.	D E S C R I P T I O N		SHT.	QTY.	TYPE	MAKE	ORDER INFORMATION
	9			DUAL COIL TARGET RELAY FOR MECHANICAL PROTECTION		433	11	RXSF 1	ABB	RK 271 018-AN
				AUXILIARY VOLTAGE : 110-125V DC		434				
				CONTACT DATA : 3NO PER COIL		435				
				FLAG : HAND RESET		436				
	U28.101	23X		A: TRANSFORMER COOLER FAIL						
		630L-1X		B: MAIN TANK OIL LEVEL LOW ALARM						
	U28.107	630H-1X		A: MAIN TANK OIL LEVEL HIGH ALARM						
		630L-2X		B: OLTC OIL LEVEL LOW ALARM						
B	U28.301	630H-2X		A: OLTC OIL LEVEL HIGH ALARM						
		960-1X		B: MAIN TANK PRESS RELIEF ALARM						
	U28.307	960-2X		A: OLTC PRESS RELIEF ALARM						
		960-1X		B: BUCHLZ STAGE-1 ALARM						
	U28.113	630P-1X		A: OLTC PROTECTIVE ALARM						
		630D-1X		B: GAS DETECT RELAY ALARM						
C	U28.313	260-1X		A: MAIN TR OIL TEMP STAGE-1 ALARM						
		260-2X		B: MAIN TR OIL TEMP STAGE-2 ALARM						
	U28.119	49W1-5X		A: WDG TEMP STAGE-2 ALARM (HV)						
		49W1-6X		B: WDG TEMP STAGE-2 TRIP (HV)						
	U28.319	63 0SX		A: SUDDEN PRESSURE TRIP						
		96-2X		B: BUCHLZ STAGE-2 TRIP						
D	U28.125	63 0P-2X		A: OLTC TRIP PROTECTIVE RELAY TRIP						
		49W2-5X		B: WDG TEMP HIGH STAGE-1 TRIP (LV)						
	U28.325	49 W2-6X		A: WDG TEMP HIGH STAGE-2 TRIP (LV)						
		FPX		B: FIRE PROT.N.						
	U28.343	96-3		A: BUCHLZ CONSERVATOR ALARM						
		96-4		B: BUCHLZ CONSERVATOR TRIP						
	U28.131	74R2		DUAL TARGET RELAY REVERSE FLAG +R2 & R3 DC/SUPPLY SPARE		432	2	RXSF 1	ABB	RK 271 019-AN
	U28.331	74R3		AUXILIARY VOLTAGE : 110-125V DC		436				
				CONTACT DATA : 1NO + 2NC PER COIL						
				FLAG : SELF RESET						
	U28.137	63/96X		HIGH SPEED TRIP RELAY)						
	U28.143	49X		AUXILIARY VOLTAGE : 110-125V DC		436	2	RXMS 1	ABB	RK 216 463-AP
				CONTACT DATA : 6NO						
	U28.337	T1		TIMER FOR MECHANICAL PROTECTION						
				AUXILIARY VOLTAGE : 110-125V DC		436	1	RXKL 1	ABB	1MRK 000 066-AB
				CONTACT DATA : 2C/O						




G	AS-BUILT BY _____ DATE _____		CONTRACT NO. 11131113/00	JOB ORDER NO. S-13656	LIST OF APPARATUS		الشركة الوطنية لنقل الكهرباء		نقل الكهرباء		
			DRAWN BY RIZ	CHECKED BY JKR	132/13.8kV GT-1 RELAY PANEL-2 +R05.2		National Grid SA				
			DATE STARTED 24.01.2013	DATE COMPLETED _____	S/S 8709-132/13.8KV IN AL-KHARJ CITY		INDEX	PLANT NO.	DRAWING NUMBER	SHEET NO.	REV. NO.
	00	13 04	FOR APPROVAL	OPRG. DEPT. CTPD	ENG. DEPT. AUT-PSAC	RIYADH	SAUDI ARABIA	-	C421	CD-322927	L02 L03

	1	2	3	4	5	6	7	8	9	10	
A	
B	
C	
D	
E	
F	
G	
<table><tr><td colspan="2">AS-BUILT BY _____ DATE _____</td><td colspan="2">CONTRACT NO. 11131113/00</td><td colspan="2">JOB ORDER NO. S-13656</td><td colspan="2">LIST OF APPARATUS</td><td colspan="3"><div>الشركة الوطنية لنقل الكهرباء</div><div>نقل الكهرباء</div><div>National Grid SA</div></td></tr><tr><td colspan="2"></td><td colspan="2">DRAWN BY RIZ</td><td colspan="2">CHECKED BY JKR</td><td colspan="2">132/13.8kV GT-1 RELAY PANEL-2 +R05.2</td><td>INDEX</td><td>PLANT NO.</td><td>DRAWING NUMBER</td><td>SHEET NO.</td><td>REV. NO.</td></tr><tr><td colspan="2">00</td><td colspan="2">13 04</td><td colspan="2">FOR APPROVAL</td><td colspan="2">DATE STARTED 24.01.2013</td><td colspan="2">DATE COMPLETED</td><td colspan="2">SHT  CONT.</td><td></td></tr><tr><td colspan="2">REV. NO.</td><td colspan="2">DATE</td><td colspan="2">DESCRIPTION</td><td colspan="2">OPRG. DEPT. CTPD</td><td colspan="2">ENG. DEPT. AUT-PSAC</td><td colspan="2">L03   L04</td><td>00</td></tr></table>											AS-BUILT BY _____ DATE _____		CONTRACT NO. 11131113/00		JOB ORDER NO. S-13656		LIST OF APPARATUS		<div>الشركة الوطنية لنقل الكهرباء</div> <div>نقل الكهرباء</div> <div>National Grid SA</div>					DRAWN BY RIZ		CHECKED BY JKR		132/13.8kV GT-1 RELAY PANEL-2 +R05.2		INDEX	PLANT NO.	DRAWING NUMBER	SHEET NO.	REV. NO.	00		13 04		FOR APPROVAL		DATE STARTED 24.01.2013		DATE COMPLETED		SHT  CONT.			REV. NO.		DATE		DESCRIPTION		OPRG. DEPT. CTPD		ENG. DEPT. AUT-PSAC		L03   L04		00
AS-BUILT BY _____ DATE _____		CONTRACT NO. 11131113/00		JOB ORDER NO. S-13656		LIST OF APPARATUS		<div>الشركة الوطنية لنقل الكهرباء</div> <div>نقل الكهرباء</div> <div>National Grid SA</div>	
		DRAWN BY RIZ		CHECKED BY JKR		132/13.8kV GT-1 RELAY PANEL-2 +R05.2		INDEX	PLANT NO.	DRAWING NUMBER	SHEET NO.	REV. NO.	
00		13 04		FOR APPROVAL		DATE STARTED 24.01.2013		DATE COMPLETED		SHT  CONT.	
REV. NO.		DATE		DESCRIPTION		OPRG. DEPT. CTPD		ENG. DEPT. AUT-PSAC		L03   L04		00	
<table><tr><td colspan="6">132/13.8kV GT-1 RELAY PANEL-2 +R05.2</td><td colspan="5">S/S 8709-132/13.8KV IN AL-KHARJ CITY</td></tr><tr><td colspan="6">RIYADH</td><td colspan="5">SAUDI ARABIA</td></tr></table>											132/13.8kV GT-1 RELAY PANEL-2 +R05.2						S/S 8709-132/13.8KV IN AL-KHARJ CITY					RIYADH						SAUDI ARABIA																																
132/13.8kV GT-1 RELAY PANEL-2 +R05.2						S/S 8709-132/13.8KV IN AL-KHARJ CITY	
RIYADH						SAUDI ARABIA	
<div>NG/D2-D (2012/01)</div> <div>DMS VECTOR NGD200</div>	

THIS DRAWING AND THE INFORMATION CONTAINED HEREIN ARE THE SOLE PROPERTY OF National Grid SA. NO REPRODUCTION IN FULL OR IN PART SHALL BE OBTAINED FROM THIS DOCUMENT WITHOUT THE WRITTEN CONSENT OF ITS OWNER.





	1	2	3	4	5	6	7	8	9	10	
A	
B	
C	
D	
E	
F	
G	<table><tr><td colspan="2">AS-BUILT BY _____ DATE _____</td><td colspan="2">CONTRACT NO. 11131113/00</td><td colspan="2">JOB ORDER NO. S-13656</td><td colspan="2">LIST OF APPARATUS</td><td colspan="2"><div>الشركة الوطنية لنقل الكهرباء</div><div> نقل الكهرباء National Grid SA</div></td></tr><tr><td></td><td></td><td></td><td colspan="2">DRAWN BY RIZ</td><td colspan="2">CHECKED BY JKR</td><td colspan="2">132/13.8kV GT-1 RELAY PANEL-2 +R05.2</td><td>INDEX</td><td>PLANT NO.</td><td>DRAWING NUMBER</td><td>SHEET NO.</td><td>REV. NO.</td></tr><tr><td></td><td></td><td></td><td colspan="2">DATE STARTED 24.01.2013</td><td colspan="2">DATE COMPLETED</td><td colspan="2">S/S 8709-132/13.8KV IN AL-KHARJ CITY</td><td></td><td></td><td></td><td>SHT   CONT.</td><td></td></tr><tr><td></td><td>00</td><td>13 04</td><td colspan="2">FOR APPROVAL</td><td colspan="2">OPRG. DEPT. CTPD</td><td colspan="2">ENG. DEPT. AUT-PSAC</td><td></td><td>C421</td><td>CD-322927</td><td>L05   L06</td><td>00</td></tr><tr><td></td><td>REV. NO.</td><td>DATE</td><td colspan="2">DESCRIPTION</td><td colspan="2"></td><td colspan="2">RIYADH SAUDI ARABIA</td><td>-</td><td></td><td></td><td></td><td></td></tr></table>										AS-BUILT BY _____ DATE _____		CONTRACT NO. 11131113/00		JOB ORDER NO. S-13656		LIST OF APPARATUS		<div>الشركة الوطنية لنقل الكهرباء</div> <div> نقل الكهرباء National Grid SA</div>					DRAWN BY RIZ		CHECKED BY JKR		132/13.8kV GT-1 RELAY PANEL-2 +R05.2		INDEX	PLANT NO.	DRAWING NUMBER	SHEET NO.	REV. NO.				DATE STARTED 24.01.2013		DATE COMPLETED		S/S 8709-132/13.8KV IN AL-KHARJ CITY					SHT   CONT.			00	13 04	FOR APPROVAL		OPRG. DEPT. CTPD		ENG. DEPT. AUT-PSAC			C421	CD-322927	L05   L06	00		REV. NO.	DATE	DESCRIPTION				RIYADH SAUDI ARABIA		-				
AS-BUILT BY _____ DATE _____		CONTRACT NO. 11131113/00		JOB ORDER NO. S-13656		LIST OF APPARATUS		<div>الشركة الوطنية لنقل الكهرباء</div> <div> نقل الكهرباء National Grid SA</div>	
			DRAWN BY RIZ		CHECKED BY JKR		132/13.8kV GT-1 RELAY PANEL-2 +R05.2		INDEX	PLANT NO.	DRAWING NUMBER	SHEET NO.	REV. NO.	
			DATE STARTED 24.01.2013		DATE COMPLETED		S/S 8709-132/13.8KV IN AL-KHARJ CITY					SHT   CONT.	
	00	13 04	FOR APPROVAL		OPRG. DEPT. CTPD		ENG. DEPT. AUT-PSAC			C421	CD-322927	L05   L06	00	
	REV. NO.	DATE	DESCRIPTION				RIYADH SAUDI ARABIA		-	

THIS DRAWING AND THE INFORMATION CONTAINED HEREIN ARE THE SOLE PROPERTY OF National Grid SA. NO REPRODUCTION IN FULL OR IN PART SHALL BE OBTAINED FROM THIS DOCUMENT WITHOUT THE WRITTEN CONSENT OF ITS OWNER.

	1	2	3	4	5	6	7	8	9	10
A										
B										
C										
D										
E										
F										
G										

LABEL REF.	LABEL ENGRAVING	MATERIALS	ENGRAVING	LABEL SIZE	LETTER SIZE
C1	C1 127V AC SUPPLY MCB	TRAFOLITE	BLACK LETTERS ON WHITE BACKGROUND	50X15mm	4mm
C2	C2 220V AC SUPPLY MCB	TRAFOLITE	BLACK LETTERS ON WHITE BACKGROUND	50X15mm	4mm
C3	C3 THERMOSTAT	TRAFOLITE	BLACK LETTERS ON WHITE BACKGROUND	50X15mm	4mm
C7	C7 ON/OFF SWITCH	TRAFOLITE	BLACK LETTERS ON WHITE BACKGROUND	50X15mm	4mm
DS	DS DOOR SWITCH	TRAFOLITE	BLACK LETTERS ON WHITE BACKGROUND	50X15mm	4mm
IL	IL ILLUMINATION LAMP	TRAFOLITE	BLACK LETTERS ON WHITE BACKGROUND	50X15mm	4mm
SH	SH SPACE HEATER	TRAFOLITE	BLACK LETTERS ON WHITE BACKGROUND	50X15mm	4mm
U39.5001	Q1 R2 SUPPLY	TRAFOLITE	BLACK LETTERS ON WHITE BACKGROUND	50X15mm	4mm
U39.5002	Q2 R3 SUPPLY	TRAFOLITE	BLACK LETTERS ON WHITE BACKGROUND	50X15mm	4mm
U39.5003	C01,C02 OUTLET	TRAFOLITE	BLACK LETTERS ON WHITE BACKGROUND	50X15mm	4mm
U39.5004	T1 TELEPHONE JACK	TRAFOLITE	BLACK LETTERS ON WHITE BACKGROUND	50X15mm	4mm
U36.5001	Q3 TC-2 SUPPLY	TRAFOLITE	BLACK LETTERS ON WHITE BACKGROUND	50X15mm	4mm

AS-BUILT BY _____ DATE _____		CONTRACT NO. 11131113/00	JOB ORDER NO. S-13656	LIST OF APPARATUS		 <b>نقل الكهرباء</b> الشركة الوطنية لنقل الكهرباء National Grid SA				
		DRAWN BY <u>RIZ</u> CHECKED BY <u>JKR</u>		132/13.8kV GT-1 RELAY PANEL-2 +R05.2		INDEX	PLANT NO.	DRAWING NUMBER	SHEET NO.	REV. NO.
		DATE STARTED <u>24.01.2013</u> DATE COMPLETED _____		S/S 8709-132/13.8KV IN AL-KHARJ CITY		-	C421	CD-322927	SHT   CONT.	00
REV. NO.	DATE	DESCRIPTION		PRYADH SAUDI ARABIA					L06	
		OPRG. DEPT. <u>CTPD</u> ENG. DEPT. <u>AUT-PSAC</u>								

THIS DRAWING AND THE INFORMATION CONTAINED HEREIN ARE THE SOLE PROPERTY OF National Grid SA. NO REPRODUCTION IN FULL OR IN PART SHALL BE OBTAINED FROM THIS DOCUMENT WITHOUT THE WRITTEN CONSENT OF ITS OWNER.



POWER SYSTEMS NETWORK MANAGEMENT  
PROTECTION AND SUBSTATION AUTOMATION SYSTEMS  
WBS NO: S-13656

ABB AUTOMATION COMPANY LTD.,  
414, AL-KHARJ ROAD  
SECOND INDUSTRIAL CITY  
RIYADH-11383 K.S.A

CONTRACTOR : ABB Contracting Company  
CLIENT : National Grid sa  
PROJECT : CONSTRUCTION OF NEW 132/13.8kV SS 8709 IN AL-KHARJ CITY  
SUBSTATION : S/S 8709  
CONTRACT NO. : 11131113/00  
TITLE : SCHEMATICS DRAWINGS (+R05.1,+R05.2)

AS-BUILT BY \_\_\_\_\_ DATE \_\_\_\_\_ CONTRACT NO. 11131113/00 JOB ORDER NO. S-13656

			DRAWN BY RIZ	CHECKED BY JKR
00	13 04	FOR APPROVAL	DATE STARTED 24.01.2013	DATE COMPLETED
REV. NO.	DATE	DESCRIPTION	OPRG. DEPT. CTPD	ENG. DEPT. AUT-PSAC

### COVER SHEET

132/13.8KV GT-1 RELAY PANEL -+R05.1/+R05.2  
S/S 8709-132/13.8KV IN AL-KHARJ CITY  
RIYADH SAUDI ARABIA

الشركة الوطنية لنقل الكهرباء



INDEX	PLANT NO.	DRAWING NUMBER	SHEET NO.	REV. NO.
-	C421	CD-322928	SHT 001	00

NG/D2-D (2012/01)

DMS

VECTOR

NGD200



	1	2	3	4	5	6	7	8	9	10
A										
B										
C										
D										
E										
F										
G										

CONTENTS		ABB SHT.NO.	REV.00	REV.01	REV.02
AC SUPPLY FOR ILLUMINATION & POWER SOCKET		411	X		
CUB. LIGHTING, HEATER & SOCKET ALARM CKT.		412	X		
DC SUPPLY DISTRIBUTION FOR SYSTEM SYNCHRONISER		416	X		
CT CIRCUIT 87T-2 RELAY		421-422	X		
CT CIRCUIT 87T-2 RELAY		423	X		
CT & VT CIRCUITS 87T-2 RELAY		424	X		
87T-2 BINARY INPUTS		429	X		
87T-2 BINARY INPUTS		430	X		
MAIN-2 DIFF. PROTECTION TRIP RELAY CKT.		432	X		
TRANS.MECH.PROTN.CONTACT MULTI.CKT		433	X		
TRANS.MECH.PROTN.CONTACT MULTI.CKT		434	X		
TRANS.MECH.PROTN.CONTACT MULTI.CKT		435	X		
TRANS.MECH.PROTN.CONTACT MULTI.CKT		436	X		
CB K305 TRIP CIRCUIT-2 SUPERVISION CIRCUIT		491	X		
BF INI & CLOSE BLOCK CIRCUIT		492	X		
TRANSFORMER MECHANICAL.PROTN.		493	X		
CONTACTS FOR TRIP AND CLOSE BLOCK		494	X		
CONTACTS FOR U/F LOAD SHEDDING		496	X		
MECH PROTN. ALARM CIRCUIT		498	X		
STN COMMON ALARM CIRCUIT		499	X		
BLOCK REFERENCE		501	X		
BLOCK REFERENCE		502	X		
TERMINAL BLOCKS REFERENCE +R05.2		506	X		
TERMINAL BLOCKS REFERENCE +R05.2		507	X		

AS-BUILT BY _____ DATE _____		CONTRACT NO. 11131113/00		JOB ORDER NO. S-13656		CONTENTS SHEET		نقل الكهرباء الشركة الوطنية لنقل الكهرباء National Grid SA	
		DRAWN BY RIZ CHECKED BY JKR		132/13.8KV GT-1 RELAY PANEL-1/2		S/S 8709-132/13.8KV IN AL-KHARJ CITY		INDEX PLANT NO. DRAWING NUMBER SHEET NO. REV. NO. - C421 CD-322928 002 011 00	
00 13 04 FOR APPROVAL		DATE STARTED 24.01.2013 DATE COMPLETED _____		RIYADH SAUDI ARABIA					
REV. NO.	DATE	DESCRIPTION		OPRG. DEPT. CTPD ENG. DEPT. AUT-PSAC					

THIS DRAWING AND THE INFORMATION CONTAINED HEREIN ARE THE SOLE PROPERTY OF National Grid SA. NO REPRODUCTION IN FULL OR IN PART SHALL BE OBTAINED FROM THIS DOCUMENT WITHOUT THE WRITTEN CONSENT OF ITS OWNER.





	1	2	3	4	5	6	7	8	9	10
A										
B										
C										
D										
E										
F										
G										

LEGENDS

±R1

DC SUPPLY - MAIN PROTECTION

±R2

DC SUPPLY - SECONDARY PROTECTION

±R3

DC SUPPLY - BACK UP PROTECTION

±IT

DC SUPPLY - INTER TRIP

FL

DC SUPPLY - FLASHING CIRCUIT

BB RS±

DC SUPPLY - BUS BAR - PROTECTION RESET

BB CBF±/CBF±

DC SUPPLY - CBF PROTECTION

R

RESET BUS - ALARM SYSTEM

CR

CONTROL ROOM

ECC

ENERGY CONTROL CENTRE

LOCAL

THE LOCATION OF CONTROLLED DEVICE

REMOTE

ANY OTHER LOCATION NOT LOCAL

ON

CB NORMALLY OPEN AUXILIARY CONTACT

OFF

CB NORMALLY CLOSED AUXILIARY CONTACT

A

COMMON

T

TEST POSITION

S

SERVICE POSITION

CS

CLOSE IN SERVICE POSITION

CT

CLOSE IN TEST POSITION

LS

LOCAL SERVICE

LT

LOCAL TEST

LC

LOCAL CLOSE

LO

LOCAL OPEN

RO

REMOTE OPEN

OP

OPERATE

RE

RESET

LABELS

WHITE LABEL WITH BLACK LETTERING WILL BE PROVIDED FOR ALL MOUNTED APPARATUS EQUIPMENT IDENTIFICATION AND FUNCTION REFERENCE LABEL WILL BE PROVIDED FOR FRONT MOUNTED EQUIPMENTS OF THE PANEL AND EQUIPMENT IDENTIFICATION LABEL WILL BE PROVIDED FOR INTERNALLY MOUNTED EQUIPMENTS

WIRING

PVC INSULATED 600V GRADE  
2.5 SQ.mm. YELLOW COLOURED FOR CT CIRCUITS  
2.5 SQ.mm. RE COLOURED FOR VT CIRCUITS  
1.5 SQ.mm. GREY COLOURED FOR DC SUPPLY, SCADA AND CONTROL CIRCUITS  
2.5 SQ.mm. BLACK COLOURED FOR AVC AND AC CIRCUITS  
2.5 SQ.mm. YELLOW/GREEN COLOURED FOR EARTHING CONNECTIONS  
FOLLOWING MARKERS SHALL BE PROVIDED ON FOLLOWING WIRES:  
+ SIGN FOR DC + WIRE  
- SIGN FOR DC - WIRE

LUGS

A. CT CIRCUITS- RING TYPE  
B. OTHER CIRCUITS - SPADE TYPE

FERULLING

YELLO TUBE 3.2 mm FOR 1.5SQ mm WIRES AND 4.2 FOR 2.5 SQ mm WIRES  
( AS PER 31 - TMSS-1, RE.0 )

NOTES

AS-BUILT BY _____ DATE _____		CONTRACT NO. 11131113/00	JOB ORDER NO. S-13656	COMMON LEGEND		الشركة الوطنية لنقل الكهرباء National Grid SA				
		DRAWN BY RIZ	CHECKED BY JKR	132/13.8KV GT-1 RELAY PANEL-1/2		INDEX	PLANT NO.	DRAWING NUMBER	SHEET NO.	REV. NO.
		DATE STARTED 24.01.2013	DATE COMPLETED	S/S 8709-132/13.8KV IN AL-KHARJ CITY					SHT   CONT.	
00	13 04	FOR APPROVAL		RIYADH SAUDI ARABIA		-	C421	CD-322928	013   014	00
REV. NO.	DATE	DESCRIPTION		OPRG. DEPT. CTPD	ENG. DEPT. AUT-PSAC					


NG/D2-D (2012/01)

DMS

VECTOR

NGD200



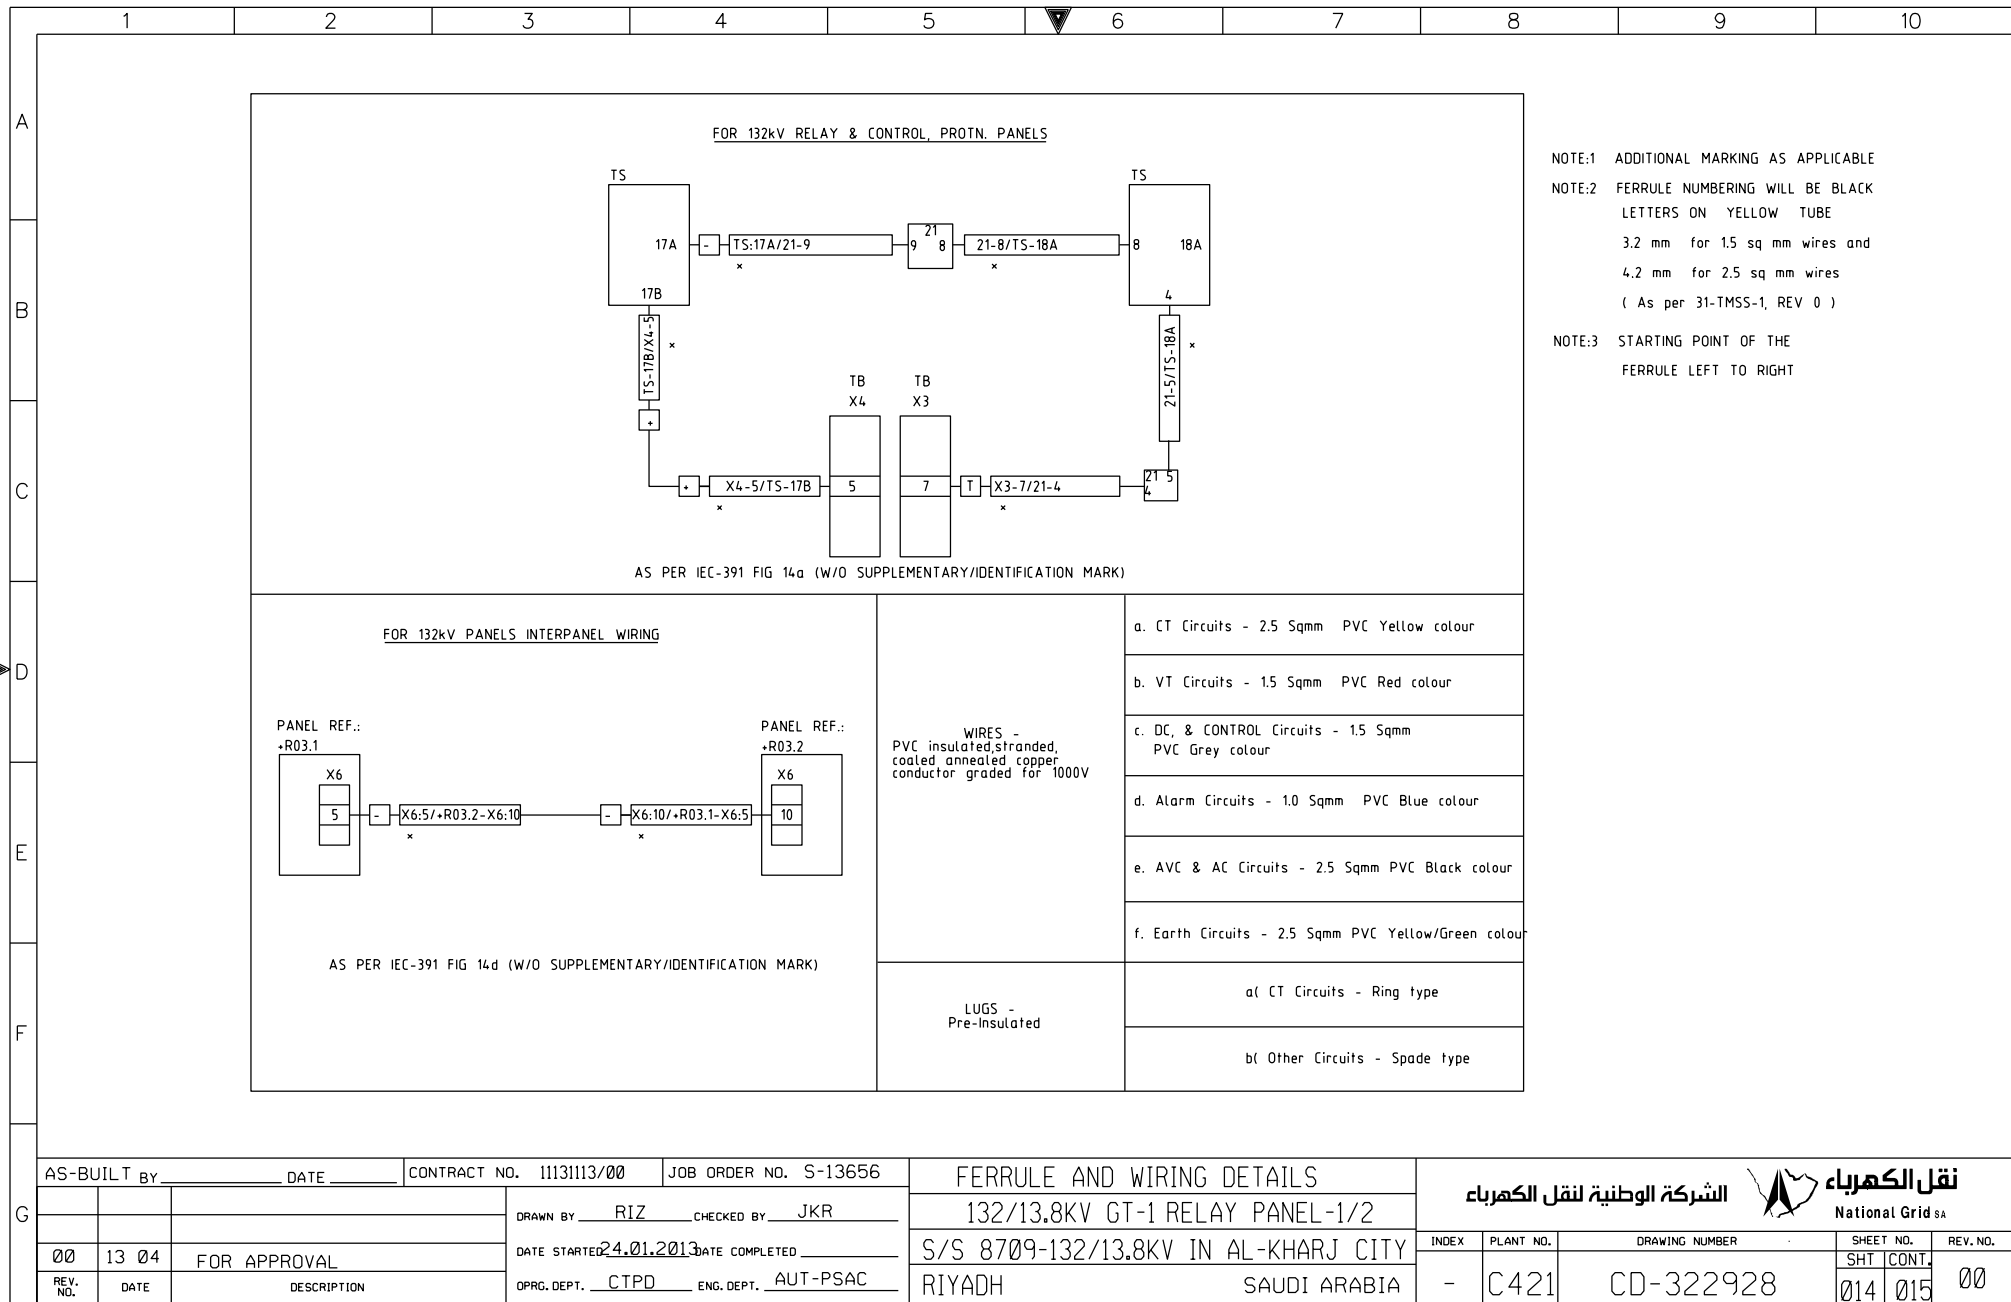

THIS DRAWING AND THE INFORMATION CONTAINED HEREIN ARE THE SOLE PROPERTY OF National Grid SA. NO REPRODUCTION IN FULL OR IN PART SHALL BE OBTAINED FROM THIS DOCUMENT WITHOUT THE WRITTEN CONSENT OF ITS OWNER.

	1	2	3	4	5	6	7	8	9	10	
A	
B	
C	
D	<div><div><div>ABB</div><div>PROTECTION &amp; SUBSTATION AUTOMATION</div></div><table><thead><tr><th>MANUFACTURER</th><th>SCHEMATICS DWG.NO</th><th>PANEL DESCRIPTION</th><th>PANEL REFERENCE</th></tr></thead><tbody><tr><td></td><td></td><td>SS 8709 132kV RELAY PANELS</td><td></td></tr><tr><td></td><td>CD-322928</td><td>132/13.8kV GT-1 RELAY PANEL -1</td><td>+R05.1</td></tr><tr><td></td><td></td><td>132/13.8kV GT-1 RELAY PANEL -2</td><td>+R05.2</td></tr><tr><td></td><td>CD-322931</td><td>132/13.8kV GT-2 RELAY PANEL -1</td><td>+R01.1</td></tr><tr><td></td><td></td><td>132/13.8kV GT-2 RELAY PANEL -2</td><td>+R01.2</td></tr><tr><td></td><td>CD-322934</td><td>132/13.8kV GT-3 RELAY PANEL -1</td><td>+R04.1</td></tr><tr><td></td><td></td><td>132/13.8kV GT-3 RELAY PANEL -2</td><td>+R04.2</td></tr><tr><td></td><td>CD-322936</td><td>132/13.8kV TRANSFORMER-1,2&amp; 3 AVC PANEL</td><td>+AVC</td></tr><tr><td></td><td>CD-322922</td><td>132KV SPARE-1 UGF RELAY PANEL -1</td><td>+R07.1</td></tr><tr><td></td><td></td><td>132KV SPARE-1 UGF RELAY PANEL -2</td><td>+R07.2</td></tr><tr><td></td><td>CD-322916</td><td>132KV 8020 UGF RELAY PANEL -1</td><td>+R02.1</td></tr><tr><td></td><td></td><td>132KV 8020 UGF RELAY PANEL -2</td><td>+R02.2</td></tr><tr><td></td><td>CD-322919</td><td>132KV 8710 UGF RELAY PANEL -1</td><td>+R05.1</td></tr><tr><td></td><td></td><td>132KV 8710 UGF RELAY PANEL -2</td><td>+R05.2</td></tr><tr><td></td><td>CD-322925</td><td>132KV SPARE-2 UGF RELAY PANEL -1</td><td>+R06.1</td></tr><tr><td></td><td></td><td>132KV SPARE-2 UGF RELAY PANEL -2</td><td>+R06.2</td></tr><tr><td></td><td>CD-323012</td><td>132KV FOIP PANEL</td><td>+FOIP</td></tr><tr><td></td><td>CD-322946</td><td>132kV BUS COUPLER-A</td><td>+R130</td></tr><tr><td></td><td>CD-322948</td><td>132kV BUS COUPLER-B</td><td>+R230</td></tr><tr><td></td><td>CD-322950</td><td>132kV BUS SECTION</td><td>+R120</td></tr><tr><td></td><td>CD-322991</td><td>132kV BUSBAR PROTECTION MAIN-1 CENTRAL UNIT PANEL</td><td>+BB1-1</td></tr><tr><td></td><td>CD-322993</td><td>132kV BUSBAR PROTECTION MAIN-1 BAY UNIT PANEL</td><td>+BB1-2</td></tr><tr><td></td><td>CD-322995</td><td>132kV BUSBAR PROTECTION MAIN-1 BAY UNIT PANEL</td><td>+BB1-3</td></tr><tr><td></td><td>CD-322997</td><td>132kV BUSBAR PROTECTION MAIN-1 BAY UNIT PANEL</td><td>+BB1-4</td></tr><tr><td></td><td>CD-322999</td><td>132kV BUSBAR PROTECTION MAIN-1 BAY UNIT PANEL</td><td>+BB1-5</td></tr><tr><td></td><td>CD-323001</td><td>132kV BUSBAR PROTECTION MAIN-2 CENTRAL UNIT PANEL</td><td>+BB2-1</td></tr><tr><td></td><td>CD-323003</td><td>132kV BUSBAR PROTECTION MAIN-2 BAY UNIT PANEL</td><td>+BB2-2</td></tr><tr><td></td><td>CD-323005</td><td>132kV BUSBAR PROTECTION MAIN-2 BAY UNIT PANEL</td><td>+BB2-3</td></tr><tr><td></td><td>CD-323007</td><td>132kV BUSBAR PROTECTION MAIN-2 BAY UNIT PANEL</td><td>+BB2-4</td></tr><tr><td></td><td>CD-323009</td><td>132kV BUSBAR PROTECTION MAIN-2 BAY UNIT PANEL</td><td>+BB2-5</td></tr></tbody></table></div>										MANUFACTURER	SCHEMATICS DWG.NO	PANEL DESCRIPTION	PANEL REFERENCE			SS 8709 132kV RELAY PANELS			CD-322928	132/13.8kV GT-1 RELAY PANEL -1	+R05.1			132/13.8kV GT-1 RELAY PANEL -2	+R05.2		CD-322931	132/13.8kV GT-2 RELAY PANEL -1	+R01.1			132/13.8kV GT-2 RELAY PANEL -2	+R01.2		CD-322934	132/13.8kV GT-3 RELAY PANEL -1	+R04.1			132/13.8kV GT-3 RELAY PANEL -2	+R04.2		CD-322936	132/13.8kV TRANSFORMER-1,2& 3 AVC PANEL	+AVC		CD-322922	132KV SPARE-1 UGF RELAY PANEL -1	+R07.1			132KV SPARE-1 UGF RELAY PANEL -2	+R07.2		CD-322916	132KV 8020 UGF RELAY PANEL -1	+R02.1			132KV 8020 UGF RELAY PANEL -2	+R02.2		CD-322919	132KV 8710 UGF RELAY PANEL -1	+R05.1			132KV 8710 UGF RELAY PANEL -2	+R05.2		CD-322925	132KV SPARE-2 UGF RELAY PANEL -1	+R06.1			132KV SPARE-2 UGF RELAY PANEL -2	+R06.2		CD-323012	132KV FOIP PANEL	+FOIP		CD-322946	132kV BUS COUPLER-A	+R130		CD-322948	132kV BUS COUPLER-B	+R230		CD-322950	132kV BUS SECTION	+R120		CD-322991	132kV BUSBAR PROTECTION MAIN-1 CENTRAL UNIT PANEL	+BB1-1		CD-322993	132kV BUSBAR PROTECTION MAIN-1 BAY UNIT PANEL	+BB1-2		CD-322995	132kV BUSBAR PROTECTION MAIN-1 BAY UNIT PANEL	+BB1-3		CD-322997	132kV BUSBAR PROTECTION MAIN-1 BAY UNIT PANEL	+BB1-4		CD-322999	132kV BUSBAR PROTECTION MAIN-1 BAY UNIT PANEL	+BB1-5		CD-323001	132kV BUSBAR PROTECTION MAIN-2 CENTRAL UNIT PANEL	+BB2-1		CD-323003	132kV BUSBAR PROTECTION MAIN-2 BAY UNIT PANEL	+BB2-2		CD-323005	132kV BUSBAR PROTECTION MAIN-2 BAY UNIT PANEL	+BB2-3		CD-323007	132kV BUSBAR PROTECTION MAIN-2 BAY UNIT PANEL	+BB2-4		CD-323009	132kV BUSBAR PROTECTION MAIN-2 BAY UNIT PANEL	+BB2-5
MANUFACTURER	SCHEMATICS DWG.NO	PANEL DESCRIPTION	PANEL REFERENCE	
		SS 8709 132kV RELAY PANELS	
	CD-322928	132/13.8kV GT-1 RELAY PANEL -1	+R05.1	
		132/13.8kV GT-1 RELAY PANEL -2	+R05.2	
	CD-322931	132/13.8kV GT-2 RELAY PANEL -1	+R01.1	
		132/13.8kV GT-2 RELAY PANEL -2	+R01.2	
	CD-322934	132/13.8kV GT-3 RELAY PANEL -1	+R04.1	
		132/13.8kV GT-3 RELAY PANEL -2	+R04.2	
	CD-322936	132/13.8kV TRANSFORMER-1,2& 3 AVC PANEL	+AVC	
	CD-322922	132KV SPARE-1 UGF RELAY PANEL -1	+R07.1	
		132KV SPARE-1 UGF RELAY PANEL -2	+R07.2	
	CD-322916	132KV 8020 UGF RELAY PANEL -1	+R02.1	
		132KV 8020 UGF RELAY PANEL -2	+R02.2	
	CD-322919	132KV 8710 UGF RELAY PANEL -1	+R05.1	
		132KV 8710 UGF RELAY PANEL -2	+R05.2	
	CD-322925	132KV SPARE-2 UGF RELAY PANEL -1	+R06.1	
		132KV SPARE-2 UGF RELAY PANEL -2	+R06.2	
	CD-323012	132KV FOIP PANEL	+FOIP	
	CD-322946	132kV BUS COUPLER-A	+R130	
	CD-322948	132kV BUS COUPLER-B	+R230	
	CD-322950	132kV BUS SECTION	+R120	
	CD-322991	132kV BUSBAR PROTECTION MAIN-1 CENTRAL UNIT PANEL	+BB1-1	
	CD-322993	132kV BUSBAR PROTECTION MAIN-1 BAY UNIT PANEL	+BB1-2	
	CD-322995	132kV BUSBAR PROTECTION MAIN-1 BAY UNIT PANEL	+BB1-3	
	CD-322997	132kV BUSBAR PROTECTION MAIN-1 BAY UNIT PANEL	+BB1-4	
	CD-322999	132kV BUSBAR PROTECTION MAIN-1 BAY UNIT PANEL	+BB1-5	
	CD-323001	132kV BUSBAR PROTECTION MAIN-2 CENTRAL UNIT PANEL	+BB2-1	
	CD-323003	132kV BUSBAR PROTECTION MAIN-2 BAY UNIT PANEL	+BB2-2	
	CD-323005	132kV BUSBAR PROTECTION MAIN-2 BAY UNIT PANEL	+BB2-3	
	CD-323007	132kV BUSBAR PROTECTION MAIN-2 BAY UNIT PANEL	+BB2-4	
	CD-323009	132kV BUSBAR PROTECTION MAIN-2 BAY UNIT PANEL	+BB2-5	
E	
F	
G	<table><tr><td colspan="2">AS-BUILT BY _____ DATE _____</td><td>CONTRACT NO. 11131113/00</td><td>JOB ORDER NO. S-13656</td><td colspan="2">DRAWING REFERENCES</td><td colspan="4">الشركة الوطنية لنقل الكهرباء National Grid SA</td></tr><tr><td colspan="2"></td><td colspan="2">DRAWN BY RIZ CHECKED BY JKR</td><td colspan="2">132/13.8KV GT-1 RELAY PANEL-1/2</td><td colspan="4"></td></tr><tr><td colspan="2"></td><td colspan="2">DATE STARTED 24.01.2013 DATE COMPLETED _____</td><td colspan="2">S/S 8709-132/13.8KV IN AL-KHARJ CITY</td><td>INDEX</td><td>PLANT NO.</td><td>DRAWING NUMBER</td><td>SHEET NO.</td><td>REV. NO.</td></tr><tr><td>00</td><td>13 04</td><td colspan="2">FOR APPROVAL</td><td colspan="2">RIYADH SAUDI ARABIA</td><td>-</td><td>C421</td><td>CD-322928</td><td>SHT 1CONT.</td><td>00</td></tr><tr><td>REV. NO.</td><td>DATE</td><td colspan="2">DESCRIPTION</td><td>OPRG. DEPT. CTPD</td><td>ENG. DEPT. AUT-PSAC</td><td colspan="5"></td></tr></table>										AS-BUILT BY _____ DATE _____		CONTRACT NO. 11131113/00	JOB ORDER NO. S-13656	DRAWING REFERENCES		الشركة الوطنية لنقل الكهرباء National Grid SA						DRAWN BY RIZ CHECKED BY JKR		132/13.8KV GT-1 RELAY PANEL-1/2								DATE STARTED 24.01.2013 DATE COMPLETED _____		S/S 8709-132/13.8KV IN AL-KHARJ CITY		INDEX	PLANT NO.	DRAWING NUMBER	SHEET NO.	REV. NO.	00	13 04	FOR APPROVAL		RIYADH SAUDI ARABIA		-	C421	CD-322928	SHT 1CONT.	00	REV. NO.	DATE	DESCRIPTION		OPRG. DEPT. CTPD	ENG. DEPT. AUT-PSAC	
AS-BUILT BY _____ DATE _____		CONTRACT NO. 11131113/00	JOB ORDER NO. S-13656	DRAWING REFERENCES		الشركة الوطنية لنقل الكهرباء National Grid SA	
		DRAWN BY RIZ CHECKED BY JKR		132/13.8KV GT-1 RELAY PANEL-1/2	
		DATE STARTED 24.01.2013 DATE COMPLETED _____		S/S 8709-132/13.8KV IN AL-KHARJ CITY		INDEX	PLANT NO.	DRAWING NUMBER	SHEET NO.	REV. NO.	
00	13 04	FOR APPROVAL		RIYADH SAUDI ARABIA		-	C421	CD-322928	SHT 1CONT.	00	
REV. NO.	DATE	DESCRIPTION		OPRG. DEPT. CTPD	ENG. DEPT. AUT-PSAC	


NG/D2-D (2012/01)

DMS VECTOR NGD200

THIS DRAWING AND THE INFORMATION CONTAINED HEREIN ARE THE SOLE PROPERTY OF National Grid SA. NO REPRODUCTION IN FULL OR IN PART SHALL BE OBTAINED FROM THIS DOCUMENT WITHOUT THE WRITTEN CONSENT OF ITS OWNER.

	1	2	3	4	5	6	7	8	9	10
A										
B										
C										
D										
E										
F										
G										

AS-BUILT BY _____ DATE _____		CONTRACT NO. 11131113/00	JOB ORDER NO. S-13656	DRAWING REFERENCES		<div>الشركة الوطنية لنقل الكهرباء</div> <div> نقل الكهرباء</div> <div>National Grid SA</div>				
			DRAWN BY RIZ CHECKED BY JKR	132/13.8KV GT-1 RELAY PANEL-1/2		INDEX	PLANT NO.	DRAWING NUMBER	SHEET NO.	REV. NO.
			DATE STARTED 24.01.2013 DATE COMPLETED _____	S/S 8709-132/13.8KV IN AL-KHARJ CITY					SHT   CONT.	
00	13 04	FOR APPROVAL	OPRG. DEPT. CTPD ENG. DEPT. AUT-PSAC	RIYADH SAUDI ARABIA		-	C421	CD-322928	016   051	00
REV. NO.	DATE	DESCRIPTION								

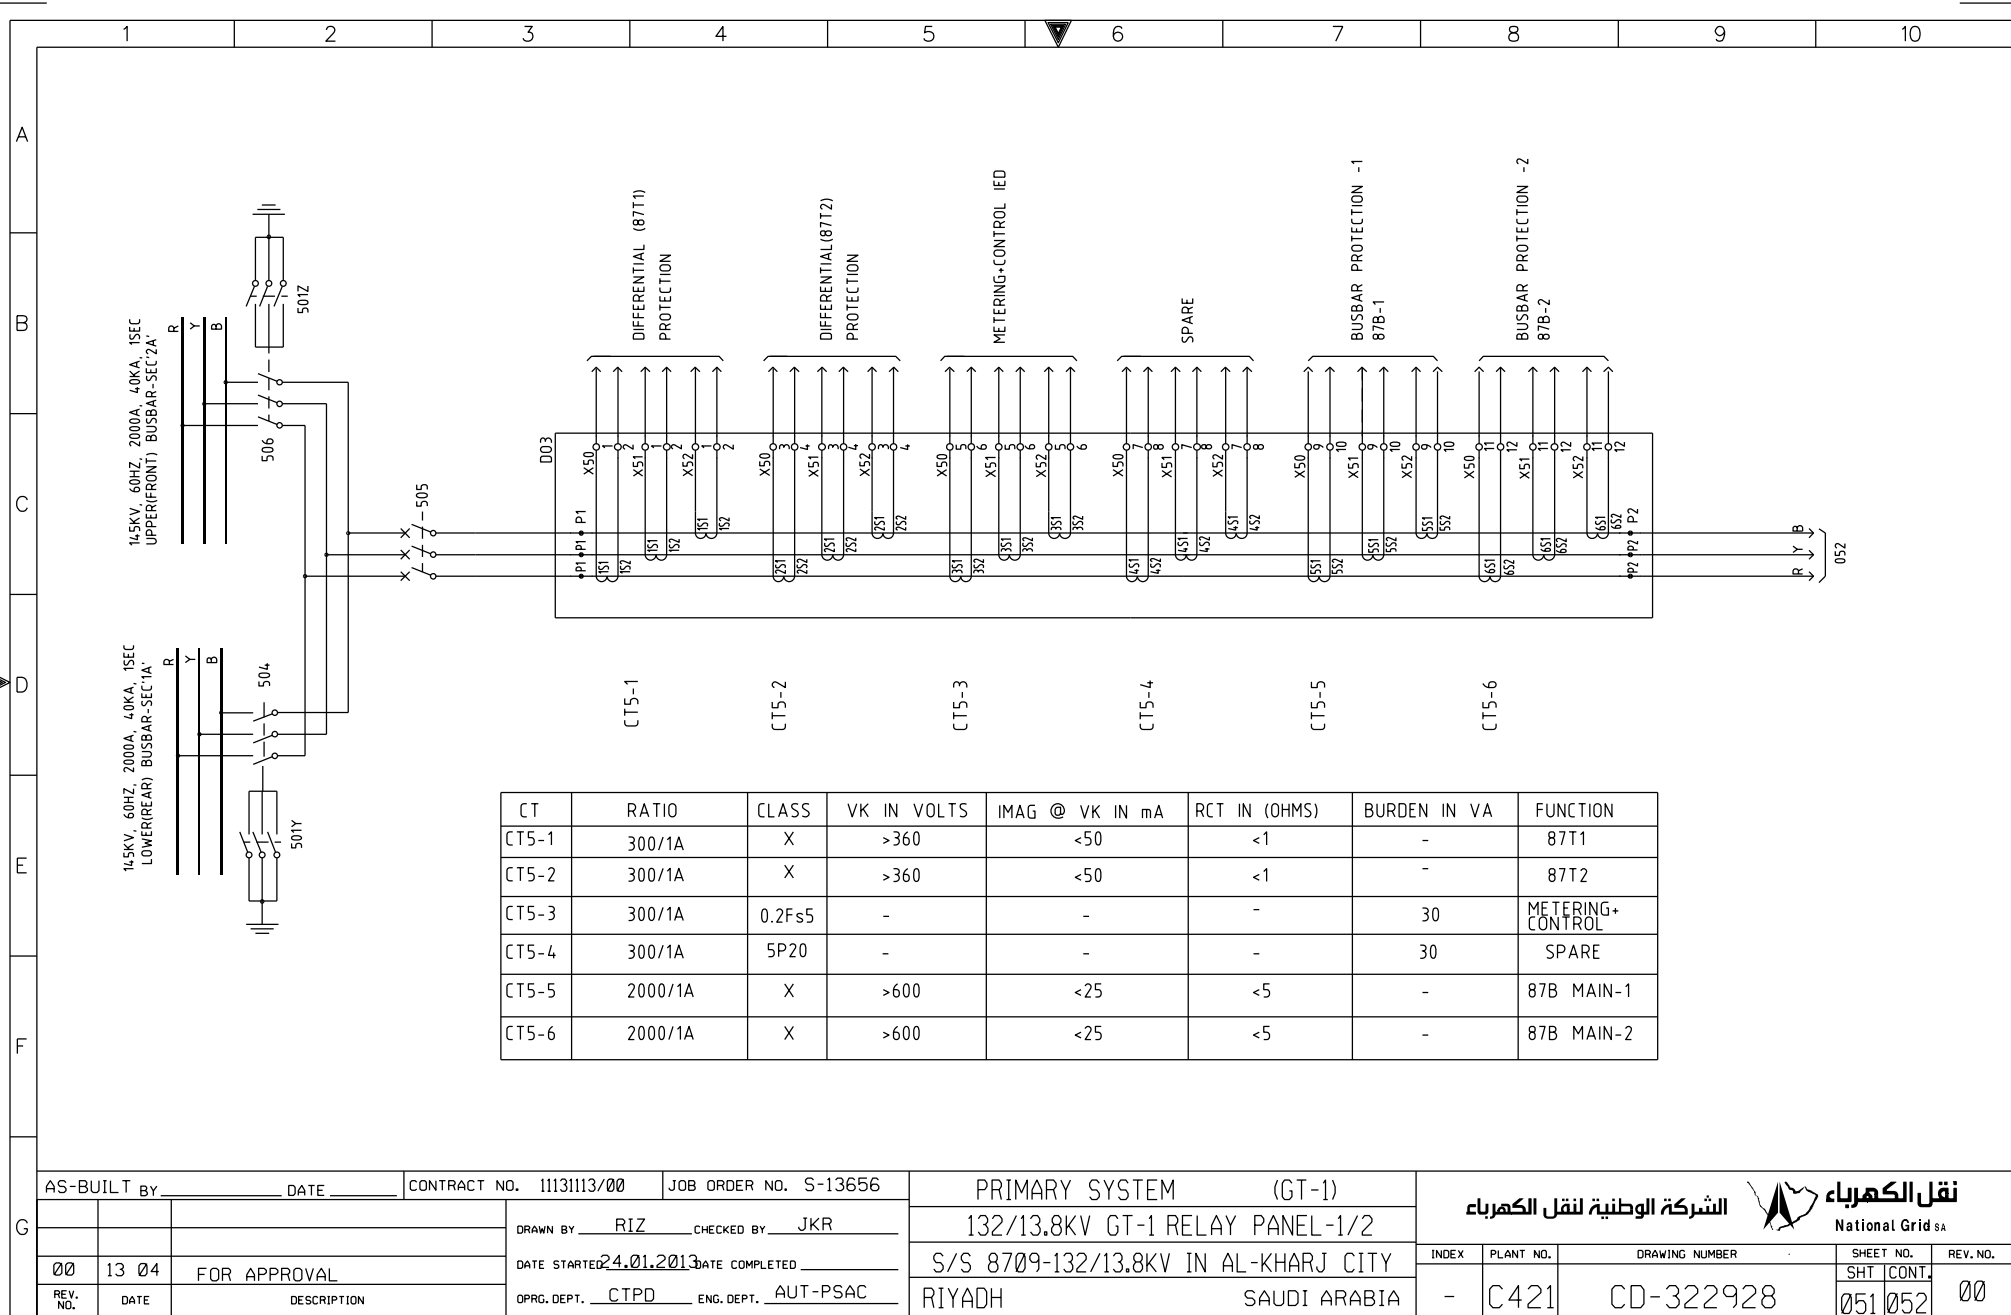

AS-BUILT BY \_\_\_\_\_ DATE \_\_\_\_\_ CONTRACT NO. 11131113/00 JOB ORDER NO. S-13656

DRAWN BY RIZ CHECKED BY JKR

DATE STARTED 24.01.2013 DATE COMPLETED \_\_\_\_\_

PRG. DEPT. CTPD ENG. DEPT. AUT-PSAC

REV. NO. 00 DATE 13 04 FOR APPROVAL

PRIMARY SYSTEM (GT-1)

132/13.8KV GT-1 RELAY PANEL-1/2

S/S 8709-132/13.8KV IN AL-KHARJ CITY

RIYADH

SAUDI ARABIA

الشركة الوطنية لنقل الكهرباء



نقل الكهرباء  
National Grid SA


INDEX	PLANT NO.	DRAWING NUMBER	SHEET NO.	REV. NO.
-	C421	CD-322928	051 052	00


NG/D2-D (2012/01)

DMS


VECTOR

NGD200

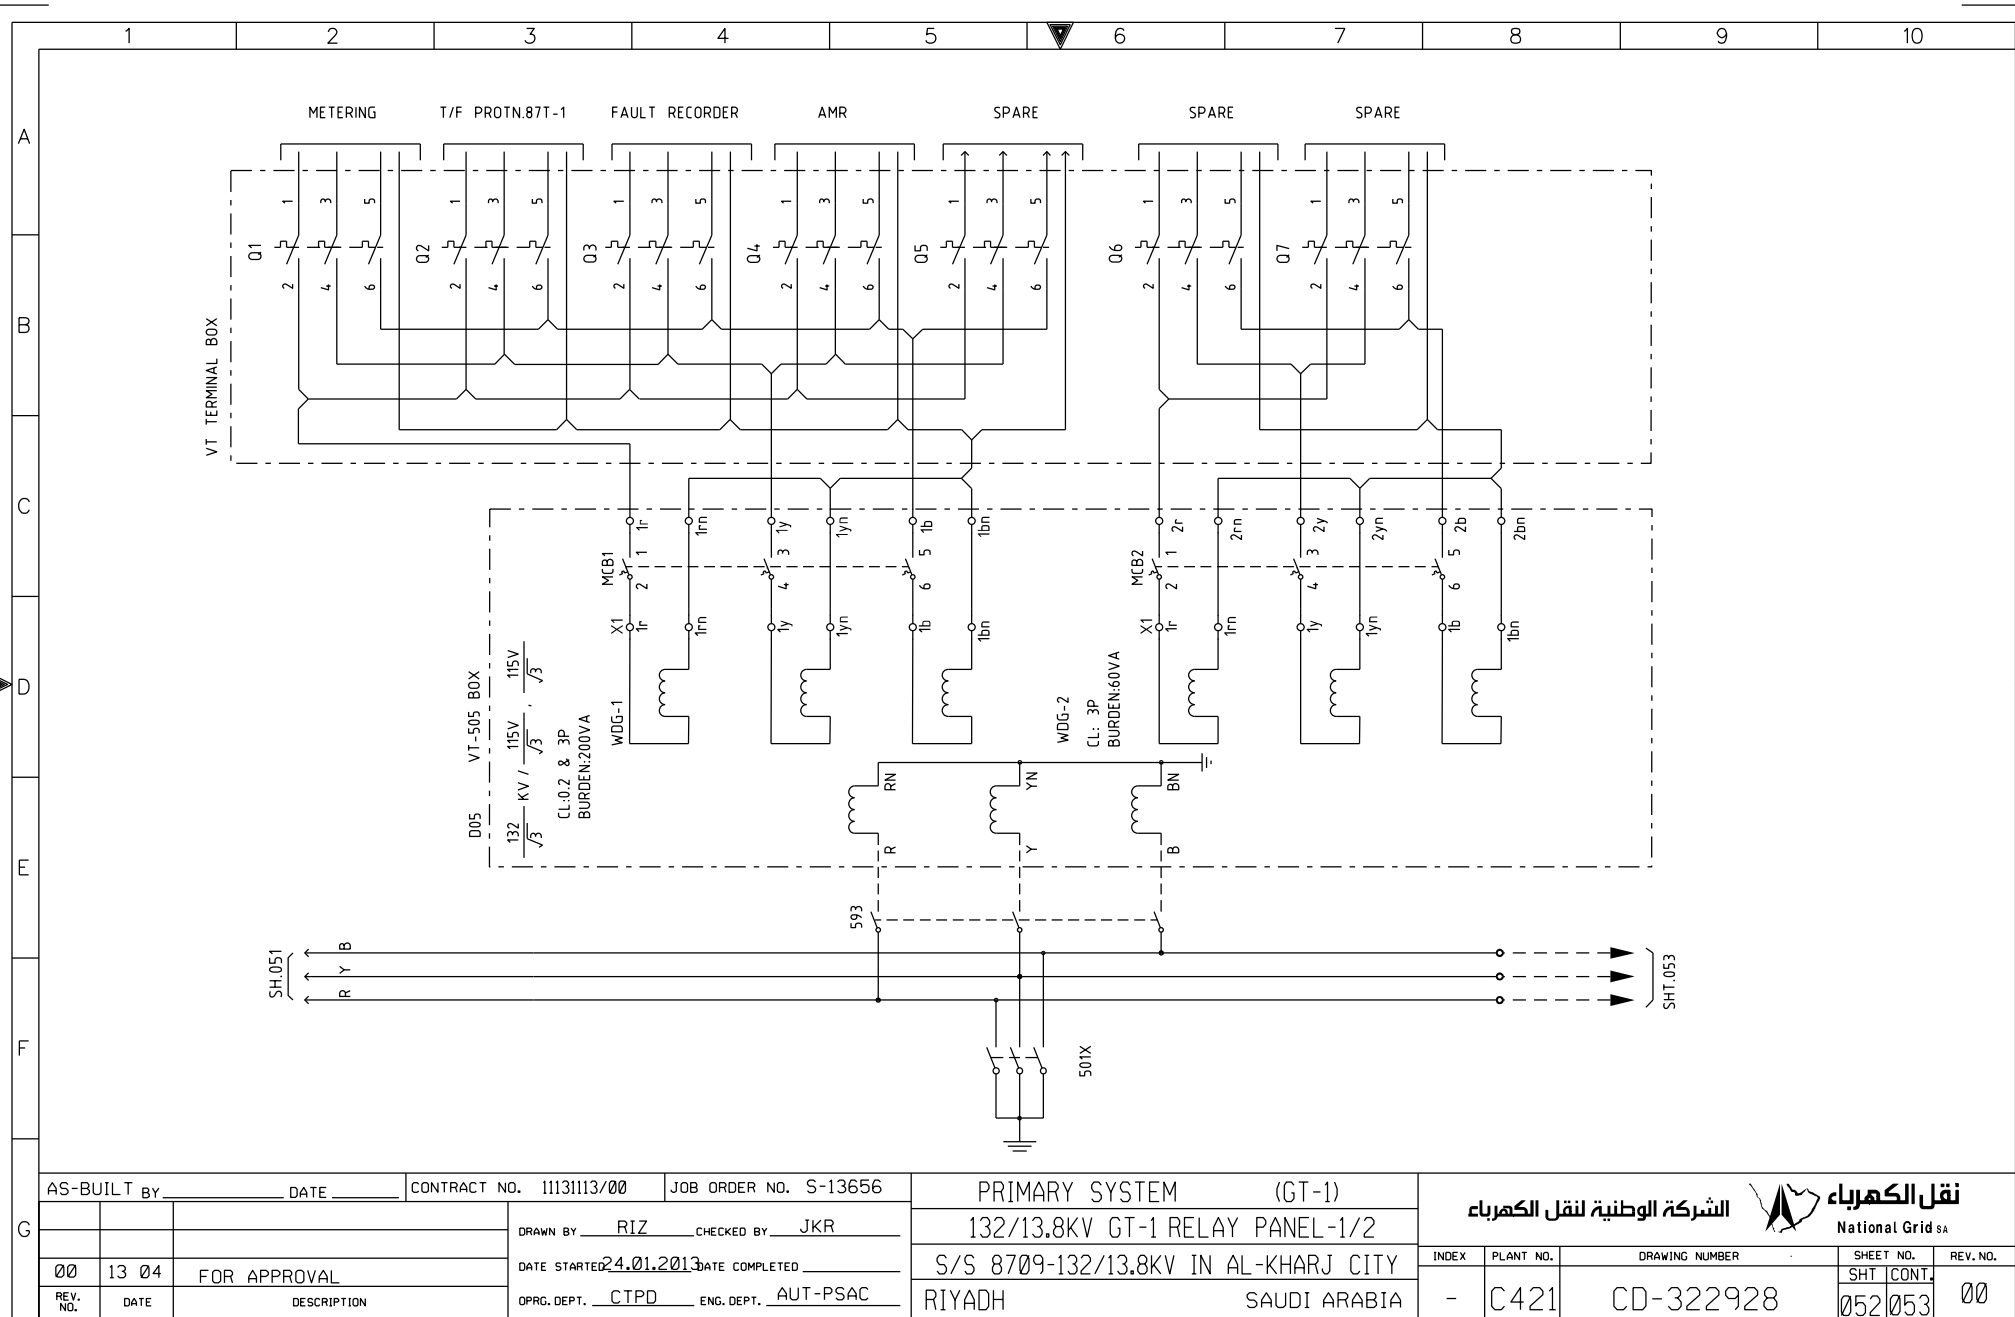

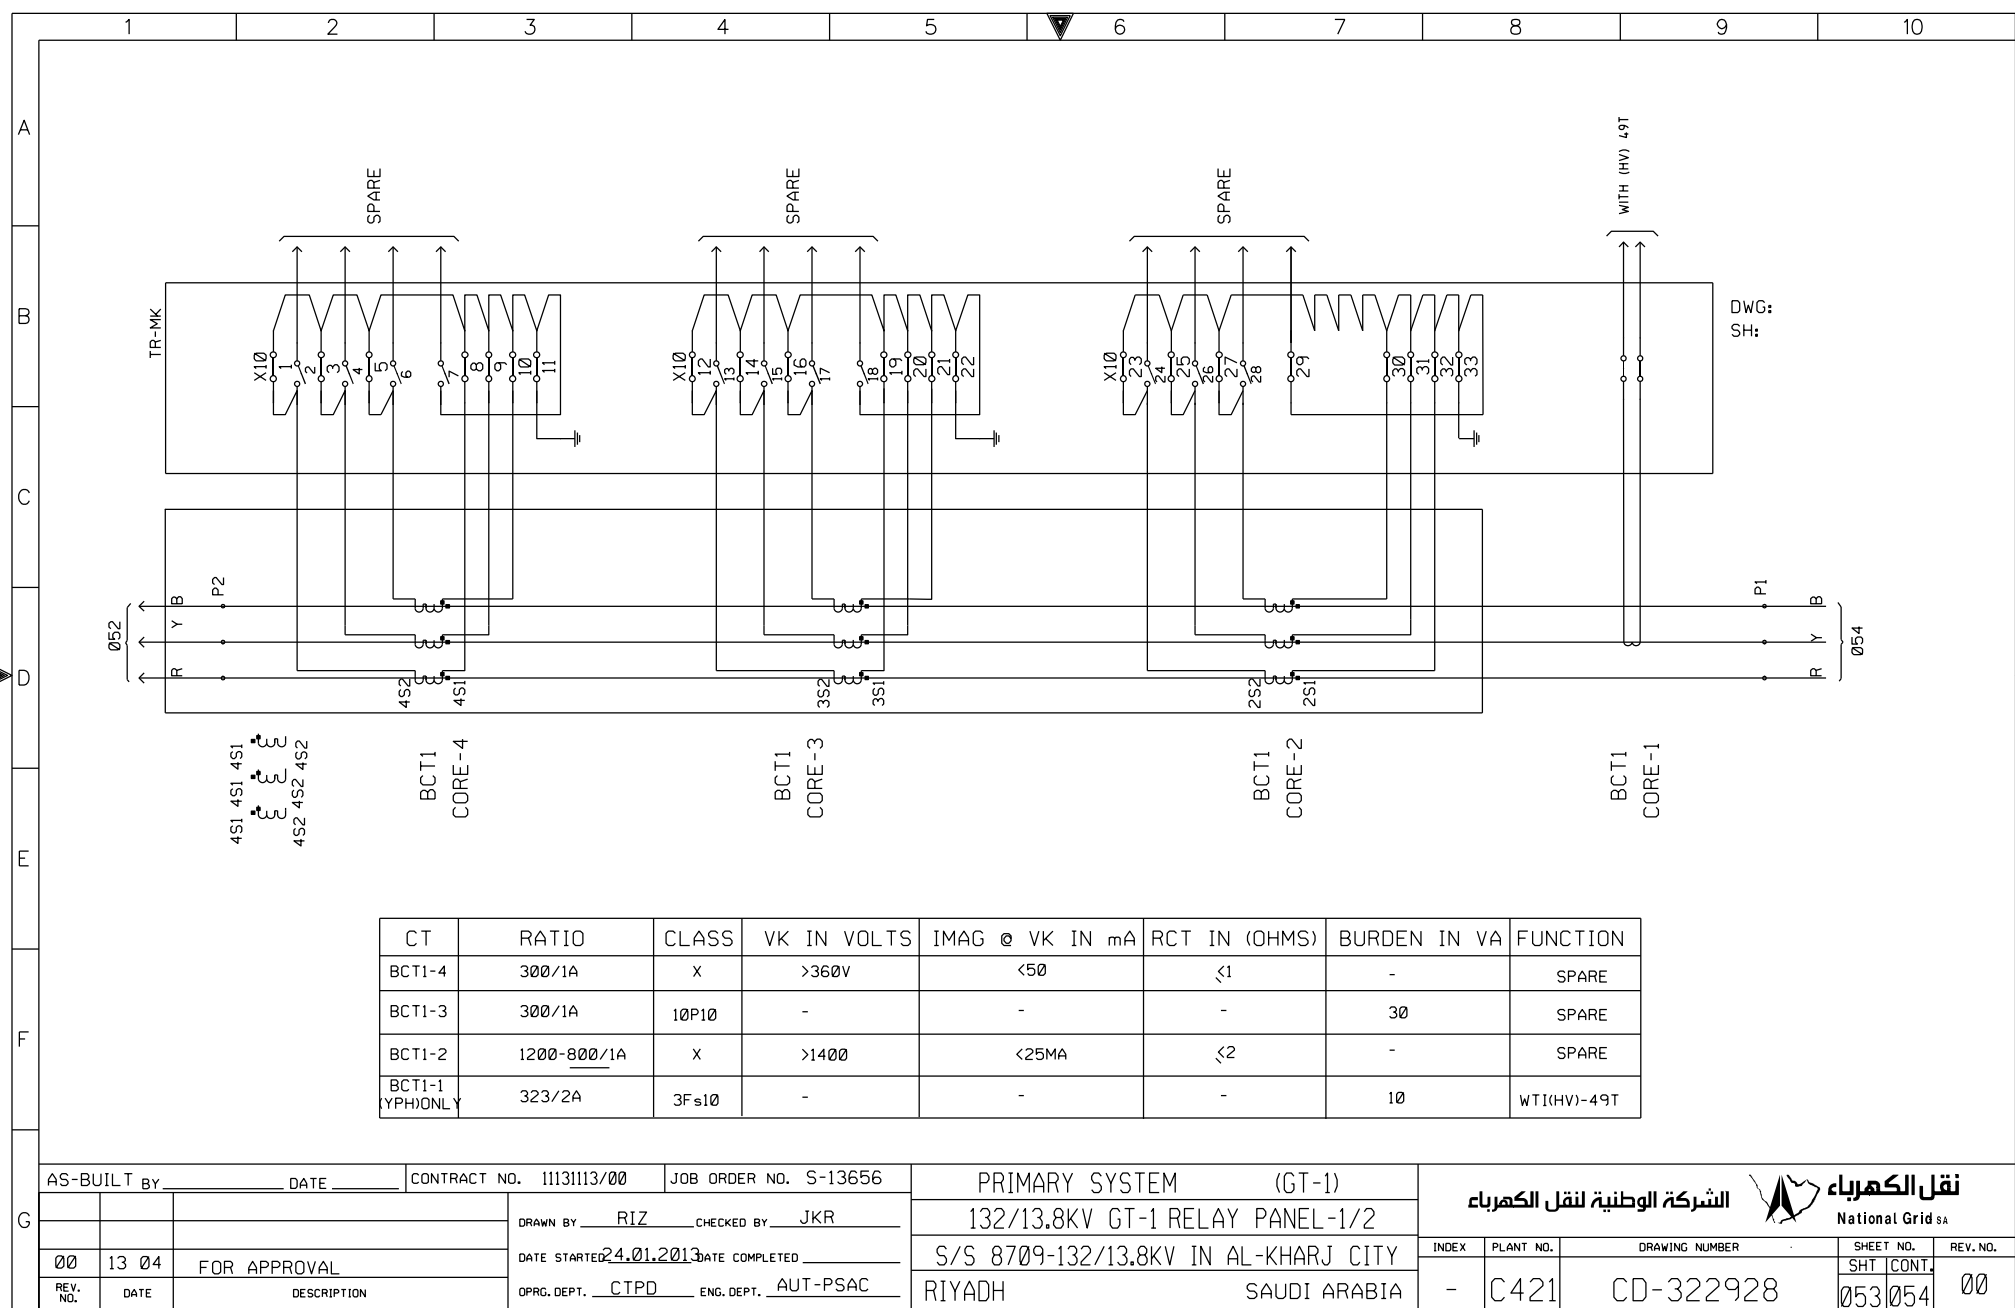

THIS DRAWING AND THE INFORMATION CONTAINED HEREIN ARE THE SOLE PROPERTY OF National Grid SA. NO REPRODUCTION IN FULL OR IN PART SHALL BE OBTAINED FROM THIS DOCUMENT WITHOUT THE WRITTEN CONSENT OF ITS OWNER.

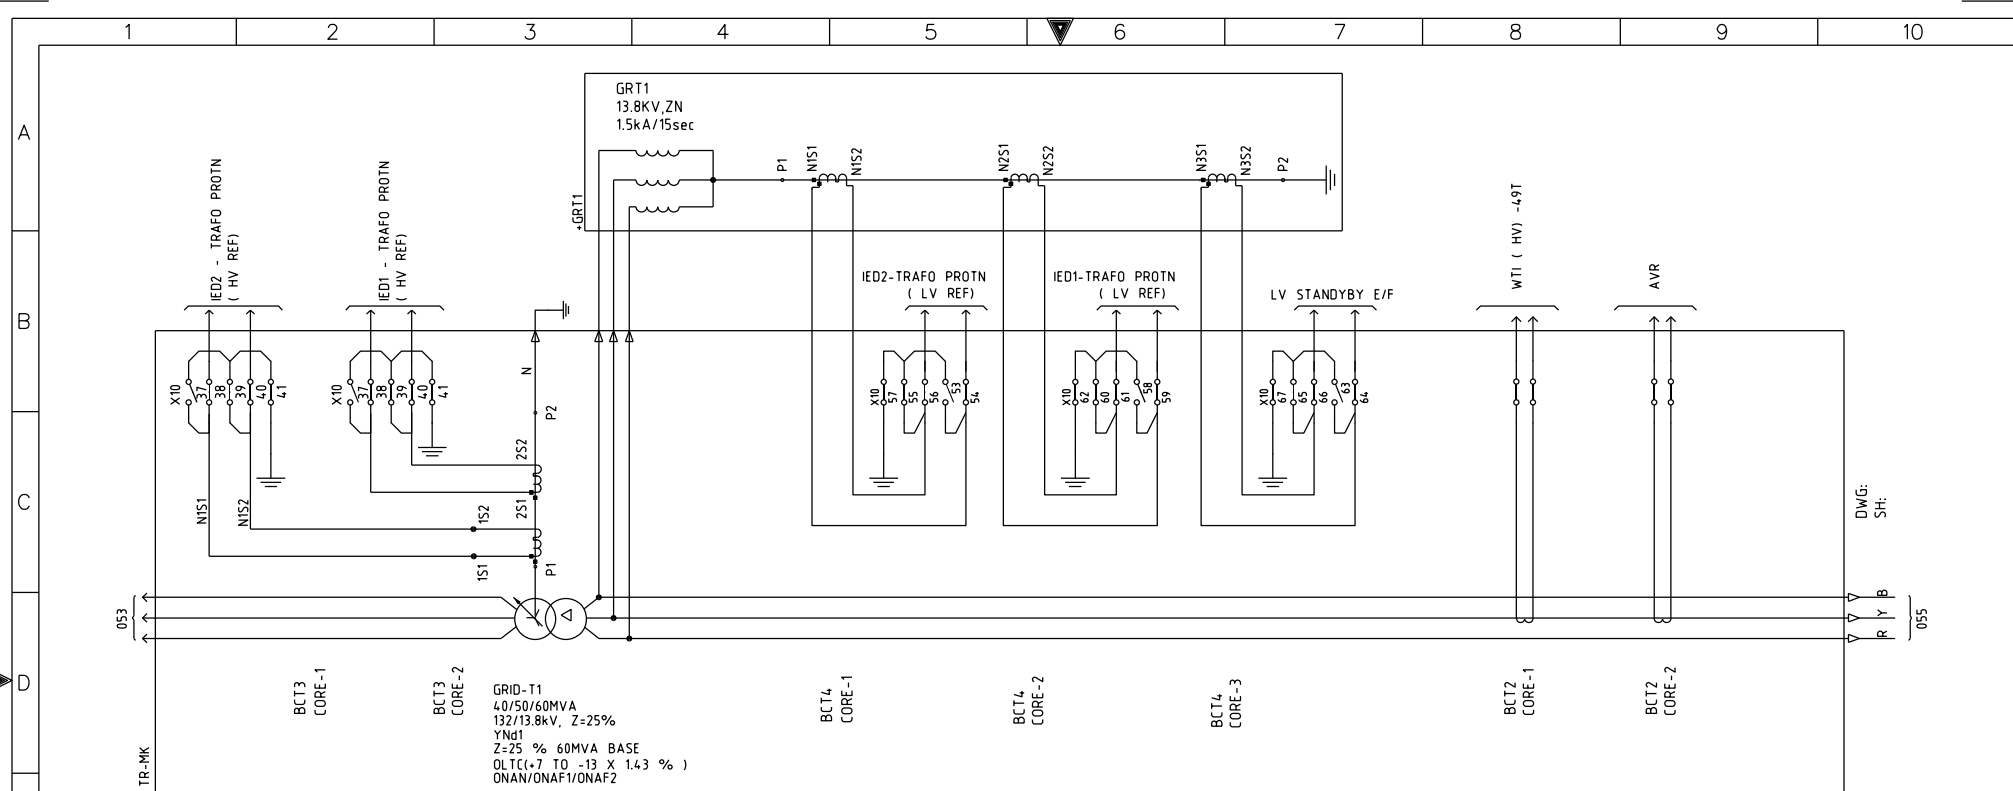

CT	RATIO	CLASS	VK IN VOLTS	IMAG @ VK IN mA	RCT IN (OHMS)	BURDEN IN VA	FUNCTION
BCT2-1 (YPH)ONLY	2510/2A	3Fs10	-	-	-	10	WTI(LV)-49T
BCT2-2 (YPH)ONLY	2510/5A	0.5	-	-	-	50	AVR
BCT3-1	300/1A	X	>360	<50MA	<1	-	IED2-TRAFO PROTN(HV REF)
BCT3-2	300/1A	X	>360	<50MA	<1	-	IED1-TRAFO PROTN(HV REF)
BCT4-1	3000/1A	X	>765	<25MA	<10	-	IED2-TRAFO PROTN(LV REF)
BCT4-2	3000/1A	X	>765	<25MA	<10	-	IED1-TRAFO PROTN(LV REF)
BCT4-3	800/5A	10P10	-	-	-	15	LV STANDBY E/F

AS-BUILT BY \_\_\_\_\_ DATE \_\_\_\_\_ CONTRACT NO. 11131113/00 JOB ORDER NO. S-13656

00	13 04	FOR APPROVAL	DRAWN BY RIZ CHECKED BY JKR
REV. NO.	DATE	DESCRIPTION	DATE STARTED 24.01.2013 DATE COMPLETED _____
			OPRG. DEPT. CTPD ENG. DEPT. AUT-PSAC

PRIMARY SYSTEM (GT-1)

132/13.8KV GT-1 RELAY PANEL-1/2

S/S 8709-132/13.8KV IN AL-KHARJ CITY  
RIYADH SAUDI ARABIA

الشركة الوطنية لنقل الكهرباء



National Grid SA


INDEX	PLANT NO.	DRAWING NUMBER	SHEET NO.	REV. NO.
-	C421	CD-322928	054/055	00




NG/D2-D (2012/01)  
DMS VECTOR NGD200

THIS DRAWING AND THE INFORMATION CONTAINED HEREIN ARE THE SOLE PROPERTY OF National Grid SA. NO REPRODUCTION IN FULL OR IN PART SHALL BE OBTAINED FROM THIS DOCUMENT WITHOUT THE WRITTEN CONSENT OF ITS OWNER.



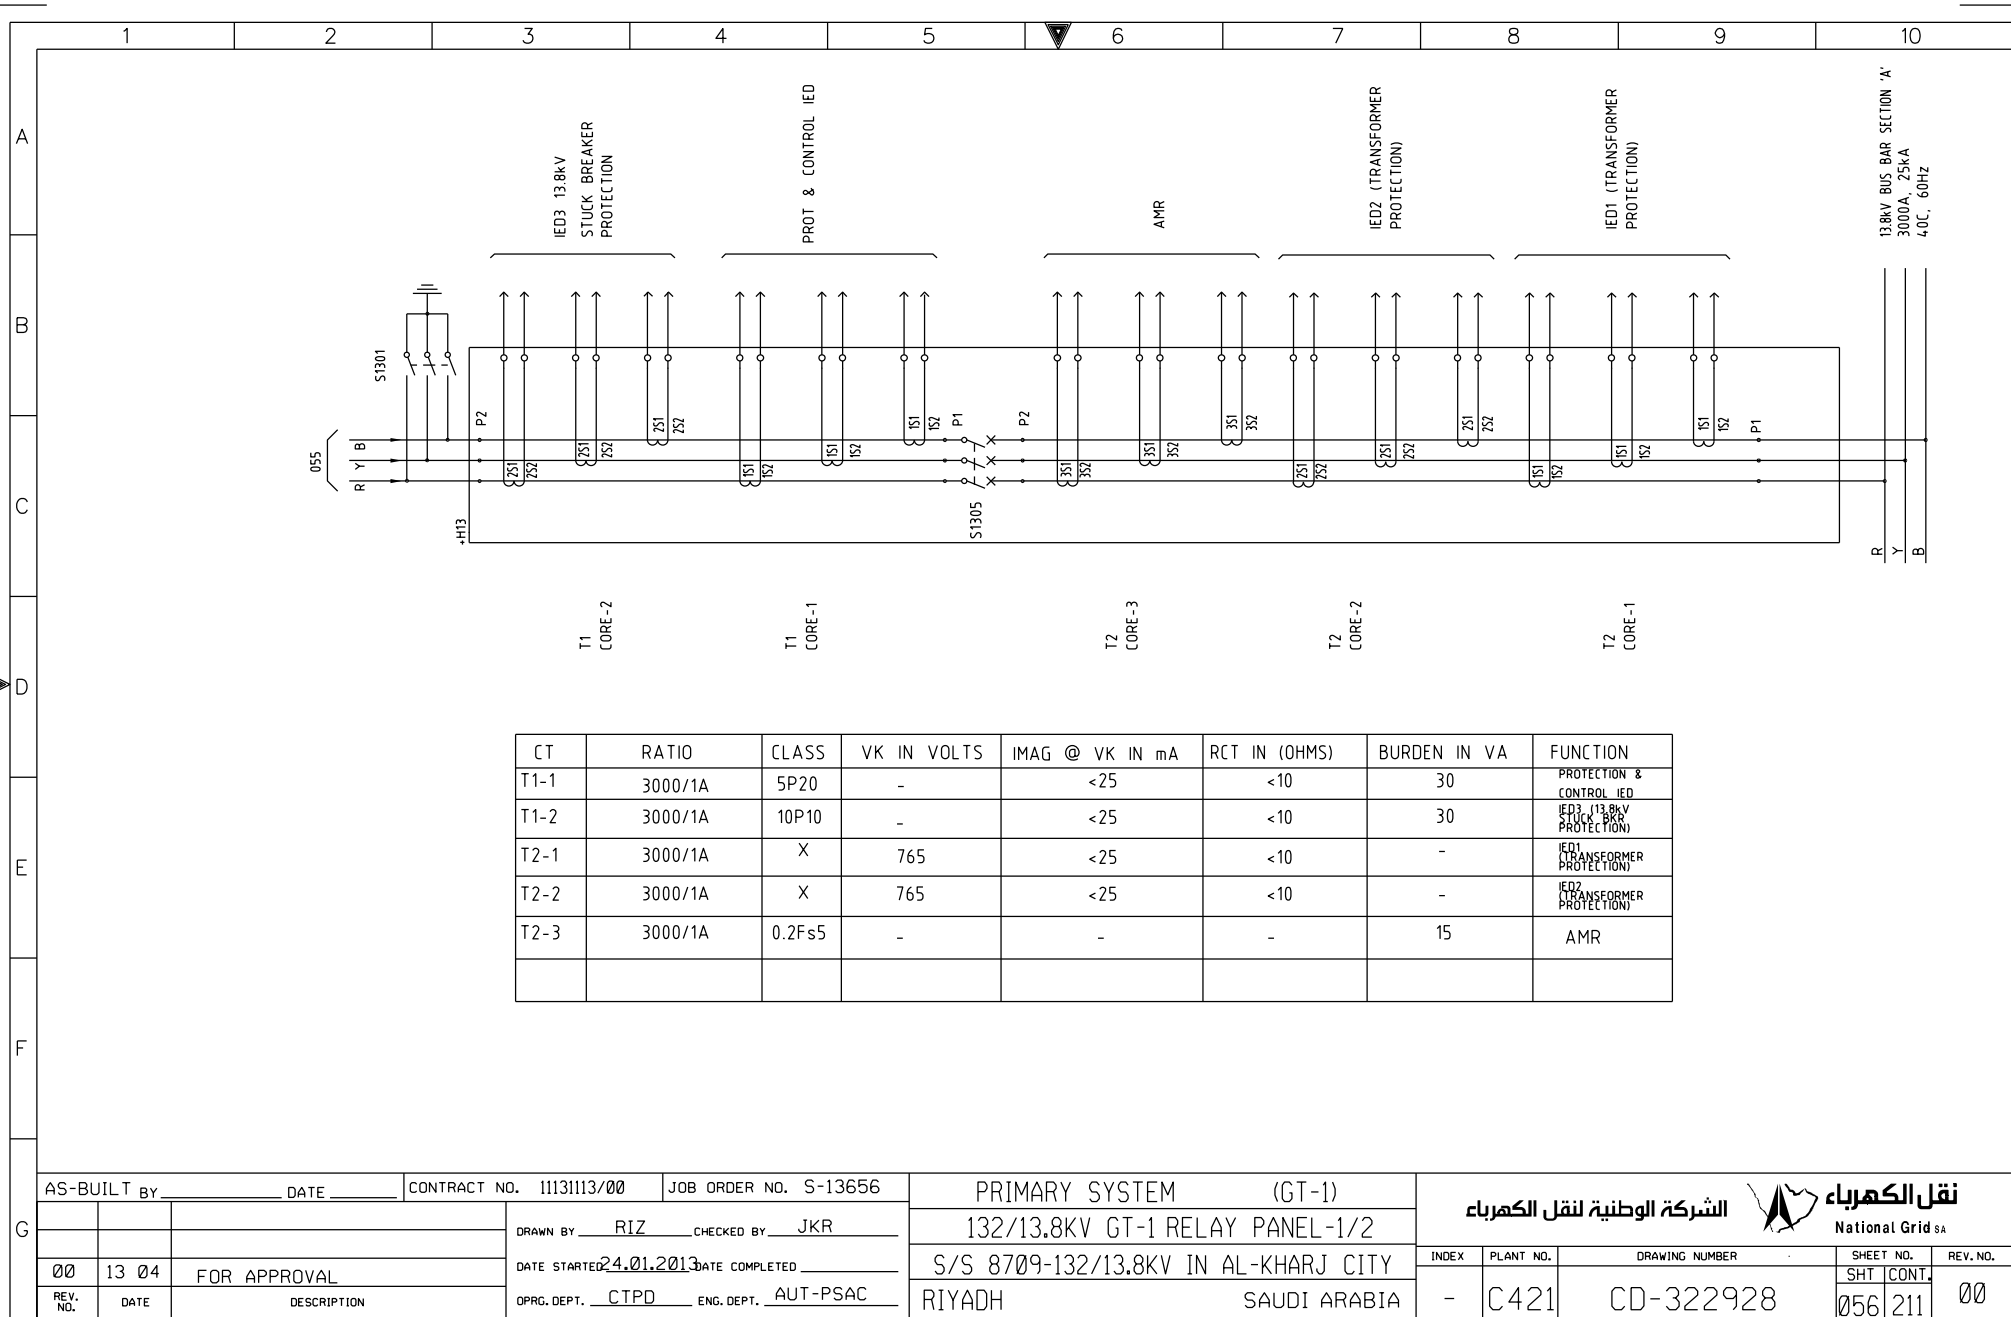


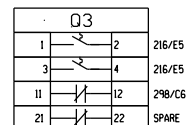
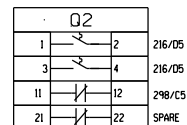
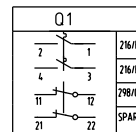
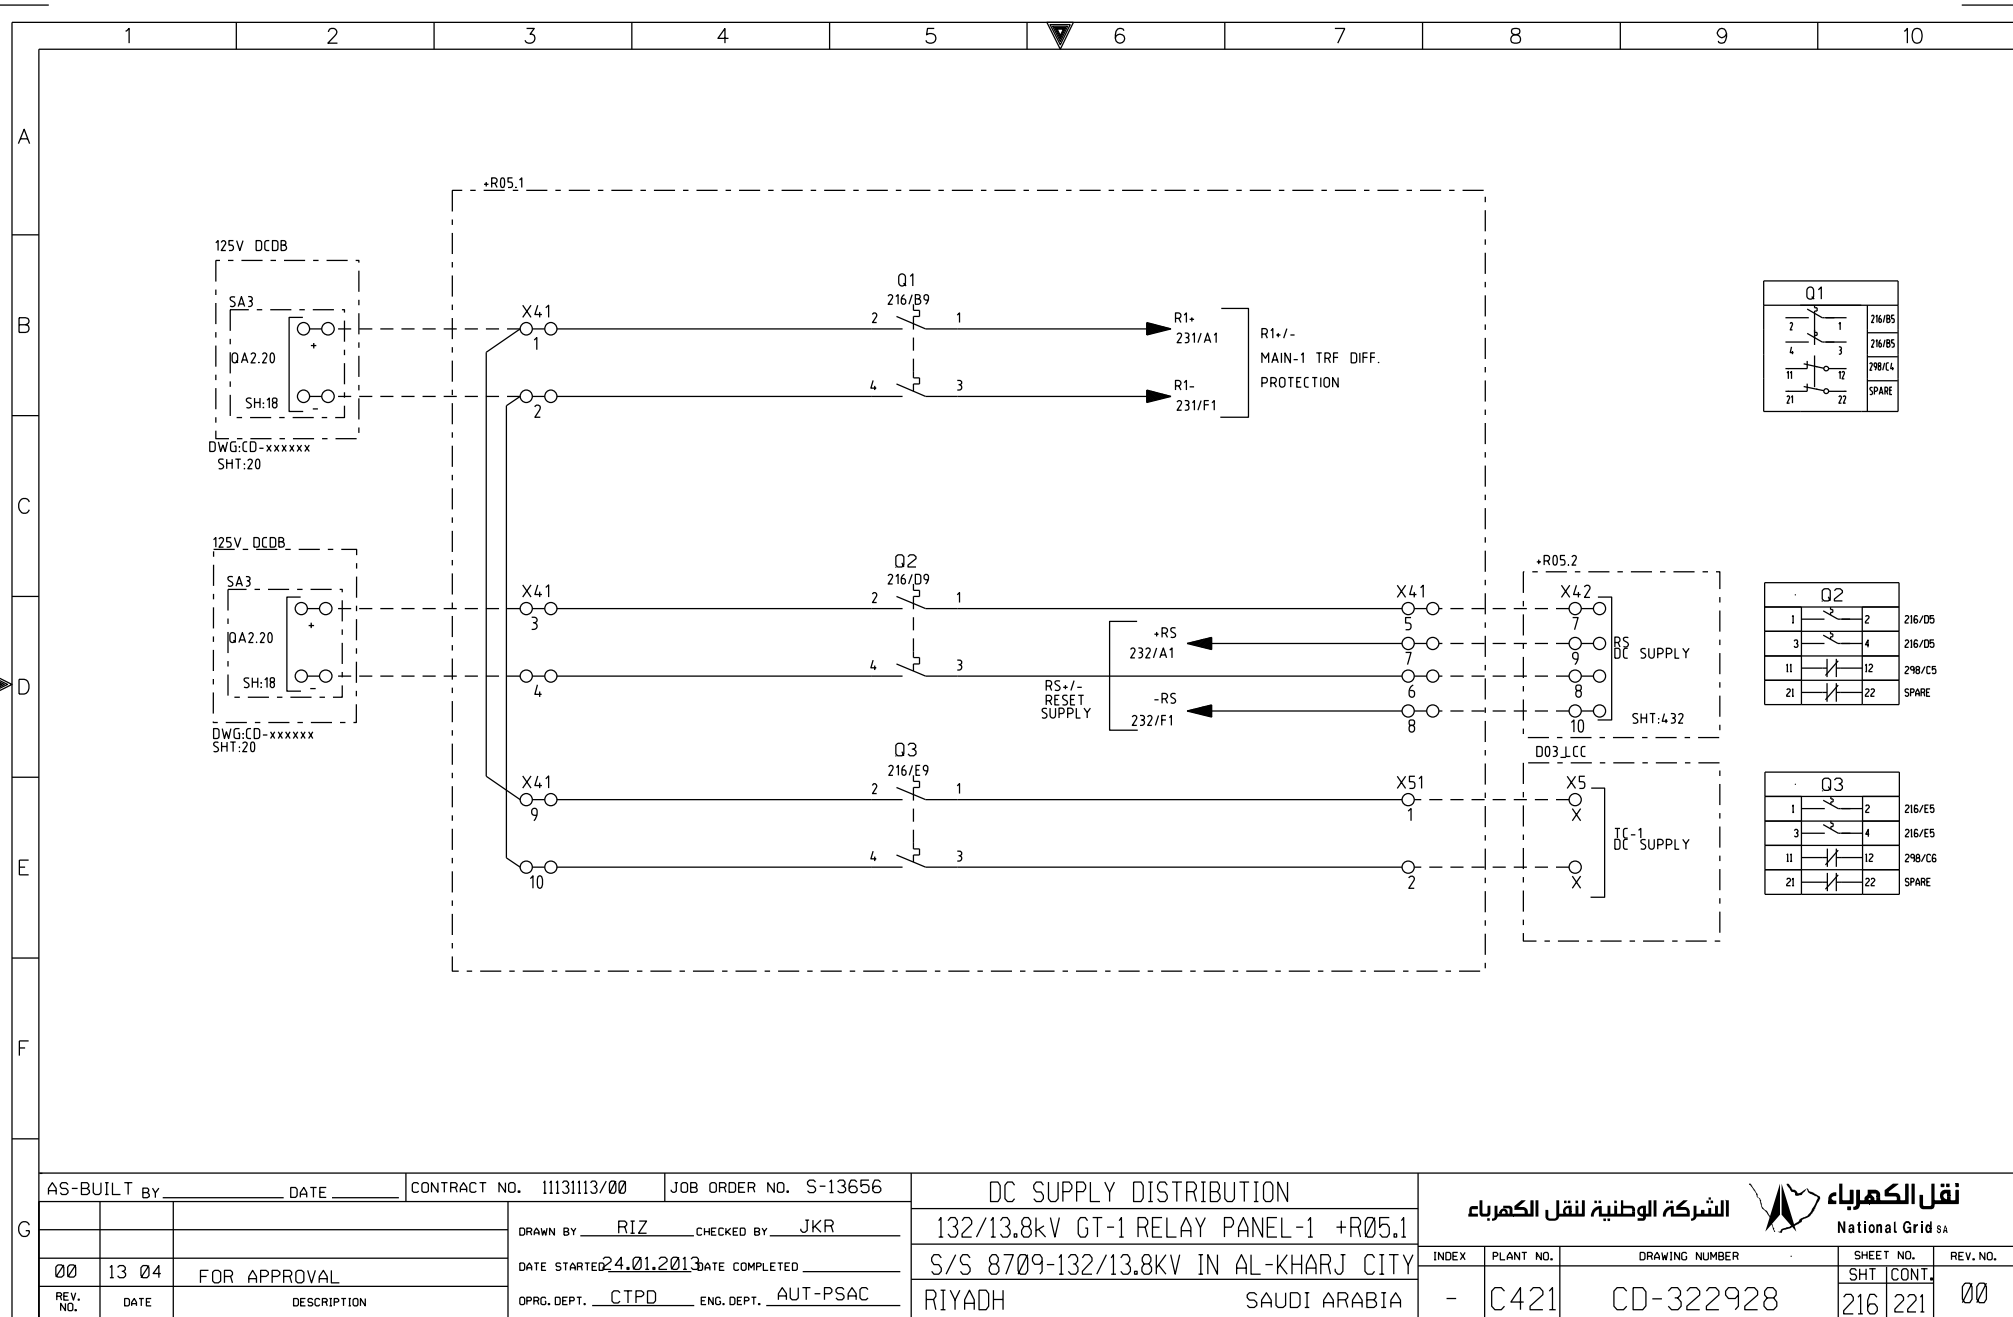


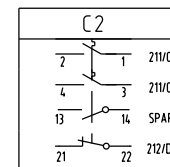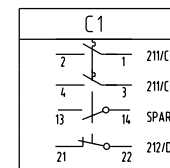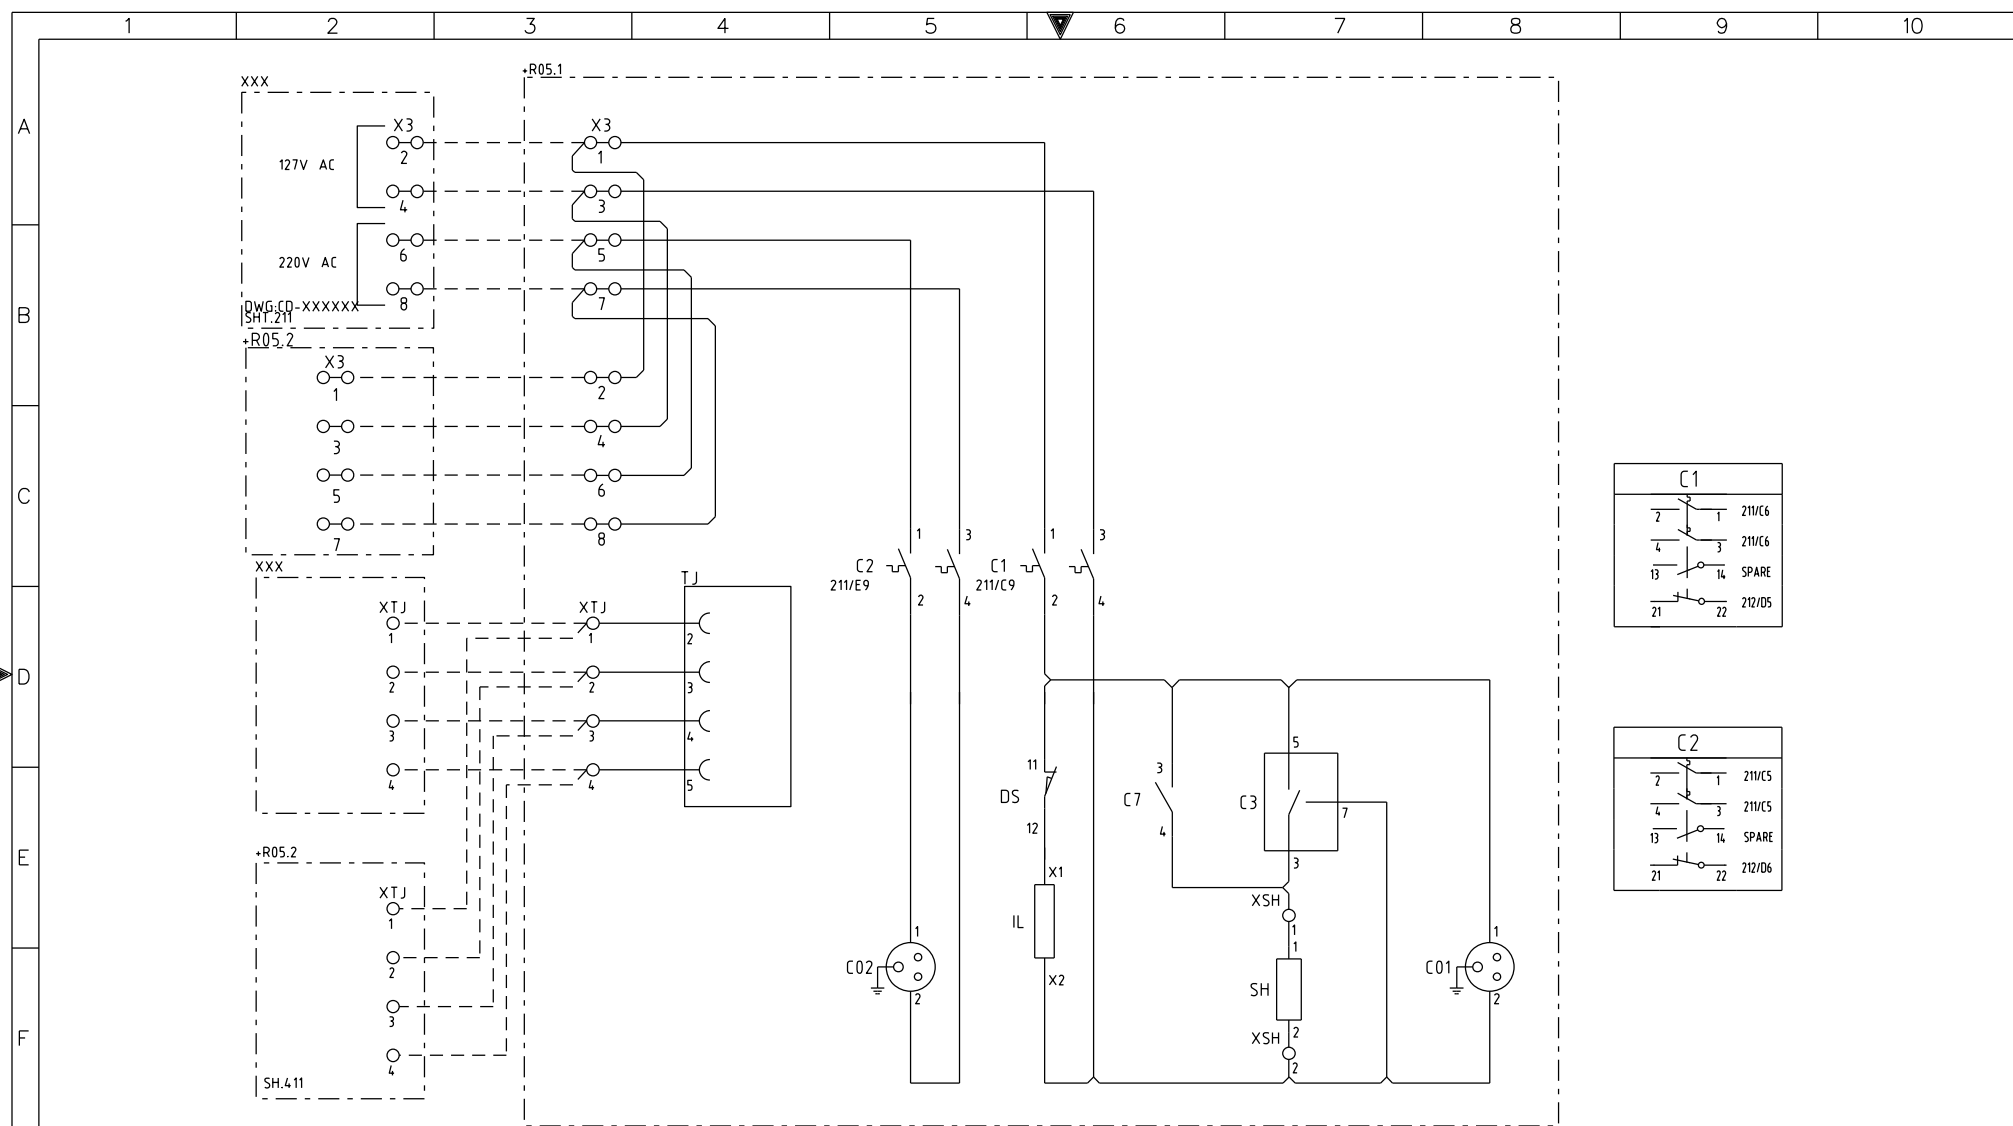


G

AS-BUILT BY _____ DATE _____			CONTRACT NO. 1113113/00		JOB ORDER NO. S-13656		AC SUPPLY FOR ILLUMINATION & POWER SOCKET				<div>الشركة الوطنية لنقل الكهرباء</div> <div><div>نقل الكهرباء</div><div>National Grid SA</div></div>			
			DRAWN BY RIZ		CHECKED BY JKR		132/13.8kV GT-1 RELAY PANEL-1 +R05.1				INDEX PLANT NO. DRAWING NUMBER SHEET NO. REV. NO.			
00 13 04			DATE STARTED 24.01.2013		DATE COMPLETED _____		S/S 8709-132/13.8KV IN AL-KHARJ CITY				- C421 CD-322928 211 212 00			
FOR APPROVAL			OPRG. DEPT. CTPD		ENG. DEPT. AUT-PSAC		RIYADH SAUDI ARABIA							
REV. NO.	DATE	DESCRIPTION												





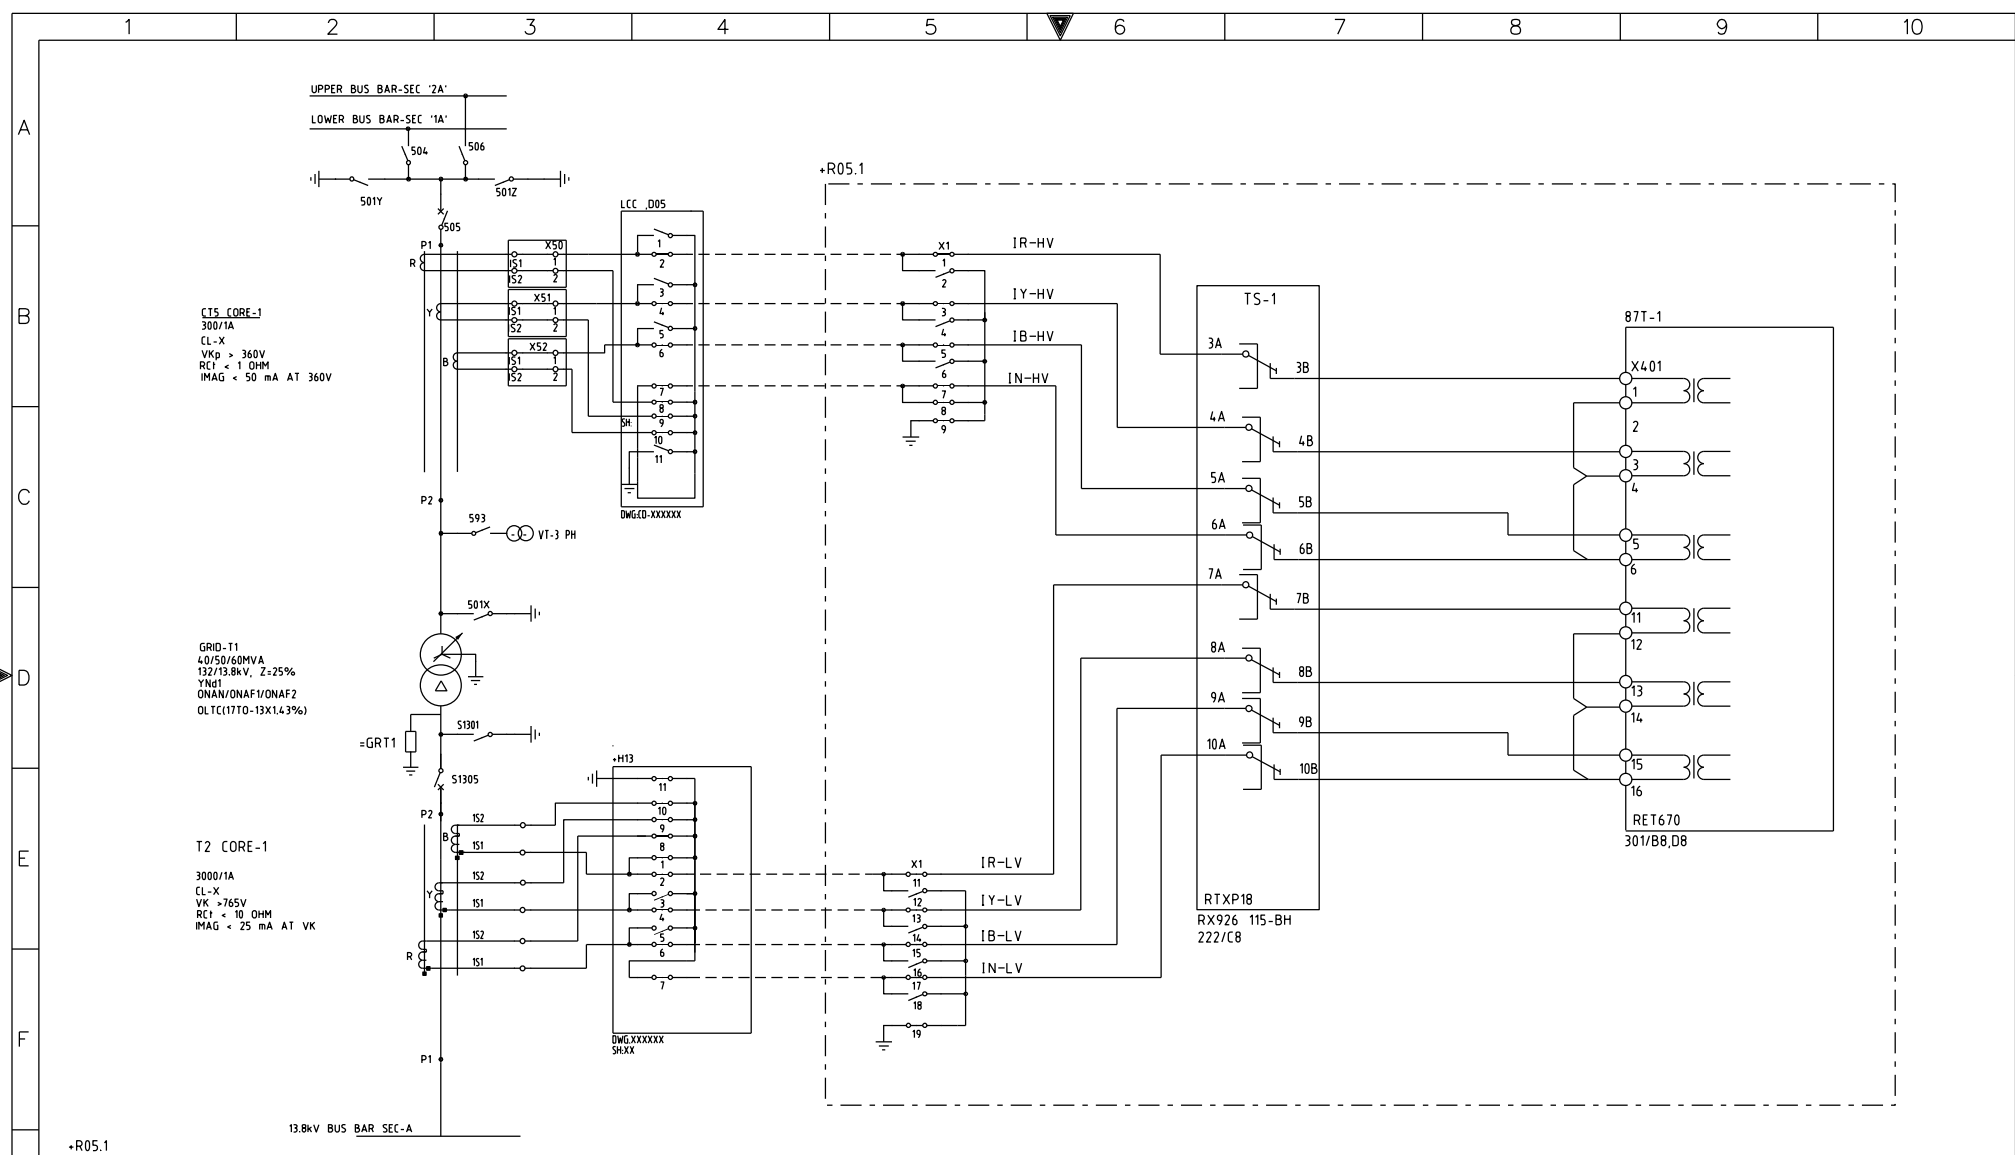

AS-BUILT BY \_\_\_\_\_ DATE \_\_\_\_\_ CONTRACT NO. 11131113/00 JOB ORDER NO. S-13656

CT CIRCUITS 87T-1 RELAY

132/13.8kV GT-1 RELAY PANEL-1 +R05.1

S/S 8709-132/13.8KV IN AL-KHARJ CITY

RIYADH SAUDI ARABIA

الشركة الوطنية لنقل الكهرباء

نقل الكهرباء  
National Grid SA

00	13 04	FOR APPROVAL
REV. NO.	DATE	DESCRIPTION

DRAWN BY	RIZ	CHECKED BY	JKR
DATE STARTED	24.01.2013	DATE COMPLETED	
OPRG. DEPT.	CTPD	ENG. DEPT.	AUT-PSAC

INDEX	PLANT NO.	DRAWING NUMBER	SHEET NO.	REV. NO.
-	C421	CD-322928	221	00


NG/D2-D (2012/01)

DMS VECTOR NGD200

THIS DRAWING AND THE INFORMATION CONTAINED HEREIN ARE THE SOLE PROPERTY OF National Grid SA. NO REPRODUCTION IN FULL OR IN PART SHALL BE OBTAINED FROM THIS DOCUMENT WITHOUT THE WRITTEN CONSENT OF ITS OWNER.





UPPER(FRONT) BUS BAR - SEC '2A'  
LOWER(REAR) BUS BAR - SEC '1A'

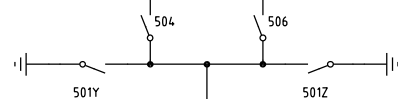


GRID-T1  
40/50/60MVA  
132/13.8kV, Z=25%  
YNd1  
ONAN/ONAF1/ONAF2  
DLTC(1770-13X1.43%)


BCT2 CORE-1  
2510/5A  
CL-0.5  
BURDEN:50VA

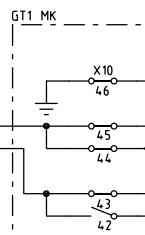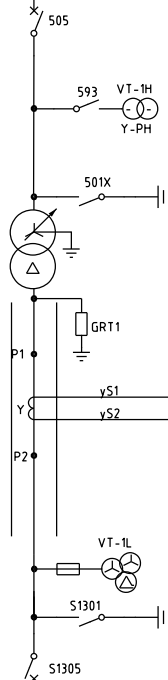

DWG:CD-XXXXXX  
SHT:28

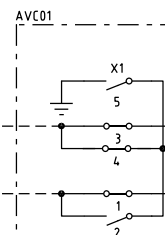

DWG:CD-XXXXXX  
SHT:311

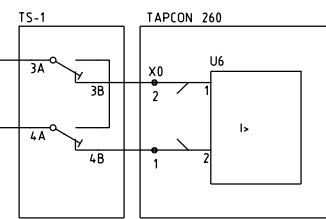

13.8kV BUS BAR SEC-A

•R05.1

AS-BUILT BY \_\_\_\_\_ DATE \_\_\_\_\_ CONTRACT NO. 11131113/00 JOB ORDER NO. S-13656

CT CIRCUITS 87T-1 RELAY  
132/13.8kV GT-1 RELAY PANEL-1 +R05.1  
S/S 8709-132/13.8KV IN AL-KHARJ CITY  
RIYADH SAUDI ARABIA

الشركة الوطنية لنقل الكهرباء

نقل الكهرباء  
National Grid SA

REV. NO. 00 DATE 13 04

FOR APPROVAL

DRAWN BY RIZ CHECKED BY JKR  
DATE STARTED 24.01.2013 DATE COMPLETED  
OPRG. DEPT. CTPD ENG. DEPT. AUT-PSAC


INDEX	PLANT NO.	DRAWING NUMBER	SHEET NO.	REV. NO.
-	C421	CD-322928	223/224	00

NG/D2-D (2012/01)

DMS

VECTOR

NGD200

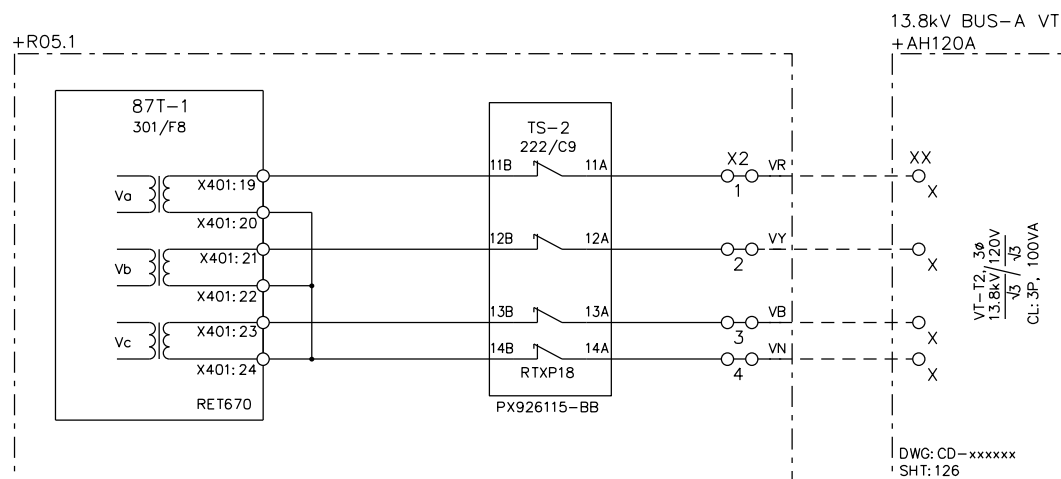

+R05.1

AS-BUILT BY \_\_\_\_\_ DATE \_\_\_\_\_ CONTRACT NO. 11131113/00 JOB ORDER NO. S-13656

VT CIRCUITS 87T-1 RELAY  
132/13.8kV GT-1 RELAY PANEL-1 +R05.1  
S/S 8709-132/13.8KV IN AL-KHARJ CITY  
RIYADH SAUDI ARABIA

الشركة الوطنية لنقل الكهرباء

نقل الكهرباء  
National Grid SA


REV. NO. 00 DATE 13 04 DESCRIPTION FOR APPROVAL

DRAWN BY RIZ CHECKED BY JKR  
DATE STARTED 24.01.2013 DATE COMPLETED  
OPRG. DEPT. CTPD ENG. DEPT. AUT-PSAC

INDEX	PLANT NO.	DRAWING NUMBER	SHEET NO.	REV. NO.
-	C421	CD-322928	224/227	00

DMS VECTOR NGD200



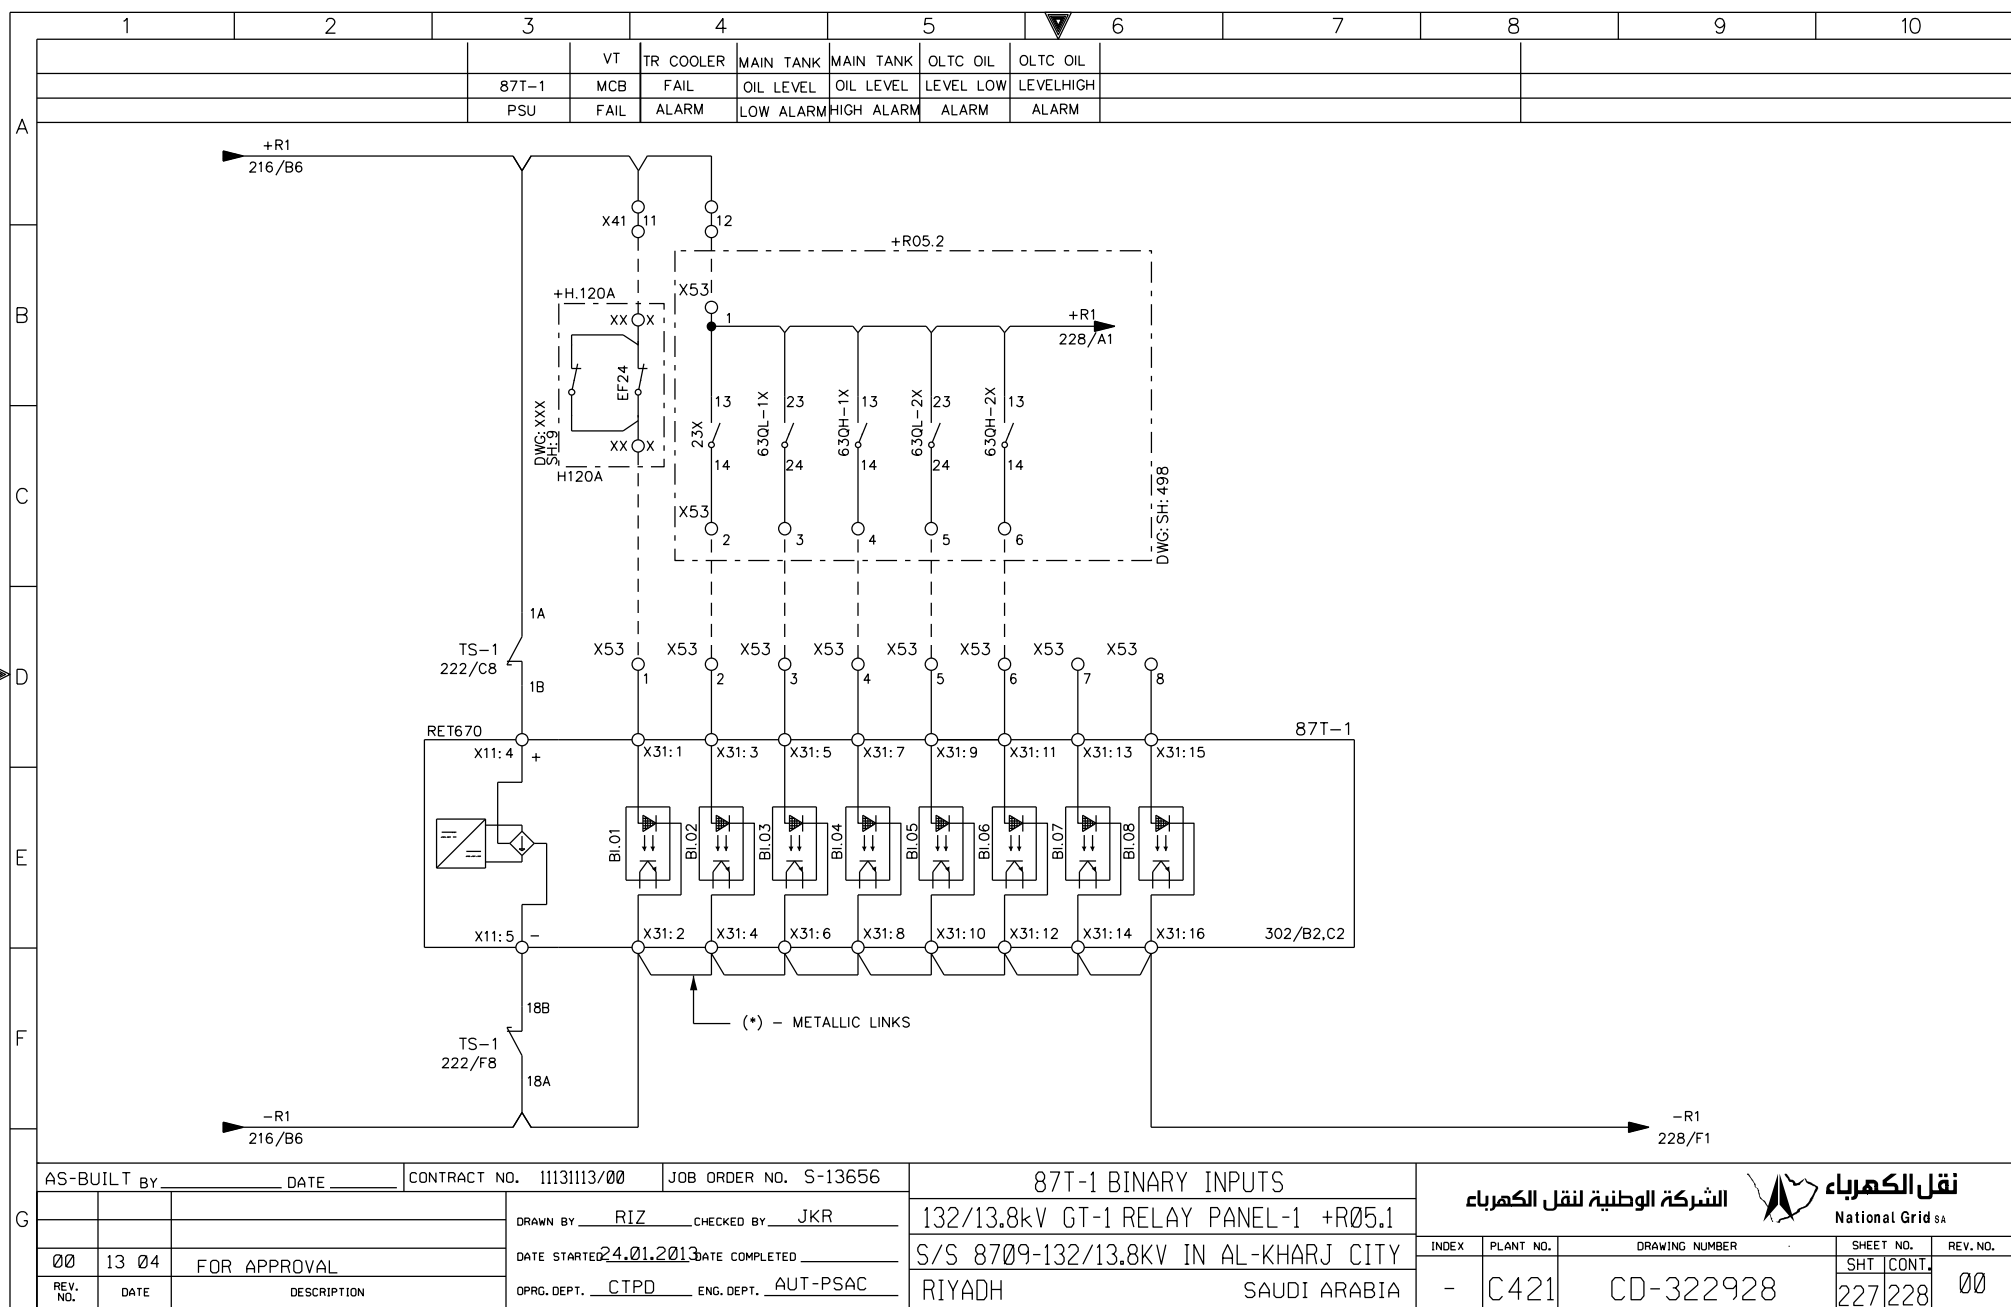

AS-BUILT BY \_\_\_\_\_ DATE \_\_\_\_\_ CONTRACT NO. 11131113/00 JOB ORDER NO. S-13656

00	13 04	FOR APPROVAL	DRAWN BY RIZ	CHECKED BY JKR	DATE STARTED 24.01.2013	DATE COMPLETED	OPRG. DEPT. CTPD	ENG. DEPT. AUT-PSAC
REV. NO.	DATE	DESCRIPTION						


**87T-1 BINARY INPUTS**  
 132/13.8kV GT-1 RELAY PANEL-1 +R05.1  
 S/S 8709-132/13.8KV IN AL-KHARJ CITY  
 RIYADH SAUDI ARABIA

الشركة الوطنية لنقل الكهرباء



INDEX	PLANT NO.	DRAWING NUMBER	SHEET NO.	REV. NO.
-	C421	CD-322928	227/228	00

THIS DRAWING AND THE INFORMATION CONTAINED HEREIN ARE THE SOLE PROPERTY OF National Grid SA. NO REPRODUCTION IN FULL OR IN PART SHALL BE OBTAINED FROM THIS DOCUMENT WITHOUT THE WRITTEN CONSENT OF ITS OWNER.

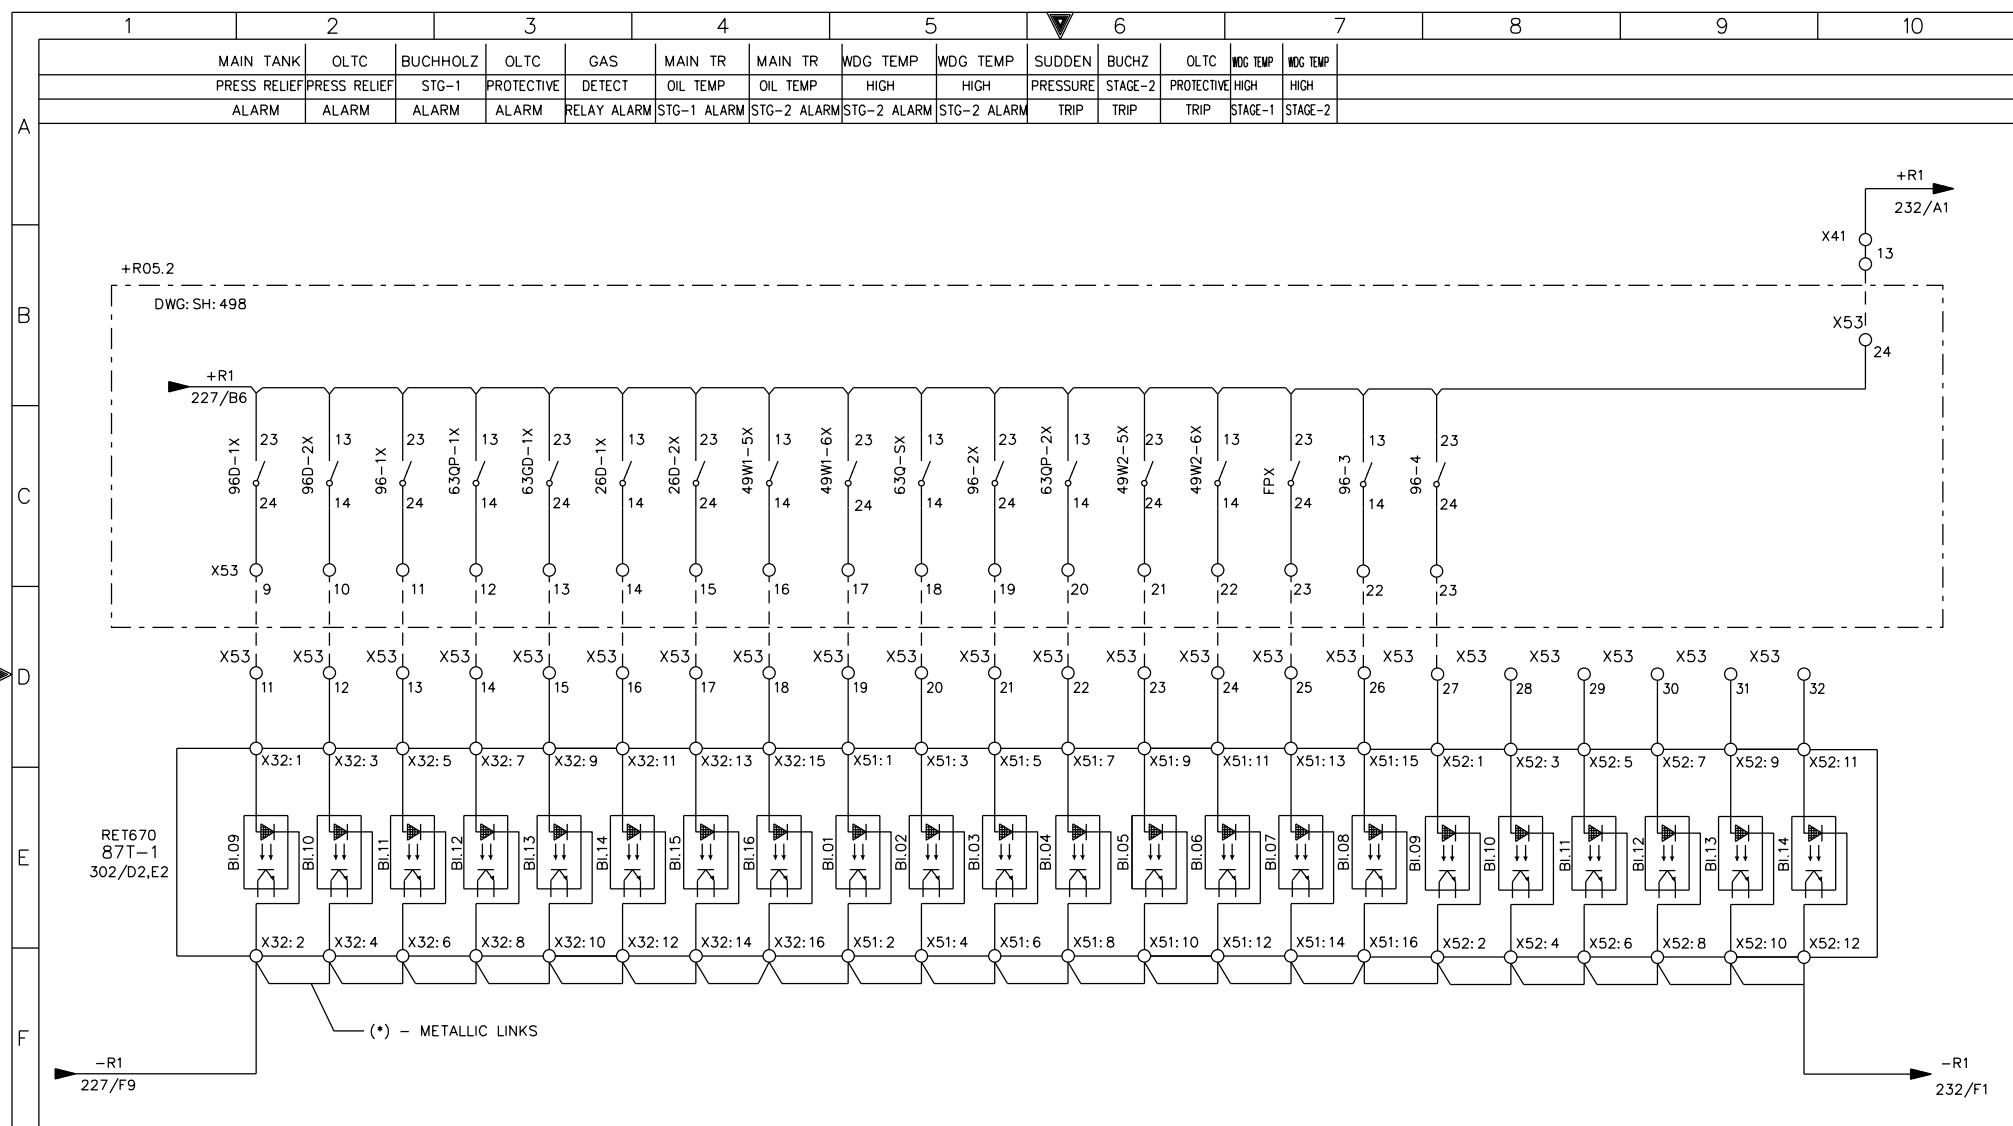

AS-BUILT BY

DATE

CONTRACT NO. 1113113/00

JOB ORDER NO. S-13656


87T-1 BINARY INPUTS

132/13.8kV GT-1 RELAY PANEL-1 +R05.1

S/S 8709-132/13.8KV IN AL-KHARJ CITY

RIYADH SAUDI ARABIA

الشركة الوطنية لنقل الكهرباء

National Grid SA

INDEX

PLANT NO.

DRAWING NUMBER

SHEET NO.

SHT | CONT.

REV. NO.

-

C421

CD-322928

228 | 232

00

00

13 04

FOR APPROVAL

REV. NO.

DATE

DESCRIPTION

DRAWN BY RIZ

CHECKED BY JKR

DATE STARTED 24.01.2013


DATE COMPLETED

OPRG. DEPT. CTPD

ENG. DEPT. AUT-PSAC

G

THIS DRAWING AND THE INFORMATION CONTAINED HEREIN ARE THE SOLE PROPERTY OF National Grid SA. NO REPRODUCTION IN FULL OR IN PART SHALL BE OBTAINED FROM THIS DOCUMENT WITHOUT THE WRITTEN CONSENT OF ITS OWNER.

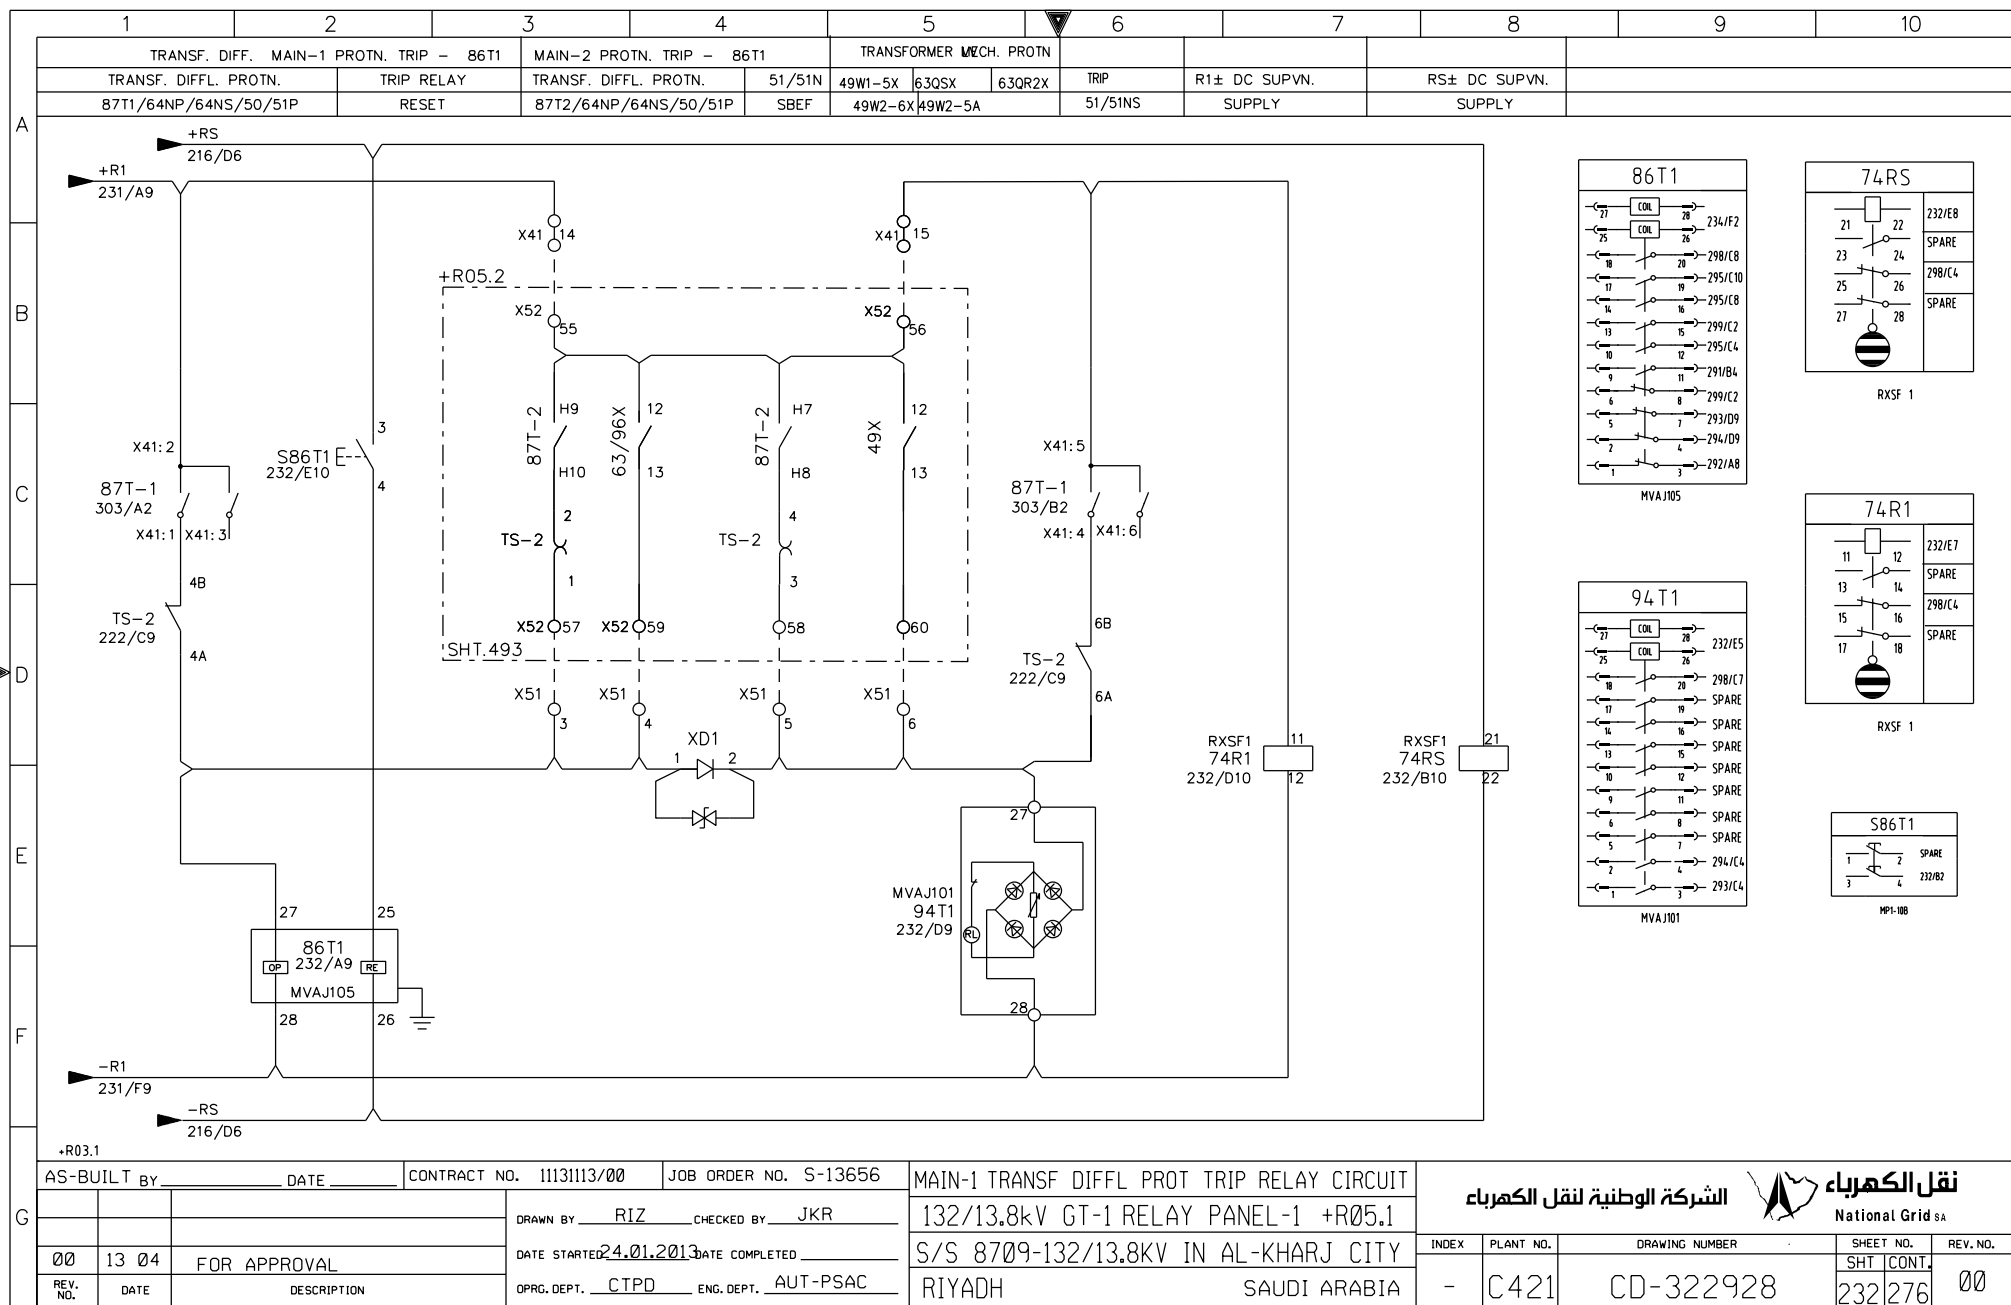


THIS DRAWING AND THE INFORMATION CONTAINED HEREIN ARE THE SOLE PROPERTY OF National Grid SA. NO REPRODUCTION IN FULL OR IN PART SHALL BE OBTAINED FROM THIS DOCUMENT WITHOUT THE WRITTEN CONSENT OF ITS OWNER.

G	AS-BUILT BY _____ DATE _____	CONTRACT NO. 1113113/00	JOB ORDER NO. S-13656	MAIN-1 TRANSF DIFFL PROT TRIP RELAY CIRCUIT 132/13.8kV GT-1 RELAY PANEL-1 +R05.1 S/S 8709-132/13.8KV IN AL-KHARJ CITY RIYADH SAUDI ARABIA	INDEX -	PLANT NO. C421	DRAWING NUMBER CD-322928	SHEET NO. 232/276	REV. NO. 00
	REV. NO. 00	DATE 13 04	DESCRIPTION FOR APPROVAL	DRAWN BY RIZ CHECKED BY JKR					
				DATE STARTED 24.01.2013 DATE COMPLETED _____					
				OPRG. DEPT. CTPD ENG. DEPT. AUT-PSAC					

**نقل الكهرباء**  
 National Grid SA  
 الشركة الوطنية لنقل الكهرباء

NG/D2-D (2012/01)  
 DMS VECTOR NGD200



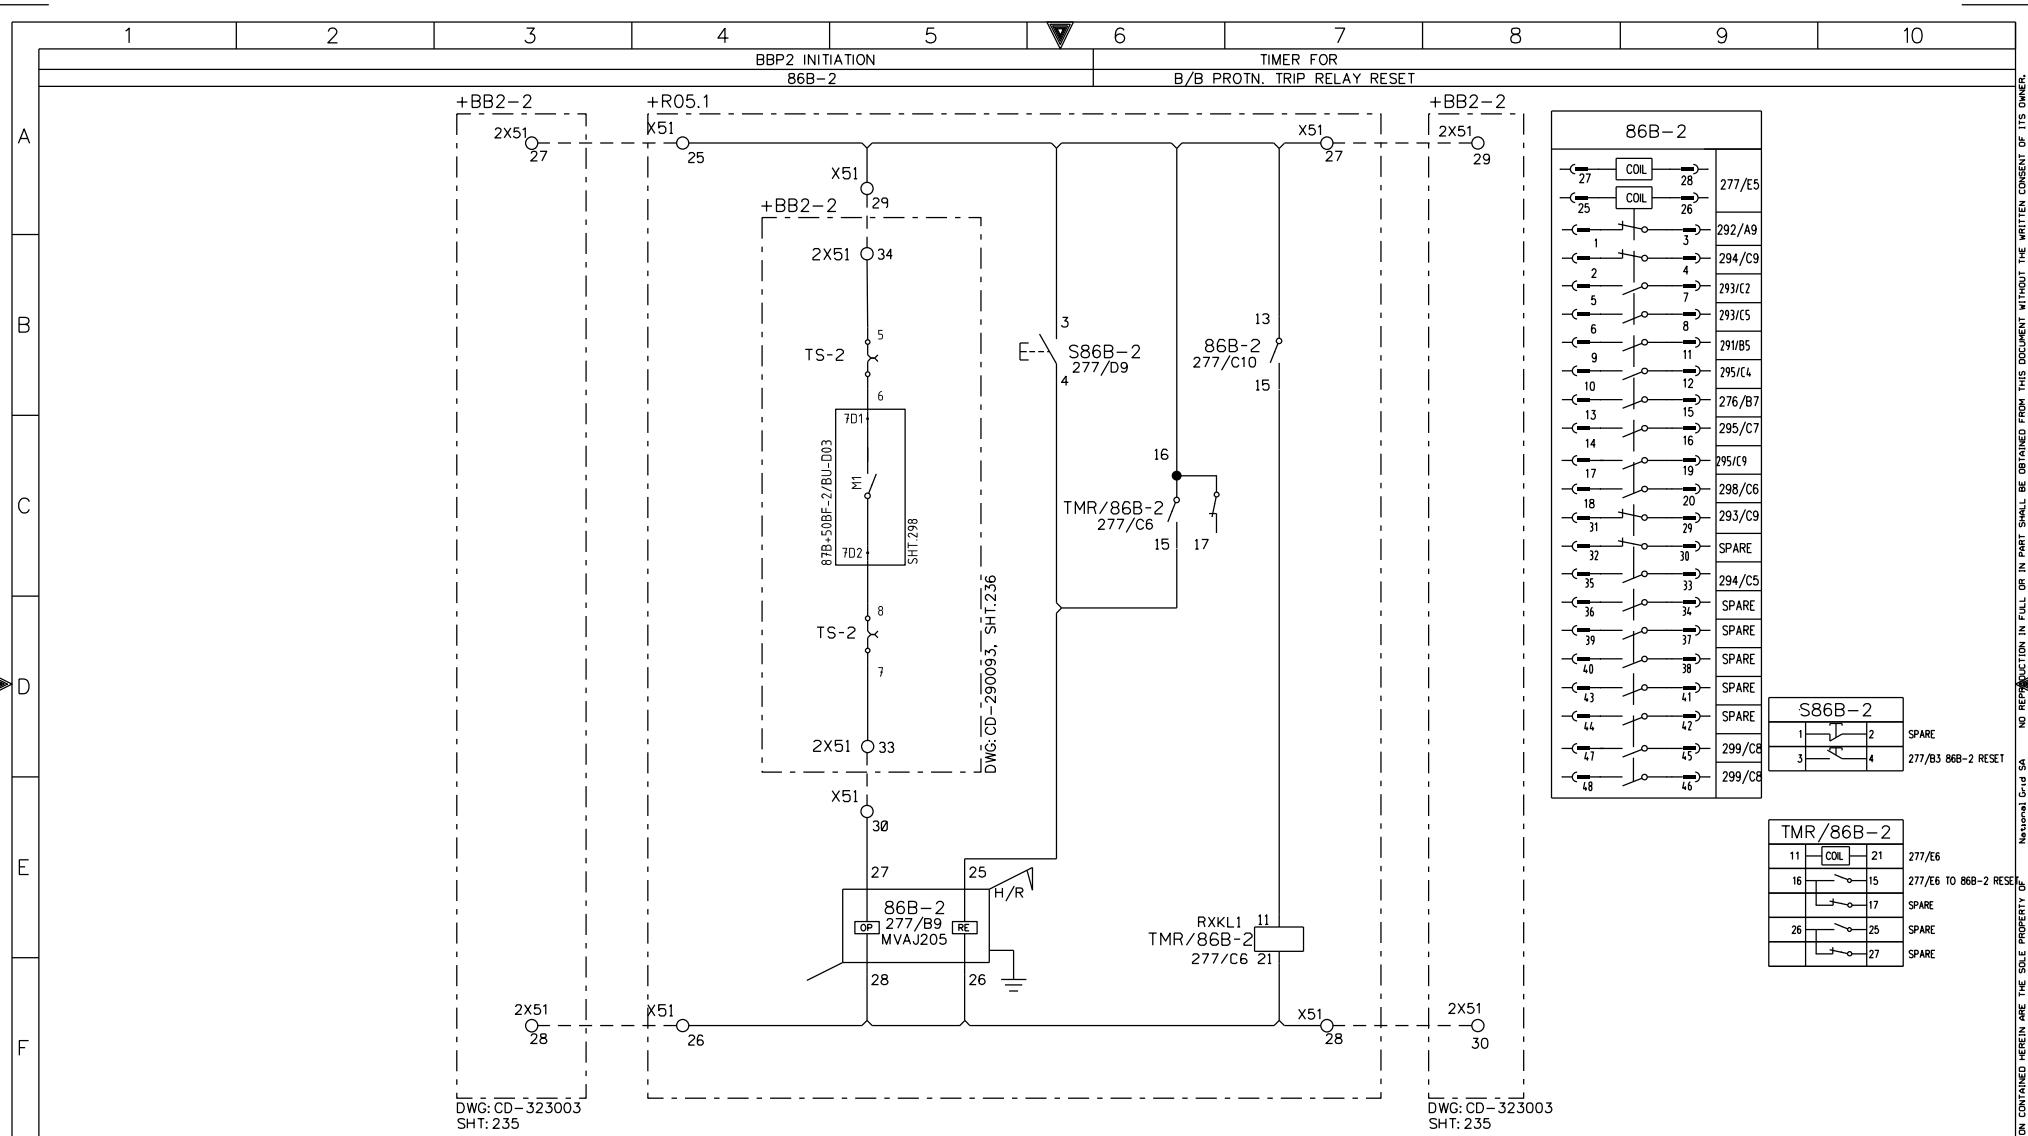


86B-2			
27	COIL	28	277/E5
25	COIL	26	292/A9
1	3	2	294/C9
2	4	3	293/C2
5	7	4	293/C5
6	8	5	291/B5
9	11	6	295/C4
10	12	7	276/B7
13	15	8	295/C7
14	16	9	295/C9
17	19	10	298/C6
18	20	11	293/C9
31	29	12	SPARE
32	30	13	294/C5
35	33	14	SPARE
36	34	15	SPARE
39	37	16	SPARE
40	38	17	SPARE
43	41	18	SPARE
44	42	19	SPARE
47	45	20	299/C8
48	46	21	299/C8

S86B-2			
1	2	3	4
277/B3	86B-2	RESET	


TMR/86B-2			
11	COIL	21	277/E6
16	15	17	277/E6 TO 86B-2 RESET
26	25	27	SPARE
28	27	29	SPARE

AS-BUILT BY _____ DATE _____		CONTRACT NO. 11131113/00	JOB ORDER NO. S-13656	BUSBAR PROTN-2 TRIP RELAY CIRCUIT		الشركة الوطنية لنقل الكهرباء	
DRAWN BY RIZ CHECKED BY JKR		DATE STARTED 24.01.2013 DATE COMPLETED _____		132/13.8kV GT-1 RELAY PANEL-1 +R05.1		National Grid SA	
FOR APPROVAL		OPRG. DEPT. CTPD ENG. DEPT. AUT-PSAC		S/S 8709-132/13.8KV IN AL-KHARJ CITY		INDEX	PLANT NO.
REV. NO. 00		DATE 13 04		RIYADH SAUDI ARABIA		-	C421
						DRAWING NUMBER	
						CD-322928	
						SHEET NO.	
						277 291	
						REV. NO.	
						00	

THIS DRAWING AND THE INFORMATION CONTAINED HEREIN ARE THE SOLE PROPERTY OF National Grid SA. NO REPRODUCTION IN FULL OR IN PART SHALL BE OBTAINED FROM THIS DOCUMENT WITHOUT THE WRITTEN CONSENT OF ITS OWNER.

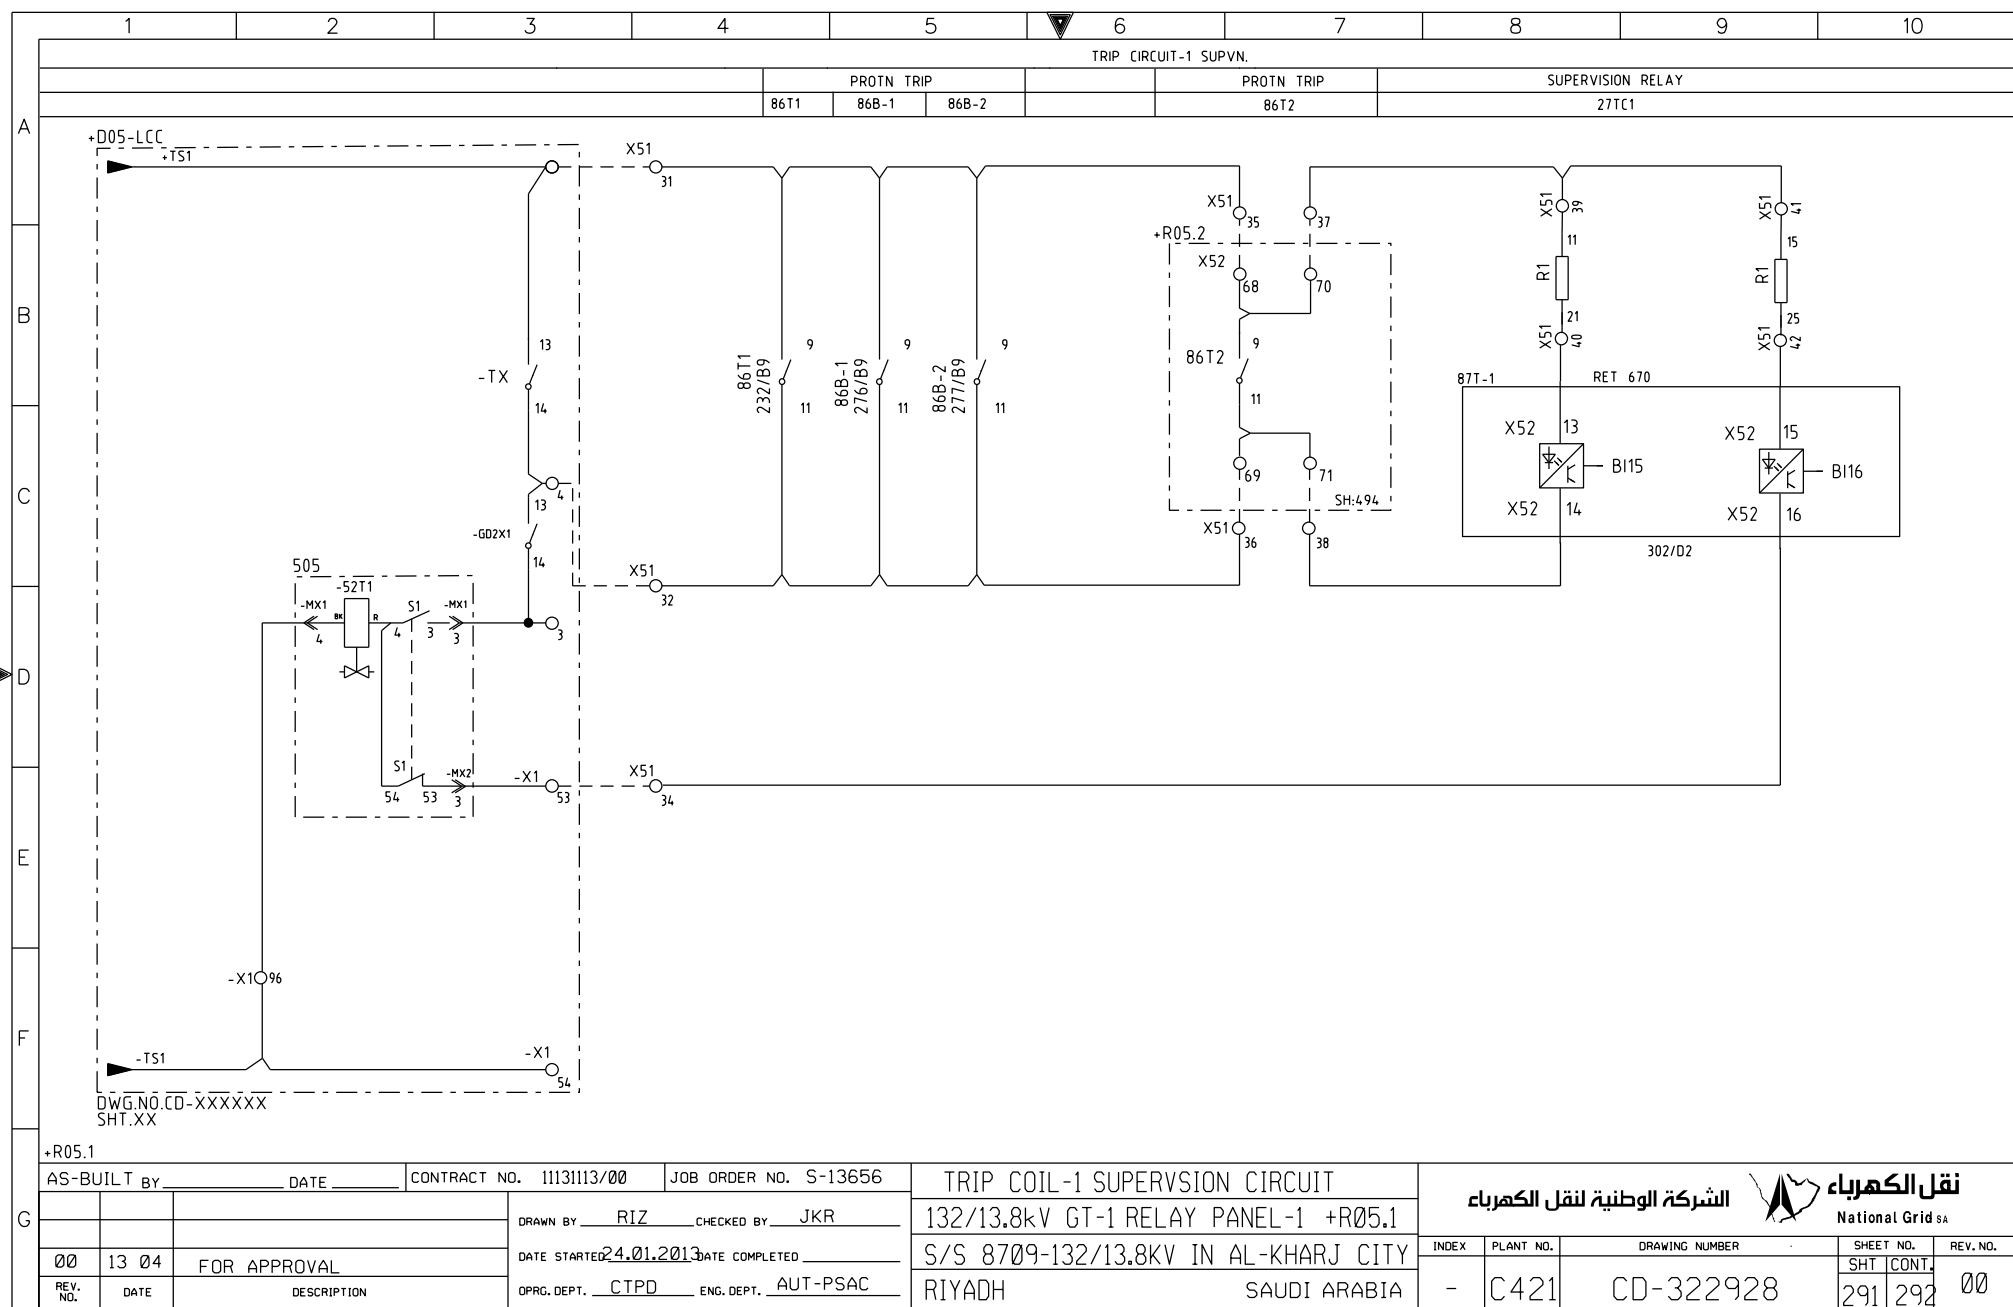


THIS DRAWING AND THE INFORMATION CONTAINED HEREIN ARE THE SOLE PROPERTY OF National Grid SA. NO REPRODUCTION IN FULL OR IN PART SHALL BE OBTAINED FROM THIS DOCUMENT WITHOUT THE WRITTEN CONSENT OF ITS OWNER.

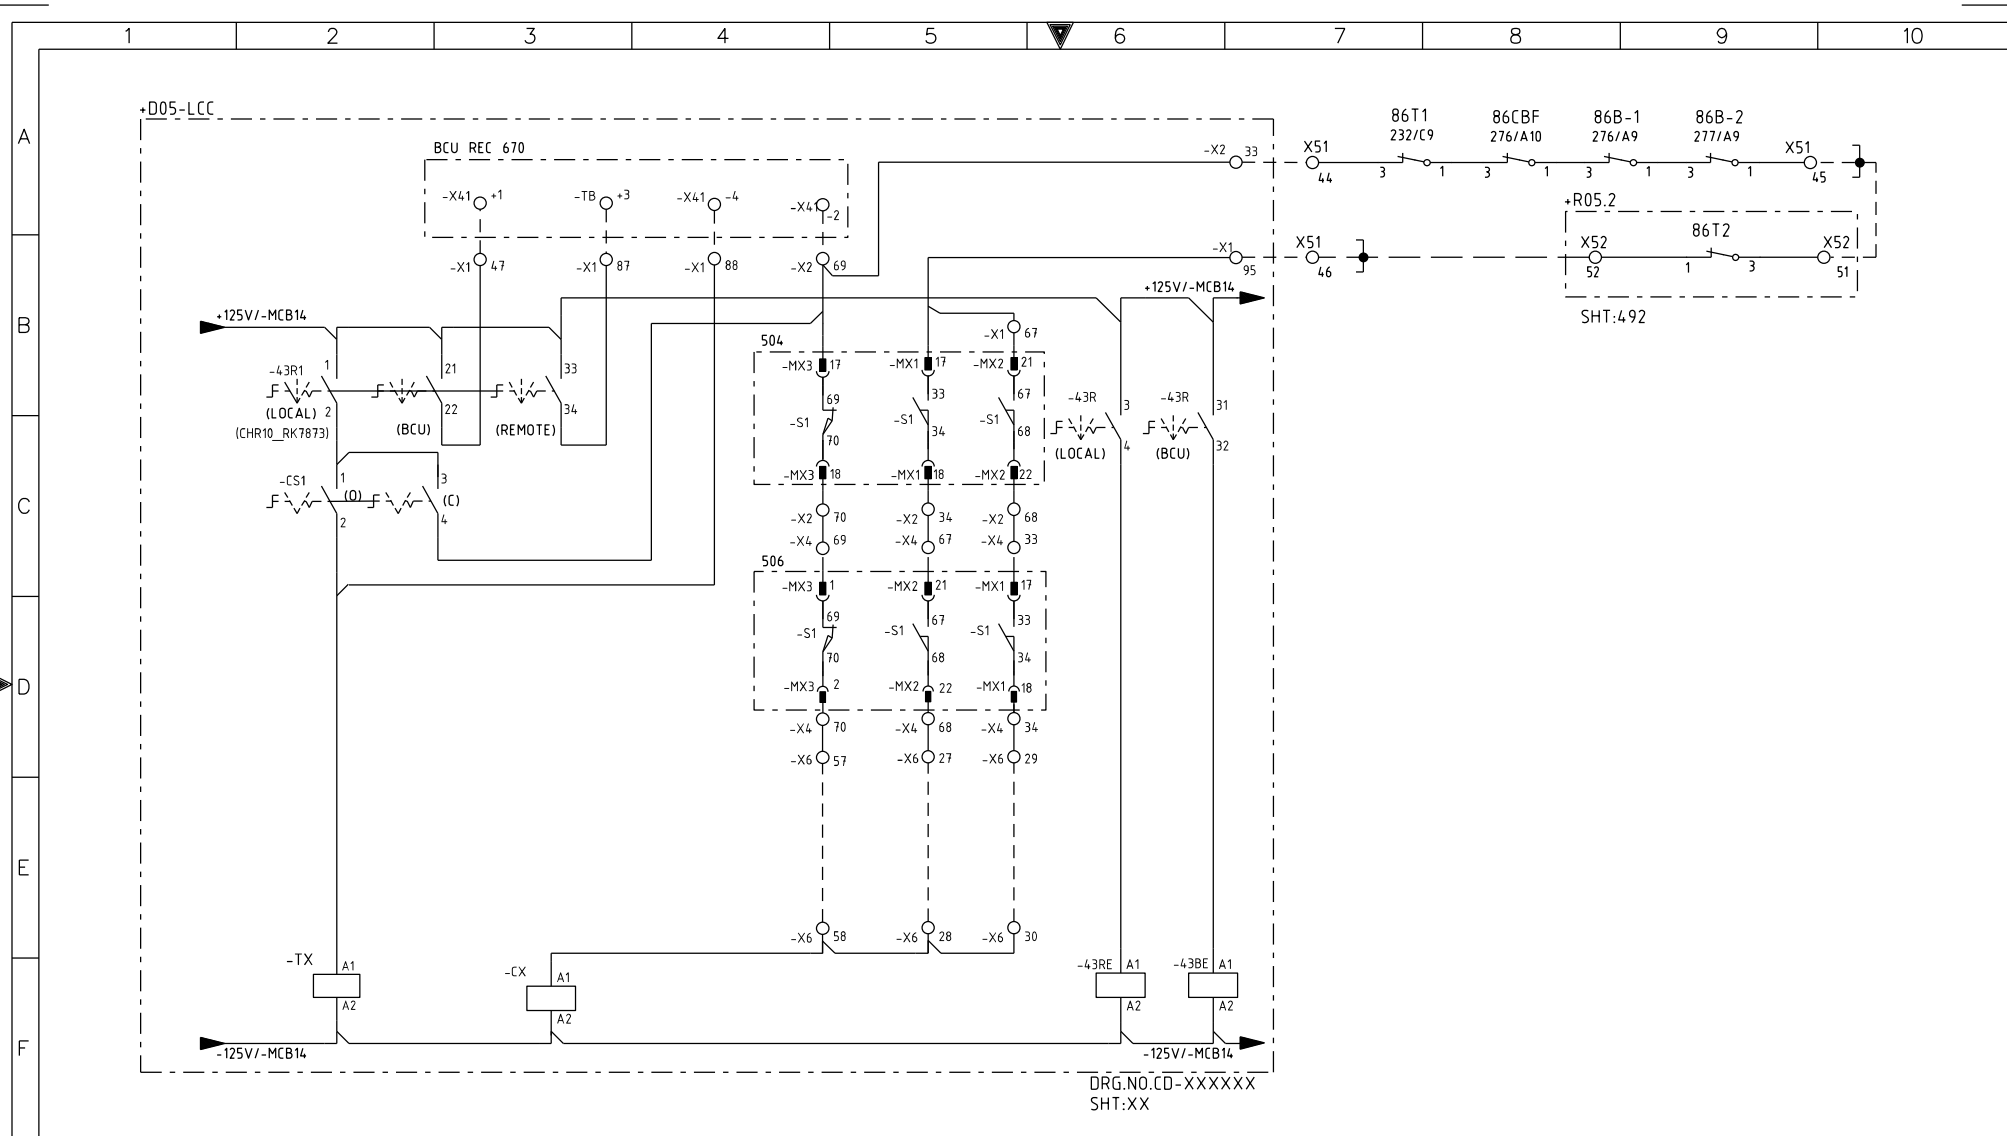


AS-BUILT BY _____ DATE _____		CONTRACT NO. 1113113/00	JOB ORDER NO. S-13656	CB K305 CLOSE BLOCK CIRCUIT		الشركة الوطنية لنقل الكهرباء National Grid SA			
		DRAWN BY RIZ	CHECKED BY JKR	132/13.8kV GT-1 RELAY PANEL-1 +R05.1		INDEX	PLANT NO.	DRAWING NUMBER	SHEET NO.
		DATE STARTED 24.01.2013	DATE COMPLETED _____	S/S 8709-132/13.8KV IN AL-KHARJ CITY					SHT   CONT.
		OPRG. DEPT. CTPD	ENG. DEPT. AUT-PSAC	RIYADH SAUDI ARABIA		-	C421	CD-322928	292   293
REV. NO.	DATE	DESCRIPTION							REV. NO.
00	13 04	FOR APPROVAL							00

THIS DRAWING AND THE INFORMATION CONTAINED HEREIN ARE THE SOLE PROPERTY OF National Grid SA. NO REPRODUCTION IN FULL OR IN PART SHALL BE OBTAINED FROM THIS DOCUMENT WITHOUT THE WRITTEN CONSENT OF ITS OWNER.

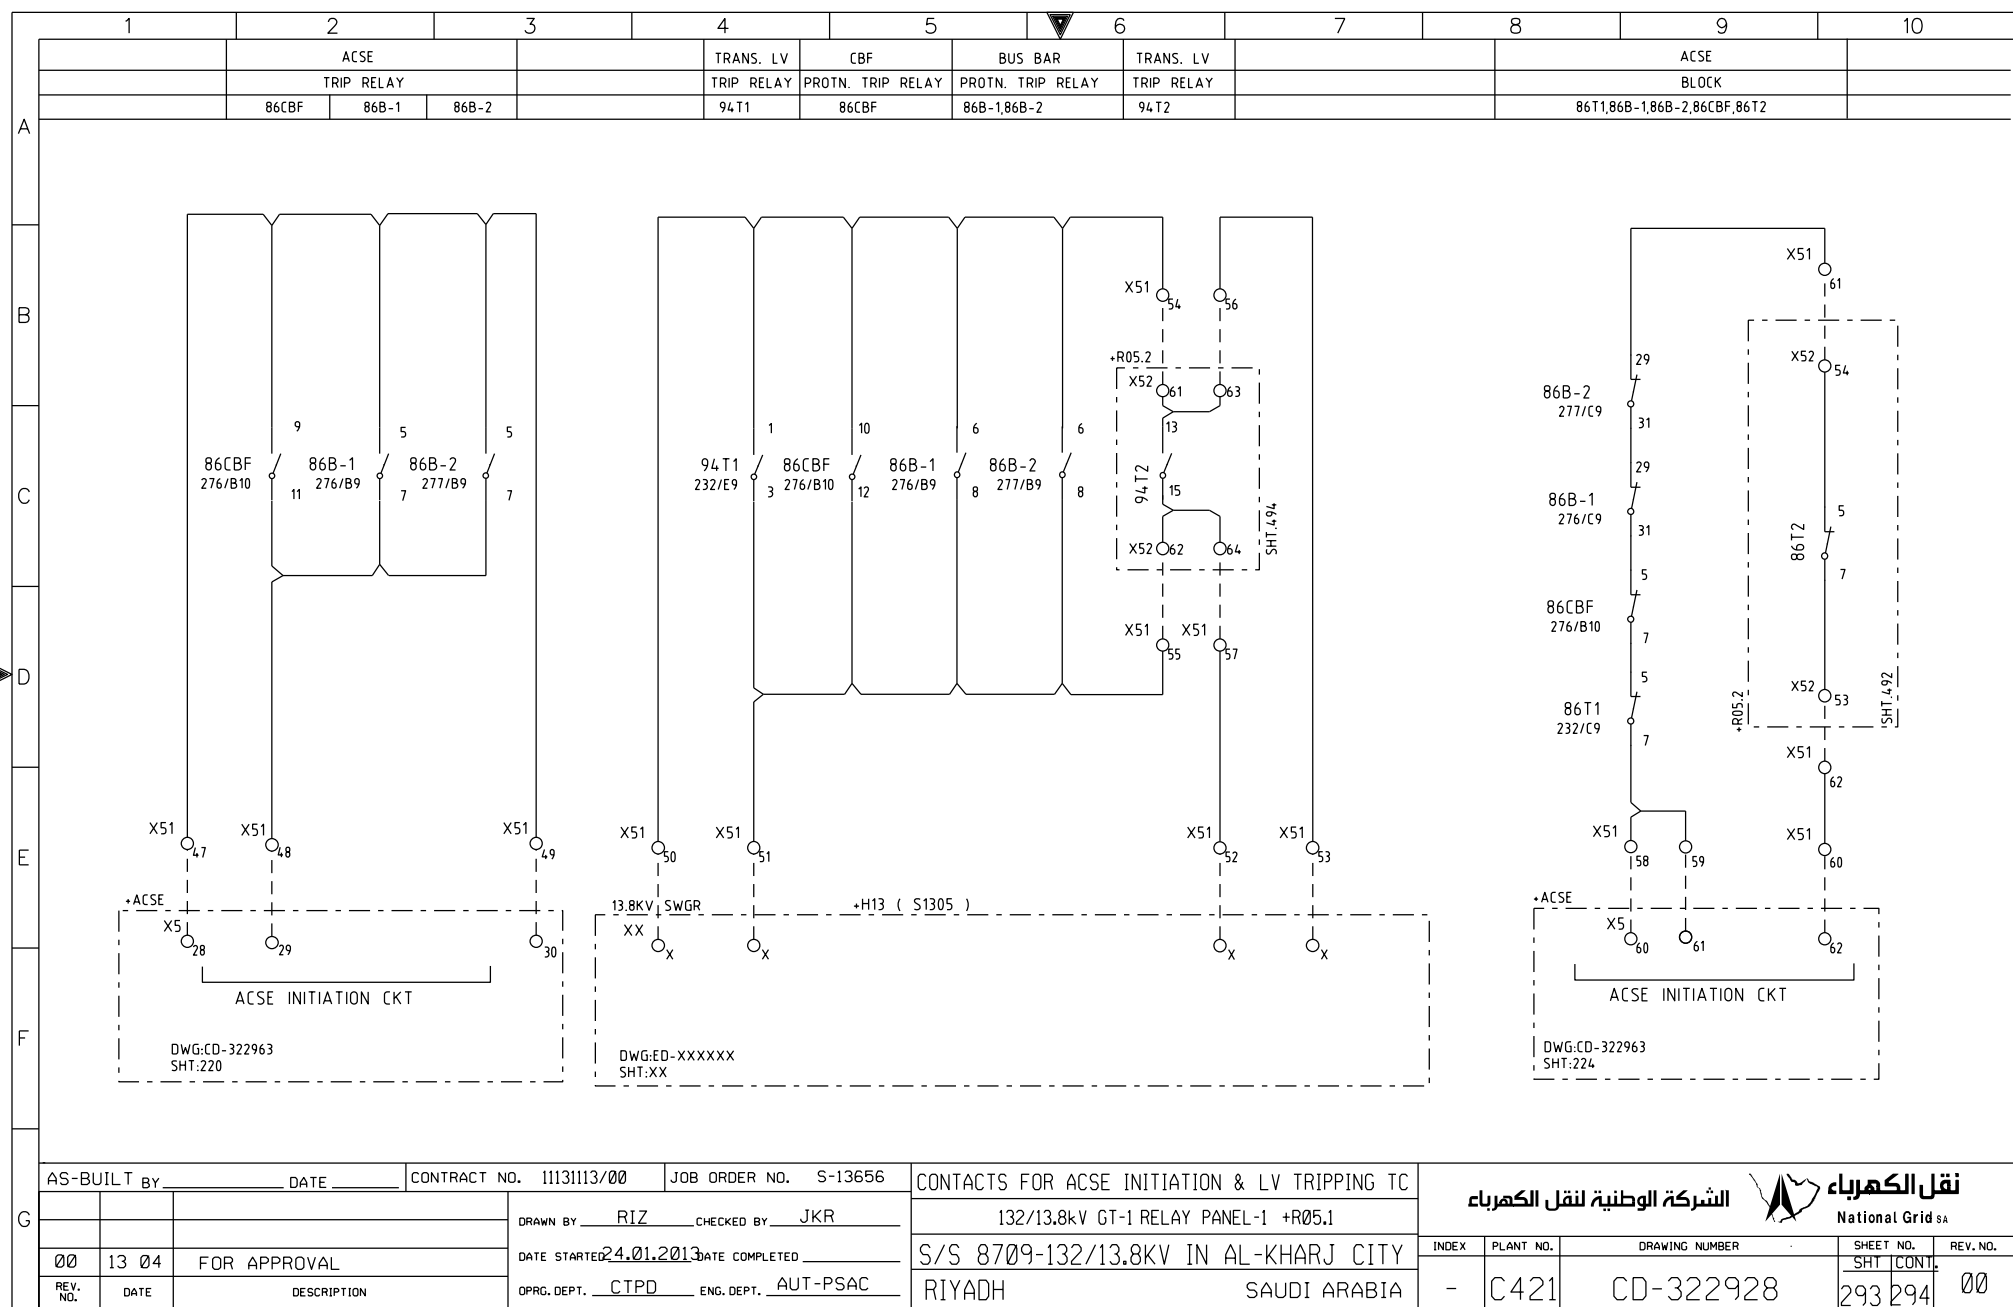


THIS DRAWING AND THE INFORMATION CONTAINED HEREIN ARE THE SOLE PROPERTY OF National Grid SA. NO REPRODUCTION IN FULL OR IN PART SHALL BE OBTAINED FROM THIS DOCUMENT WITHOUT THE WRITTEN CONSENT OF ITS OWNER.




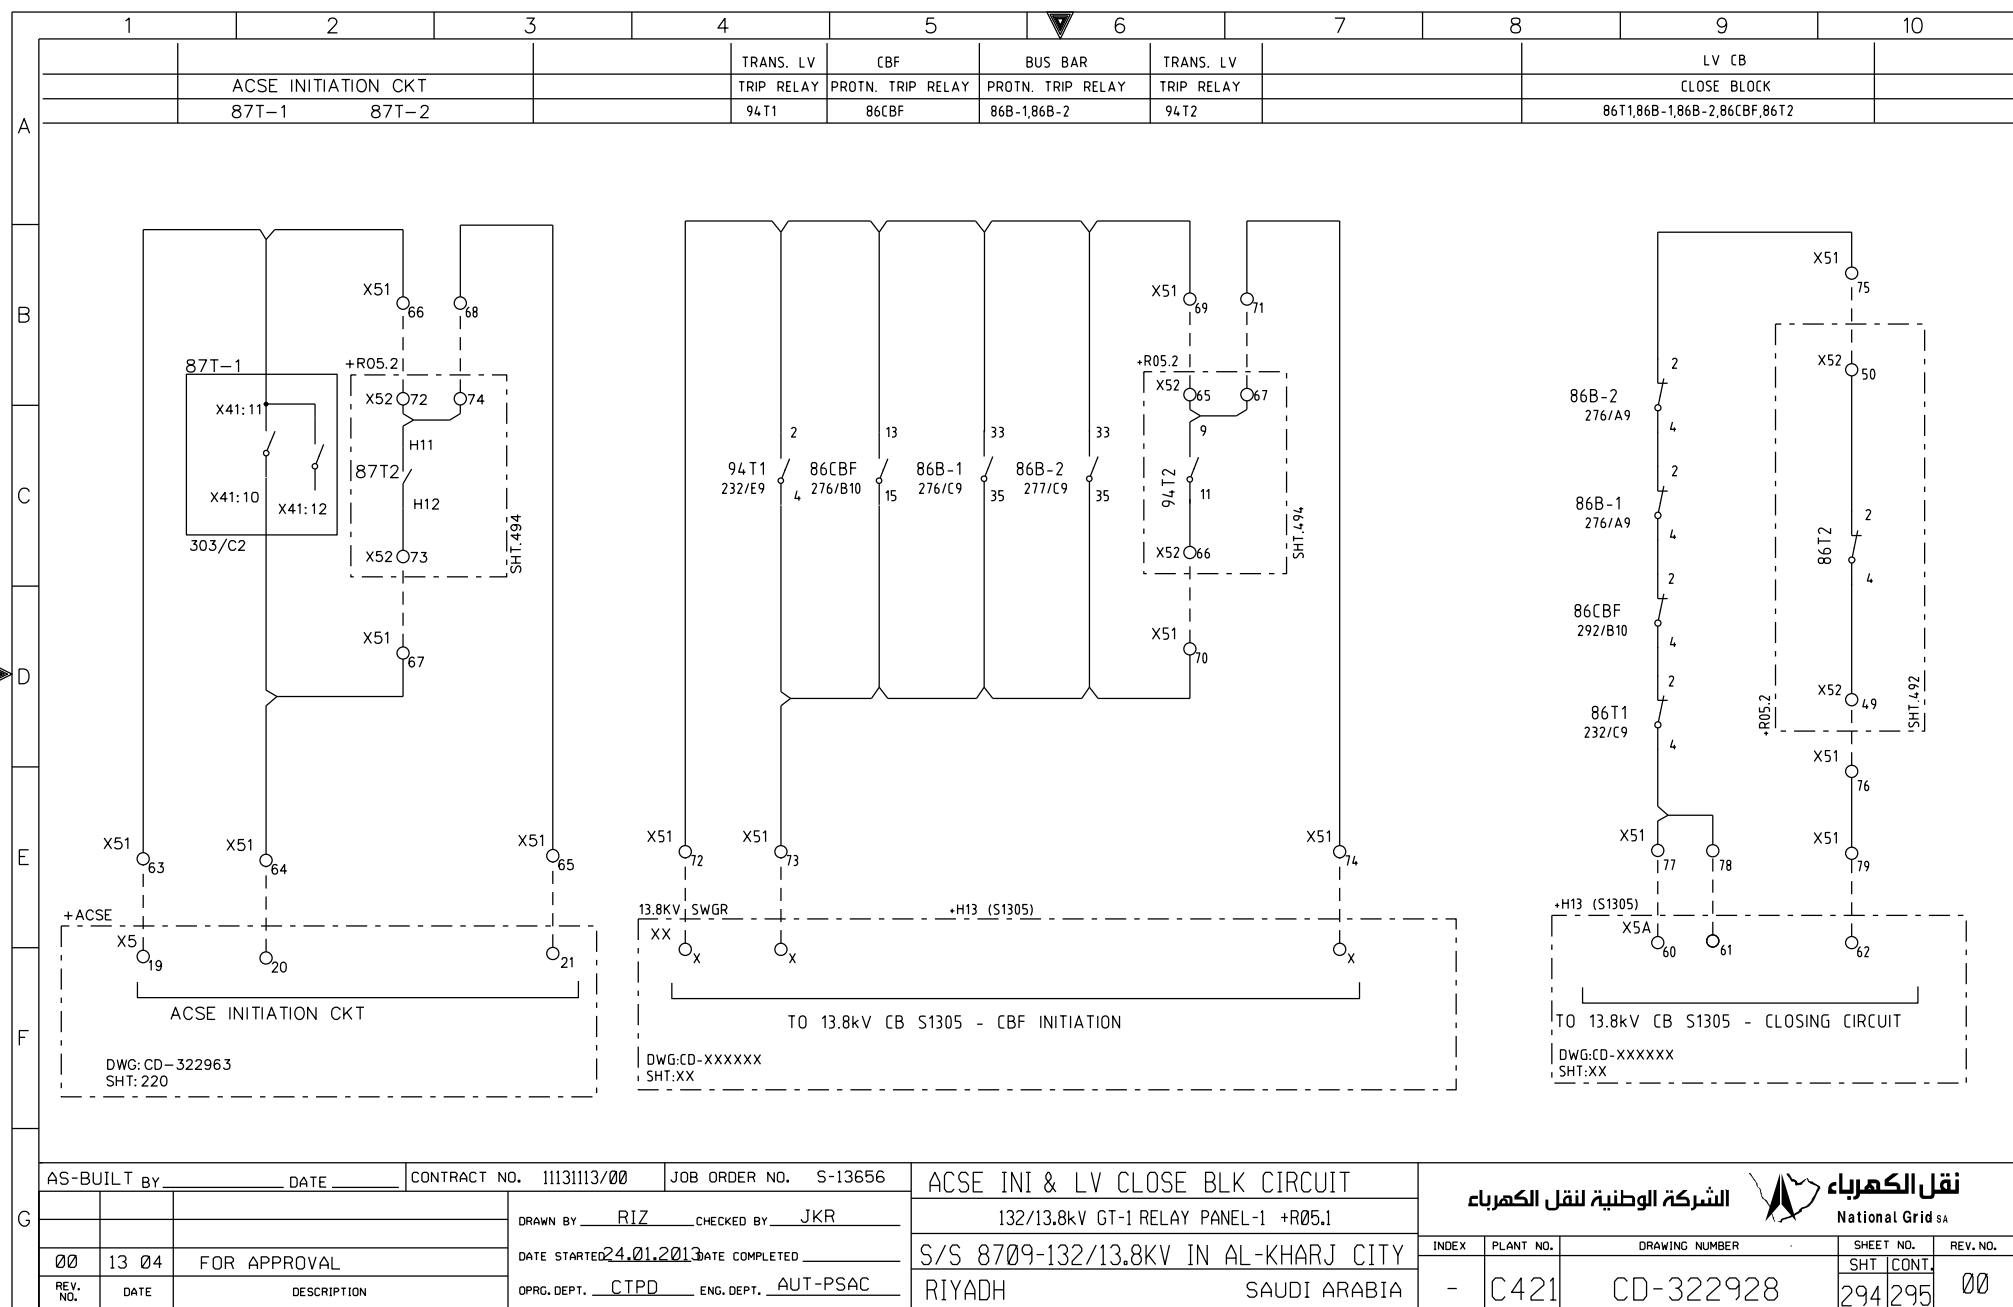

THIS DRAWING AND THE INFORMATION CONTAINED HEREIN ARE THE SOLE PROPERTY OF National Grid SA. NO REPRODUCTION IN FULL OR IN PART SHALL BE OBTAINED FROM THIS DOCUMENT WITHOUT THE WRITTEN CONSENT OF ITS OWNER.

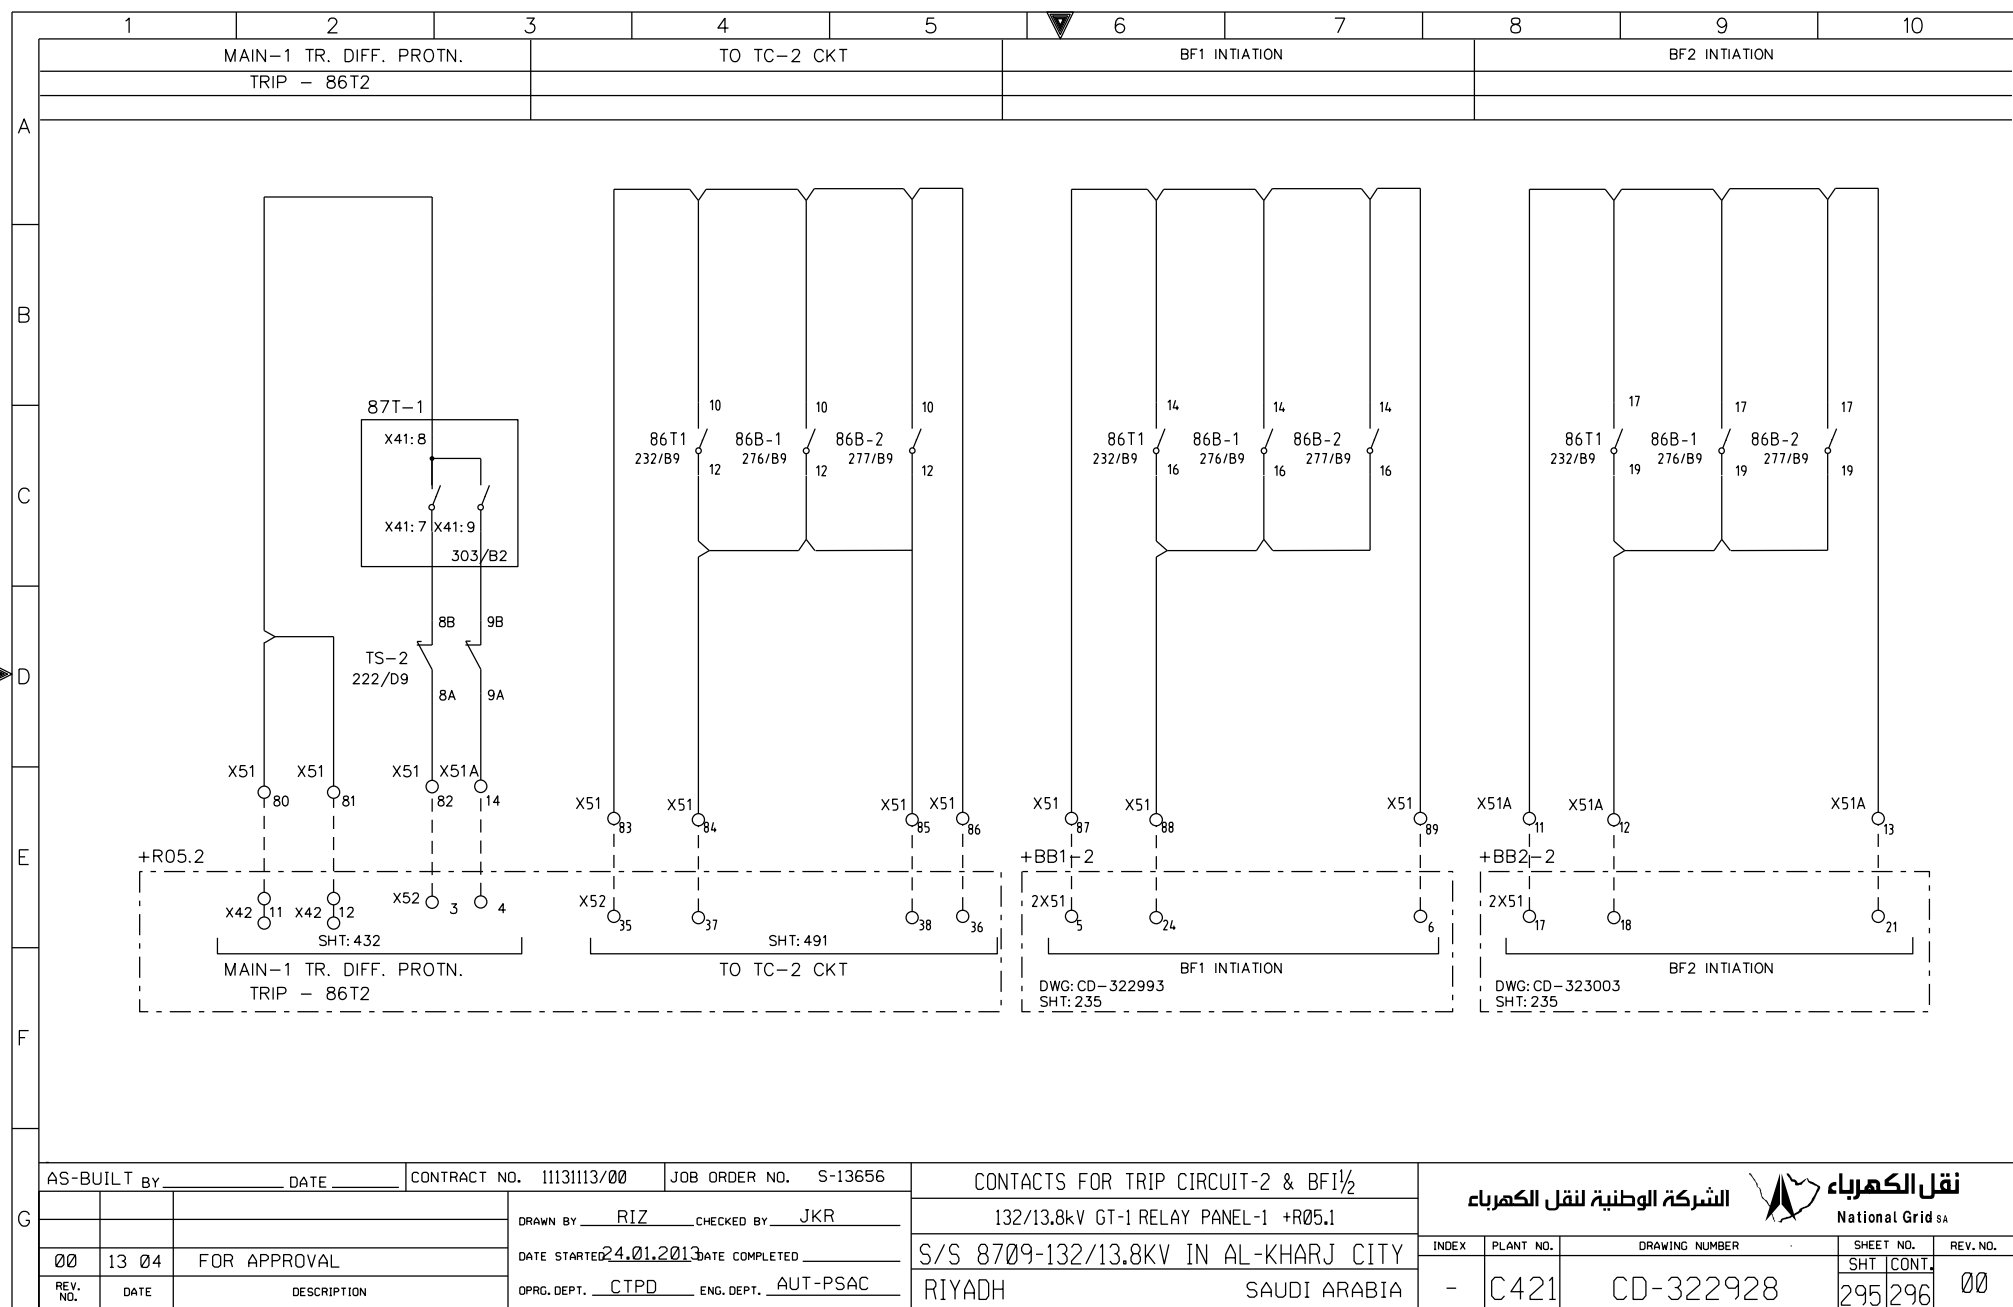

THIS DRAWING AND THE INFORMATION CONTAINED HEREIN ARE THE SOLE PROPERTY OF National Grid SA. NO REPRODUCTION IN FULL OR IN PART SHALL BE OBTAINED FROM THIS DOCUMENT WITHOUT THE WRITTEN CONSENT OF ITS OWNER.

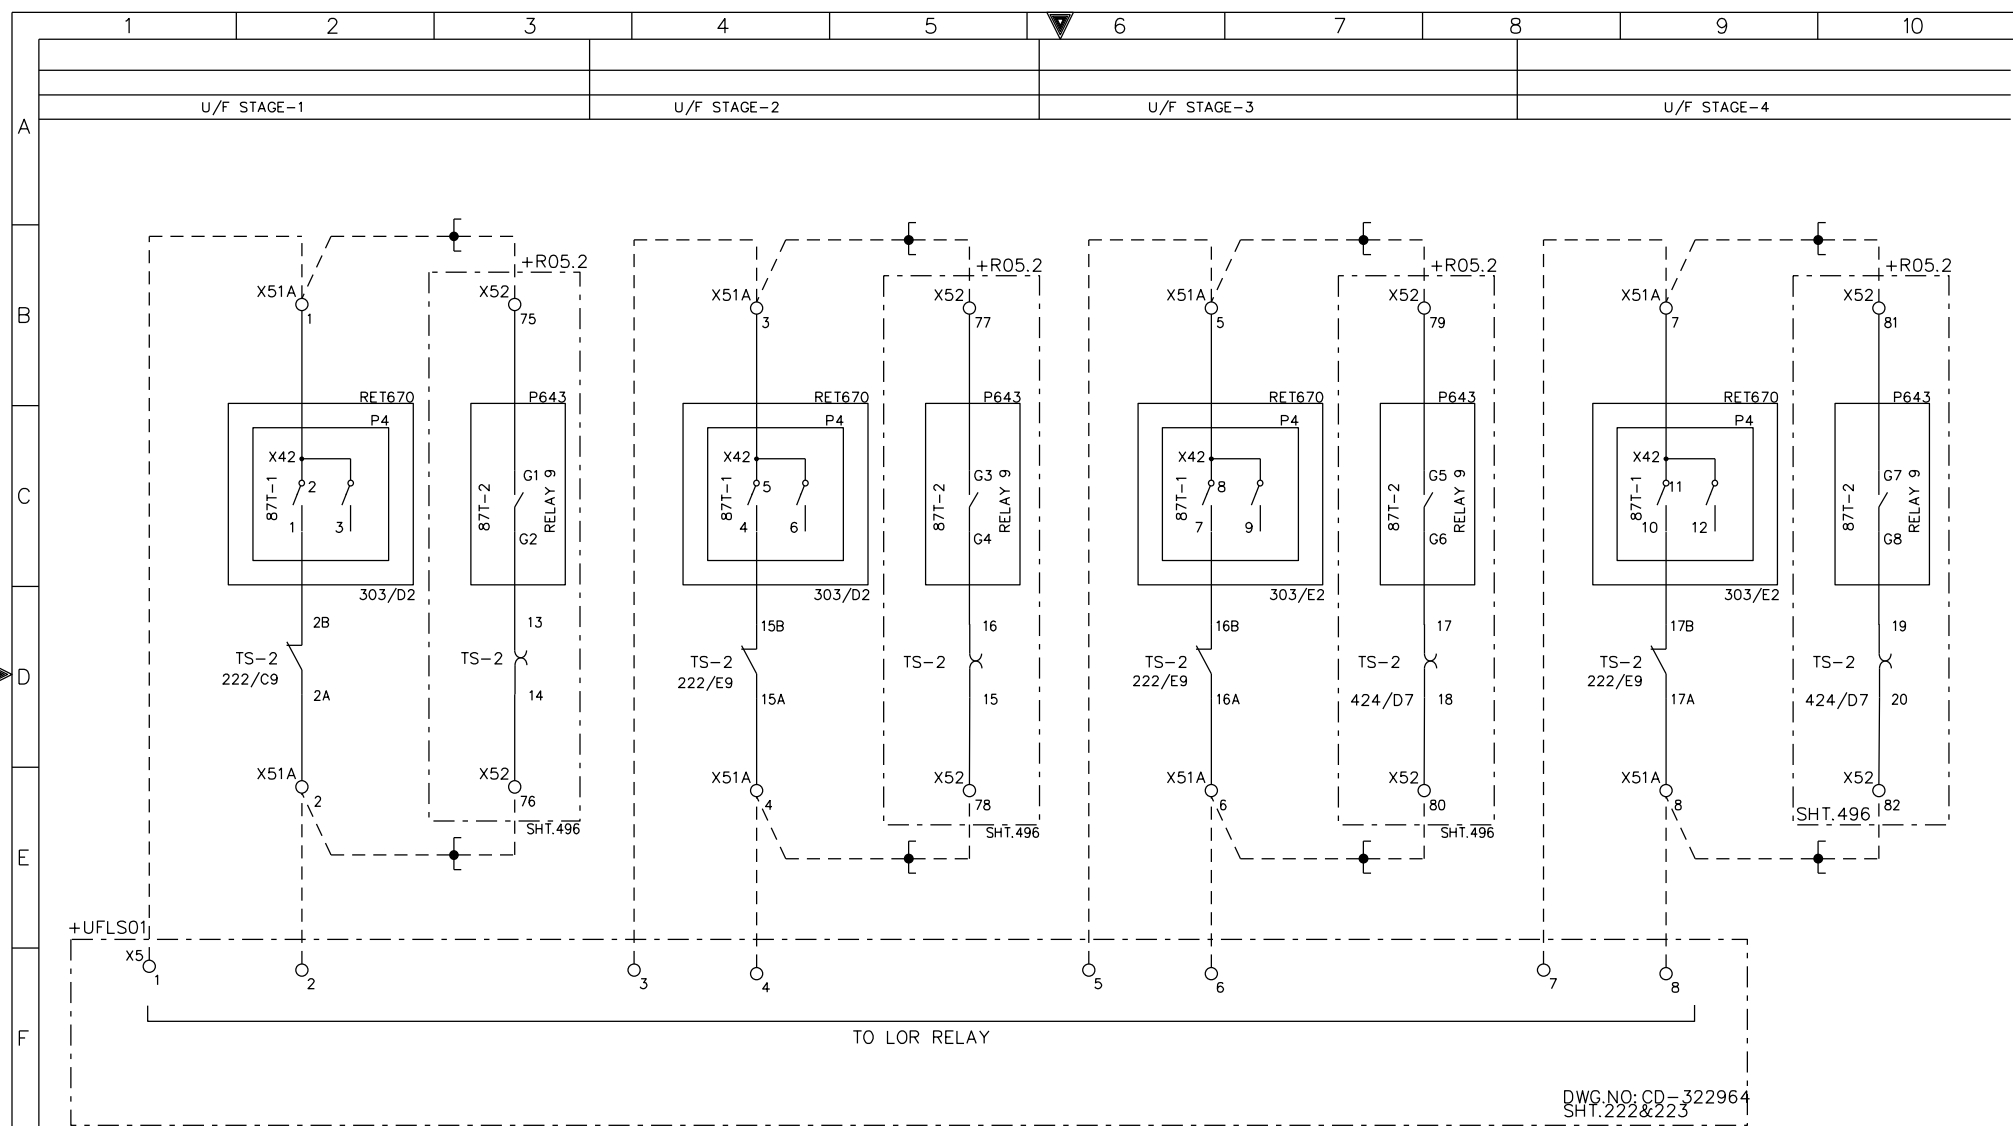

AS-BUILT BY \_\_\_\_\_ DATE \_\_\_\_\_

CONTRACT NO. 11131113/00

JOB ORDER NO. S-13656

DRAWN BY RIZ CHECKED BY JKR

DATE STARTED 24.01.2013 DATE COMPLETED \_\_\_\_\_

OPRG. DEPT. CTPD ENG. DEPT. AUT-PSAC


CONTACTS FOR U/F LOAD SHEDDING

132/13.8kV GT-1 RELAY PANEL-1 +R05.1

S/S 8709-132/13.8KV IN AL-KHARJ CITY

RIYADH SAUDI ARABIA


الشركة الوطنية لنقل الكهرباء




National Grid SA


INDEX	PLANT NO.	DRAWING NUMBER	SHEET NO.		REV. NO.
			SHT	CONT.	
-	C421	CD-322928	296	298	00


THIS DRAWING AND THE INFORMATION CONTAINED HEREIN ARE THE SOLE PROPERTY OF National Grid SA. NO REPRODUCTION IN FULL OR IN PART SHALL BE OBTAINED FROM THIS DOCUMENT WITHOUT THE WRITTEN CONSENT OF ITS OWNER.

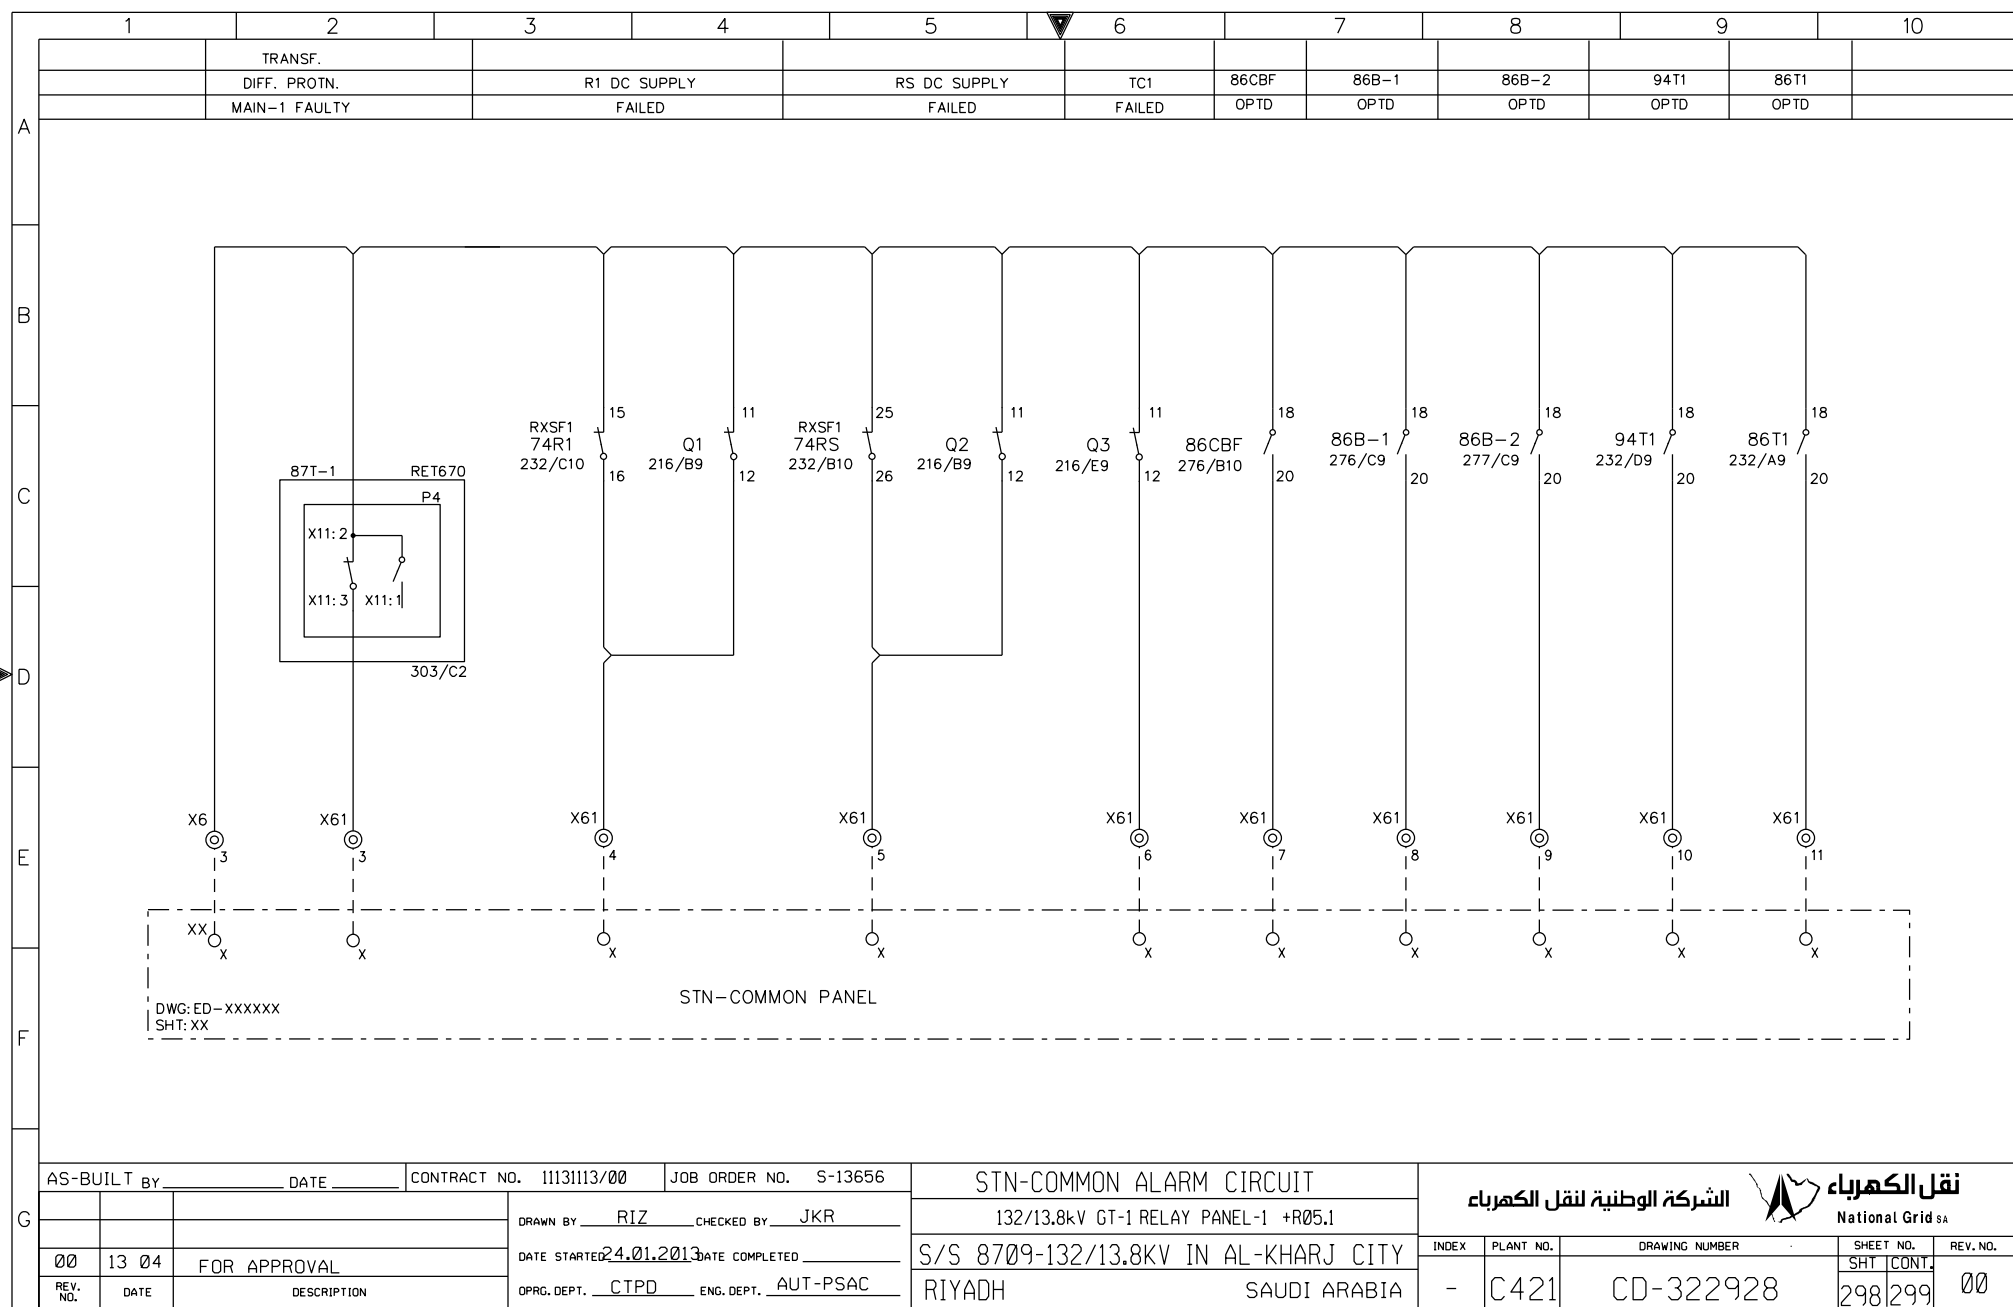

THIS DRAWING AND THE INFORMATION CONTAINED HEREIN ARE THE SOLE PROPERTY OF National Grid SA. NO REPRODUCTION IN FULL OR IN PART SHALL BE OBTAINED FROM THIS DOCUMENT WITHOUT THE WRITTEN CONSENT OF ITS OWNER.

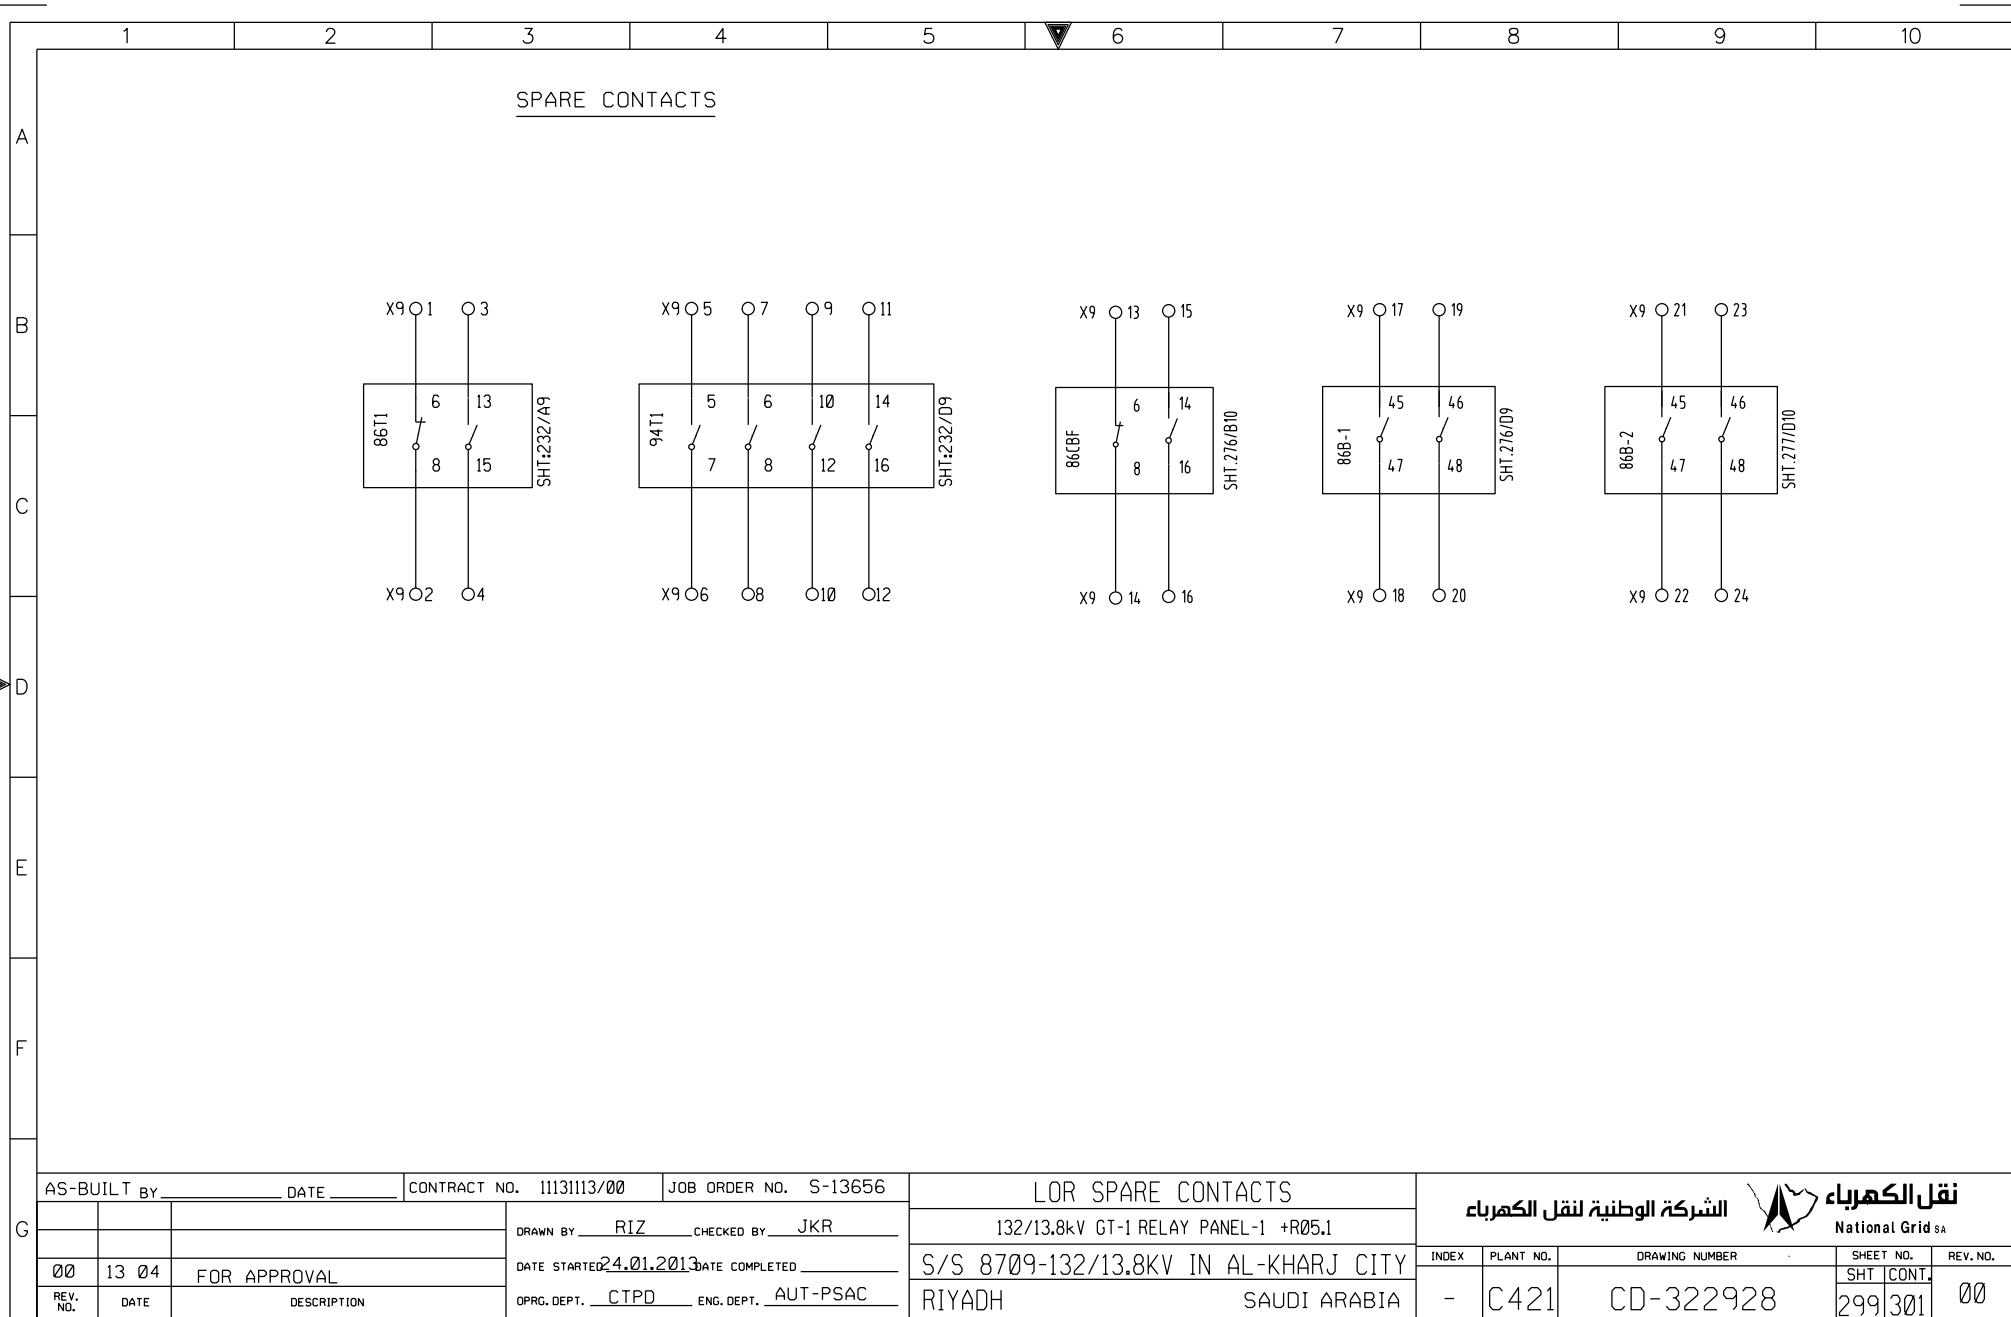

AS-BUILT BY _____ DATE _____			CONTRACT NO. 11131113/00		JOB ORDER NO. S-13656		LOR SPARE CONTACTS			<div>نقل الكهرباء</div> <div>الشركة الوطنية لنقل الكهرباء</div> <div></div> <div>National Grid sa</div>									
			DRAWN BY <u>RIZ</u> CHECKED BY <u>JKR</u>				132/13.8kV GT-1 RELAY PANEL-1 +R05.1												
00 13 04 FOR APPROVAL			DATE STARTED <u>24.01.2013</u> DATE COMPLETED _____				S/S 8709-132/13.8KV IN AL-KHARJ CITY			INDEX		PLANT NO.		DRAWING NUMBER		SHEET NO.		REV. NO.	
REV. NO. DATE DESCRIPTION			OPRG. DEPT. <u>CTPD</u> ENG. DEPT. <u>AUT-PSAC</u>				RIYADH SAUDI ARABIA			-		C421		CD-322928		SHT  CONT. 299 301		00	

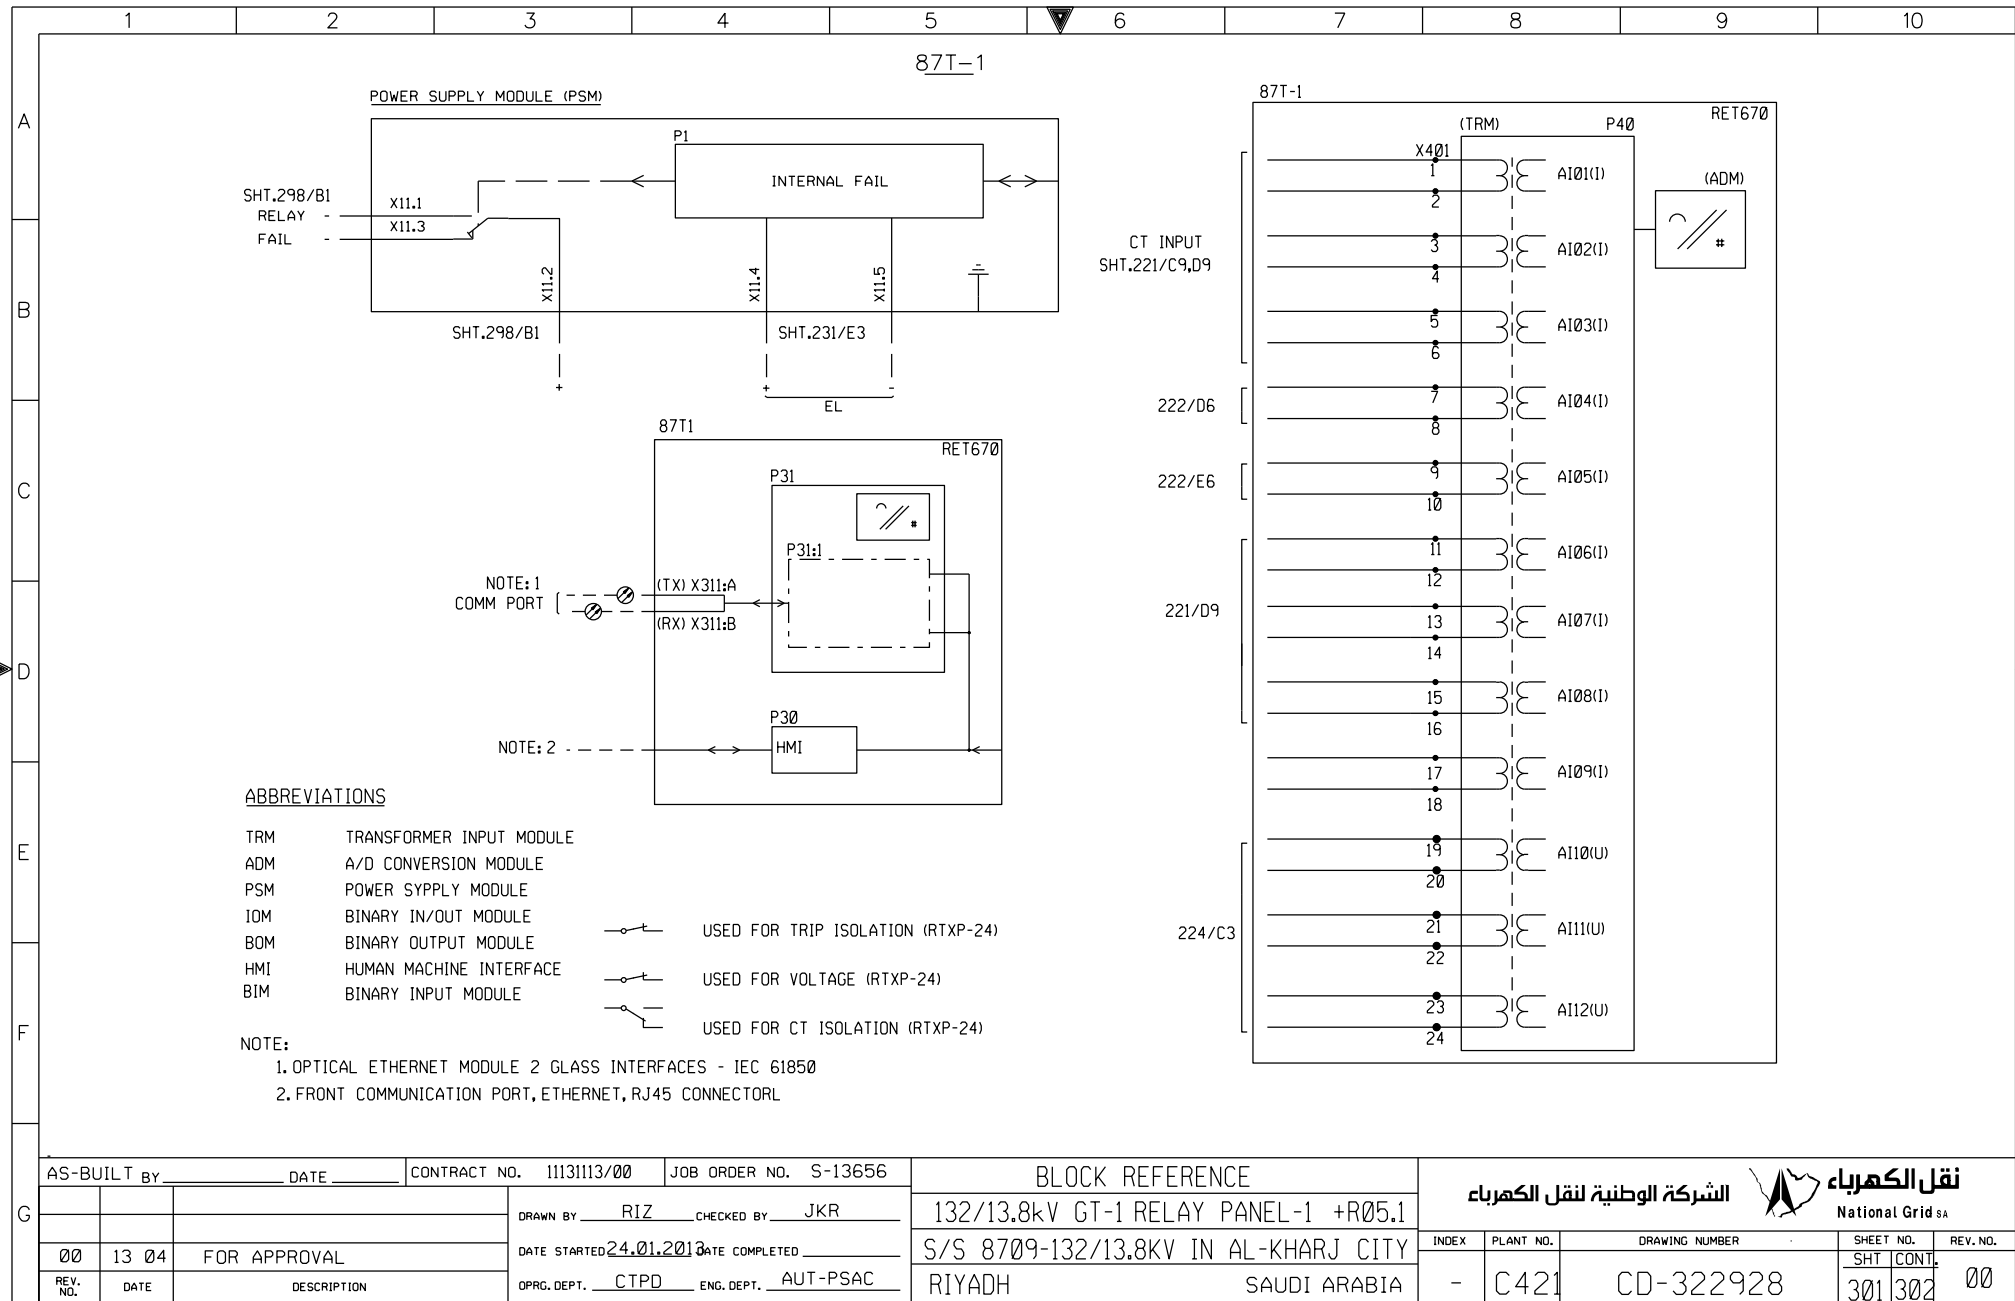

THIS DRAWING AND THE INFORMATION CONTAINED HEREIN ARE THE SOLE PROPERTY OF National Grid SA. NO REPRODUCTION IN FULL OR IN PART SHALL BE OBTAINED FROM THIS DOCUMENT WITHOUT THE WRITTEN CONSENT OF ITS OWNER.

	1	2	3	4	5	6	7	8	9	10
A										
B										
C										
D										
E										
F										

**BINARY INPUT CARD**

87T-1 BIM P3  
RET670

			LOCATION=P3 PLANT ADAPTED CONFIGURATION
X31			
+	1	BI.01	VT MCB FAIL
-	2	BI.02	SPARE
+	3	BI.03	SPARE
-	4	BI.04	SPARE
+	5	BI.05	SPARE
-	6	BI.06	SPARE
+	7	BI.07	CBF1 INITIATION
-	8	BI.08	SPARE
+	9	BI.09	SPARE
-	10	BI.10	SPARE
+	11	BI.11	SPARE
-	12	BI.12	SPARE
+	13	BI.13	SPARE
-	14	BI.14	SPARE
+	15	BI.15	SPARE
-	16	BI.16	SPARE

**BINARY INPUT CARD**

87T-1 BIM P5  
RET670

			LOCATION=P6 PLANT ADAPTED CONFIGURATION
X51			
+	1	BI.01	SPARE
-	2	BI.02	SPARE
+	3	BI.03	SPARE
-	4	BI.04	SPARE
+	5	BI.05	SPARE
-	6	BI.06	SPARE
+	7	BI.07	SPARE
-	8	BI.08	SPARE
+	9	BI.09	SPARE
-	10	BI.10	SPARE
+	11	BI.11	SPARE
-	12	BI.12	SPARE
+	13	BI.13	SPARE
-	14	BI.14	SPARE
+	15	BI.15	SPARE
-	16	BI.16	SPARE


AS-BUILT BY _____ DATE _____		CONTRACT NO. 11131113/00	JOB ORDER NO. S-13656	BLOCK REFERENCE		نقل الكهرباء الشركة الوطنية لنقل الكهرباء National Grid SA				
		DRAWN BY <u>RIZ</u> CHECKED BY <u>JKR</u>		132/13.8kV GT-1 RELAY PANEL-1 +R05.1		INDEX	PLANT NO.	DRAWING NUMBER	SHEET NO.	REV. NO.
		DATE STARTED <u>24.01.2013</u> DATE COMPLETED _____		S/S 8709-132/13.8KV IN AL-KHARJ CITY		-	C421	CD-322928	SHT ICONT.	
REV. NO.	DATE	DESCRIPTION		OPRG. DEPT. <u>CTPD</u>	ENG. DEPT. <u>AUT-PSAC</u>	RIYADH		SAUDI ARABIA		
00	13 04	FOR APPROVAL						302303		00

## BINARY OUTPUT CARD

87T-1

BOM P4

RE1670

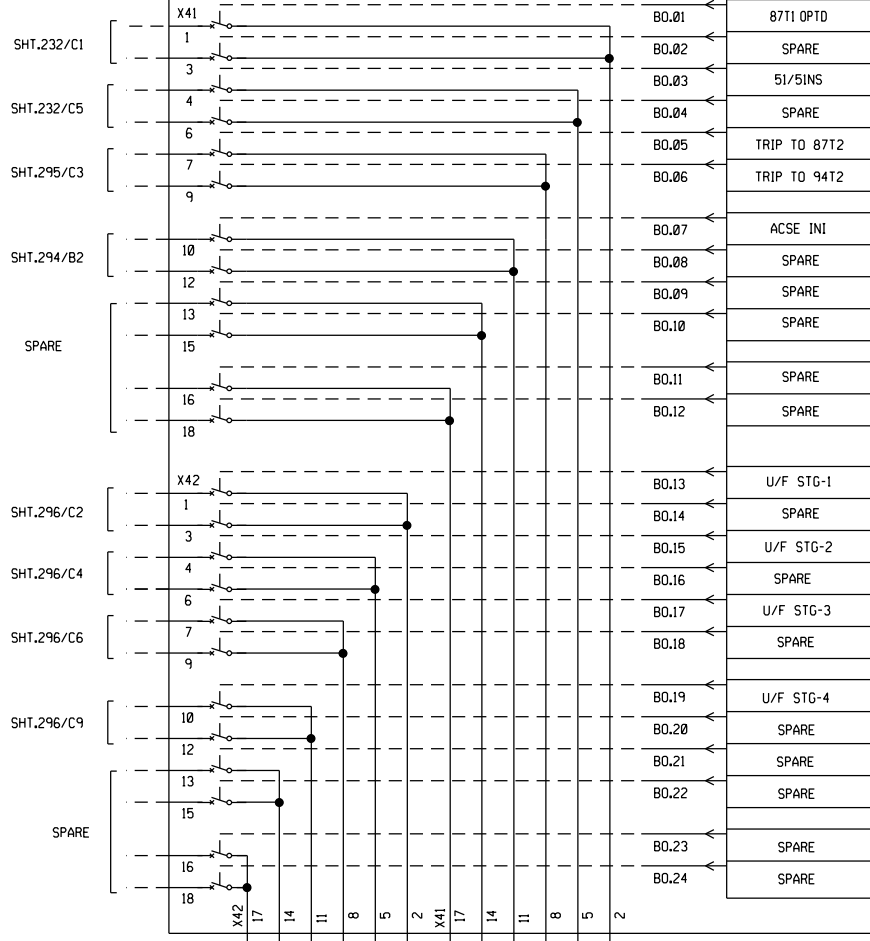LOCATION=P4  
PLANT ADOPTED  
CONFIGURATION

AS-BUILT BY \_\_\_\_\_ DATE \_\_\_\_\_ CONTRACT NO. 11131113/00 JOB ORDER NO. S-13656

BLOCK REFERENCE

132/13.8kV GT-1 RELAY PANEL-1 +R05.1

S/S 8709-132/13.8KV IN AL-KHARJ CITY

RIYADH

SAUDI ARABIA

الشركة الوطنية لنقل الكهرباء



National Grid SA

00 13 04 FOR APPROVAL

DRAWN BY RIZ CHECKED BY JKR

DATE STARTED 24.01.2013 DATE COMPLETED

OPRG. DEPT. CTPD ENG. DEPT. AUT-PSAC

INDEX	PLANT NO.	DRAWING NUMBER	SHEET NO.	REV. NO.
-	C421	CD-322928	303/304	00

NG/D2-D (2012/01)

DMS

VECTOR


NGD200








	1	2	3	4	5	6	7	8	9	10	
A	
B	
C	
D	
E	
F	
G	<table border="1"> <tr> <td colspan="2">AS-BUILT BY _____ DATE _____</td> <td>CONTRACT NO. 11131113/00</td> <td>JOB ORDER NO. S-13656</td> <td colspan="2">CUB.LIGHTING,HEATER&amp;SOKET ALARM CKT.</td> <td colspan="4"> <div>الشركة الوطنية لنقل الكهرباء</div> <div>نقل الكهرباء</div> <div>National Grid SA</div> </td> </tr> <tr> <td colspan="2"></td> <td colspan="2">DRAWN BY RIZ CHECKED BY JKR</td> <td colspan="2">132/13.8kV GT-1 RELAY PANEL-2 +R05.2</td> <td>INDEX</td> <td>PLANT NO.</td> <td>DRAWING NUMBER</td> <td>SHEET NO.</td> <td>REV. NO.</td> </tr> <tr> <td colspan="2">00</td> <td>13 04</td> <td colspan="2">DATE STARTED 24.01.2013 DATE COMPLETED _____</td> <td>S/S 8709-132/13.8KV IN AL-KHARJ CITY</td> <td>-</td> <td>C421</td> <td>CD-322928</td> <td>412</td> <td>416</td> </tr> <tr> <td colspan="2">REV. NO.</td> <td>DATE</td> <td colspan="2">DESCRIPTION</td> <td>OPRG. DEPT. CTPD ENG. DEPT. AUT-PSAC</td> <td colspan="2">RIYADH</td> <td colspan="2">SAUDI ARABIA</td> <td></td> </tr> </table>										AS-BUILT BY _____ DATE _____		CONTRACT NO. 11131113/00	JOB ORDER NO. S-13656	CUB.LIGHTING,HEATER&SOKET ALARM CKT.		<div>الشركة الوطنية لنقل الكهرباء</div> <div>نقل الكهرباء</div> <div>National Grid SA</div>						DRAWN BY RIZ CHECKED BY JKR		132/13.8kV GT-1 RELAY PANEL-2 +R05.2		INDEX	PLANT NO.	DRAWING NUMBER	SHEET NO.	REV. NO.	00		13 04	DATE STARTED 24.01.2013 DATE COMPLETED _____		S/S 8709-132/13.8KV IN AL-KHARJ CITY	-	C421	CD-322928	412	416	REV. NO.		DATE	DESCRIPTION		OPRG. DEPT. CTPD ENG. DEPT. AUT-PSAC	RIYADH		SAUDI ARABIA		
AS-BUILT BY _____ DATE _____		CONTRACT NO. 11131113/00	JOB ORDER NO. S-13656	CUB.LIGHTING,HEATER&SOKET ALARM CKT.		<div>الشركة الوطنية لنقل الكهرباء</div> <div>نقل الكهرباء</div> <div>National Grid SA</div>	
		DRAWN BY RIZ CHECKED BY JKR		132/13.8kV GT-1 RELAY PANEL-2 +R05.2		INDEX	PLANT NO.	DRAWING NUMBER	SHEET NO.	REV. NO.	
00		13 04	DATE STARTED 24.01.2013 DATE COMPLETED _____		S/S 8709-132/13.8KV IN AL-KHARJ CITY	-	C421	CD-322928	412	416	
REV. NO.		DATE	DESCRIPTION		OPRG. DEPT. CTPD ENG. DEPT. AUT-PSAC	RIYADH		SAUDI ARABIA	

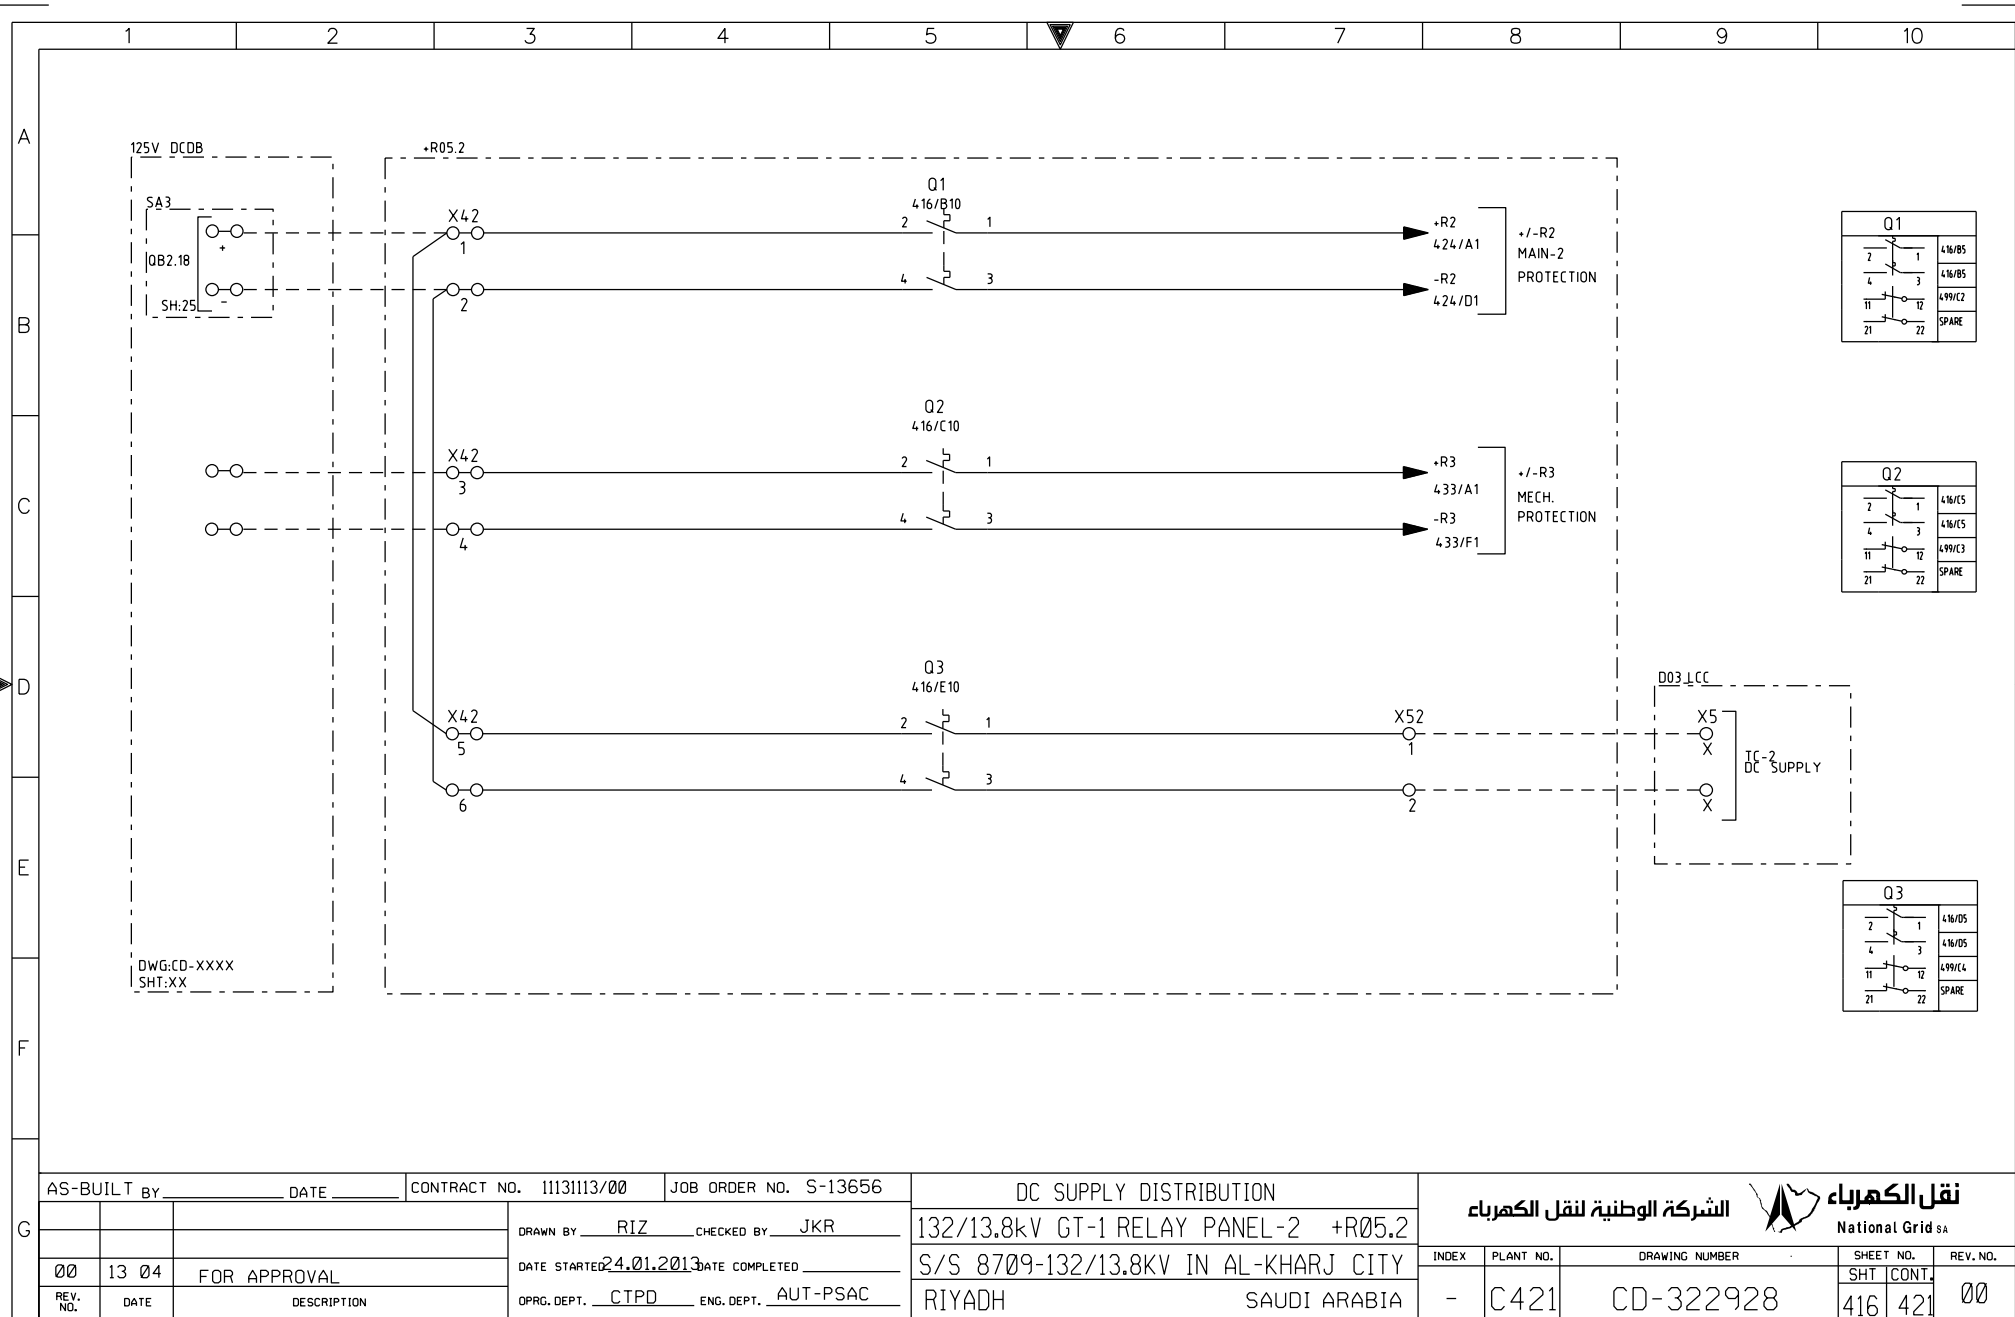


THIS DRAWING AND THE INFORMATION CONTAINED HEREIN ARE THE SOLE PROPERTY OF National Grid SA. NO REPRODUCTION IN FULL OR IN PART SHALL BE OBTAINED FROM THIS DOCUMENT WITHOUT THE WRITTEN CONSENT OF ITS OWNER.



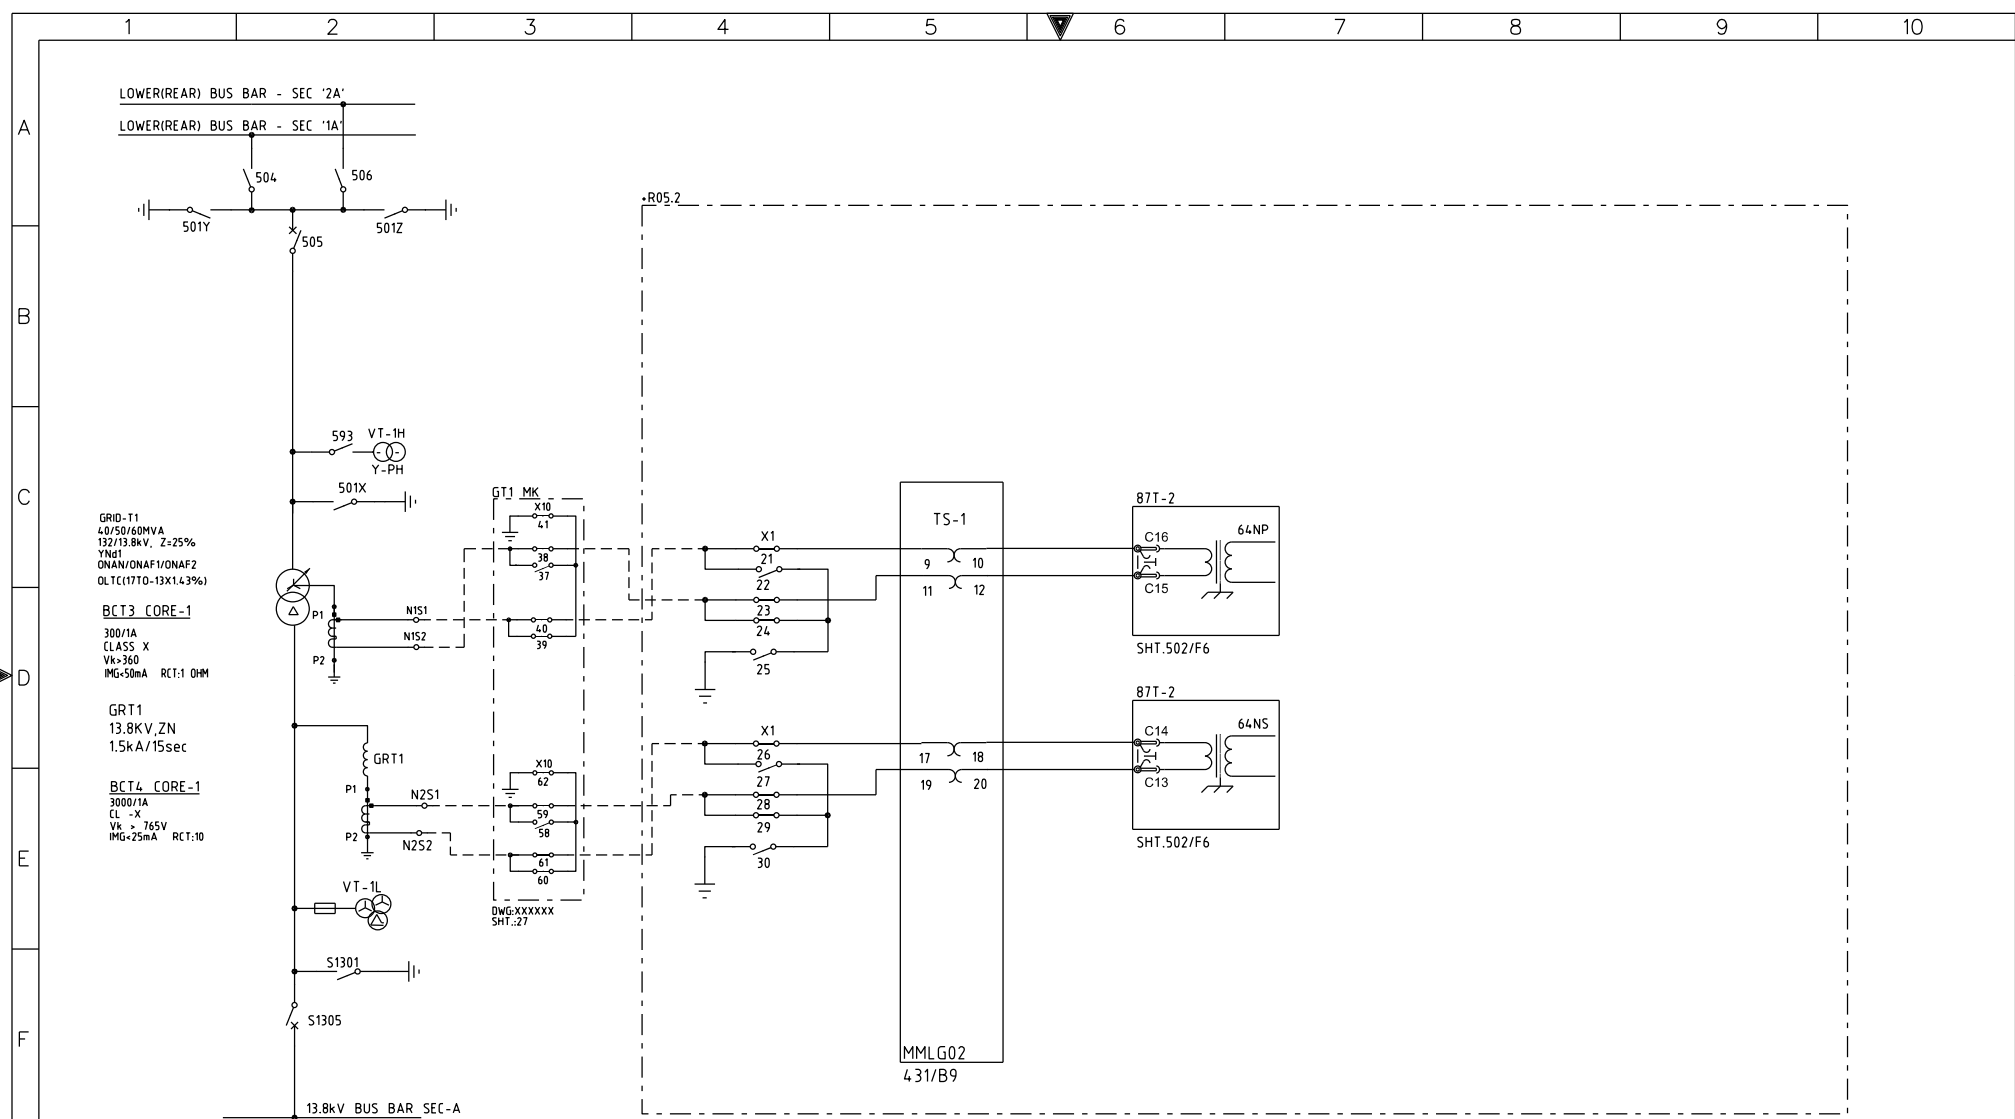


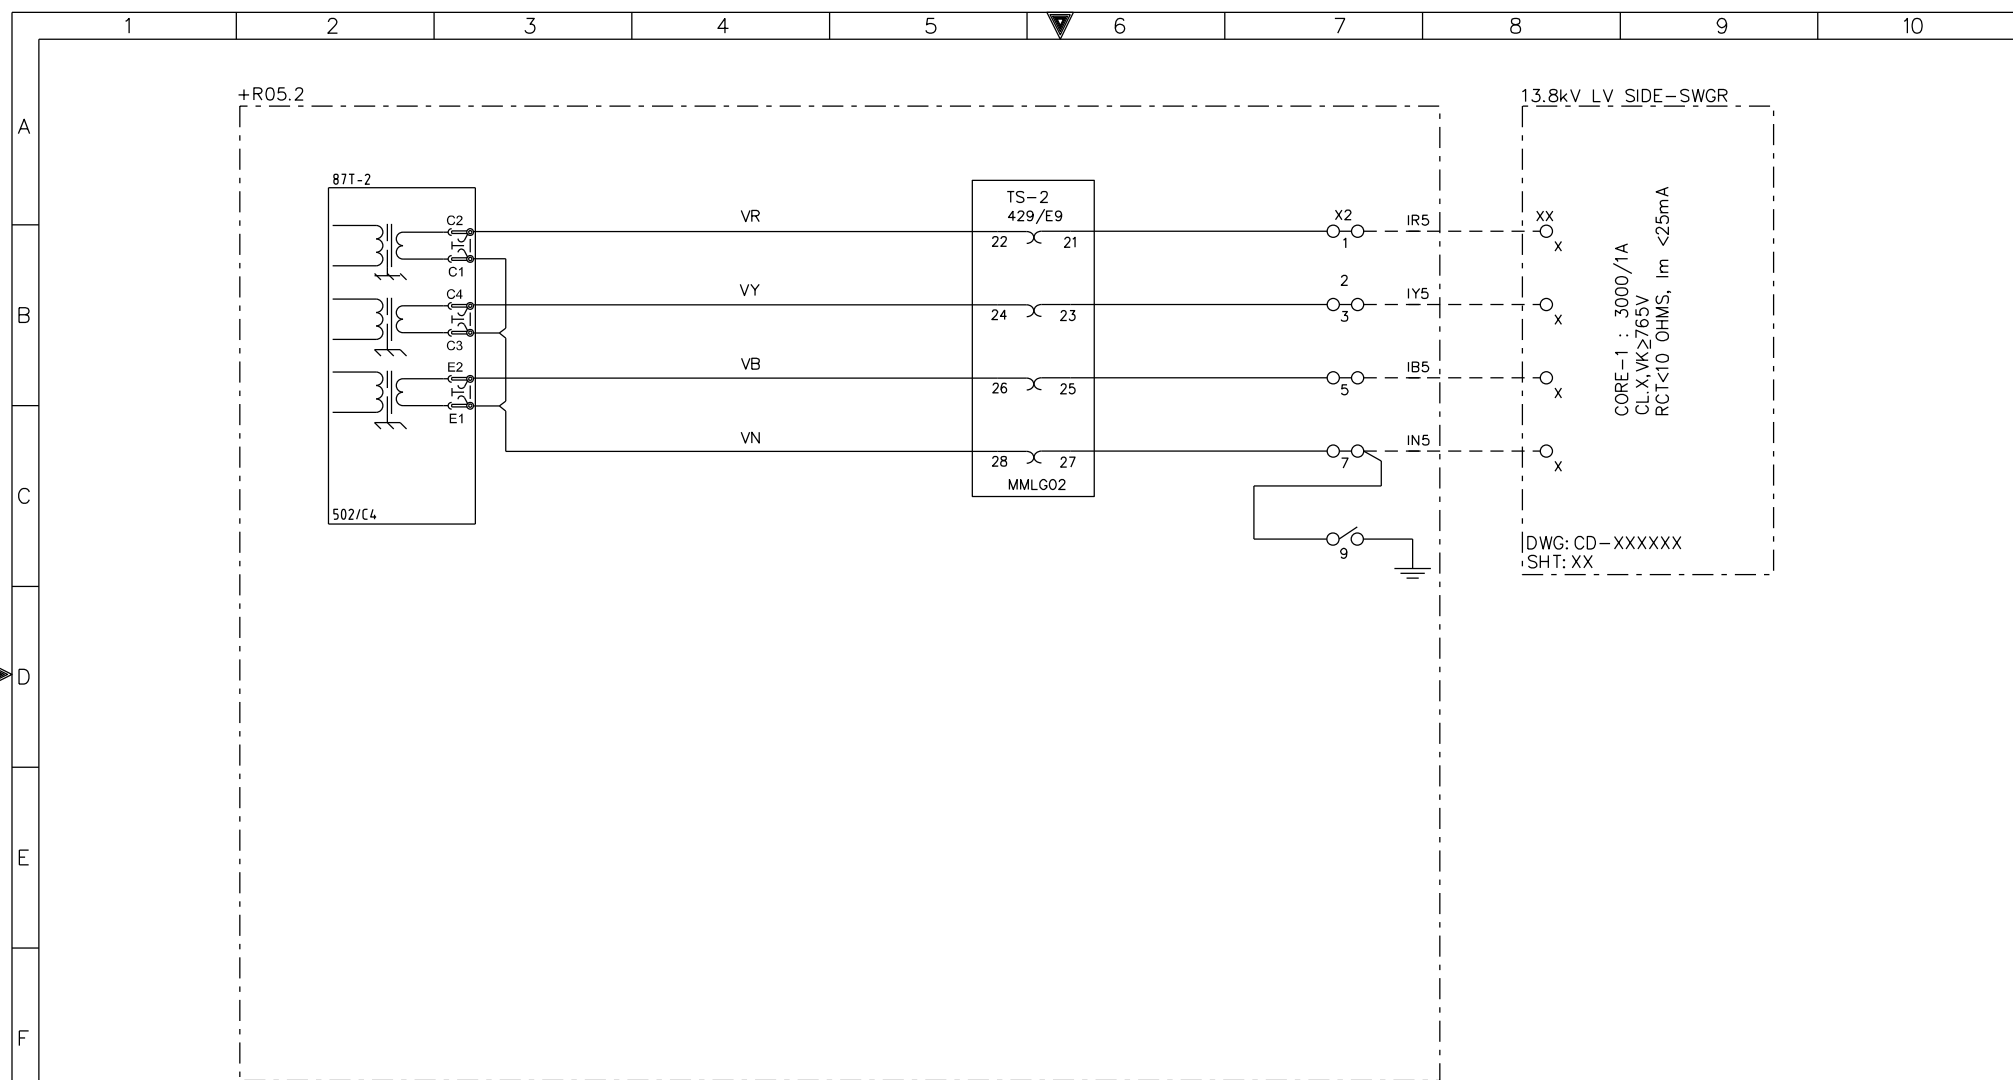
AS-BUILT BY _____ DATE _____		CONTRACT NO. 11131113/00	JOB ORDER NO. S-13656	CT CIRCUITS 87T-2 RELAY		الشركة الوطنية لنقل الكهرباء National Grid SA			
		DRAWN BY RIZ	CHECKED BY JKR	132/13.8kV GT-1 RELAY PANEL-2 +R05.2		INDEX	PLANT NO.	DRAWING NUMBER	SHEET NO.
		DATE STARTED 24.01.2013	DATE COMPLETED _____	S/S 8709-132/13.8KV IN AL-KHARJ CITY					SHT CONT.
00 13 04 FOR APPROVAL		OPRG. DEPT. CTPD	ENG. DEPT. AUT-PSAC	RIYADH SAUDI ARABIA		-	C421	CD-322928	422 423
REV. NO.	DATE	DESCRIPTION							REV. NO.

THIS DRAWING AND THE INFORMATION CONTAINED HEREIN ARE THE SOLE PROPERTY OF National Grid SA. NO REPRODUCTION IN FULL OR IN PART SHALL BE OBTAINED FROM THIS DOCUMENT WITHOUT THE WRITTEN CONSENT OF ITS OWNER.

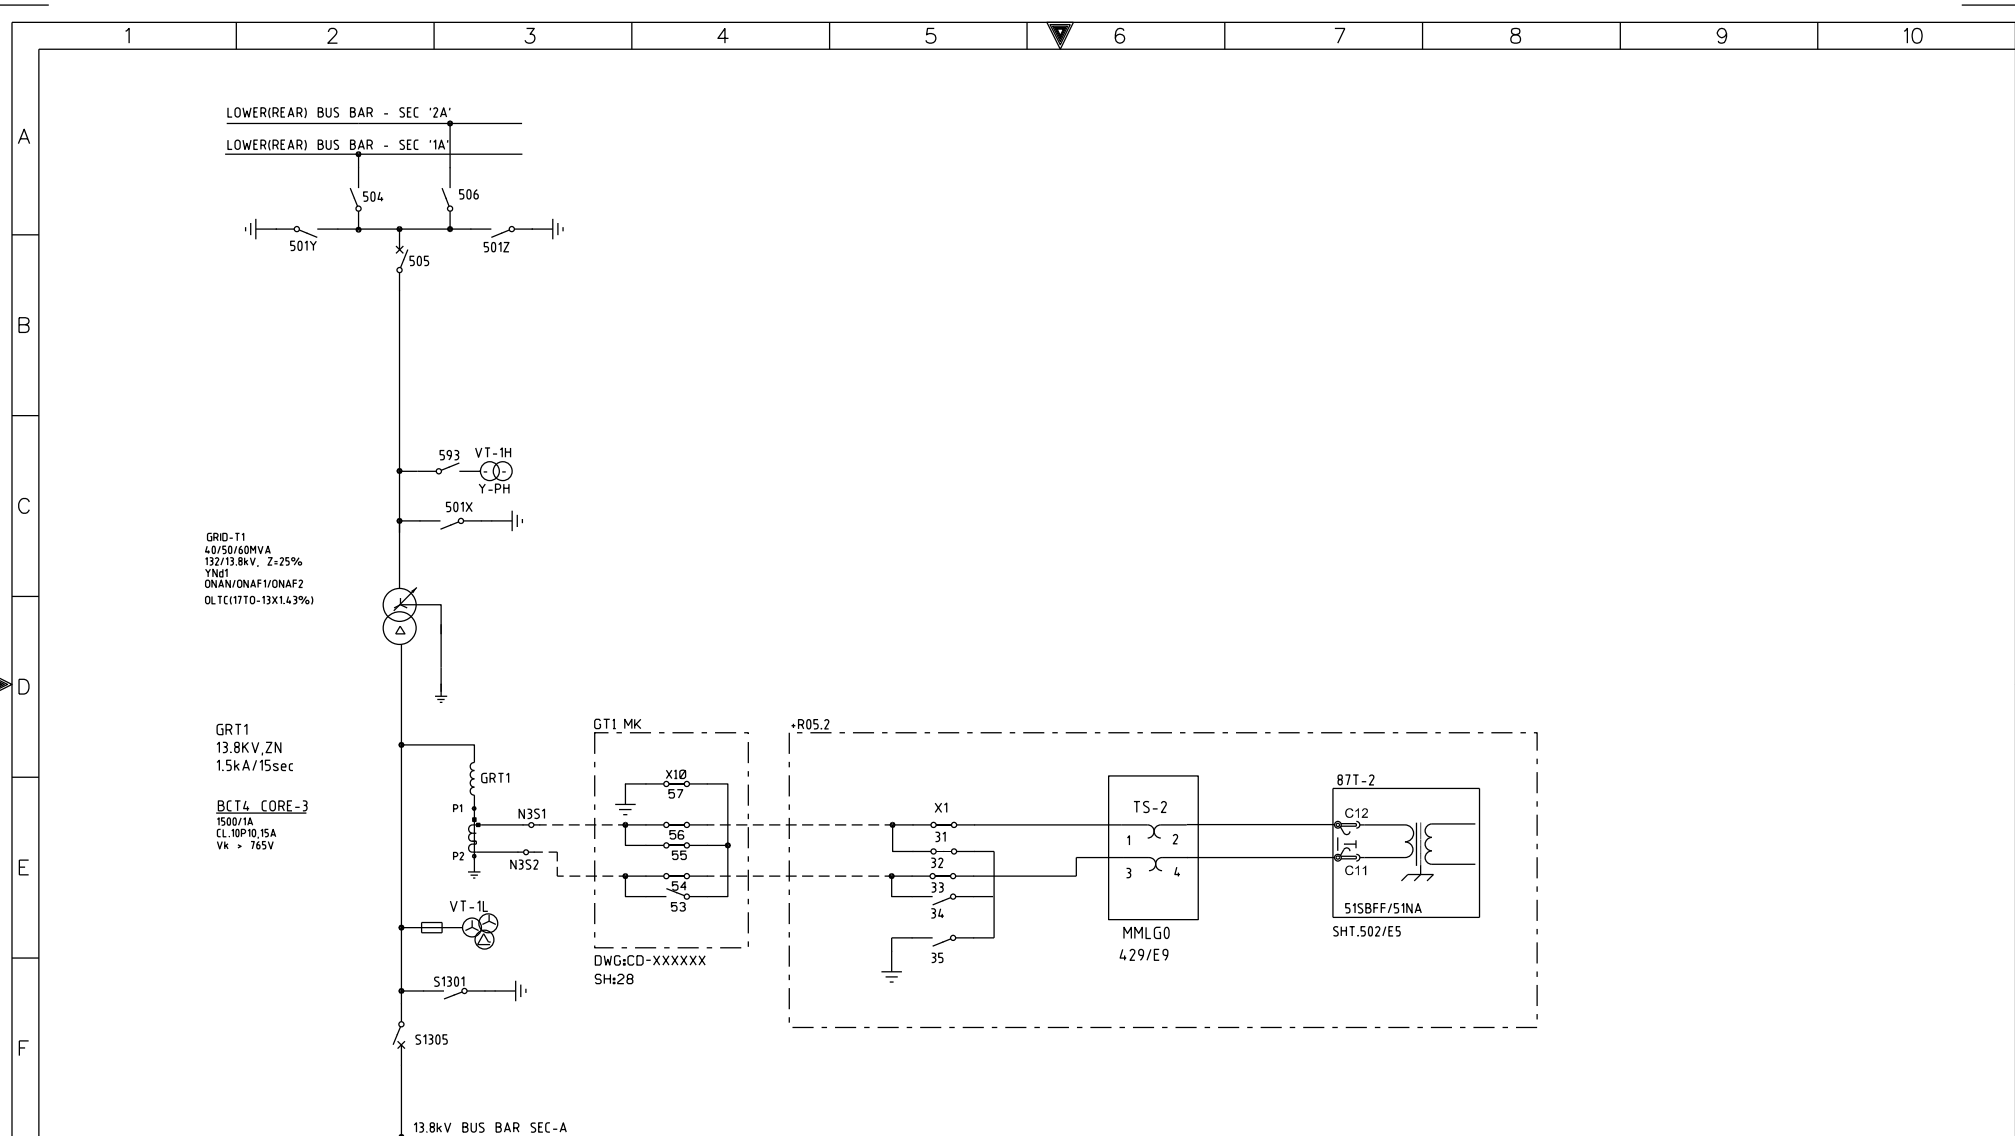

G

AS-BUILT BY _____ DATE _____			CONTRACT NO. 11131113/00		JOB ORDER NO. S-13656		CT CIRCUITS 87T-2 RELAY				<div><div>الشركة الوطنية لنقل الكهرباء</div><div>National Grid SA</div></div>					
			DRAWN BY RIZ		CHECKED BY JKR		132/13.8kV GT-1 RELAY PANEL-2 +R05.2				INDEX					
			DATE STARTED 24.01.2013		DATE COMPLETED _____		S/S 8709-132/13.8KV IN AL-KHARJ CITY				PLANT NO.					
00			13 04		FOR APPROVAL		OPRG. DEPT. CTPD				ENG. DEPT. AUT-PSAC		DRAWING NUMBER			
REV. NO.			DATE		DESCRIPTION		RIYADH				SAUDI ARABIA		SHEET NO.			
													423 424			
													REV. NO.			
													00			



AS-BUILT BY \_\_\_\_\_ DATE \_\_\_\_\_

CONTRACT NO. 11131113/00

JOB ORDER NO. S-13656

CT & VT CIRCUITS 87T-2 RELAY

132/13.8kV GT-1 RELAY PANEL-2 +R05.2

S/S 8709-132/13.8KV IN AL-KHARJ CITY

RIYADH SAUDI ARABIA

الشركة الوطنية لنقل الكهرباء



National Grid SA

INDEX

PLANT NO.

DRAWING NUMBER

SHEET NO.

SHT | CONT.

REV. NO.

-

C421

CD-322928

424 | 429

00

00

13 04

FOR APPROVAL

REV. NO.

DATE

DESCRIPTION

DRAWN BY RIZ

CHECKED BY JKR


DATE STARTED 24.01.2013

DATE COMPLETED \_\_\_\_\_

OPRG. DEPT. CTPD

ENG. DEPT. AUT-PSAC



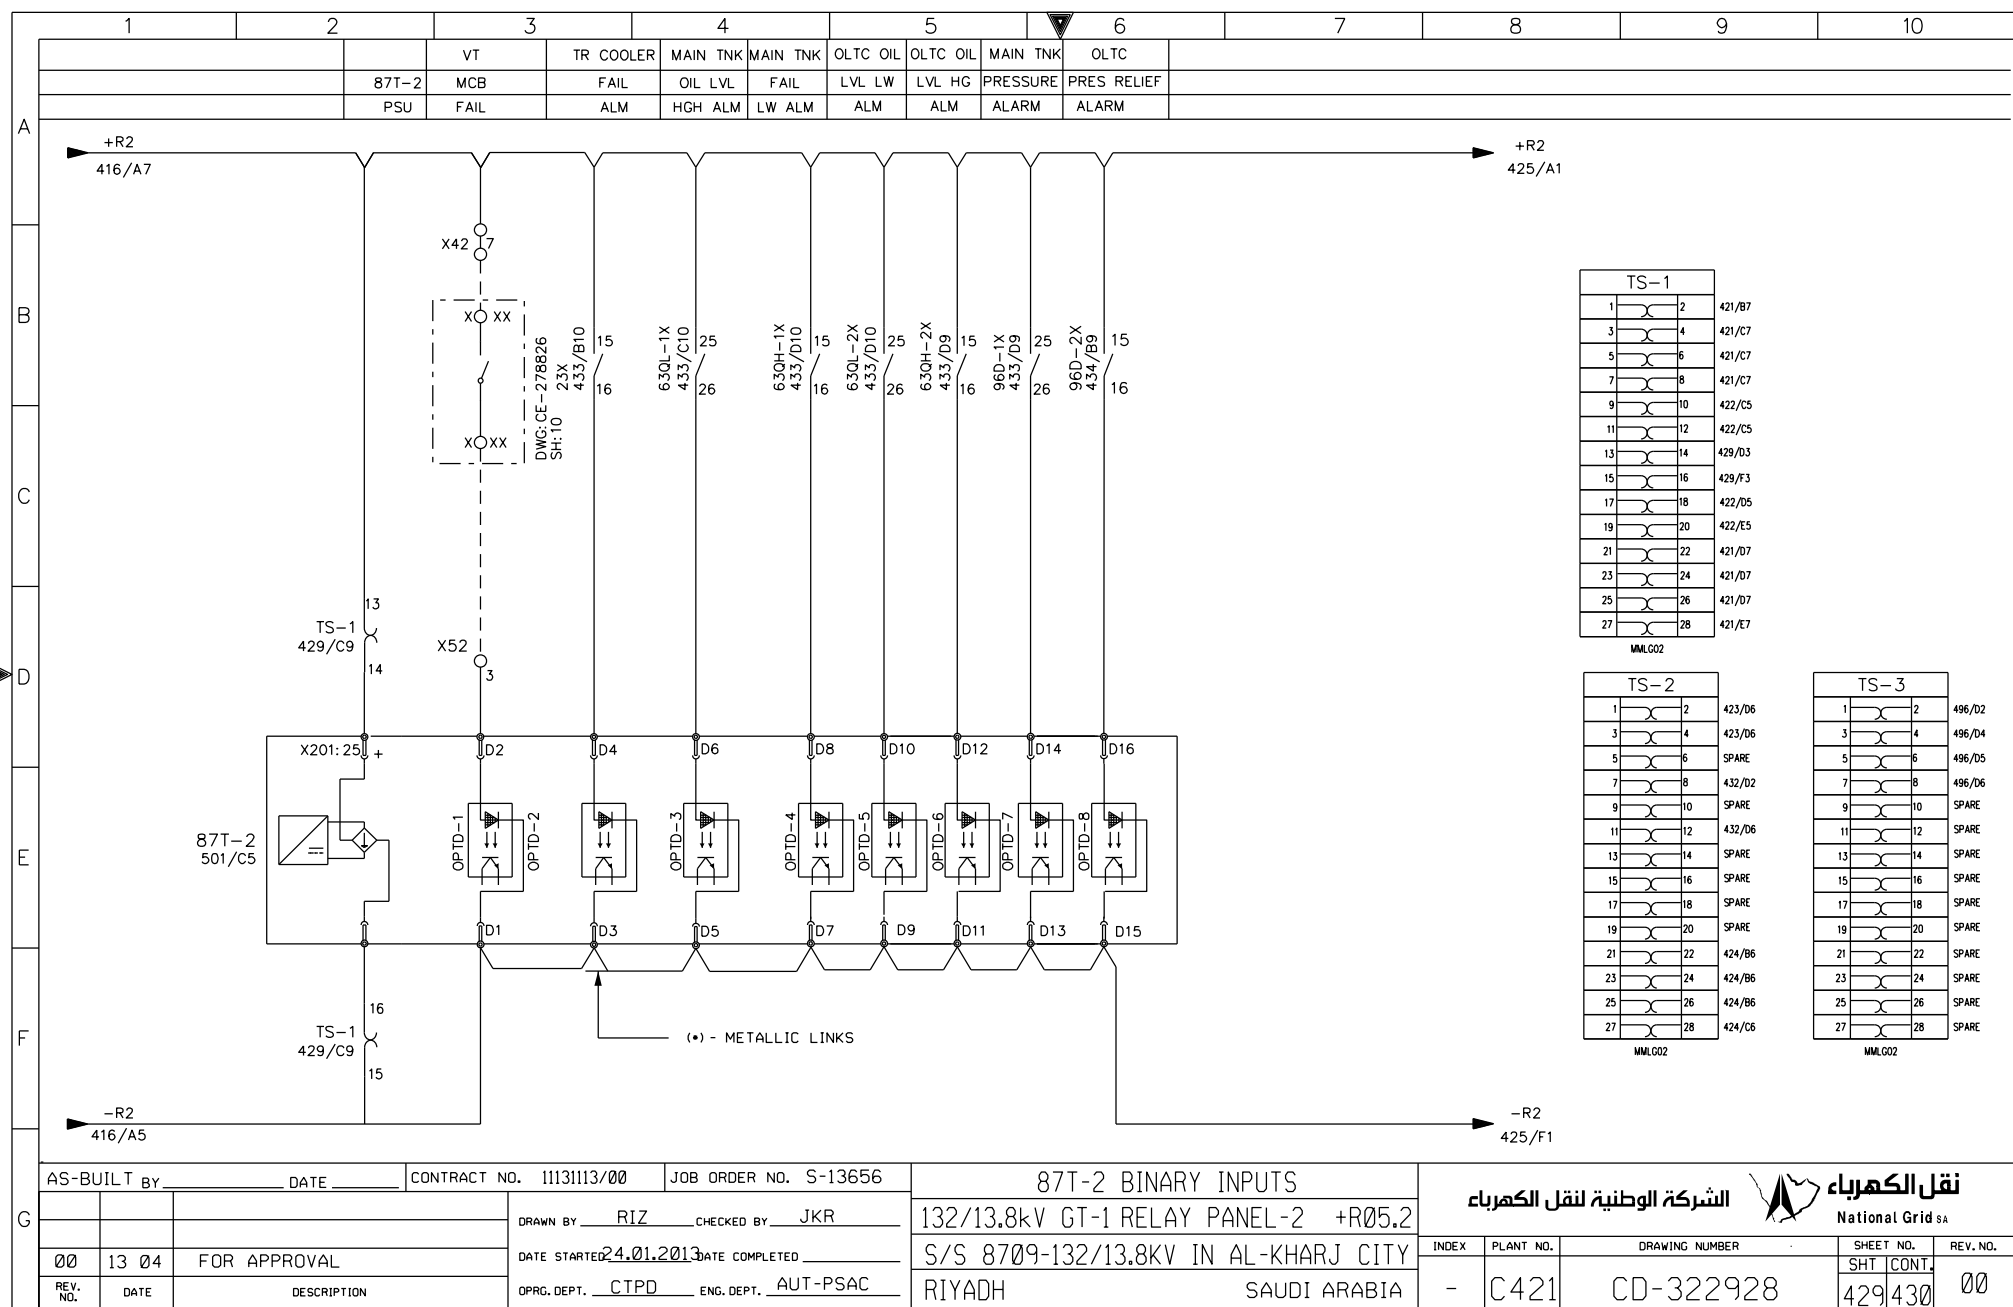

TS-1	
1	2
3	4
5	6
7	8
9	10
11	12
13	14
15	16
17	18
19	20
21	22
23	24
25	26
27	28

TS-2	
1	2
3	4
5	6
7	8
9	10
11	12
13	14
15	16
17	18
19	20
21	22
23	24
25	26
27	28

TS-3	
1	2
3	4
5	6
7	8
9	10
11	12
13	14
15	16
17	18
19	20
21	22
23	24
25	26
27	28


AS-BUILT BY \_\_\_\_\_ DATE \_\_\_\_\_ CONTRACT NO. 11131113/00 JOB ORDER NO. S-13656

00	13 04	FOR APPROVAL	DRAWN BY <u>RIZ</u> CHECKED BY <u>JKR</u>
REV. NO.	DATE	DESCRIPTION	DATE STARTED <u>24.01.2013</u> DATE COMPLETED _____
			OPRG. DEPT. <u>CTPD</u> ENG. DEPT. <u>AUT-PSAC</u>


**87T-2 BINARY INPUTS**  
**132/13.8kV GT-1 RELAY PANEL-2 +R05.2**  
**S/S 8709-132/13.8KV IN AL-KHARJ CITY**  
**RIYADH SAUDI ARABIA**

<b>الشركة الوطنية لنقل الكهرباء</b> National Grid SA		<b>نقل الكهرباء</b> National Grid SA	
INDEX	PLANT NO.	DRAWING NUMBER	SHEET NO.
-	C421	CD-322928	429/430
			REV. NO.
			00

THIS DRAWING AND THE INFORMATION CONTAINED HEREIN ARE THE SOLE PROPERTY OF National Grid SA. NO REPRODUCTION IN FULL OR IN PART SHALL BE OBTAINED FROM THIS DOCUMENT WITHOUT THE WRITTEN CONSENT OF ITS OWNER.

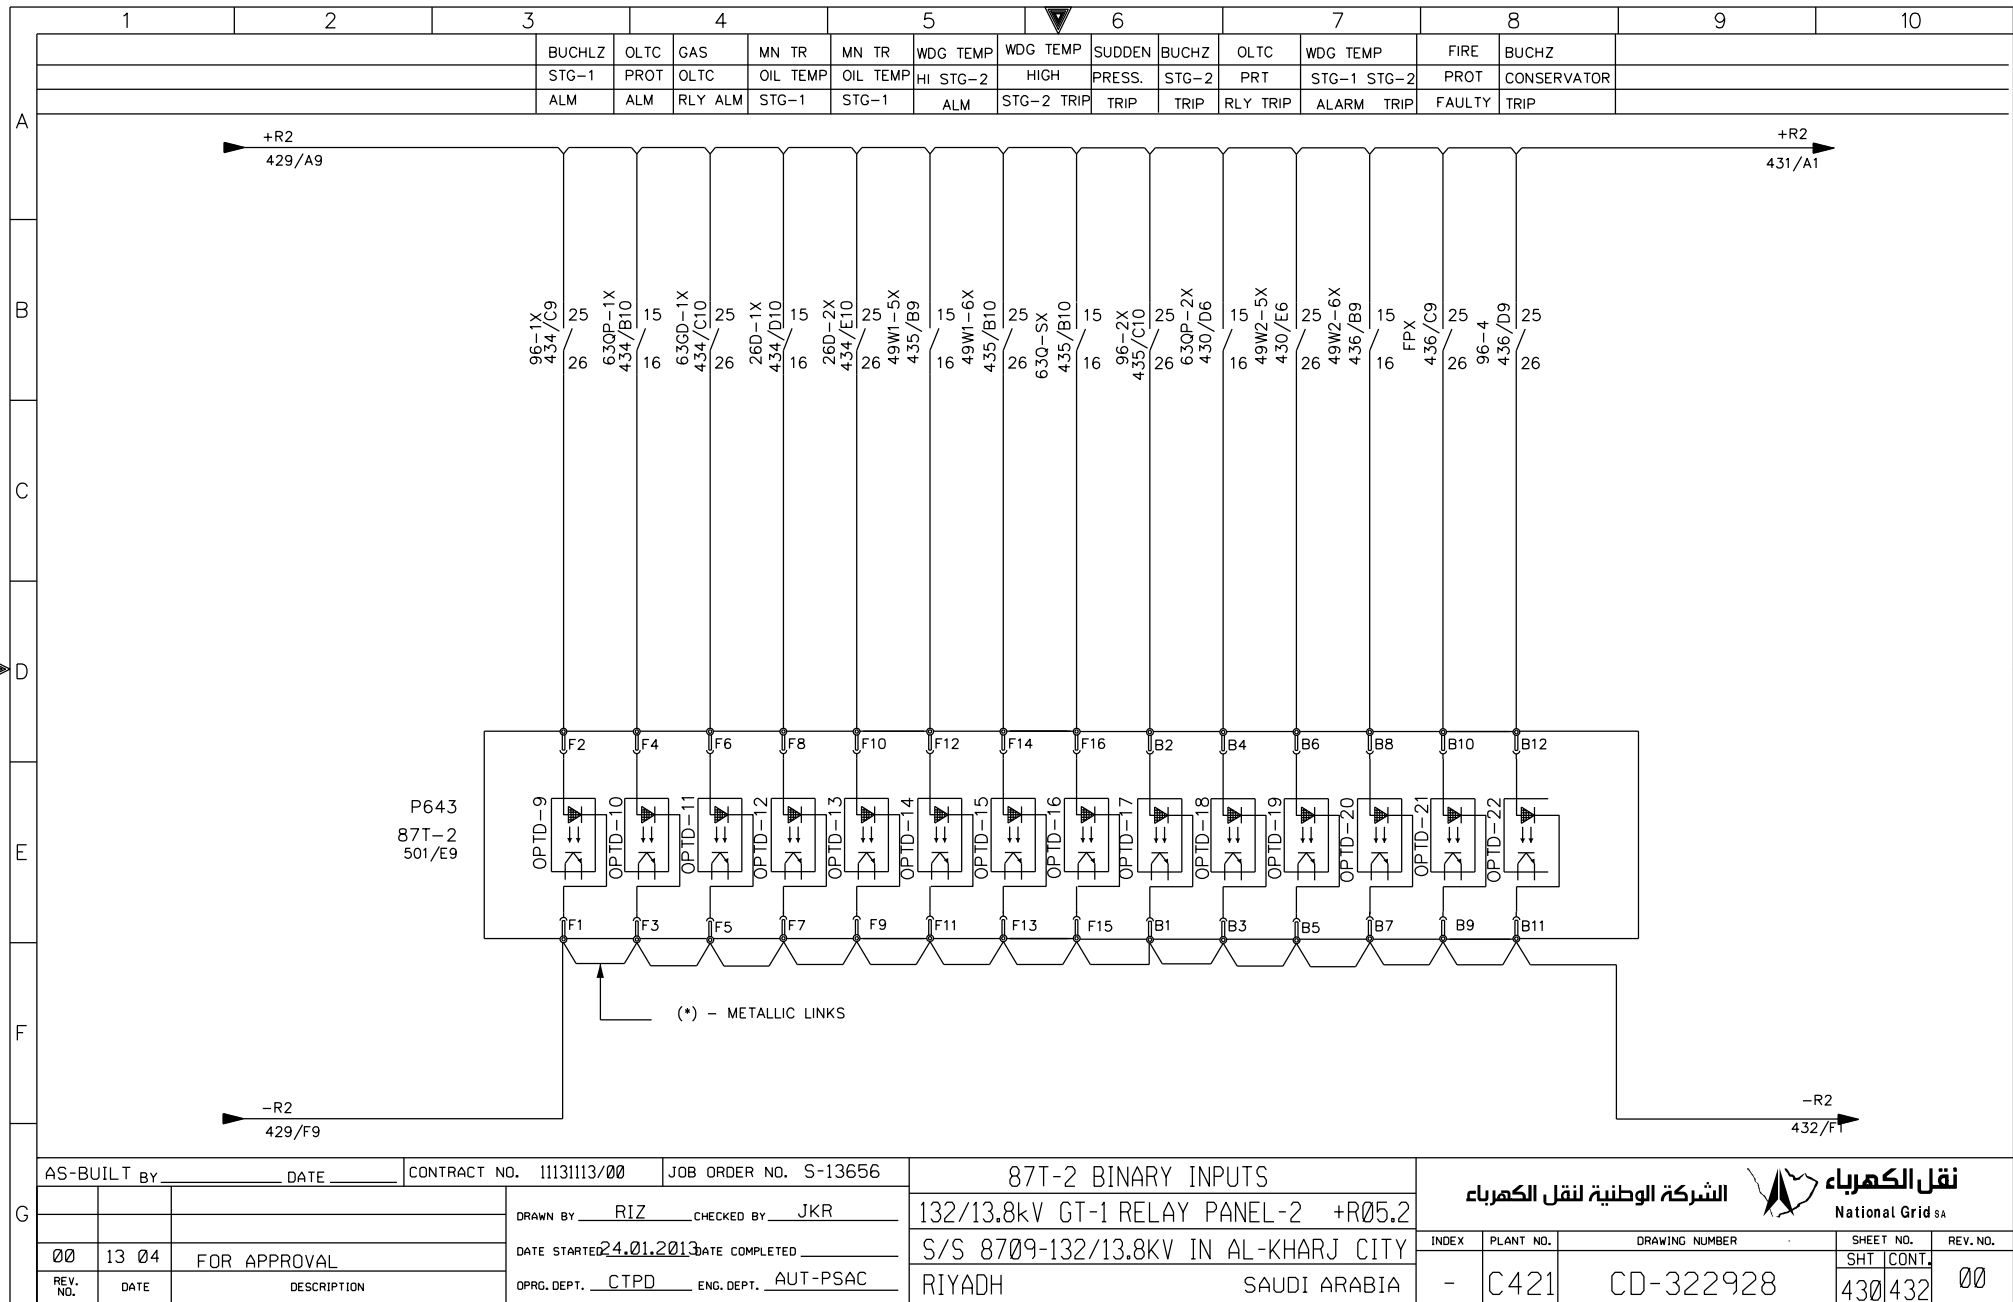


THIS DRAWING AND THE INFORMATION CONTAINED HEREIN ARE THE SOLE PROPERTY OF National Grid SA. NO REPRODUCTION IN FULL OR IN PART SHALL BE OBTAINED FROM THIS DOCUMENT WITHOUT THE WRITTEN CONSENT OF ITS OWNER.

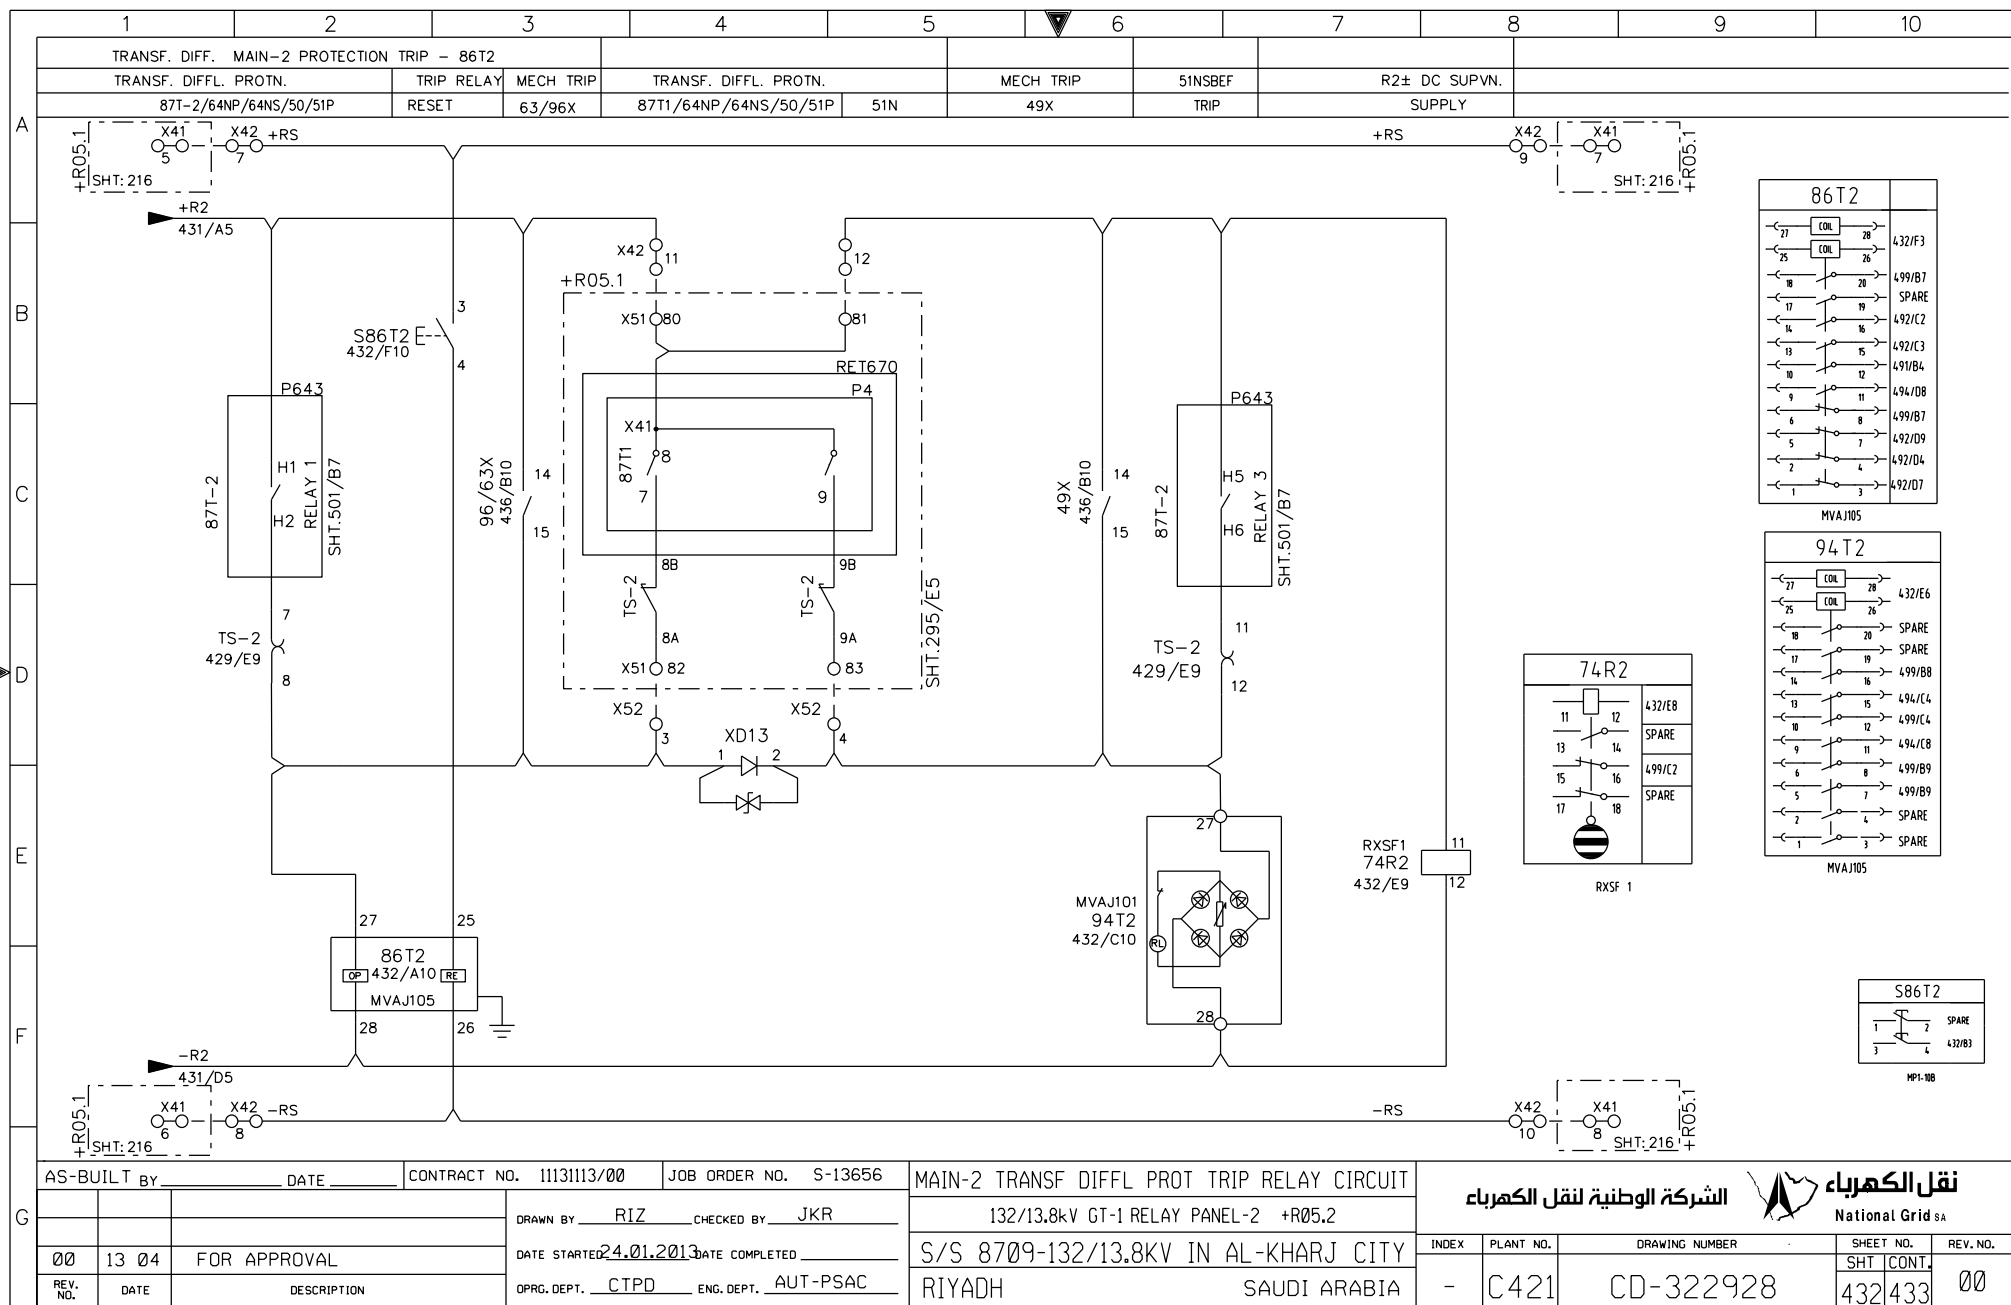

THIS DRAWING AND THE INFORMATION CONTAINED HEREIN ARE THE SOLE PROPERTY OF National Grid SA. NO REPRODUCTION IN FULL OR IN PART SHALL BE OBTAINED FROM THIS DOCUMENT WITHOUT THE WRITTEN CONSENT OF ITS OWNER.

NG/D2-D (2012/01)

DMS VECTOR NGD200

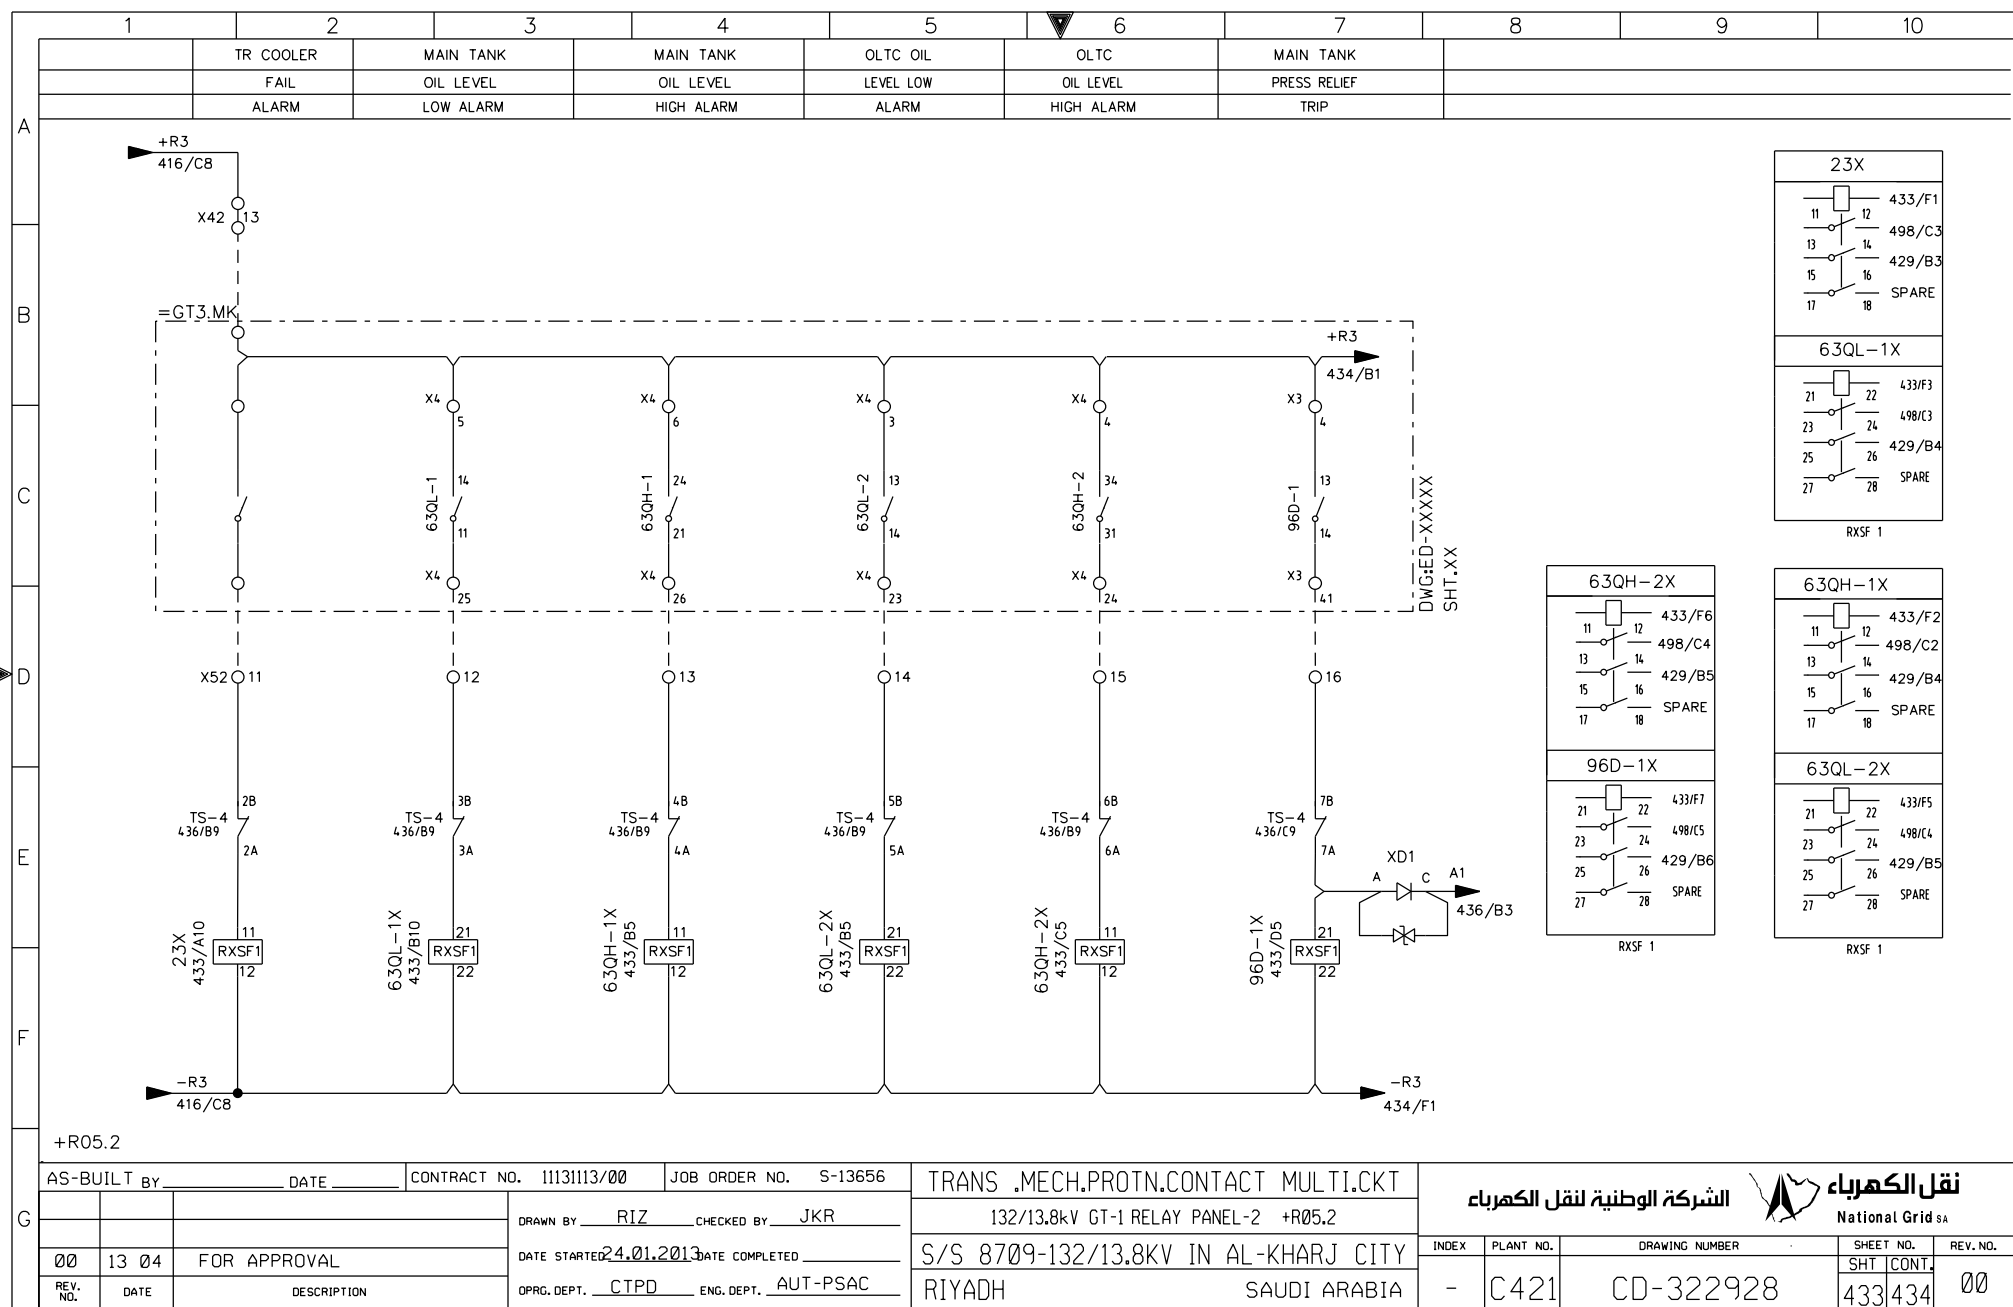

THIS DRAWING AND THE INFORMATION CONTAINED HEREIN ARE THE SOLE PROPERTY OF National Grid SA. NO REPRODUCTION IN FULL OR IN PART SHALL BE OBTAINED FROM THIS DOCUMENT WITHOUT THE WRITTEN CONSENT OF ITS OWNER.

+R05.2


AS-BUILT BY \_\_\_\_\_ DATE \_\_\_\_\_ CONTRACT NO. 11131113/00 JOB ORDER NO. S-13656

00	13 04	FOR APPROVAL
REV. NO.	DATE	DESCRIPTION

DRAWN BY RIZ	CHECKED BY JKR
DATE STARTED 24.01.2013 DATE COMPLETED _____	
OPRG. DEPT. CTPD	ENG. DEPT. AUT-PSAC

TRANS .MECH.PROTN.CONTACT MULTI.CKT  
 132/13.8kV GT-1 RELAY PANEL-2 +R05.2  
 S/S 8709-132/13.8KV IN AL-KHARJ CITY  
 RIYADH SAUDI ARABIA

نقل الكهرباء الشركة الوطنية لنقل الكهرباء National Grid SA				
INDEX	PLANT NO.	DRAWING NUMBER	SHEET NO.	REV. NO.
-	C421	CD-322928	433/434	00

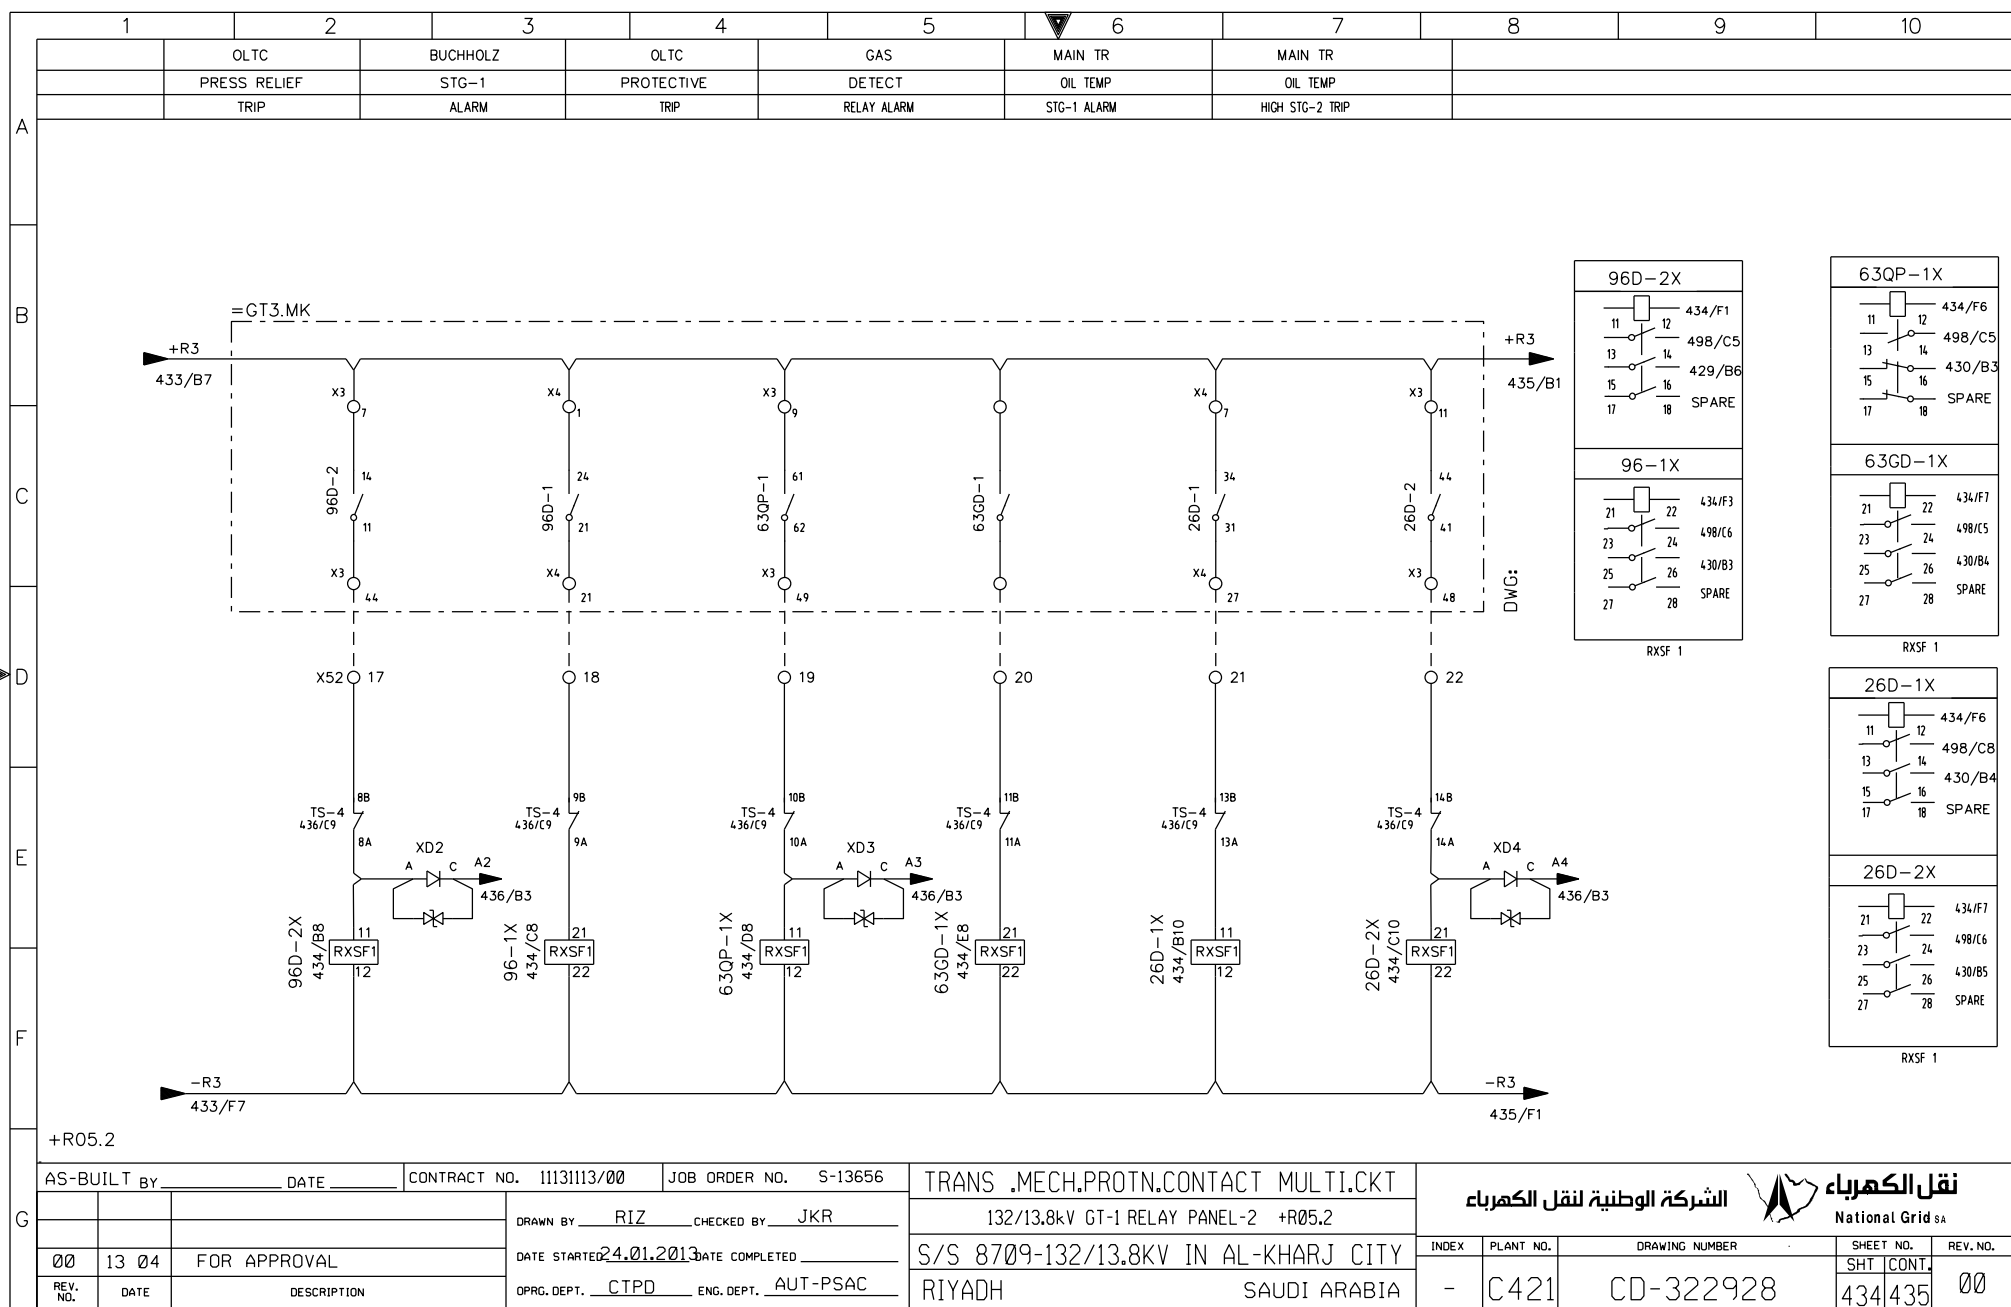


THIS DRAWING AND THE INFORMATION CONTAINED HEREIN ARE THE SOLE PROPERTY OF National Grid SA. NO REPRODUCTION IN FULL OR IN PART SHALL BE OBTAINED WITHOUT THE WRITTEN CONSENT OF ITS OWNER.

AS-BUILT BY _____ DATE _____		CONTRACT NO. 11131113/00	JOB ORDER NO. S-13656
DRAWN BY <u>RIZ</u> CHECKED BY <u>JKR</u>		DATE STARTED <u>24.01.2013</u> DATE COMPLETED _____	
00 13 04 FOR APPROVAL		OPRG. DEPT. <u>CTPD</u> ENG. DEPT. <u>AUT-PSAC</u>	
REV. NO.	DATE	DESCRIPTION	


TRANS .MECH.PROTN.CONTACT MULTI.CKT	
132/13.8kV GT-1 RELAY PANEL-2 +R05.2	
S/S 8709-132/13.8KV IN AL-KHARJ CITY	
RIYADH SAUDI ARABIA	

الشركة الوطنية لنقل الكهرباء		نقل الكهرباء	
National Grid SA		National Grid SA	
INDEX	PLANT NO.	DRAWING NUMBER	SHEET NO.
-	C421	CD-322928	SHT 1 CONT.
			REV. NO.
			00

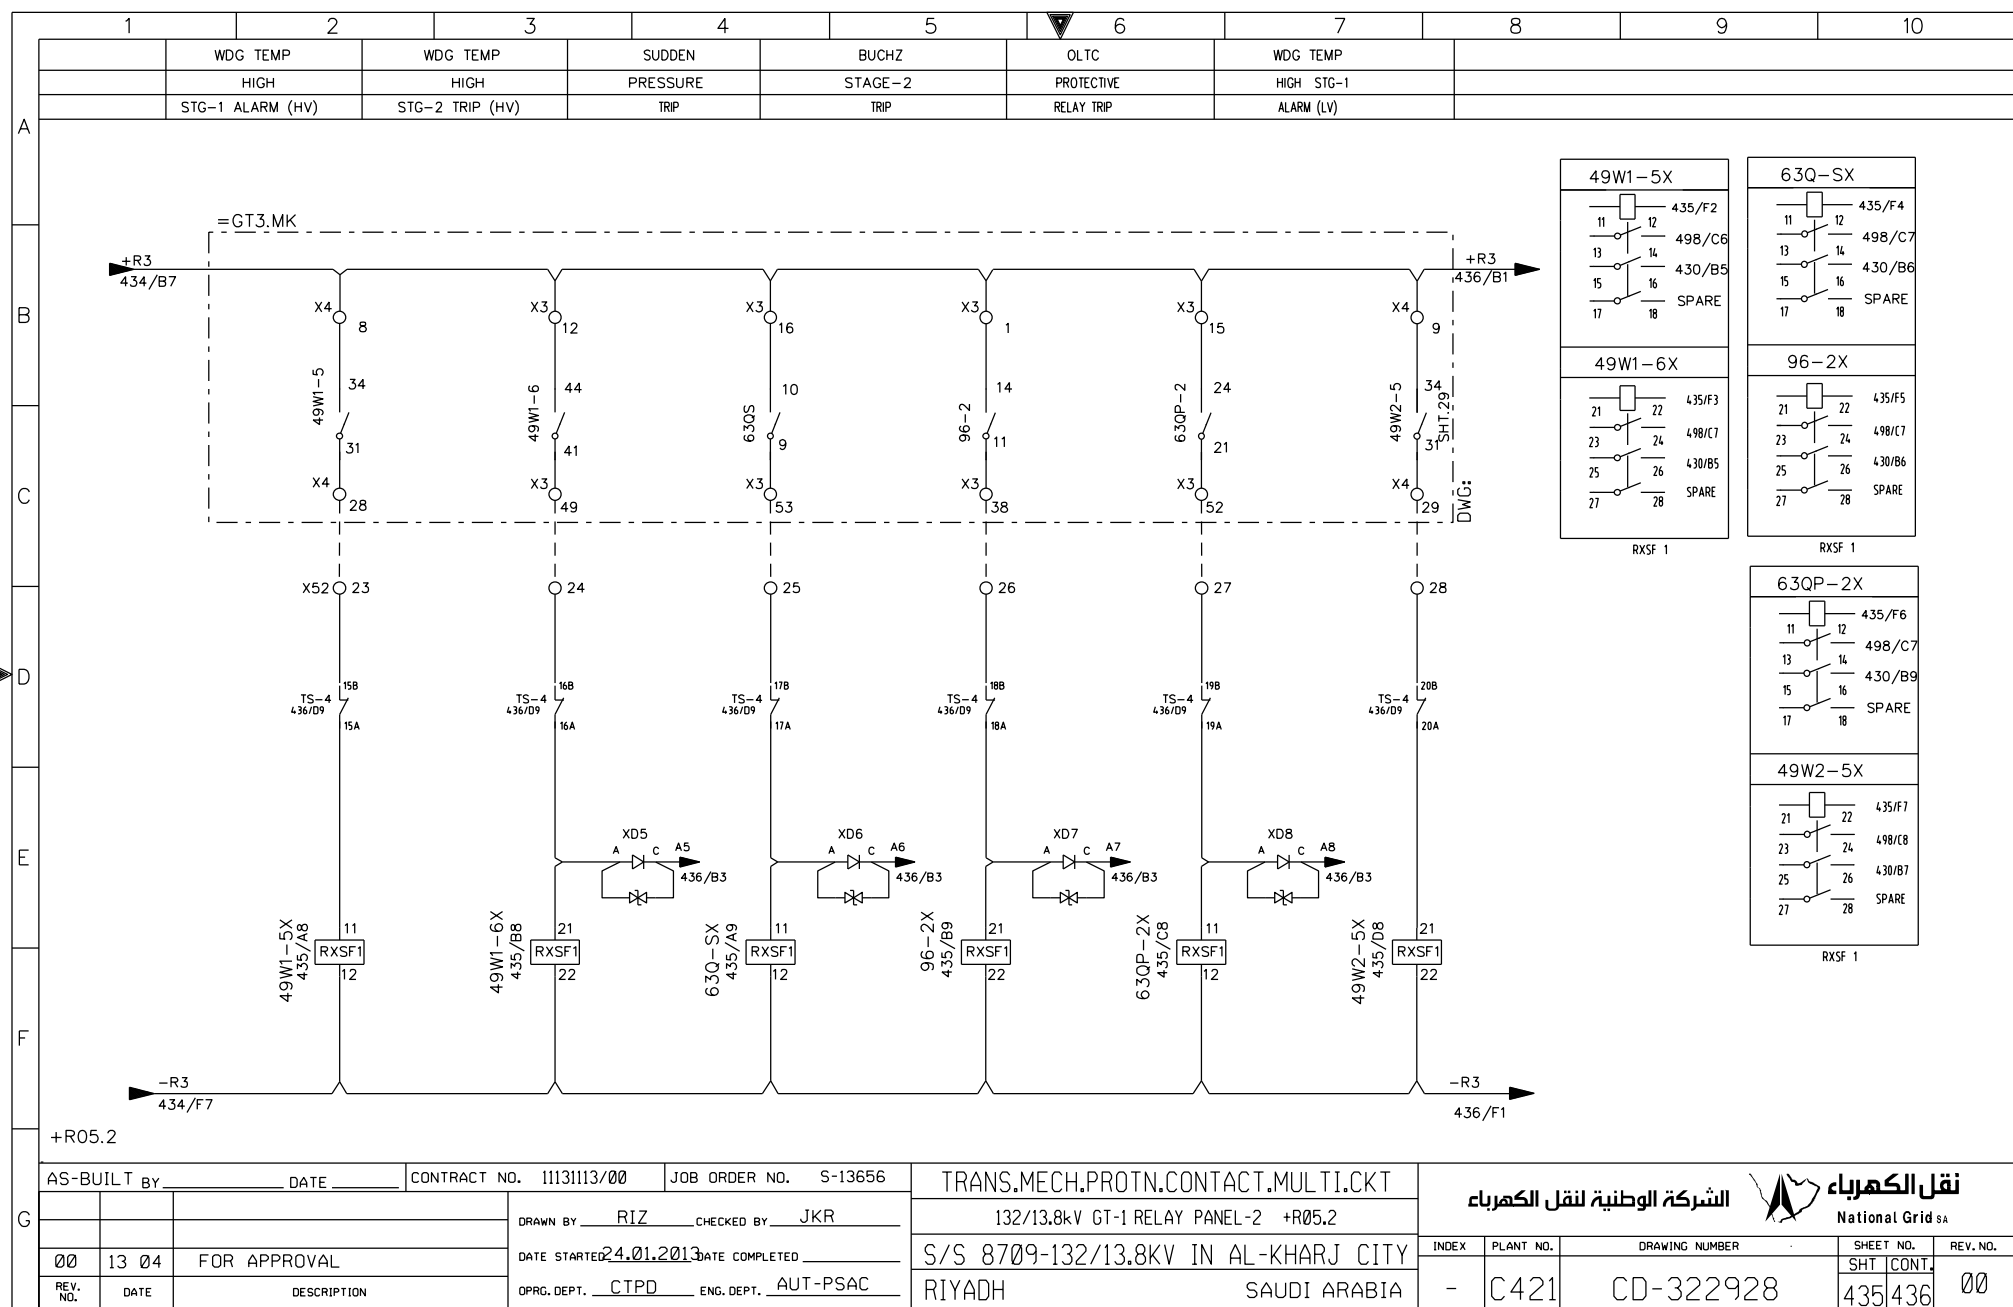


THIS DRAWING AND THE INFORMATION CONTAINED HEREIN ARE THE SOLE PROPERTY OF National Grid SA. NO REPRODUCTION IN FULL OR IN PART SHALL BE OBTAINED FROM THIS DOCUMENT WITHOUT THE WRITTEN CONSENT OF ITS OWNER.



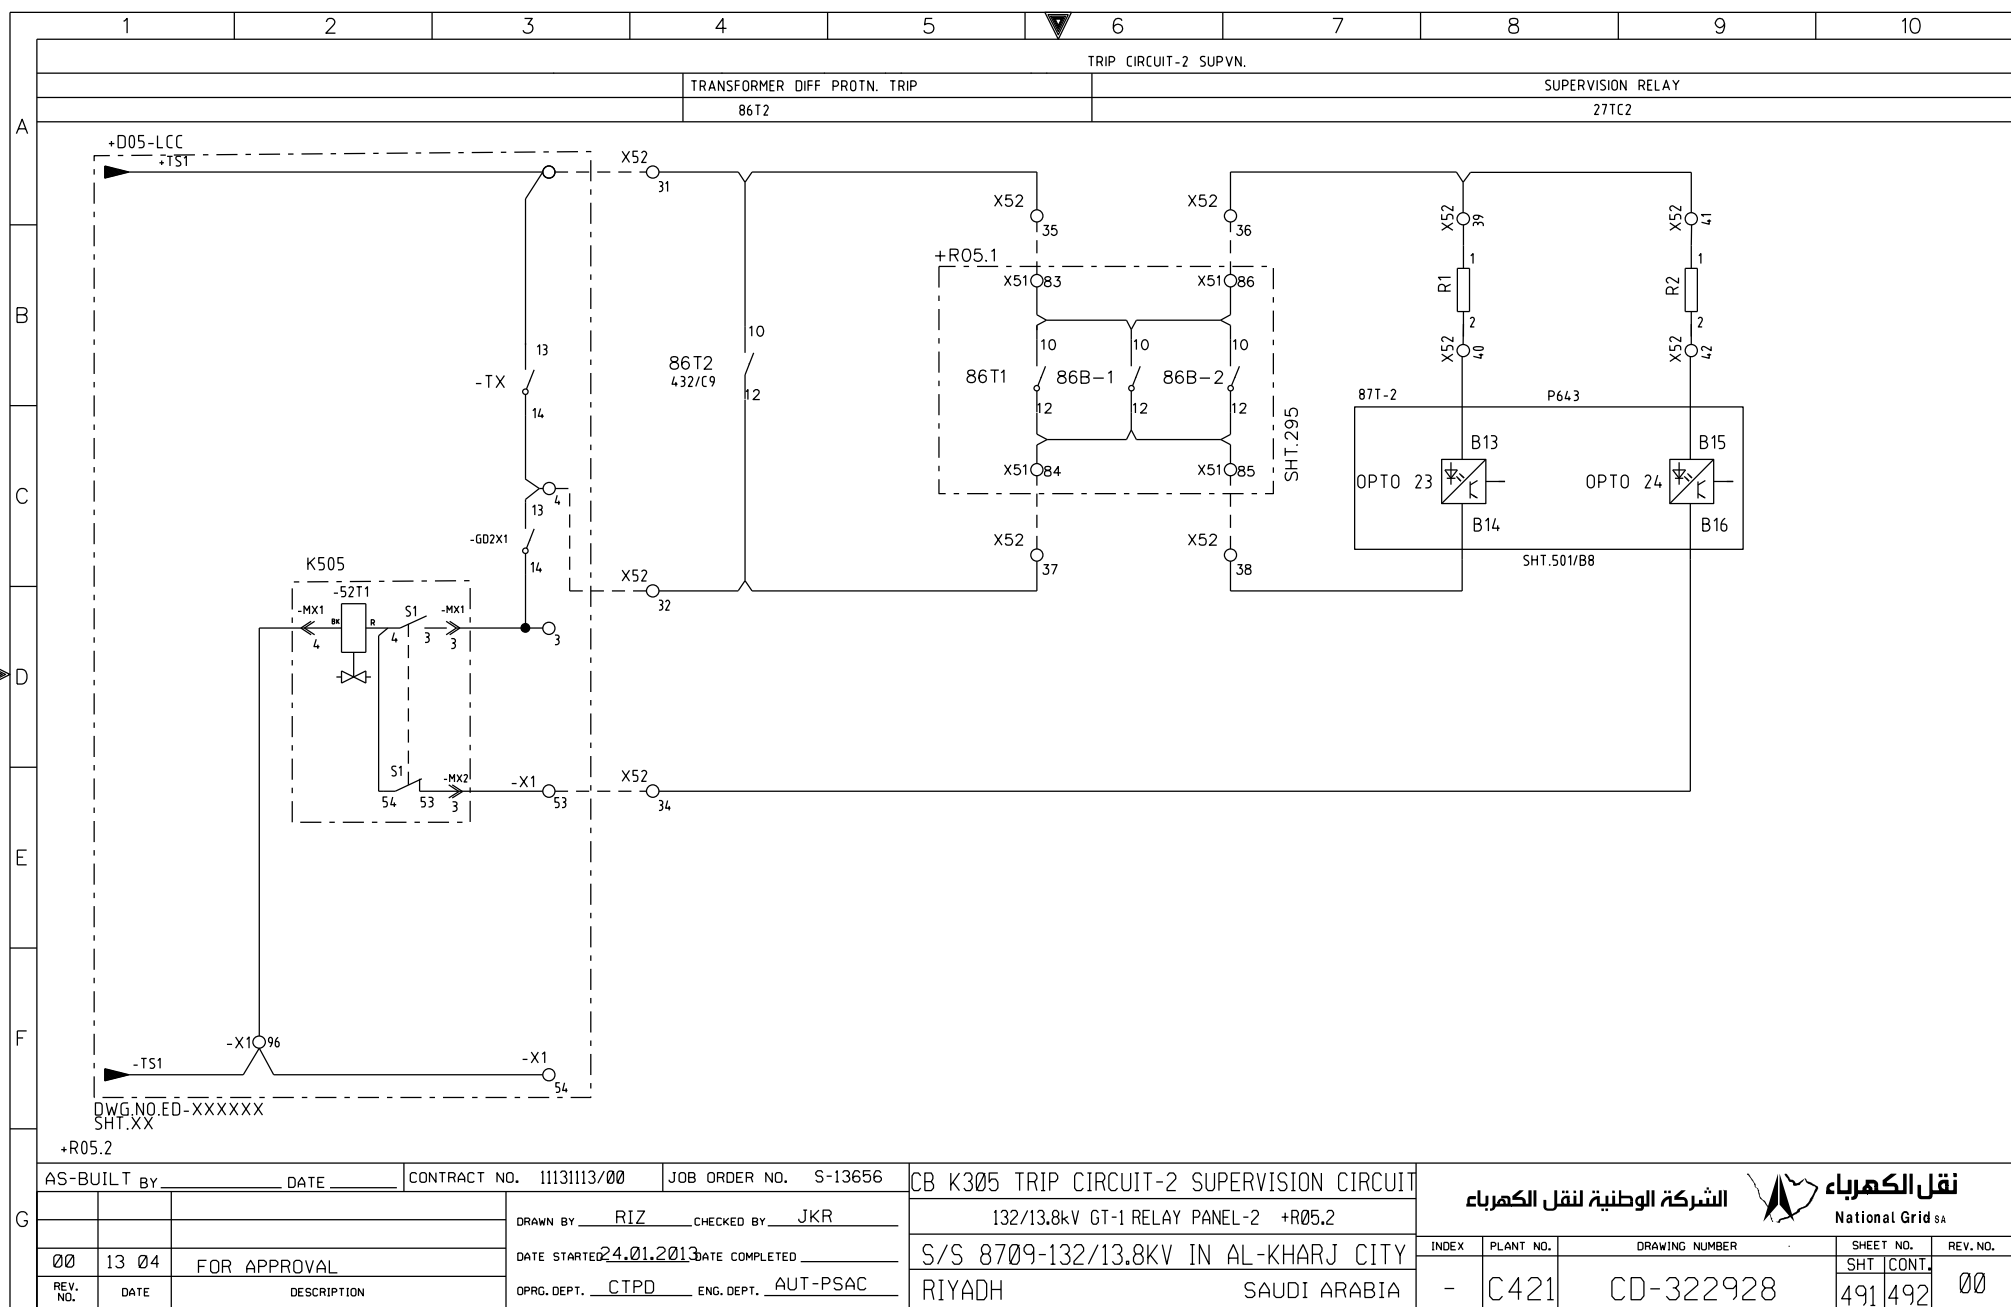


AS-BUILT BY _____ DATE _____			CONTRACT NO. 11131113/00		JOB ORDER NO. S-13656		CB K305 TRIP CIRCUIT-2 SUPERVISION CIRCUIT				<div> <div> الشركة الوطنية لنقل الكهرباء </div> <div> </div> </div>
			DRAWN BY RIZ		CHECKED BY JKR		132/13.8kV GT-1 RELAY PANEL-2 +R05.2				<div> <div> National Grid sa </div> </div>
			DATE STARTED 24.01.2013		DATE COMPLETED _____		S/S 8709-132/13.8KV IN AL-KHARJ CITY				<div> <div> INDEX </div> <div> PLANT NO. </div> <div> DRAWING NUMBER </div> <div> SHEET NO. </div> <div> REV. NO. </div> </div>
			PRGR. DEPT. CTPD		ENG. DEPT. AUT-PSAC		RIYADH SAUDI ARABIA				<div> <div> - </div> <div> C421 </div> <div> CD-322928 </div> <div> 491 </div> <div> 492 </div> <div> 00 </div> </div>




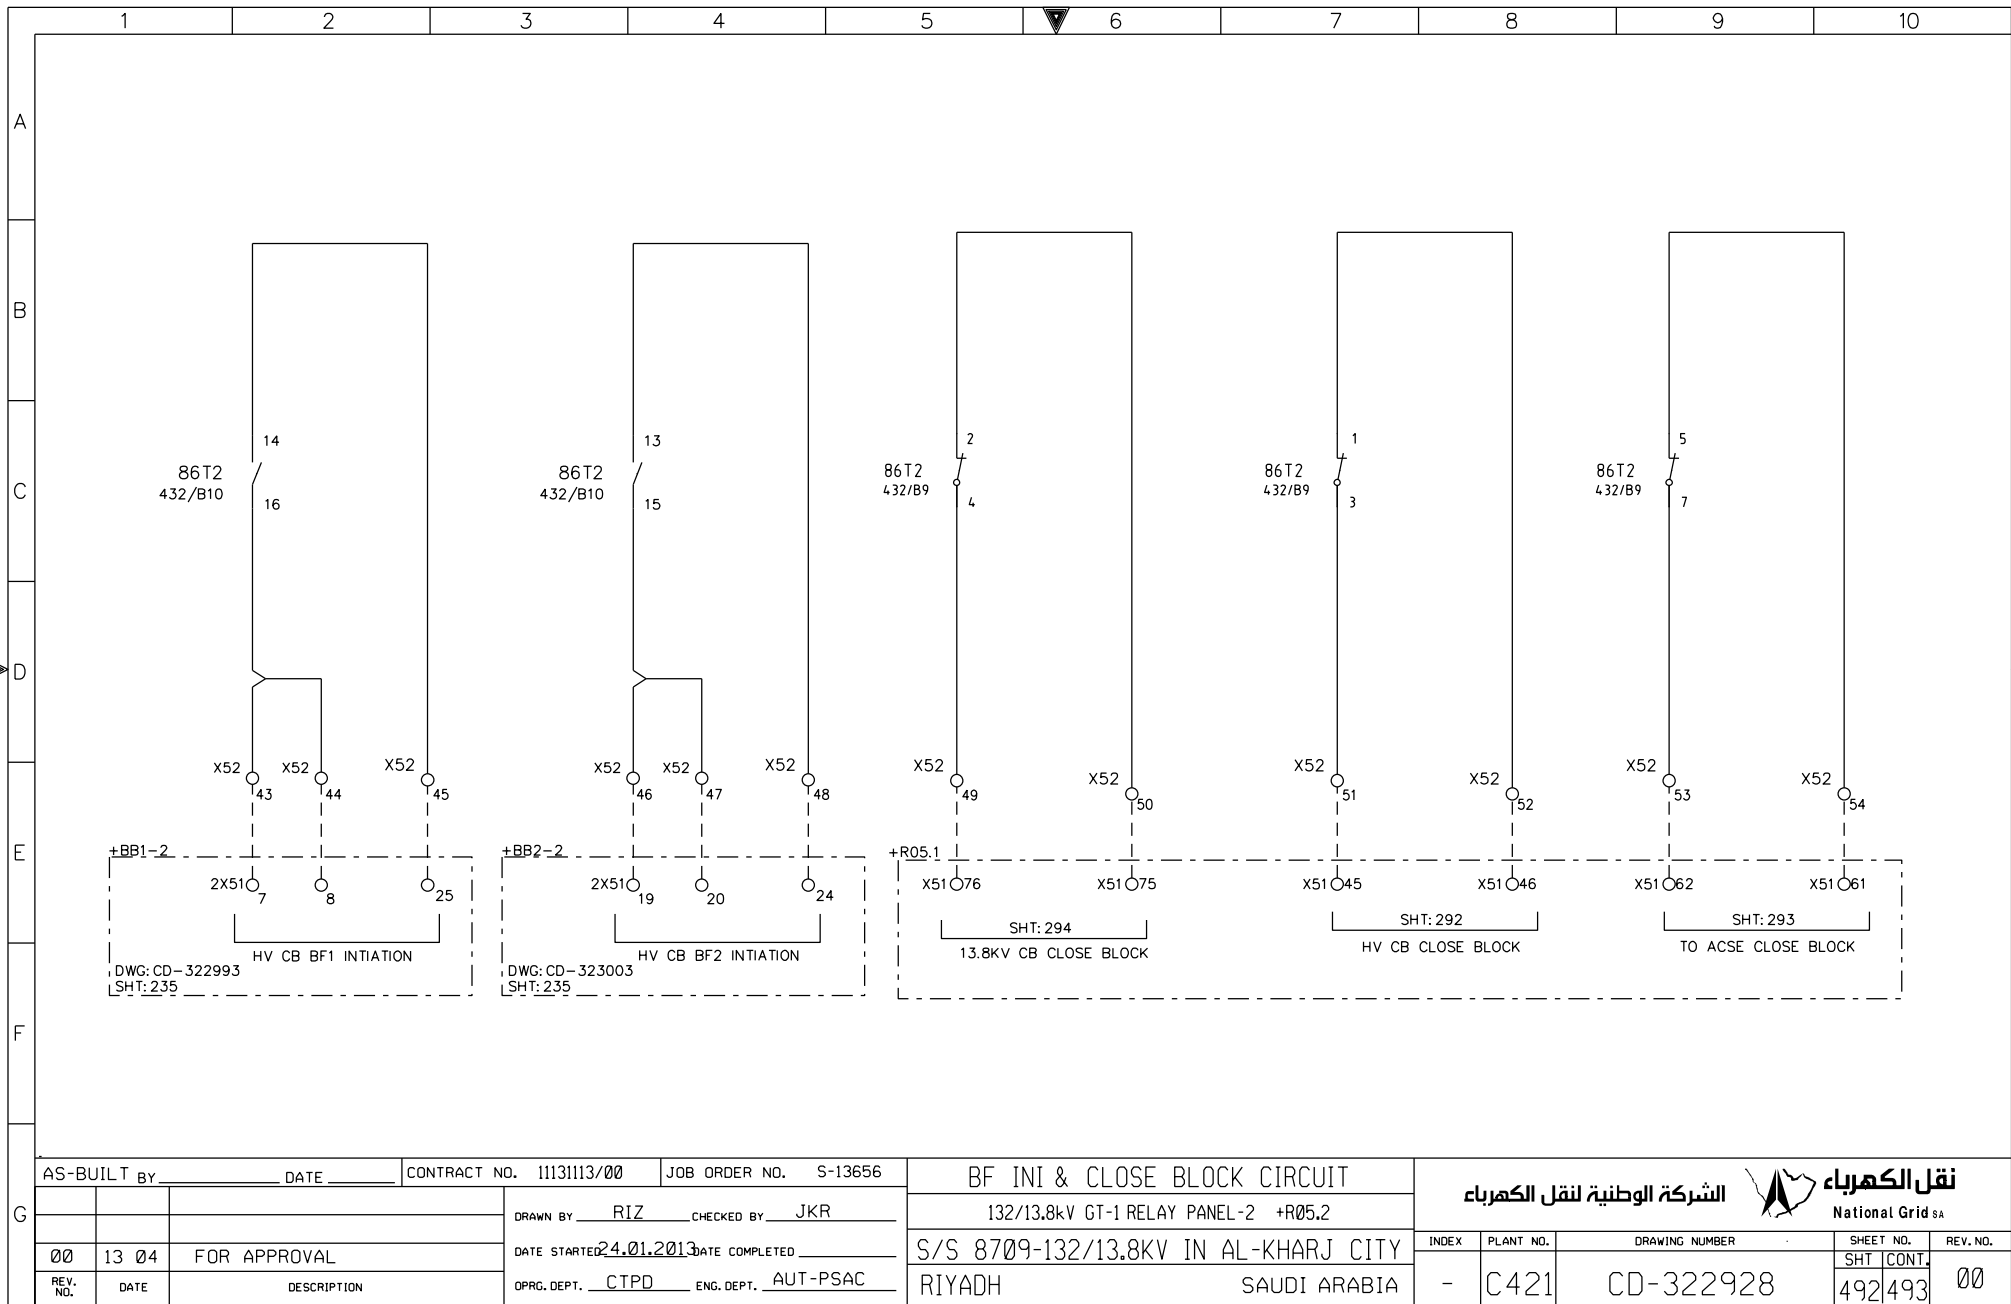


THIS DRAWING AND THE INFORMATION CONTAINED HEREIN ARE THE SOLE PROPERTY OF National Grid SA. NO REPRODUCTION IN FULL OR IN PART SHALL BE OBTAINED FROM THIS DOCUMENT WITHOUT THE WRITTEN CONSENT OF ITS OWNER.

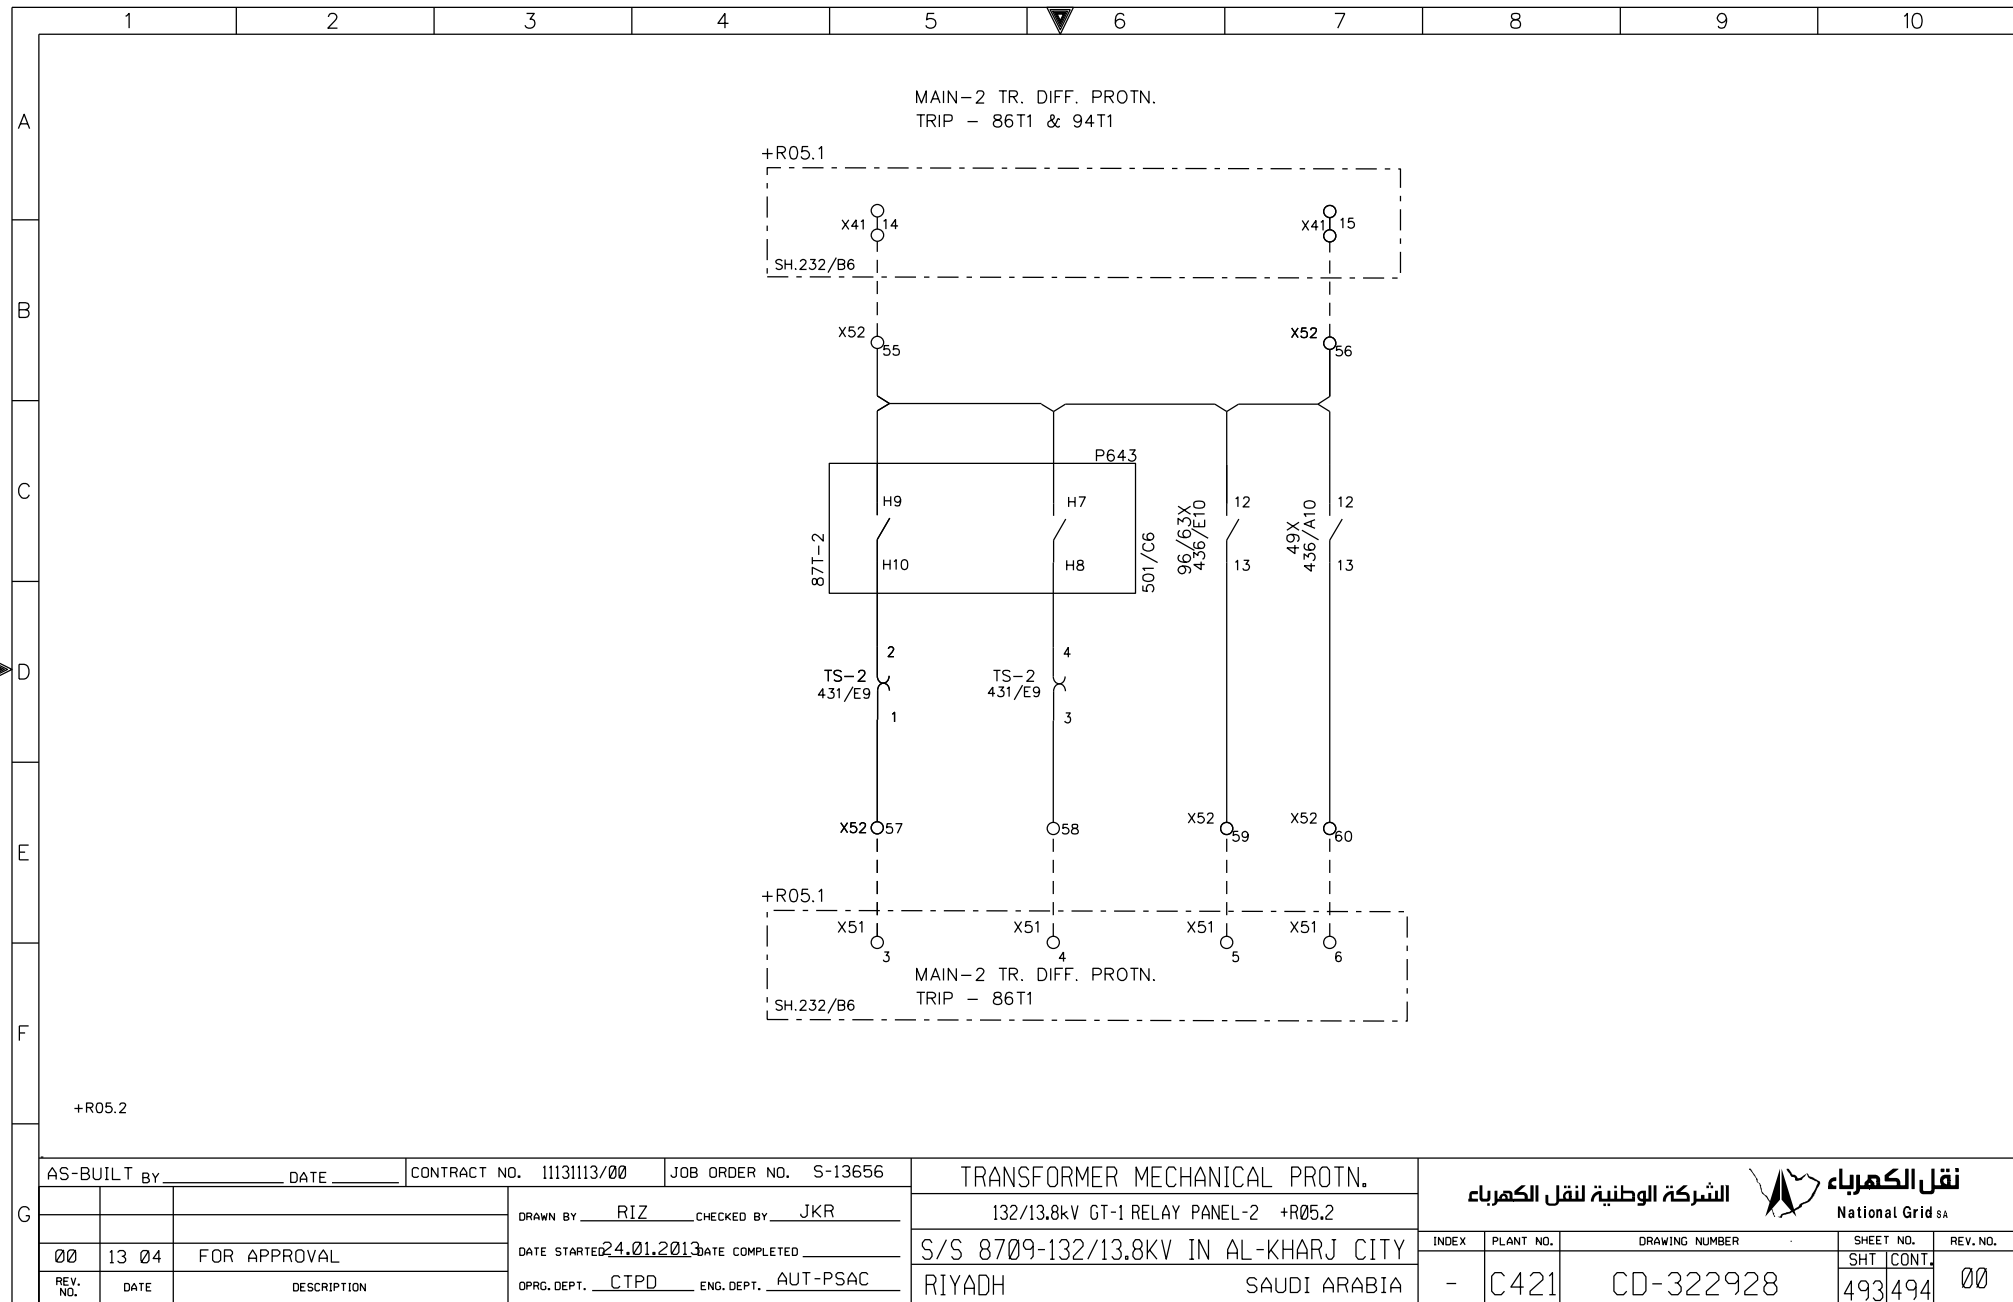


THIS DRAWING AND THE INFORMATION CONTAINED HEREIN ARE THE SOLE PROPERTY OF National Grid SA. NO REPRODUCTION IN FULL OR IN PART SHALL BE OBTAINED FROM THIS DOCUMENT WITHOUT THE WRITTEN CONSENT OF ITS OWNER.

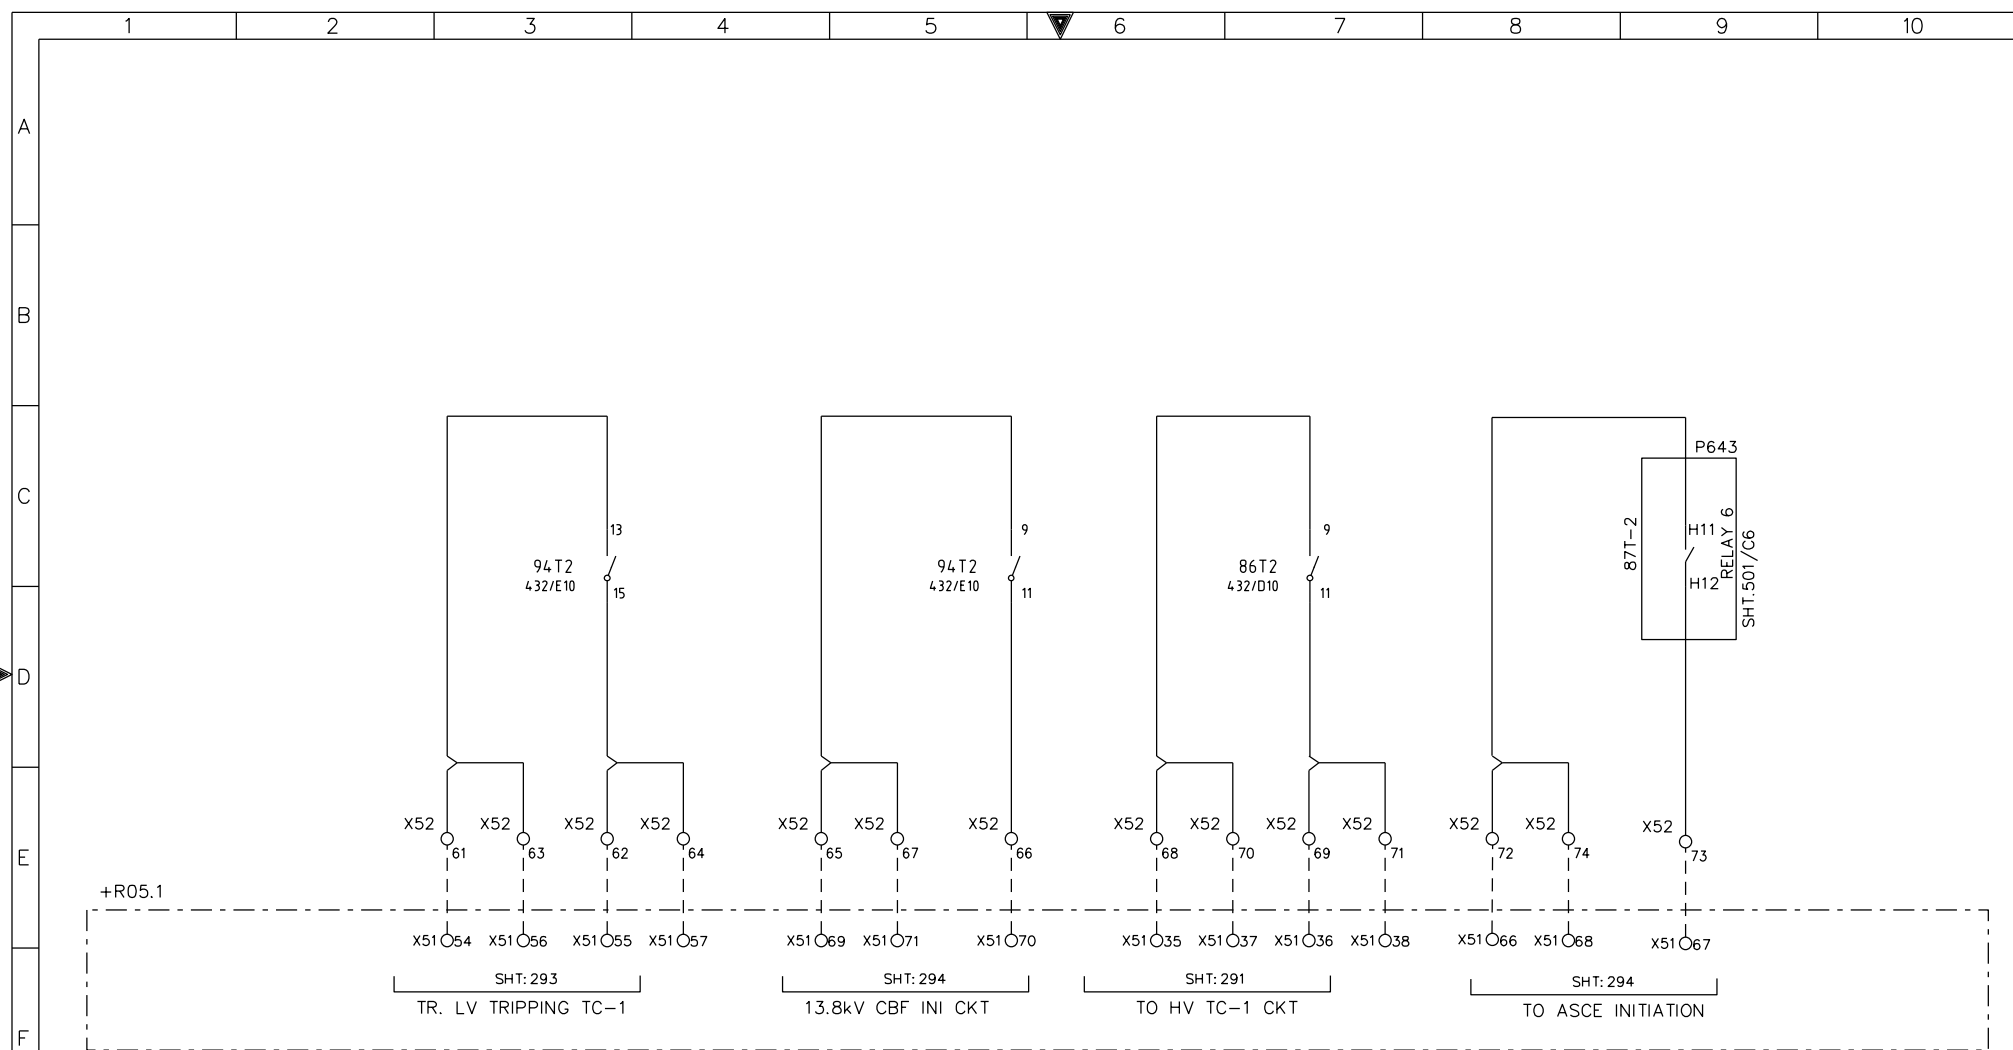


G

AS-BUILT BY _____ DATE _____			CONTRACT NO. 11131113/00		JOB ORDER NO. S-13656		CONTACTS FOR TRIP AND CLOSE BLOCK			<div>نقل الكهرباء</div> <div>الشركة الوطنية لنقل الكهرباء</div> <div>National Grid SA</div>				
			DRAWN BY RIZ		CHECKED BY JKR		132/13.8kV GT-1 RELAY PANEL-2 +R05.2							
00 13 04 FOR APPROVAL			DATE STARTED 24.01.2013		DATE COMPLETED _____		S/S 8709-132/13.8KV IN AL-KHARJ CITY							
REV. NO. DATE DESCRIPTION			OPRG. DEPT. CTPD		ENG. DEPT. AUT-PSAC		RIYADH SAUDI ARABIA			INDEX	PLANT NO.	DRAWING NUMBER	SHEET NO.	REV. NO.
										-	C421	CD-322928	494/496	00

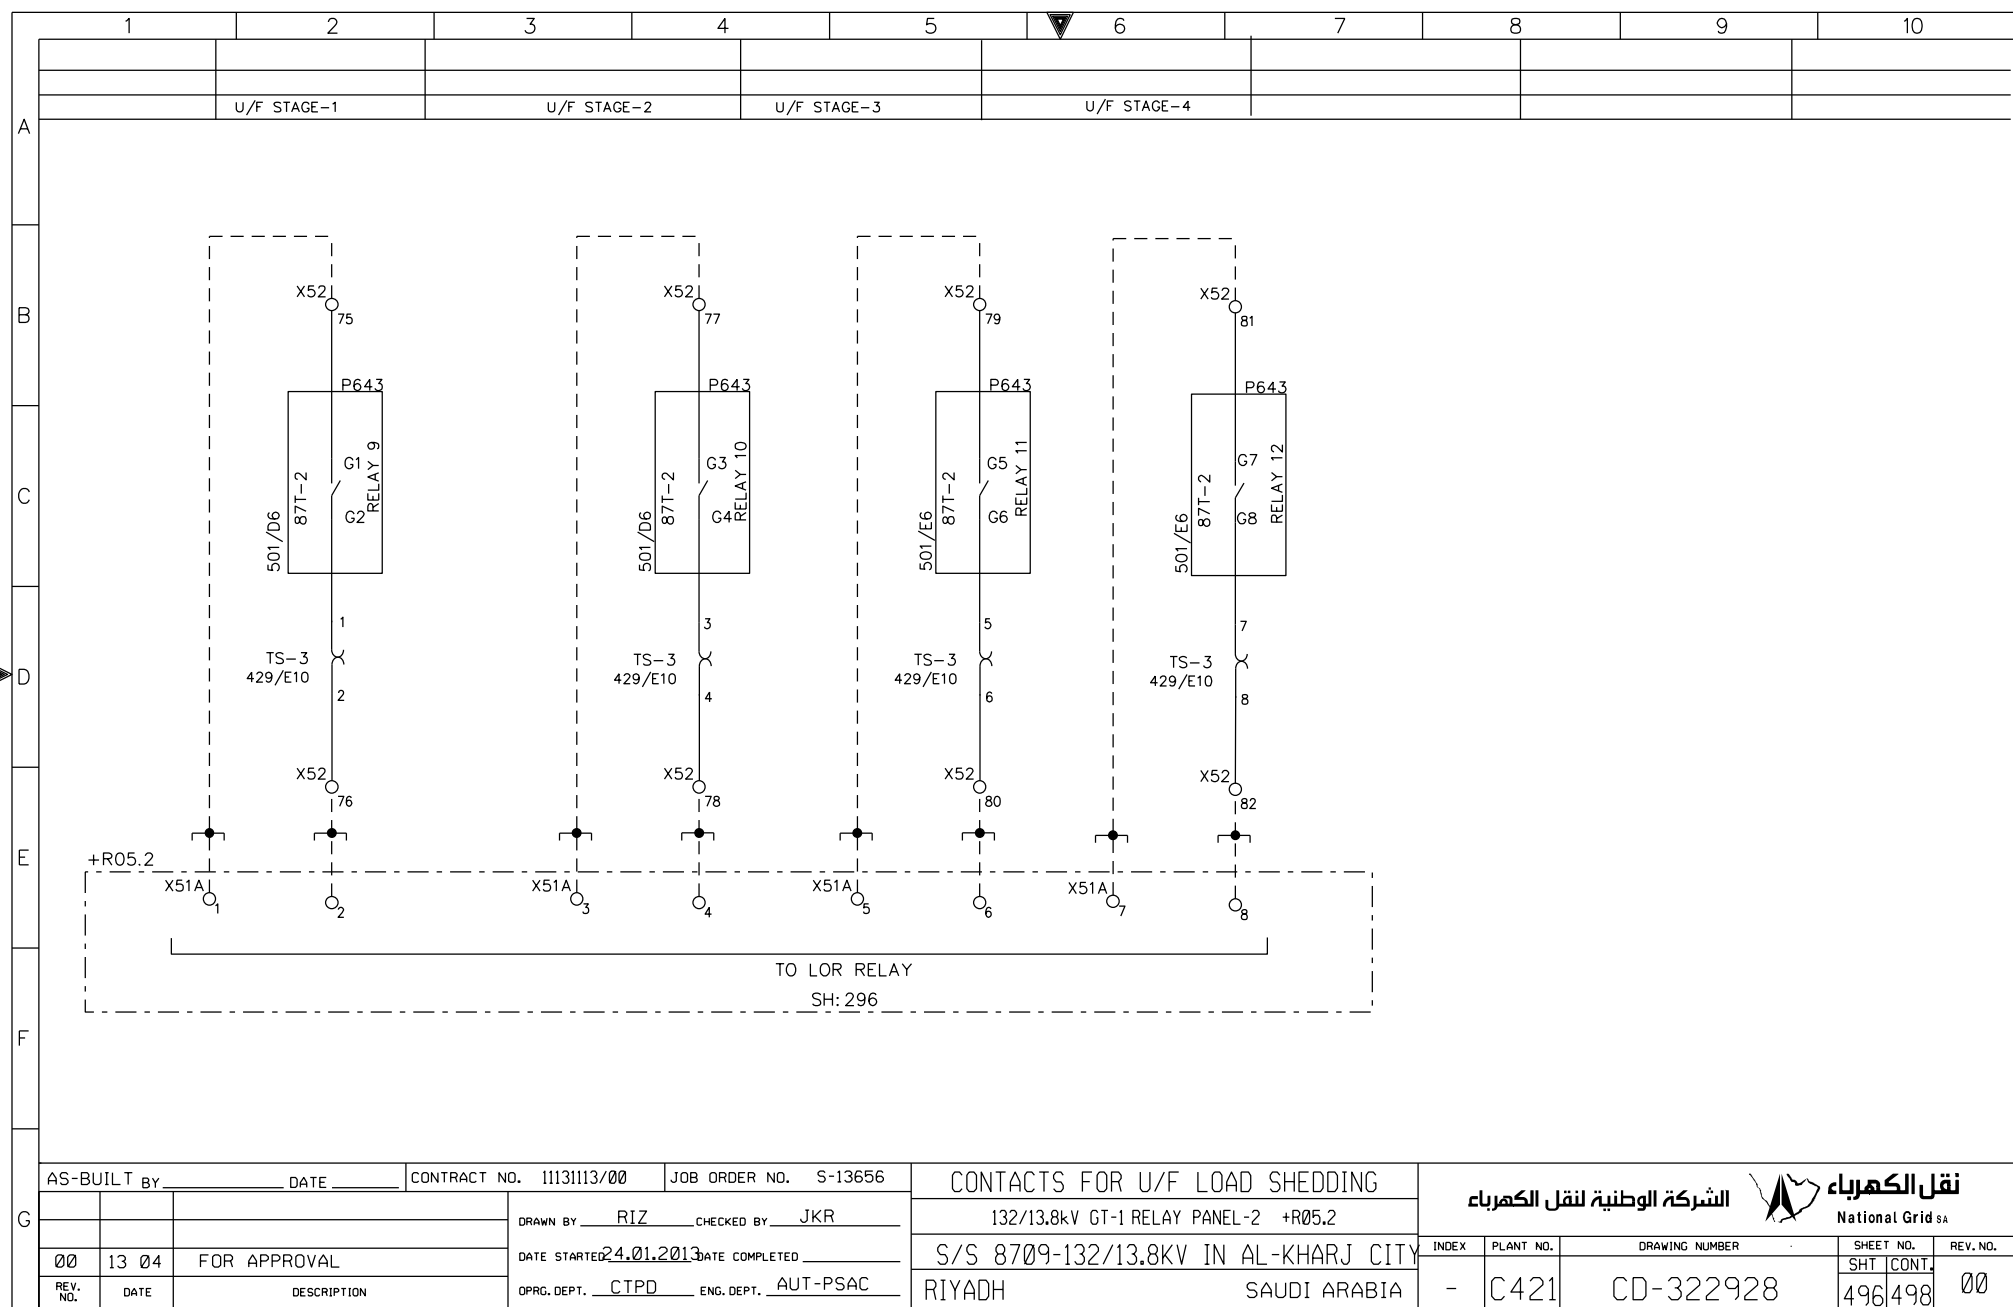

THIS DRAWING AND THE INFORMATION CONTAINED HEREIN ARE THE SOLE PROPERTY OF National Grid SA. NO REPRODUCTION IN FULL OR IN PART SHALL BE OBTAINED FROM THIS DOCUMENT WITHOUT THE WRITTEN CONSENT OF ITS OWNER.

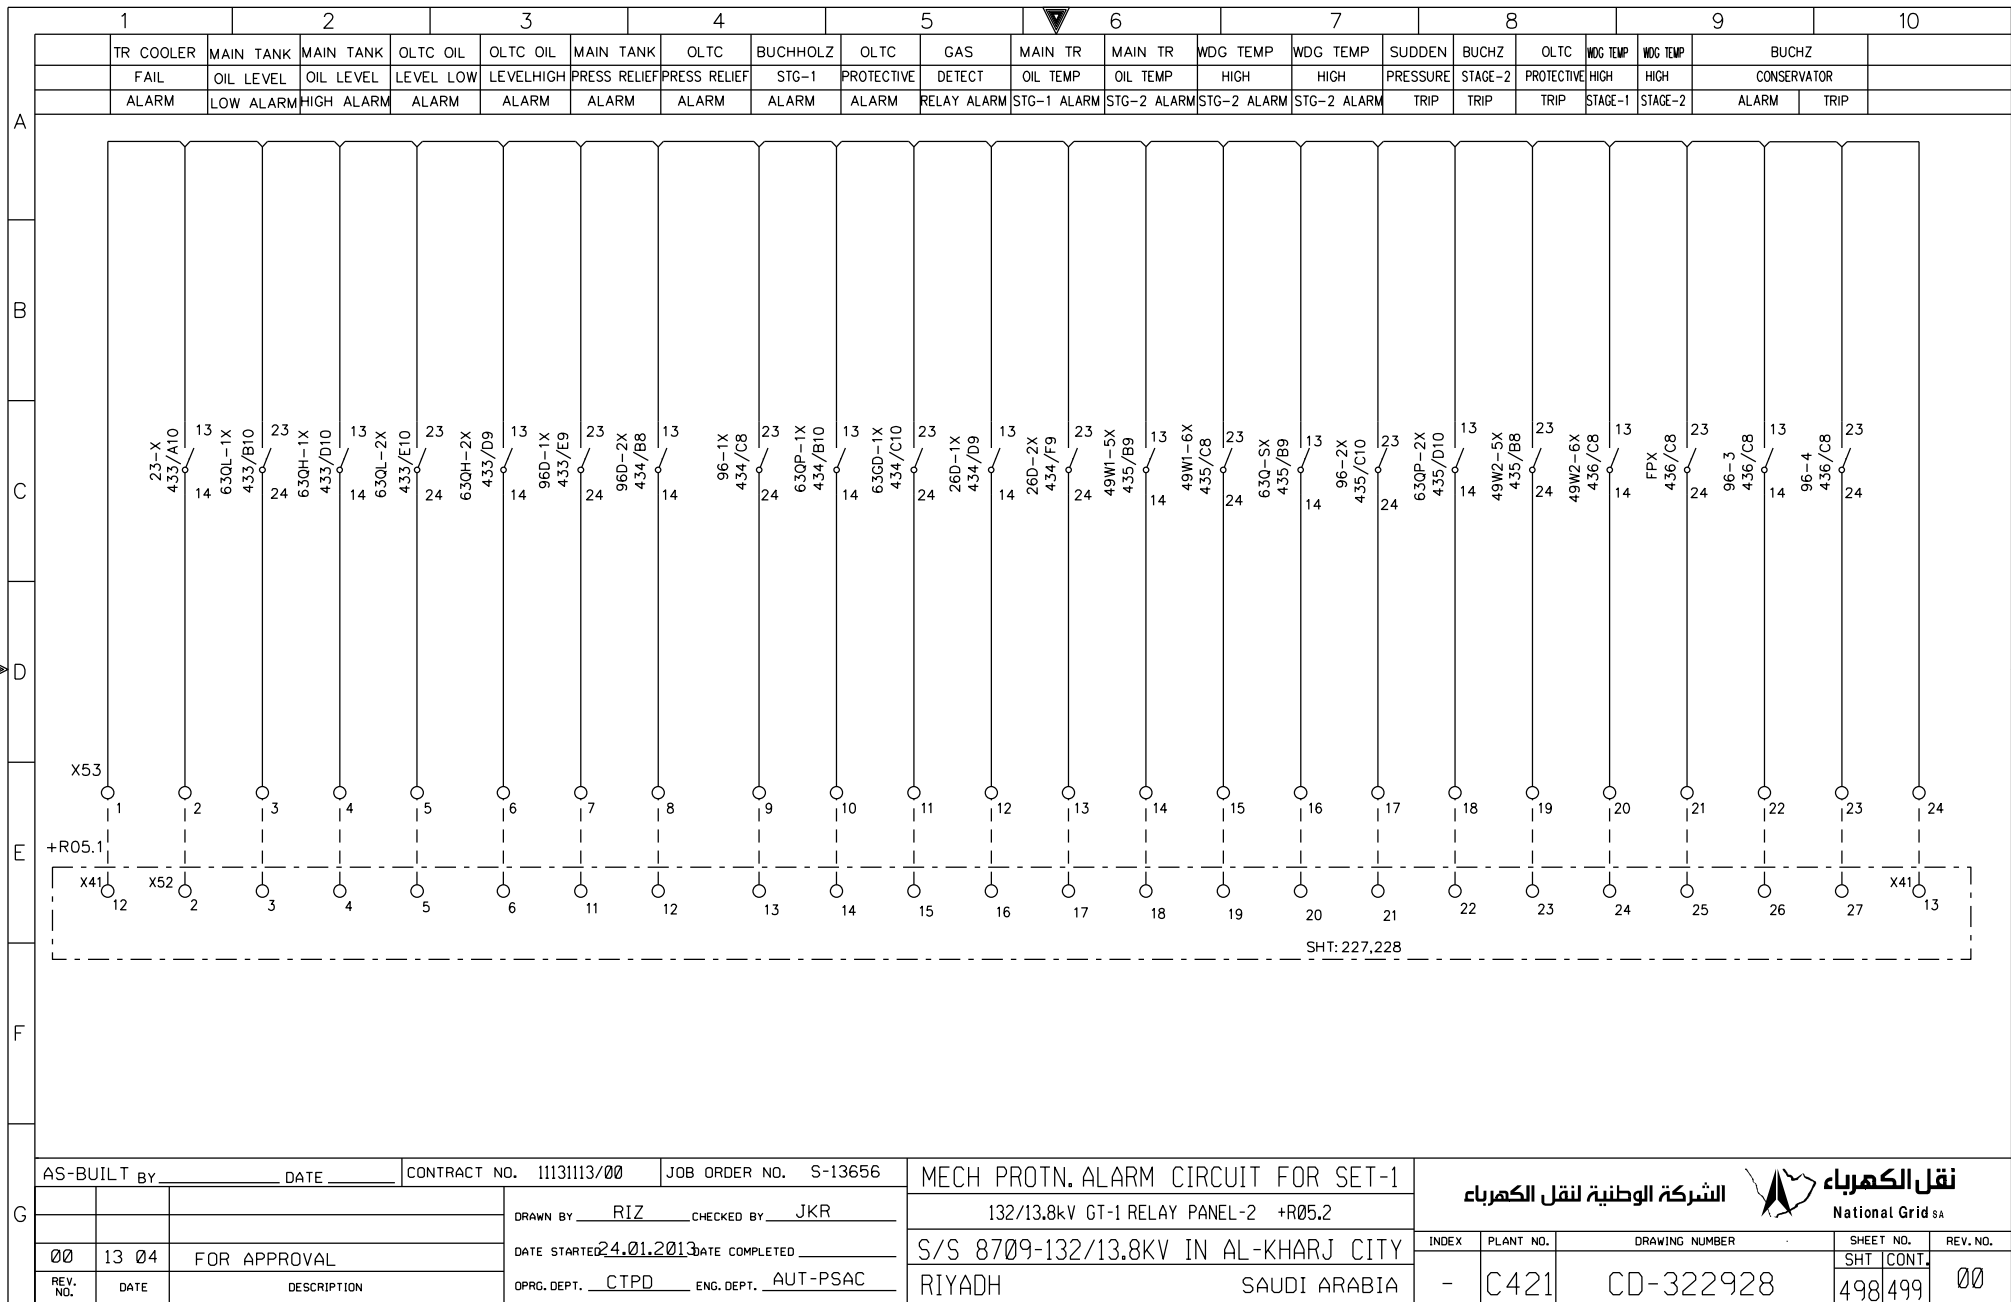

AS-BUILT BY \_\_\_\_\_ DATE \_\_\_\_\_ CONTRACT NO. 1113113/00 JOB ORDER NO. S-13656

MECH PROTN. ALARM CIRCUIT FOR SET-1

DRAWN BY RIZ CHECKED BY JKR

132/13.8KV GT-1 RELAY PANEL-2 +R05.2

DATE STARTED 24.01.2013 DATE COMPLETED \_\_\_\_\_

S/S 8709-132/13.8KV IN AL-KHARJ CITY

PRG. DEPT. CTPD ENG. DEPT. AUT-PSAC

RIYADH SAUDI ARABIA

الشركة الوطنية لنقل الكهرباء



National Grid SA

INDEX	PLANT NO.	DRAWING NUMBER	SHEET NO.	REV. NO.
-	C421	CD-322928	498/499	00


NG/D2-D (2012/01)

DMS


VECTOR

NGD200

THIS DRAWING AND THE INFORMATION CONTAINED HEREIN ARE THE SOLE PROPERTY OF National Grid SA. NO REPRODUCTION IN FULL OR IN PART SHALL BE OBTAINED FROM THIS DOCUMENT WITHOUT THE WRITTEN CONSENT OF ITS OWNER.

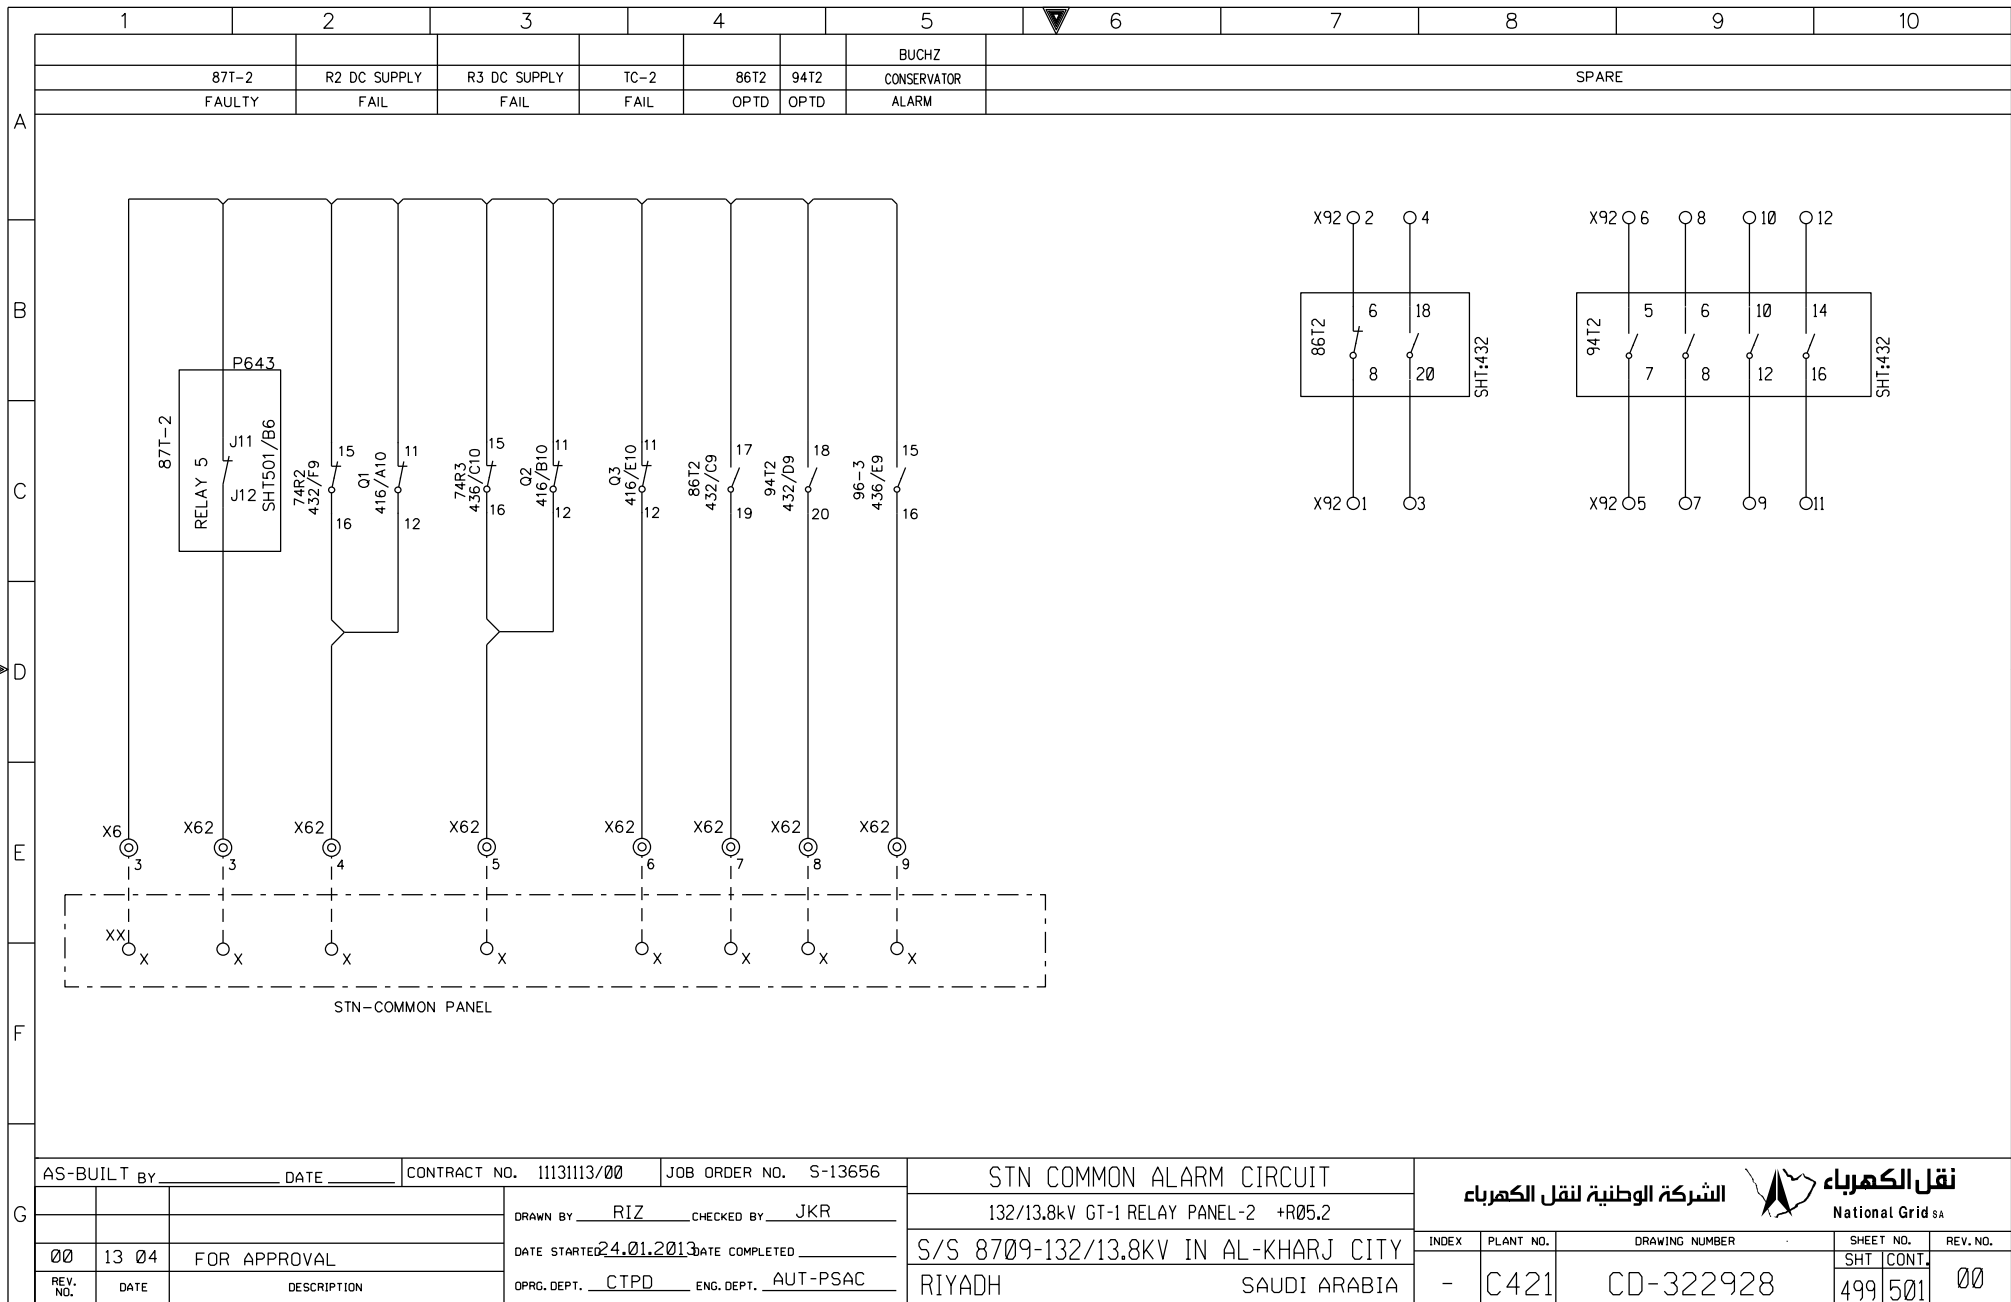


THIS DRAWING AND THE INFORMATION CONTAINED HEREIN ARE THE SOLE PROPERTY OF National Grid SA. NO REPRODUCTION IN FULL OR IN PART SHALL BE OBTAINED FROM THIS DOCUMENT WITHOUT THE WRITTEN CONSENT OF THE OWNER.

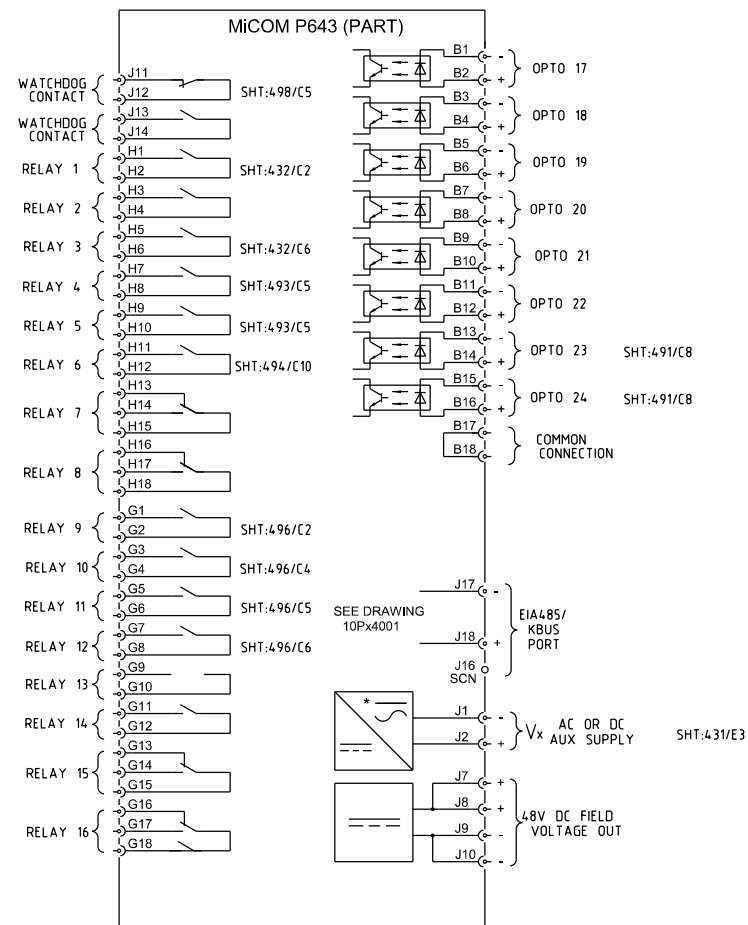

BLOCK REFERENCE	
132/13.8kV GT-1 RELAY PANEL-2 +R05.2	
S/S 8709-132/13.8KV IN AL-KHARJ CITY	
RIYADH	SAUDI ARABIA

<b>الشركة الوطنية لنقل الكهرباء</b>			 <b>نقل الكهرباء</b> National Grid SA	
INDEX	PLANT NO.	DRAWING NUMBER	SHEET NO.	REV. NO.
-	C421	CD-322928	SHT CONT. 501/502	00

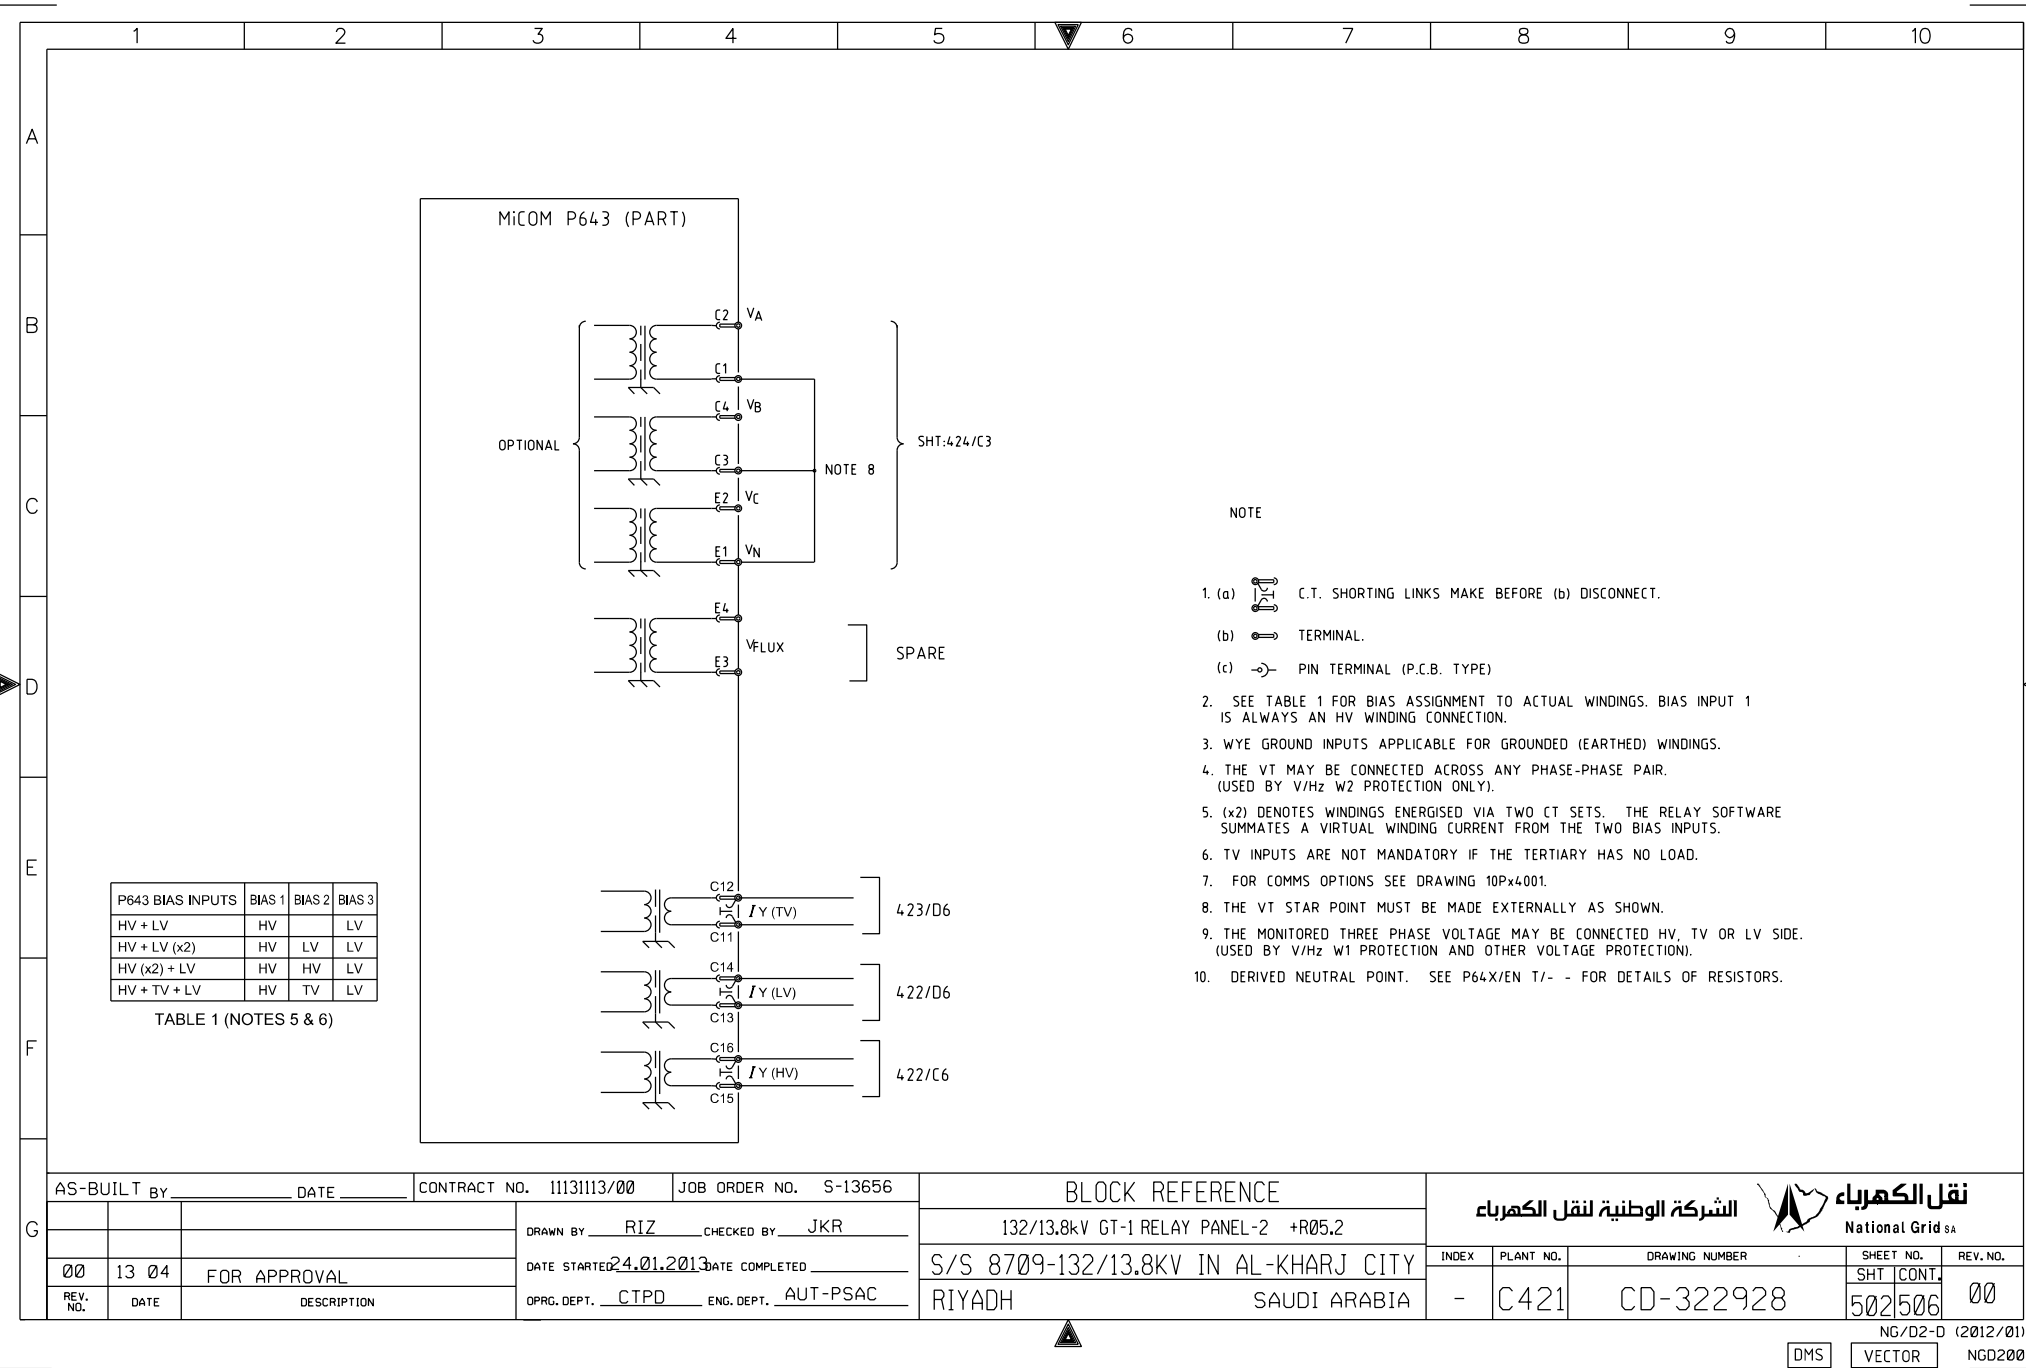





	1	2	3	4	5	6	7	8	9	10
A										
B	REFERENCE		X62 ALARM CKT		REFERENCE		X92 SPARE			
	414/B3	1	2	3	4	499/C6	1	2	3	4
	414/B4	2	3	4	5	499/B6	2	3	4	5
	498/E1	3	4	5	6	499/C7	3	4	5	6
	498/E2	4	5	6	7	499/C7	4	5	6	7
	498/E2	5	6	7	8	499/B7	5	6	7	8
	498/E3	6	7	8	9	499/C8	6	7	8	9
	498/E3	7	8	9	10	499/B8	7	8	9	10
	498/E4	8	9	10	11	499/C8	8	9	10	11
	498/E4	9	10	11	12	499/B8	9	10	11	12
	SPARE	10	11	12	13	499/C8	10	11	12	13
	SPARE	11	12	13	14	499/B8	11	12	13	14
	SPARE	12	13	14	15	499/C9	12	13	14	15
	SPARE	13	14	15	16	499/B9	13	14	15	16
	SPARE	14	15	16	17	SPARE	14	15	16	17
	SPARE	15	16	17	18	SPARE	15	16	17	18
	SPARE	16	17	18	19	SPARE	16	17	18	19
	SPARE	17	18	19	20	SPARE	17	18	19	20
	SPARE	18	19	20		SPARE	18	19	20	
	C									
D										
E										
F										
G	AS-BUILT BY _____ DATE _____		CONTRACT NO. 11131113/00		JOB ORDER NO. S-13656		TERMINAL BLOCK REFERENCE		الشركة الوطنية لنقل الكهرباء National Grid SA	
			DRAWN BY RIZ CHECKED BY JKR		132/13.8kV GT-1 RELAY PANEL-2 +R05.2					
			DATE STARTED 24.01.2013 DATE COMPLETED _____		S/S 8709-132/13.8KV IN AL-KHARJ CITY		INDEX PLANT NO. DRAWING NUMBER		SHEET NO. REV. NO.	
	00	13 04	FOR APPROVAL		RIYADH SAUDI ARABIA		-	C421	CD-322928	507 NIL 00
	REV. NO.	DATE	DESCRIPTION		OPRG. DEPT. CTPD ENG. DEPT. AUT-PSAC					

THIS DRAWING AND THE INFORMATION CONTAINED HEREIN ARE THE SOLE PROPERTY OF National Grid SA. NO REPRODUCTION IN FULL OR IN PART SHALL BE OBTAINED FROM THIS DOCUMENT WITHOUT THE WRITTEN CONSENT OF ITS OWNER.